
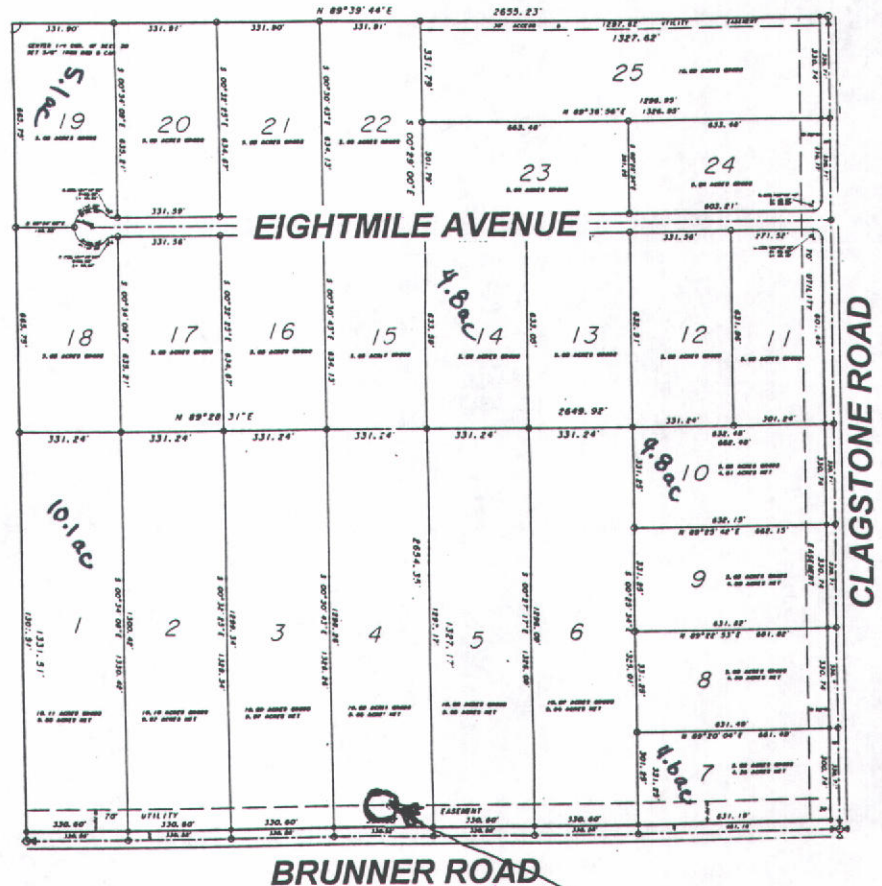



EIGHTMILE PRAIRIE - FIRST ADDITION

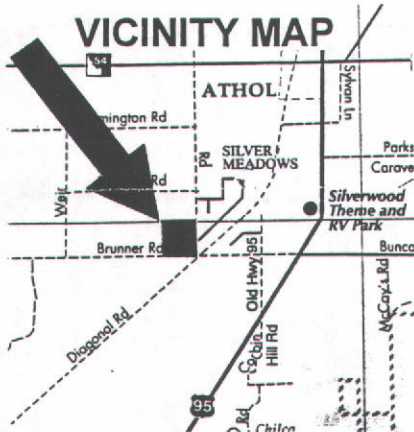

968998

MICROFILMED

NOV 09 1998

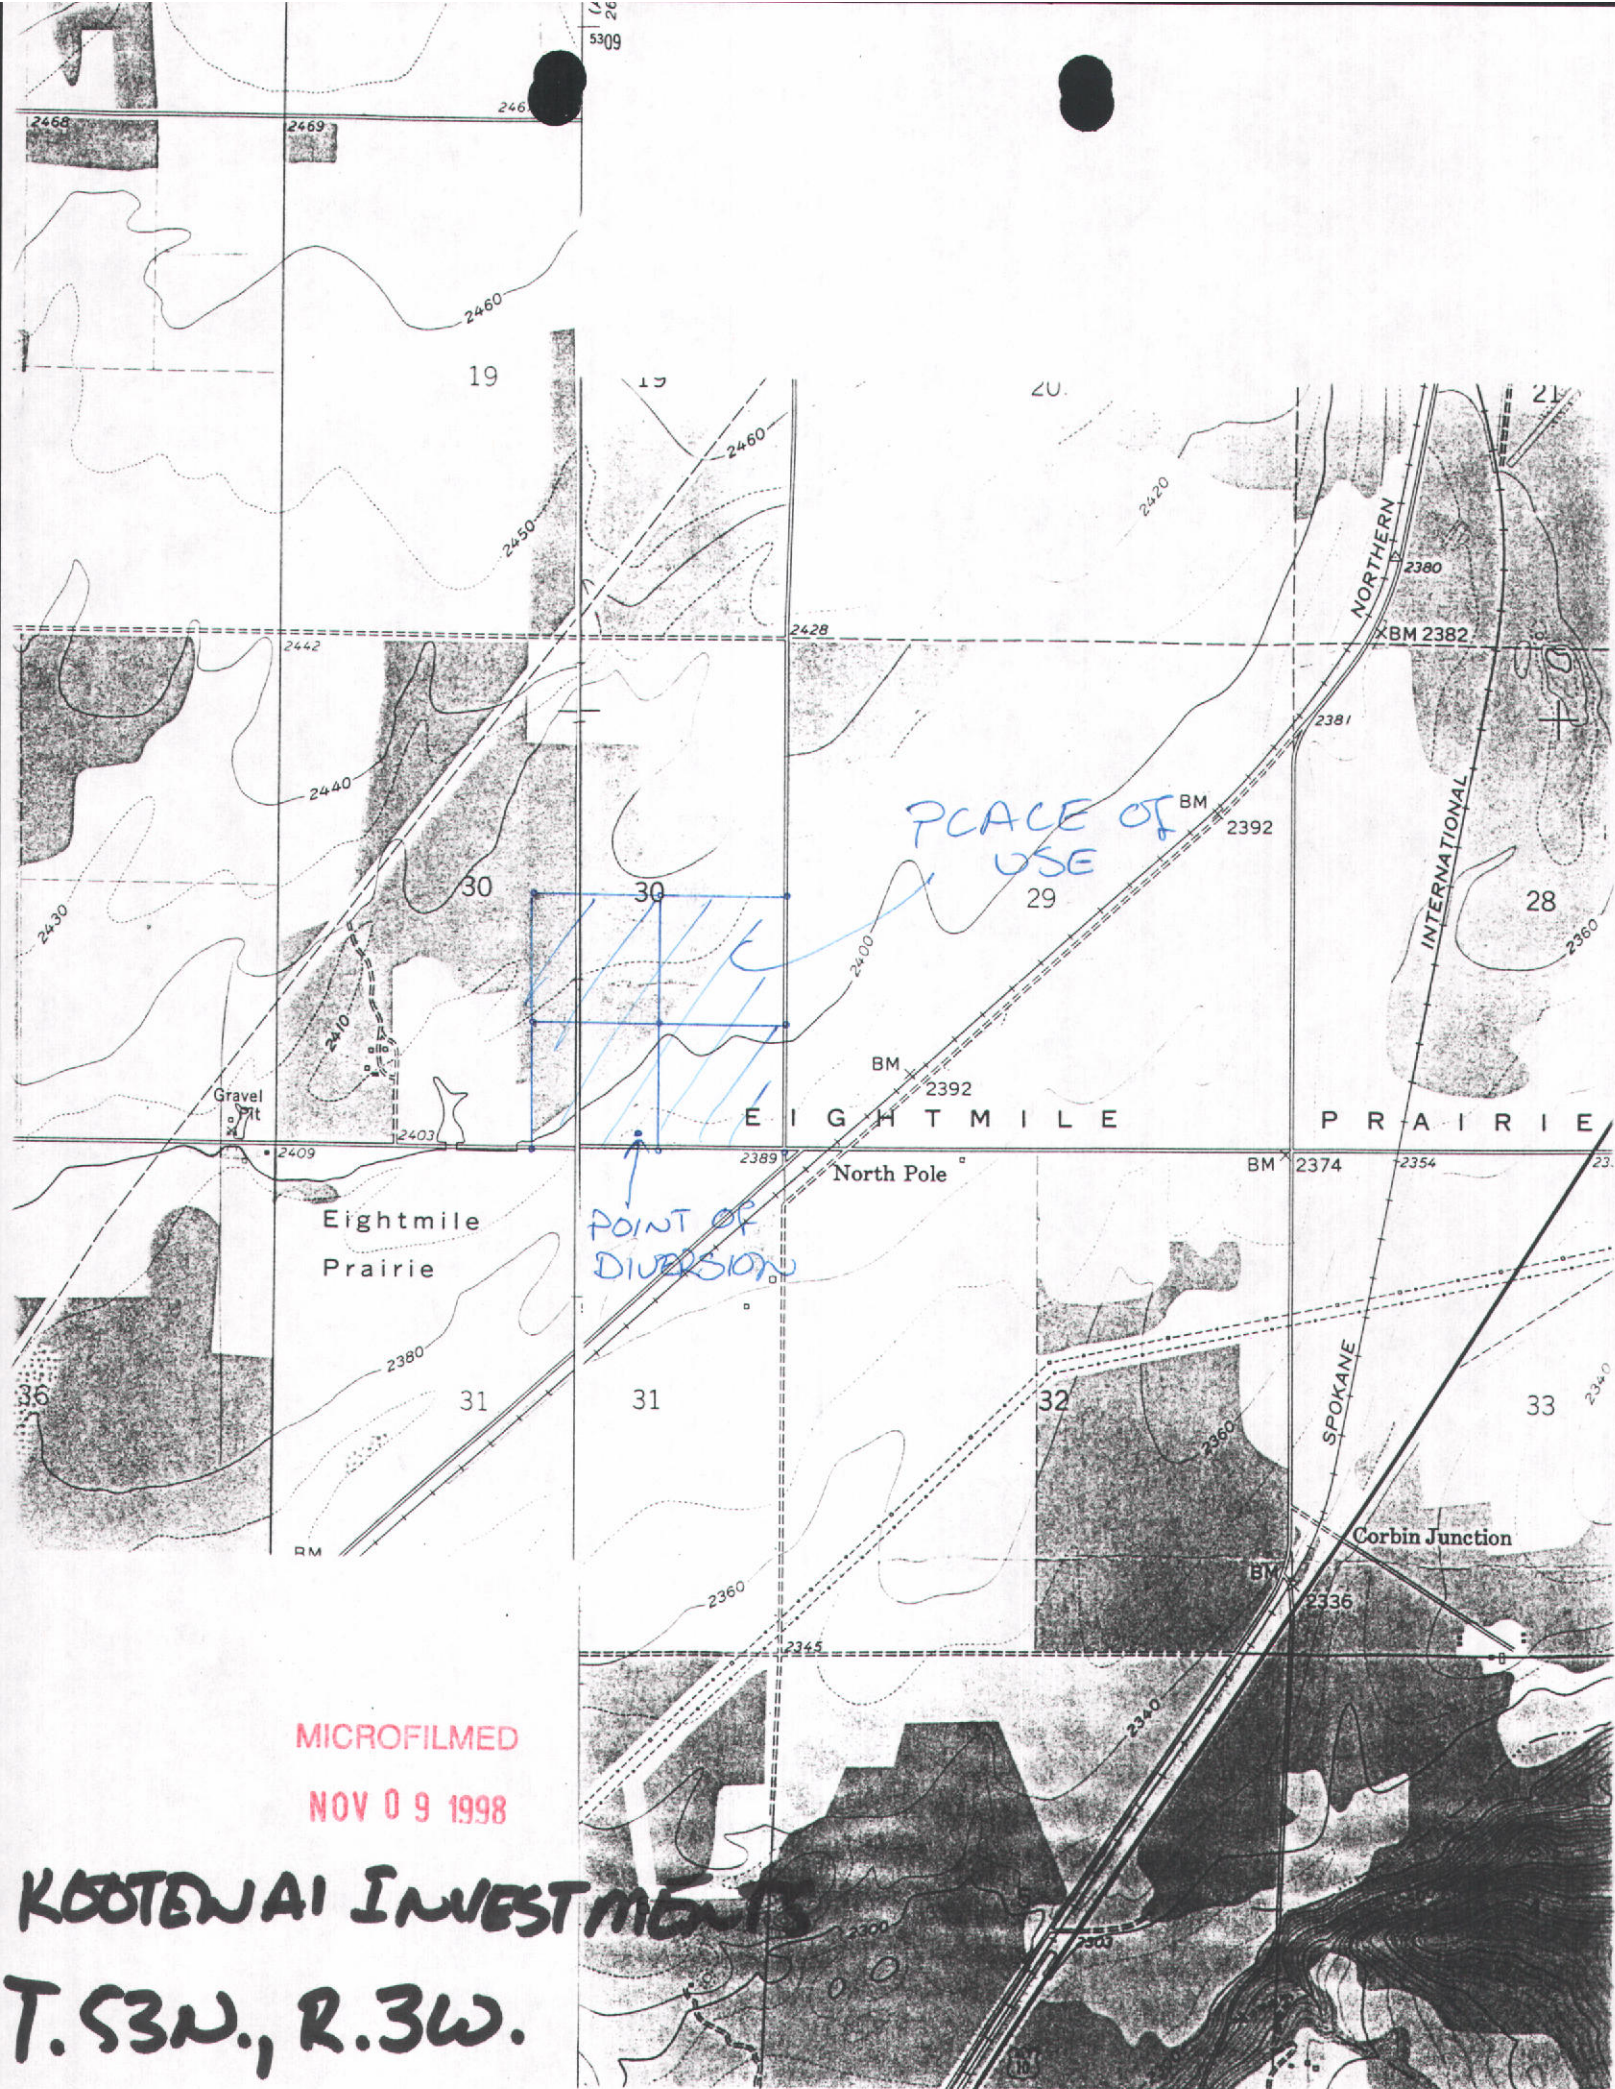

MICROFILMED

NOV 09 1998

KOOTENAI INVESTMENTS
T.53N., R.3W.

APPLICATION FOR PERMIT STATE OFFICE ANALYSIS

by Cindy Lou
 No.: 96-8998 Name: Kootenai Inv. Cad. Date: 9/30/98 ^{10/14/98} Ad OK? ☒ ☒ Gvmt Lts: ☒

 AREA OF CONCERN: - No/Yes: _____ Mor / _____ GWMA / Trust / Non-trust
 PROTESTED: - 020 (Protest Agreement) or *W19 (Order)

 SYSTEM COMPLETED:
 > 1 year - 26A-P17
 ≤ 1 year/no proof - P16
 GROUNDWATER: (✓ FLO-CH)
 WMD (✓ MAP) - North / East / West
 > 0.24 cfs/5 acres - 067 or No MD (in-stream stock or power)
 ≤ 0.24 cfs/5 acres - No MD
 WMD Supplemental use - 065-079 (if GW use SW 1st-statewide)-(cannot move SW off)
 > 0.24 cfs/5 acres - 01M (report when notified)
 ≤ 0.24 cfs/5 acres - No MD

 DRILLING PERMIT:
 All wells (✓ WDQ3) - 046-P23
 In Basin 34? - 085
 Irr. within WD - P05 (new well location)
 SURFACE WATER: (✓ FLO-CH) (Surface water that doesn't sink is regulated):
 FISH & GAME CONTACTED: - Yes / No; RESPONSE: _____
 IN/ABOVE MIN. STR. FLOW (✓ MAP) - *WB9 _____
 WD (✓ MAP & LISTING) - R04 (WD # _____)
 > 0.10 cfs - 01J-P08 (MD & LD)
 ≤ 0.10 cfs - 01H-P01 (LD), 01P or No MD (in-stream stock)
 WMD (✓ MAP)
 > 0.24 cfs/5 acres - 067 or No MD (in-stream stock or power)
 ≤ 0.24 cfs/5 acres - No MD

 SPRINGS/SINK, INACTIVE WD & REST OF STATE
 > 0.24 cfs/5 acres - 01M or No MD (in-stream stock or power)
 ≤ 0.24 cfs/5 acres - No MD

 RIVER BASINS: (*Surface water):
 Snake R (01) - *W22 -P04, NA
 (02/03-irr) - 007 (w/ remark *WB9 if above Weiser), NA
 Payette R(65) - *W22 (regulated uses), 047-P04 (Payette Lake), NA
 Salmon R (70's) - 029 (fish screens), NA
 Weiser R (67) - 086, 087

 USE:
 Domestic surface - *WB5 (Big Wood R or Boise R ↑ Star Bridge); 27A (Payette River); NA
 >1 in rest. area - ~~WB5~~ ~~WB5~~ ~~WB5~~
 Fire Protection - 077
 Fish Propagation - 029(70's only)-007-042(req)-081 (WQ)-P10
 Heating/Cooling - R07 (injection well)
 Irr - ≤ 5 acres - R66/R67/R68/R69 (0.03 cfs/acre + 3.0/3.5/4.0/4.5 AF)
 > 5 acres - R62/R63/R64/R65 (0.02 cfs/acre + 3.0/3.5/4.0/4.5 AF)
 Mining - 054(req) -081-P10
 Municipal - 022, 075, 004 (+memo?), NA (not in restricted area)
 Power - 17H/17K(+uses)-08A-025(P18)-01N-028-081(P10)-027 (if no other cons. use);
 17G (FERC) or 17M (FERG); 18B-P09; >25 cfs-P18
 Stockwater - R37 (BLM/USFS); NA
 Storage (✓3 compo.) - 18A (in & out MD for on-stream storage), 18B-P09 (>10' dam), NA

 LOCATION:
 42-248 area - P04 (in 20/30/40/50/60/70/80 (87) basin)
 Boise Front LoGeo - 058 (<85° GW temp only)
 In-stream dev. - P52 (stream channel alteration)
 Mitigation - 120

 SWAN FALLS FLAG (See Code Chart)
 Trust -
 Non-Trust (1) - 051-052-053-P74 (Consumptive Uses), NA
 - 048-049 (Consumptive Uses), NA

 OWNERSHIP: - 004 (PD/PU) Customers/Users

OTHER CONDITIONS: -

STANDARD REMARKS: - ① W59 ② W60 ③ W85/25

BENEFICIAL USE DUE: - 10/1/1999

COMMENTS: - requested subd plat 10/2/98 cty.

FOR OFFICE USE ONLY
Amt. of Fee \$: 100 -
Receipt No. NOI3203
Receipt By: JB
Date Received: 9-2-99

VED
1999

RECEIVED
SEP 08 1999

RECEIVED
SEP 18 1999

Department of Water Resources
STATE OF IDAHO
DEPARTMENT OF WATER RESOURCES

PROOF OF BENEFICIAL USE

The Idaho Department of Water Resources considers this form a statement that the permit holder(s) has/have completed all development that will occur under this permit and that water has been applied according to the provisions of the permit for the beneficial use(s) described below. This form must be accompanied by a license examination fee, when necessary, or be accompanied by a completed field examination report prepared by a certified water right examiner who has been appointed by the department.

1. Permit No. 96-08998 Telephone No. 208-683-2348 208-683-2105 Real Beggs 5204 Gary Hayes Pres.
2. Name(s) of Permit Holder(s): Eightmile Prairie Homeowners Assn
3. Mailing Address: P.O. Box 546, Athol ID 83801
4. Source of Water: Well If **GROUNDWATER** (well), Date Drilled: mo. 9 / yr. 1990
 - a. Well Driller: H2O Well Service Drilling Permit Number: 96-90-N-123
 - b. **OPTIONAL:**
Pump Horsepower: 25 Pressure (psi): 0 Dynamic pumping level (ft): 390'
5. Use(s) (as authorized by the water right permit):
Domestic (No. of households): 25 Stockwater (No. and type of stock): _____
Irrigation (No. of acres): _____ Other: _____
6. Total rate of diversion and/or volume for which proof is submitted: 0.6 cfs OR _____ acre feet
7. Measuring Device Requirement: (refer to the approval conditions on your permit and respond accordingly)
(This question is **not optional**. Please check either yes or no. Proofs returned not checked accordingly, will be considered incomplete)

Measuring Device:	Is a measuring device required?	Yes ☒	or	No ☐
	Has the measuring device been installed?	Yes ☒	or	No ☐
Flow Measurement Port:	Is a flow measurement port required?	Yes ☐	or	No ☐
	Has the measurement port been installed?	Yes ☐	or	No ☐
8. Fee Enclosed: \$ 100 - (See Fee Schedule on back of the instructions for filing proof of beneficial use)
9. Person to contact to accompany the Department representative during field examination of the water system.
Name: Gary Hayes Telephone Number: 208-683-2105
Address: 2625 Eightmile Ave, Athol ID 83801
10. The information given on this form is my true statement of the extent to which the above numbered permit has been developed and I relinquish any undeveloped portion of the permit to the State of Idaho.

Signature of permit holder: Real Beggs Secretary Date: 9-2-99
(include your title, if on behalf of company or organization)

MICROFILMED

FEB 04 2000

RECEIVED

JUN 11 1999

For Office Use Only
 \$25.00 Filing Fee
 Receipt # 10012946
 Date 6-8-99

JUN 10 1999

Department of Water Resources

State of Idaho

DEPARTMENT OF WATER RESOURCES

ASSIGNMENT OF PERMIT

To change the ownership of a permit

I, KOOTENAI INVESTMENT CO hereby assign to EIGHT MILE PRAIRIE HOMEOWNERS
(Permit Holder) ASSN
 of PO Box 546, ATHOL, ID 83801
(Full Address and Phone Number)

All my right, title, and interest in and to Permit No. 96-08998
 to appropriate the public waters of the State of Idaho.

OR (for partial assignments)

The following described portion of my right, title, and interest in and to
 Permit No. _____ to appropriate the public waters of the State of Idaho.

Describe portion of the permit assigned listing the number of acres in each 40 acre subdivision,
 point of diversion location, and the amount of water in cubic feet per second.

Made this 4TH day of JUNE, 1999.

KOOTENAI INVESTMENT CO.
ROBERTA GRIDLEY SECRETARY
 Permit Holder(s)

State of Idaho)
 ss
 County of KOOTENAI

On this 4TH day of JUNE, 1999, personally appeared before me
 the signer of the above instrument, duly acknowledged to me that he/she/they executed the same.

Allen K. Boush

Notary Public

SEAL

Allen K. Boush

Signature

My commission expires: 8/8/2000

MICROFILMED

JUN 10 1999

State of Idaho
Department of Water Resources
Permit To Appropriate Water

NO. 96-08998

Proposed Priority: August 3, 1998 Maximum Diversion Rate: 0.60 CFS

This is to certify, that KOOTENAI INVESTMENTS CO INC
1919 N 3RD
PO BOX 6
COEUR D ALENE ID 83814-0006

has applied for a permit to appropriate water from: **GROUNDWATER**

and a permit is **APPROVED** for development of water as follows:

<u>BENEFICIAL USE</u>	<u>PERIOD OF USE</u>	<u>RATE OF DIVERSION</u>
IRRIGATION	03/15 to 11/15	0.60 CFS
DOMESTIC	01/01 to 12/31	0.25 CFS
	Totals	0.60 CFS

LOCATION OF POINT(S) OF DIVERSION: SWSE , Sec. 30, Township 53N, Range 03W
KOOTENAI County

PLACE OF USE: IRRIGATION

<u>TWN RGE SEC</u>	<u>ACRES</u>	<u>ACRES</u>	<u>ACRES</u>	<u>TOTAL</u>
53N 03W 30	NESE 12.0	NWSE 12.0	SWSE 12.0	
	SESE 12.0			48.0

Total number of acres irrigated: 48.0

PLACE OF USE: DOMESTIC, same as IRRIGATION use

CONDITIONS OF APPROVAL AND REMARKS

1. Proof of construction of works and application of water to beneficial use shall be submitted on or before **October 1, 1999**.
2. Subject to all prior water rights.
3. After specific notification by the department, the right holder shall install a suitable measuring device or shall enter into an agreement with the department to determine the amount of water diverted from power records and shall annually report the information to the department.
4. Right holder shall comply with the drilling permit requirements of Section 42-235, Idaho Code.
5. This right when combined with all other rights shall provide no more than 0.02 cfs per acre nor more than 3.0 afa per acre at the field headgate for irrigation of the lands above.
6. The issuance of this right does not grant any right-of-way or easement across the land of another.

MICROFILMED

NOV 9 1998

State of Idaho
Department of Water Resources**Permit To Appropriate Water**

NO. 96-08998

CONDITIONS OF APPROVAL AND REMARKS

7. Point of diversion is located within Lot 4, Eightmile Prairie Subdivision, First Addition.
8. Places of use are located within Lots 1-25, Eightmile Prairie Subdivision, First Addition.
9. Domestic use is for 25 homes and does not include lawn, garden, landscape, or other types of irrigation.

This permit is issued pursuant to the provisions of Section 42-204, Idaho Code.
Witness the signature of the Director, affixed at Boise, this

15th day of October, 1998.

Karl J. Dreher
for Karl J. Dreher, Director

MICROFILMED

NOV 03 1998

Ident. No. 96-8998

STATE OF IDAHO
DEPARTMENT OF WATER RESOURCES
APPLICATION FOR PERMIT

To appropriate the public waters of the State of Idaho

RECEIVED
SEP 28 1998

Department of Water Resources

1. Name of Applicant WOOTENAI INVESTMENT CO. INC. Phone _____
Mailing address 1919 N 3RD BOY G COEUR D'ALENE, ID 83814
2. Source of water supply GROUND WATER which is a tributary of _____
3. Location of point of diversion is Township 53N Range 3W Sec. 30 in the _____ 1/4,
SW 1/4, SE 1/4, Govt. Lot _____, B.M., WOOTENAI County;
additional points of diversion if any: _____
4. Water will be used for the following purposes:
* Amount 0.25 ~~60 cfs~~ for DOMESTIC purposes from JAN 1 to DEC 31 (both dates inclusive)
(cfs or acre-feet per annum)
Amount 60 cfs for IRRIGATION purposes from MAR 15 to NOV 5 (both dates inclusive)
(cfs or acre-feet per annum)
Amount _____ for _____ purposes from _____ to _____ (both dates inclusive)
(cfs or acre-feet per annum)
Amount _____ for _____ purposes from _____ to _____ (both dates inclusive)
(cfs or acre-feet per annum)
Amount _____ for _____ purposes from _____ to _____ (both dates inclusive)
(cfs or acre-feet per annum)
Amount _____ for _____ purposes from _____ to _____ (both dates inclusive)
(cfs or acre-feet per annum)
5. Total quantity to be appropriated is (a) 60 and/or (b) _____
cubic feet per second acre feet per annum
6. Proposed diverting works:
a. Describe type and size of devices used to divert water from the source WELL & PUMP
- b. Height of storage dam _____ feet; active reservoir capacity _____ acre-feet; total
reservoir capacity _____ acre-feet
- c. Proposed well diameter is 8 inches; proposed depth of well is 470 feet
- d. Is ground water with a temperature of greater than 85°F being sought? NO
- e. If well is already drilled, when? 1992; Drilling firm H2O WELL 96-90-N-123;
Well was drilled for (well owner) JERRY MORTENSEN; Drilling Permit No. _____
7. Time required for completion of works and application of water to proposed beneficial use is 1 years (minimum 1 year)
8. Description of proposed uses (if irrigation only, go to item 9):
a. Hydropower; show total feet of head and proposed capacity in KW. _____
b. Stockwatering; list number and kind of livestock. _____
c. Municipal; show name of municipality. _____
d. Domestic; show number of households. 25
e. Other; describe fully. _____

MICROFILMED

NOV 9 1998

WELL DRILLING PERMIT 96-90-N-123 Jerry Mortensen

* maximum for in-house use for 25 homes. 10/14/98 c.z.

9. Description of place of use:

a. If water is for irrigation, indicate acreage in each subdivision in the tabulation below.

b. If water is used for other purposes, place a symbol of the use (example: D for Domestic) in the corresponding place of use below. See instructions for standard symbols.

TWP	RGE	SEC	N E				N W				S W				S E				TOTALS
			NE	NW	SW	SE	NE	NW	SW	SE	NE	NW	SW	SE	NE	NW	SW	SE	
53N	3W	30													P	P	P	P	48

Total number of acres to be irrigated 48

10. Describe any other water rights used for the same purposes as described above. NONE

11. a. Who owns the property at the point of diversion? APPLICANT

b. Who owns the land to be irrigated or place of use? CUSTOMERS OF THE EIGHT-MILE PRAIRIE

c. If the property is owned by a person other than the applicant, describe the arrangement enabling the applicant to make this filing: WATER SYSTEM

12. Remarks: KOOTENAI INVESTMENT CO. INC.


PRES. J. H. GRIDLEY

V. PRES. JAY J. GRIDLEY

SEC. ROBERT A. GRIDLEY



13. MAP OF PROPOSED PROJECT REQUIRED - Attach an 8 1/2"x11" map clearly identifying the proposed point of diversion, place of use, section #, township & range. (A photocopy of a USGS 7.5 minute topographic quadrangle map is preferred.)

BE IT KNOWN that the undersigned hereby makes this application for permit to appropriate the public waters of the State of Idaho as herein set forth.

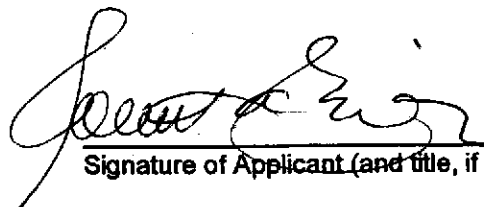 **SECRETARY**
Signature of Applicant (and title, if applicable)

Received by AK Date 8/3/98 Time 2:45 Preliminary check by AK
Fee \$ 100 Received by AK # W012283 Date 8/3/98
Publication prepared by AK Date 8/12/98 Published in CDA News 8/20 & 27/98
Publication approved AK Date 9/2/98






EIGHTMILE PRAIRIE - FIRST ADDITION

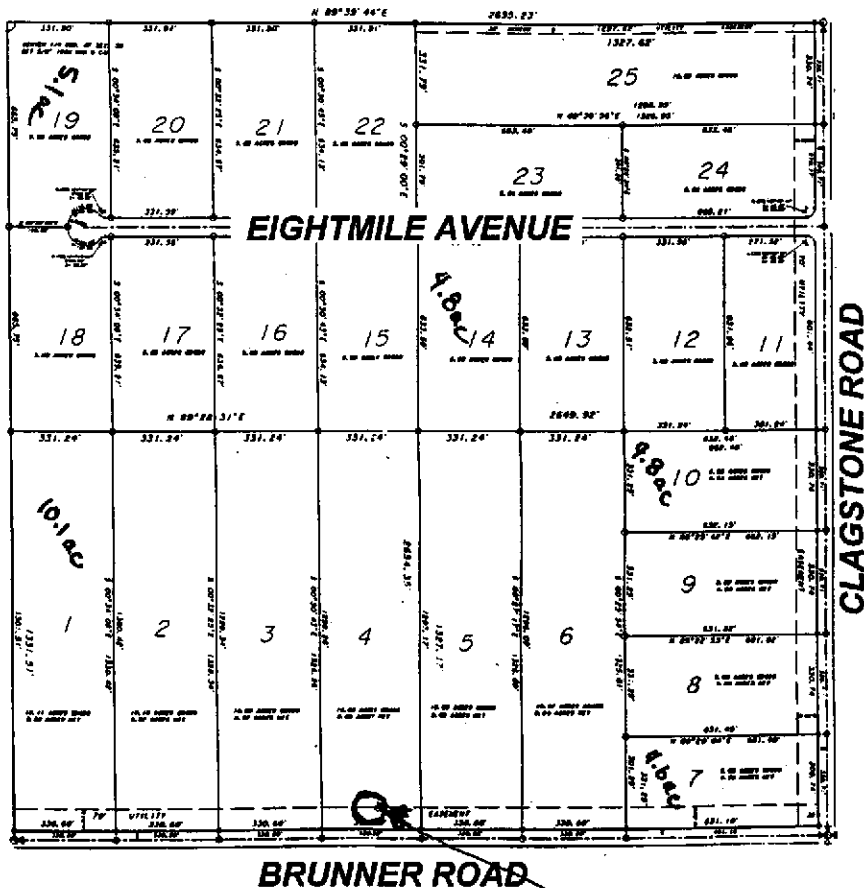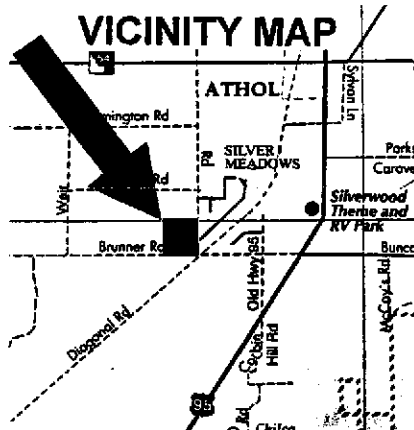





96-8998

MICROFILMED

NOV 19 1988

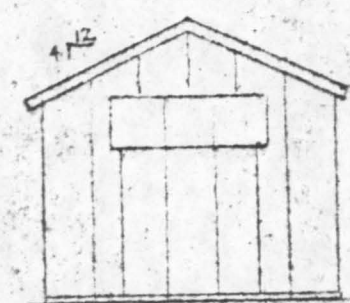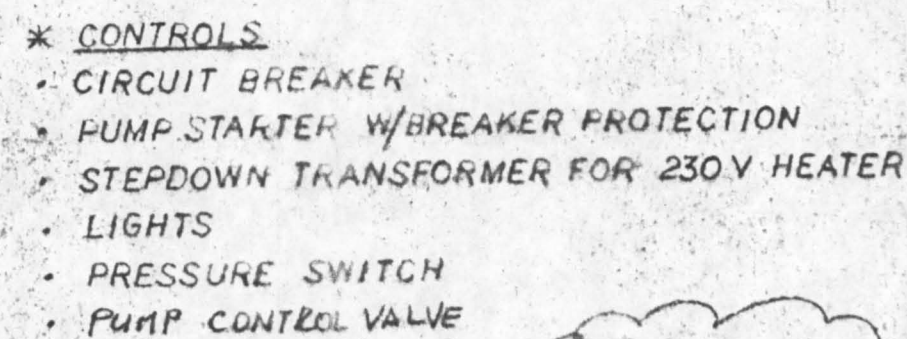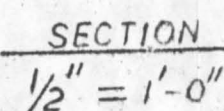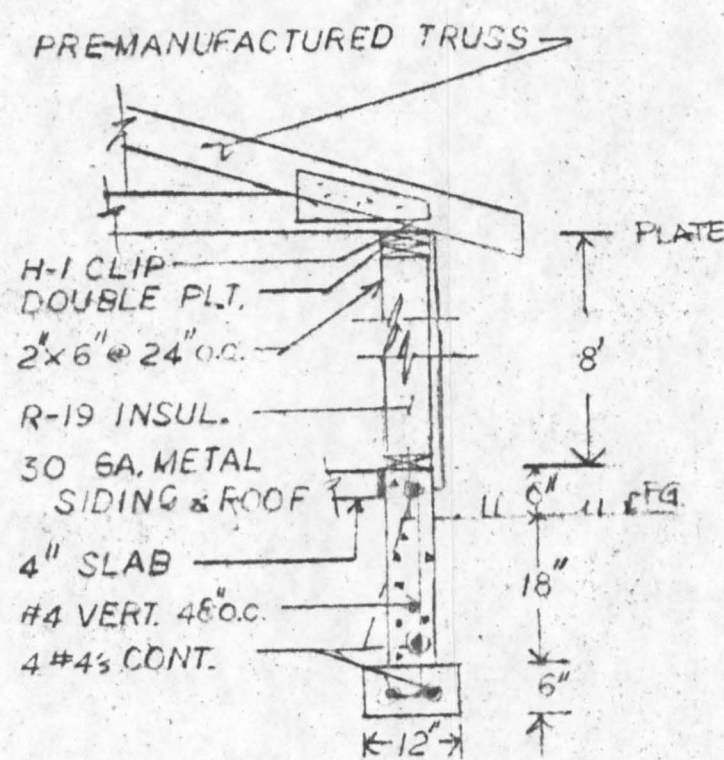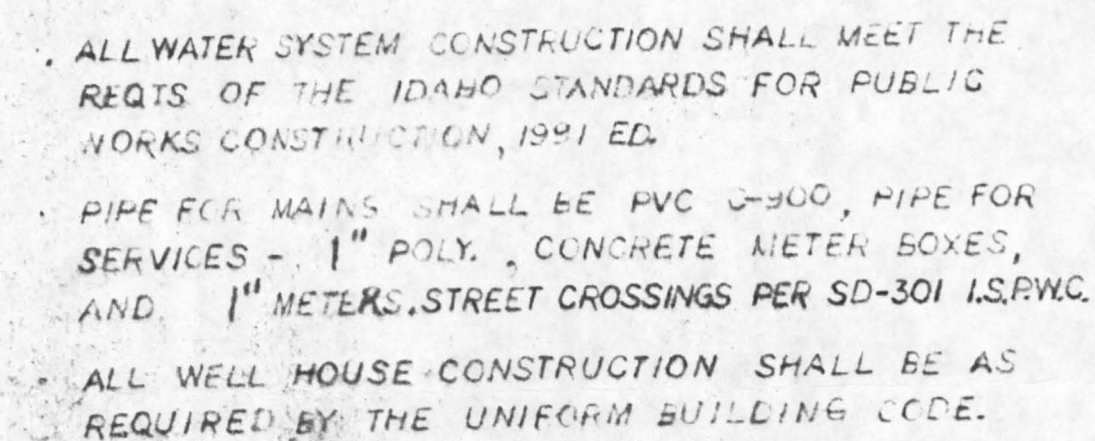

NORTH ELEV.

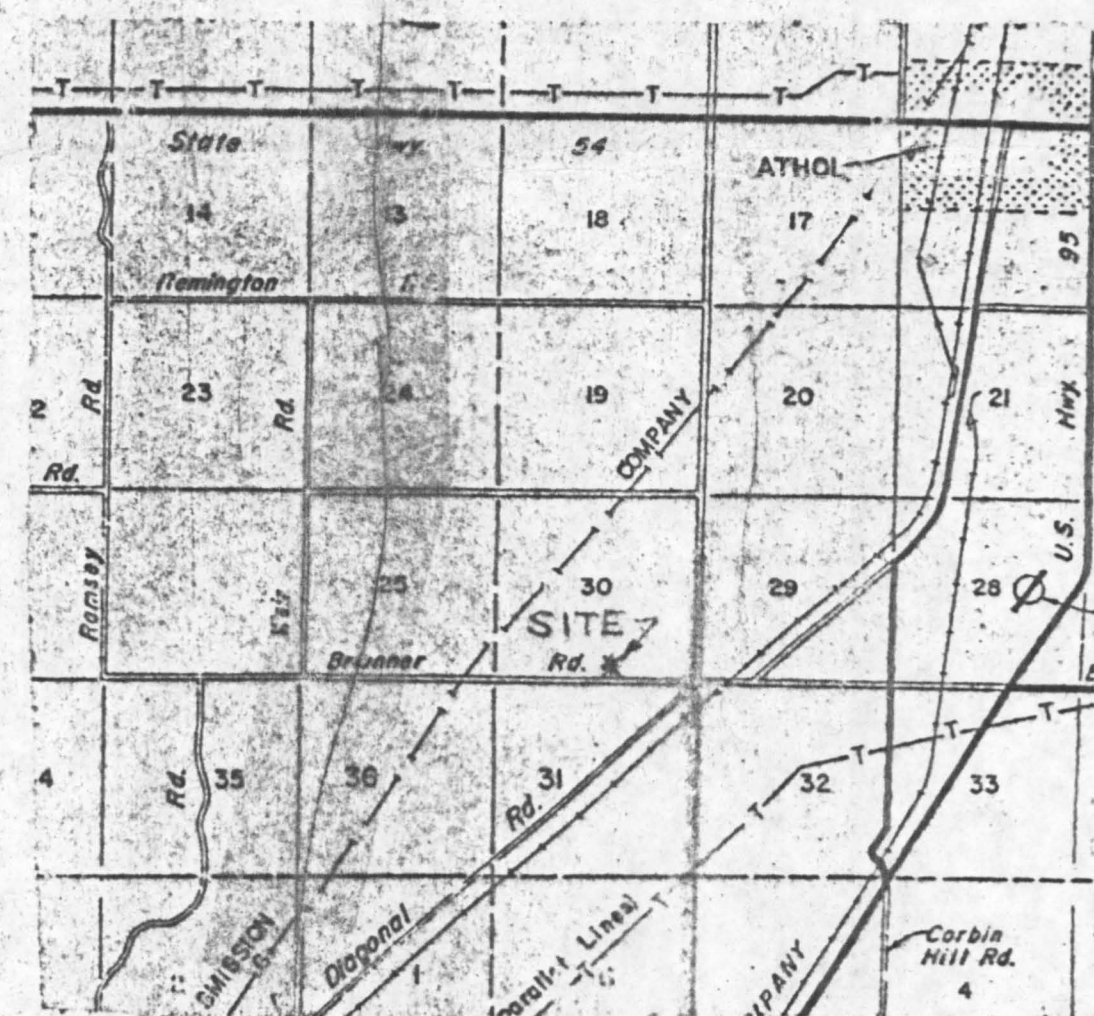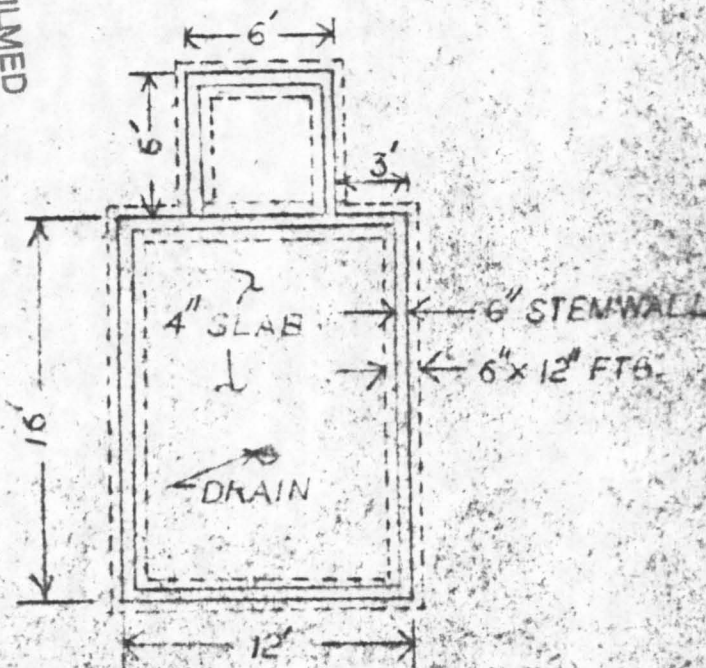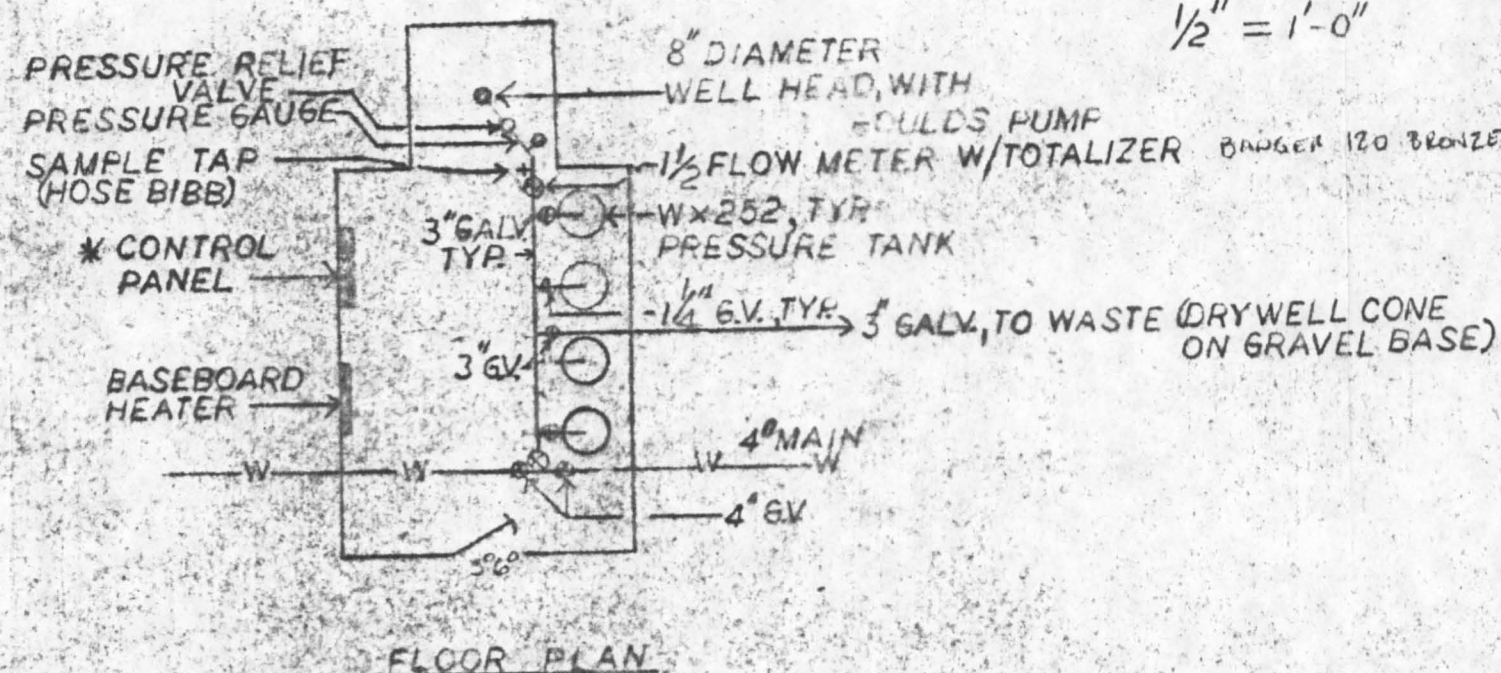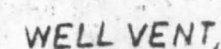

MICROFILMED
FEB 04 2000

4/19/94 SIS
SEE ATTACHED
AS CONSTRUCTED
PLANS



REV. 5/28/92
REV. 6/11/92

SEITZ ENGINEERING





6175. N. 17 TH. GEORJALENE

208-772-5900

EIGHTMILE PRAIRIE-1ST ADD.
WATER SYSTEM

KOOTENAI INVESTMENT, INC., OWNER
RE: 9/19/91 SJS.

2

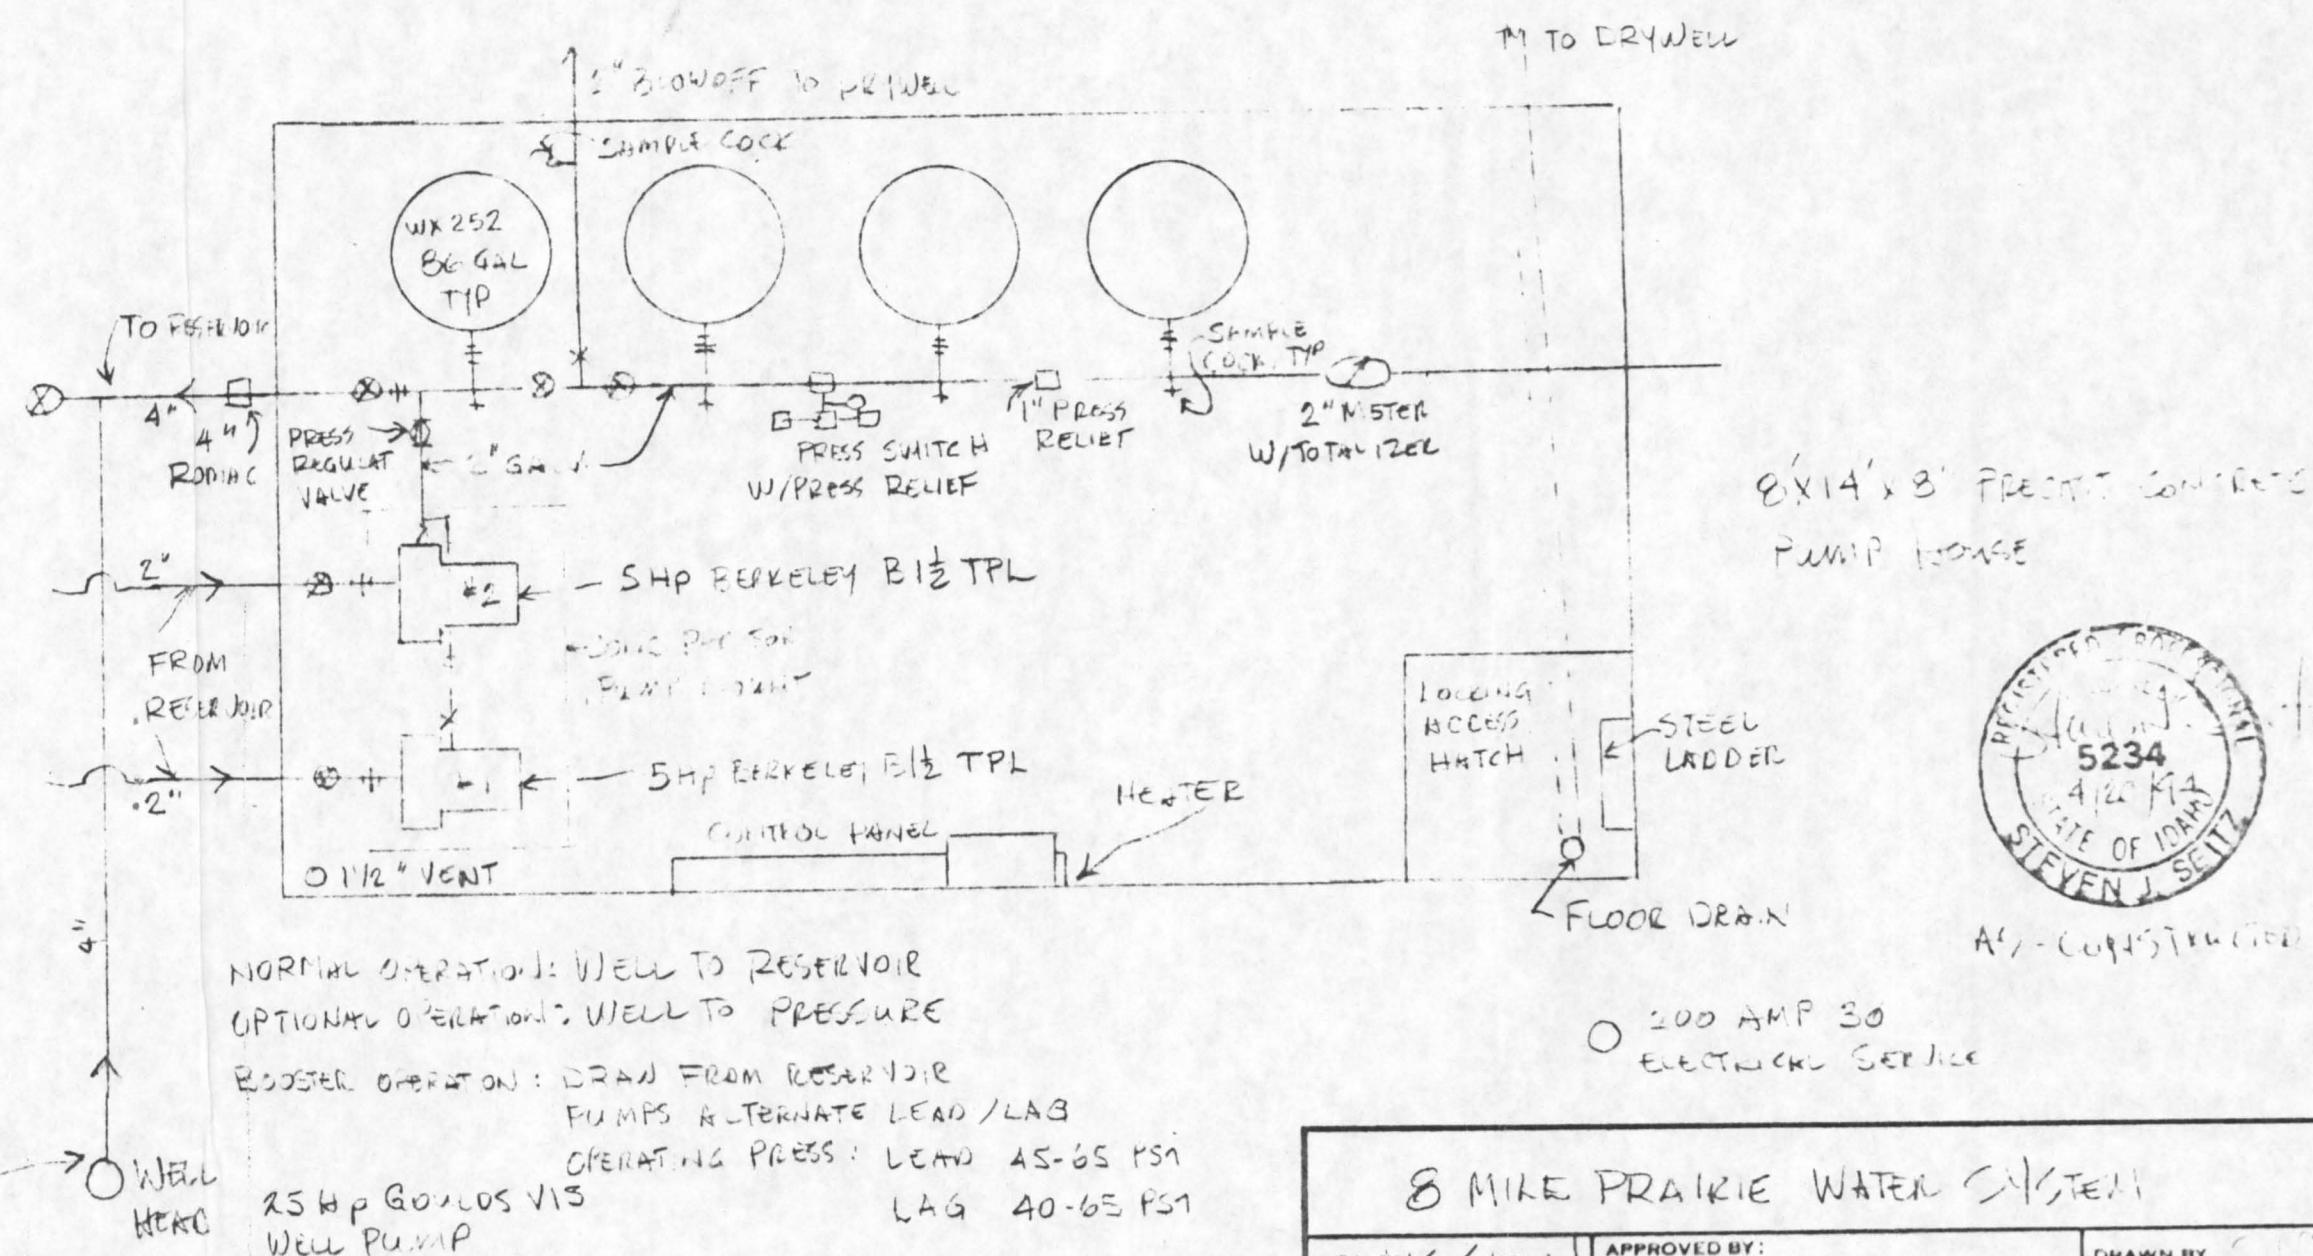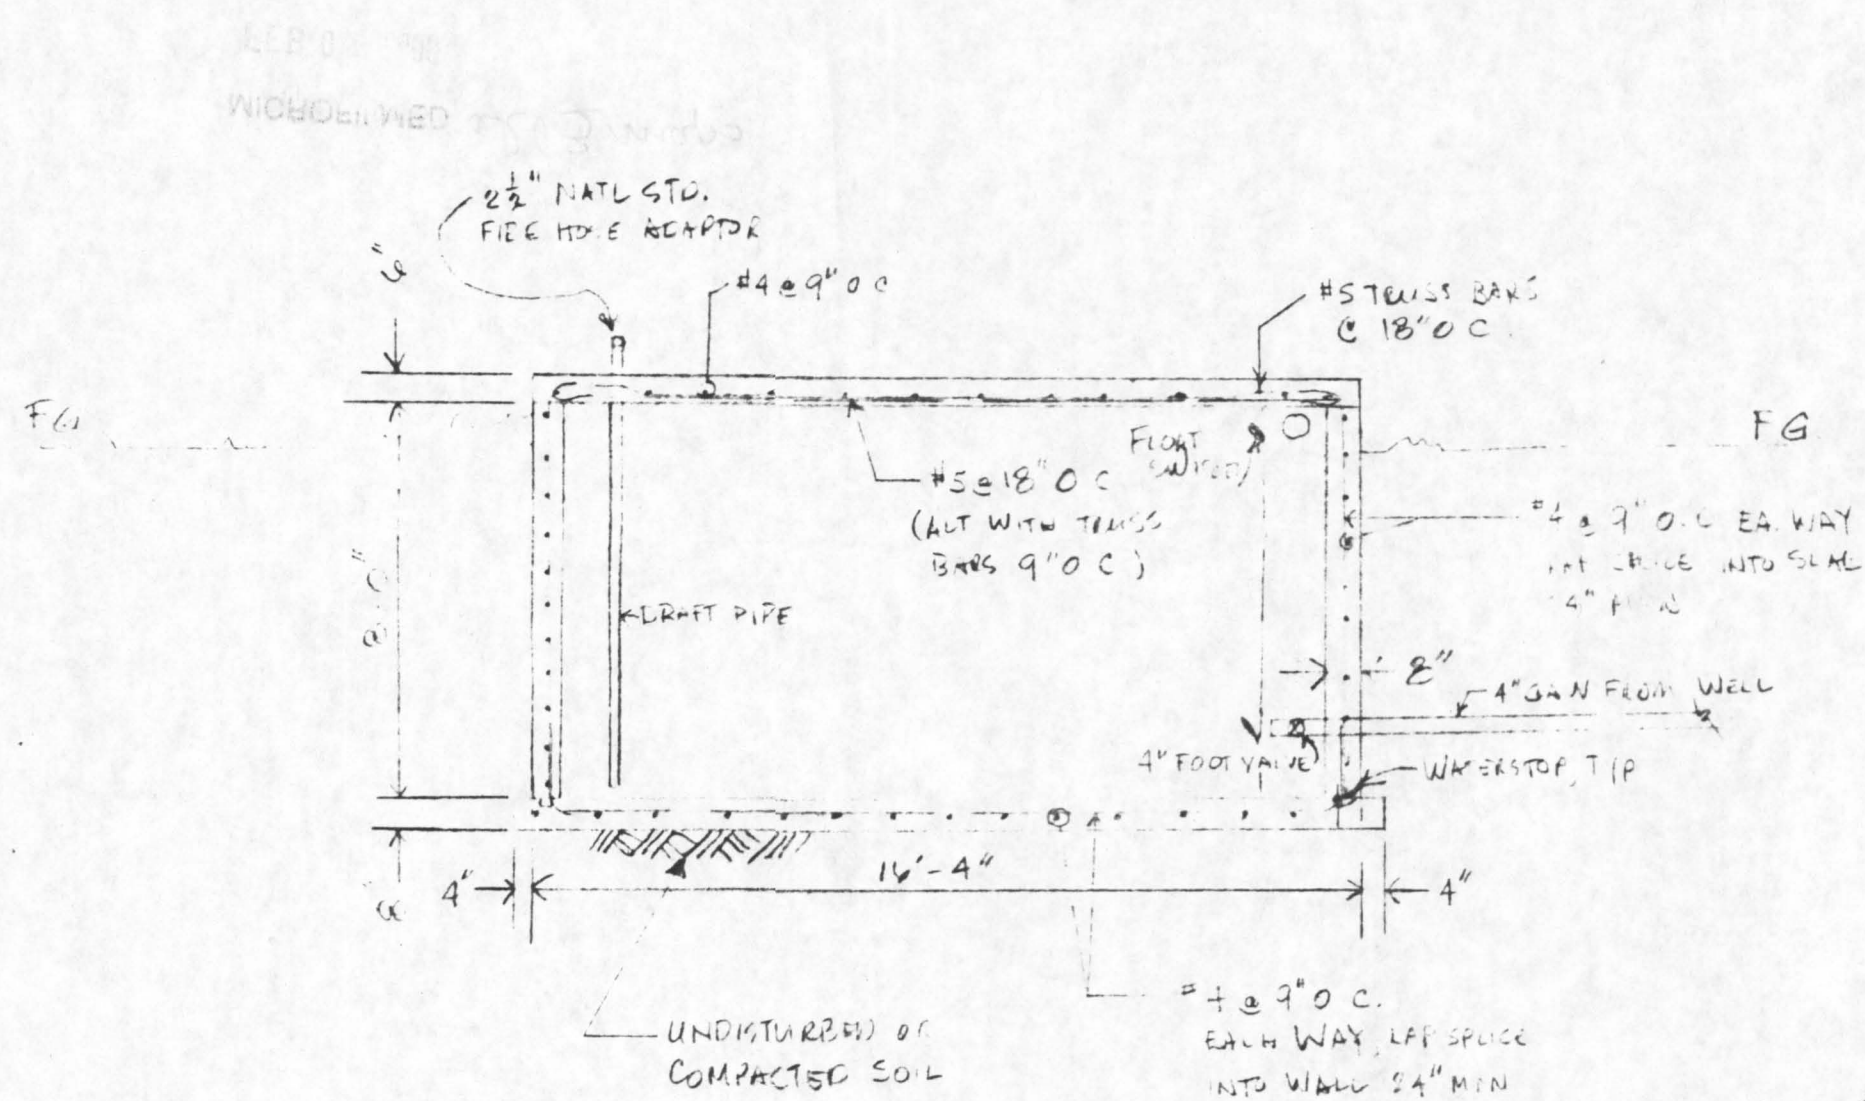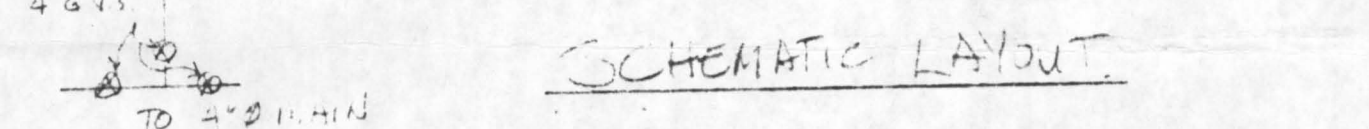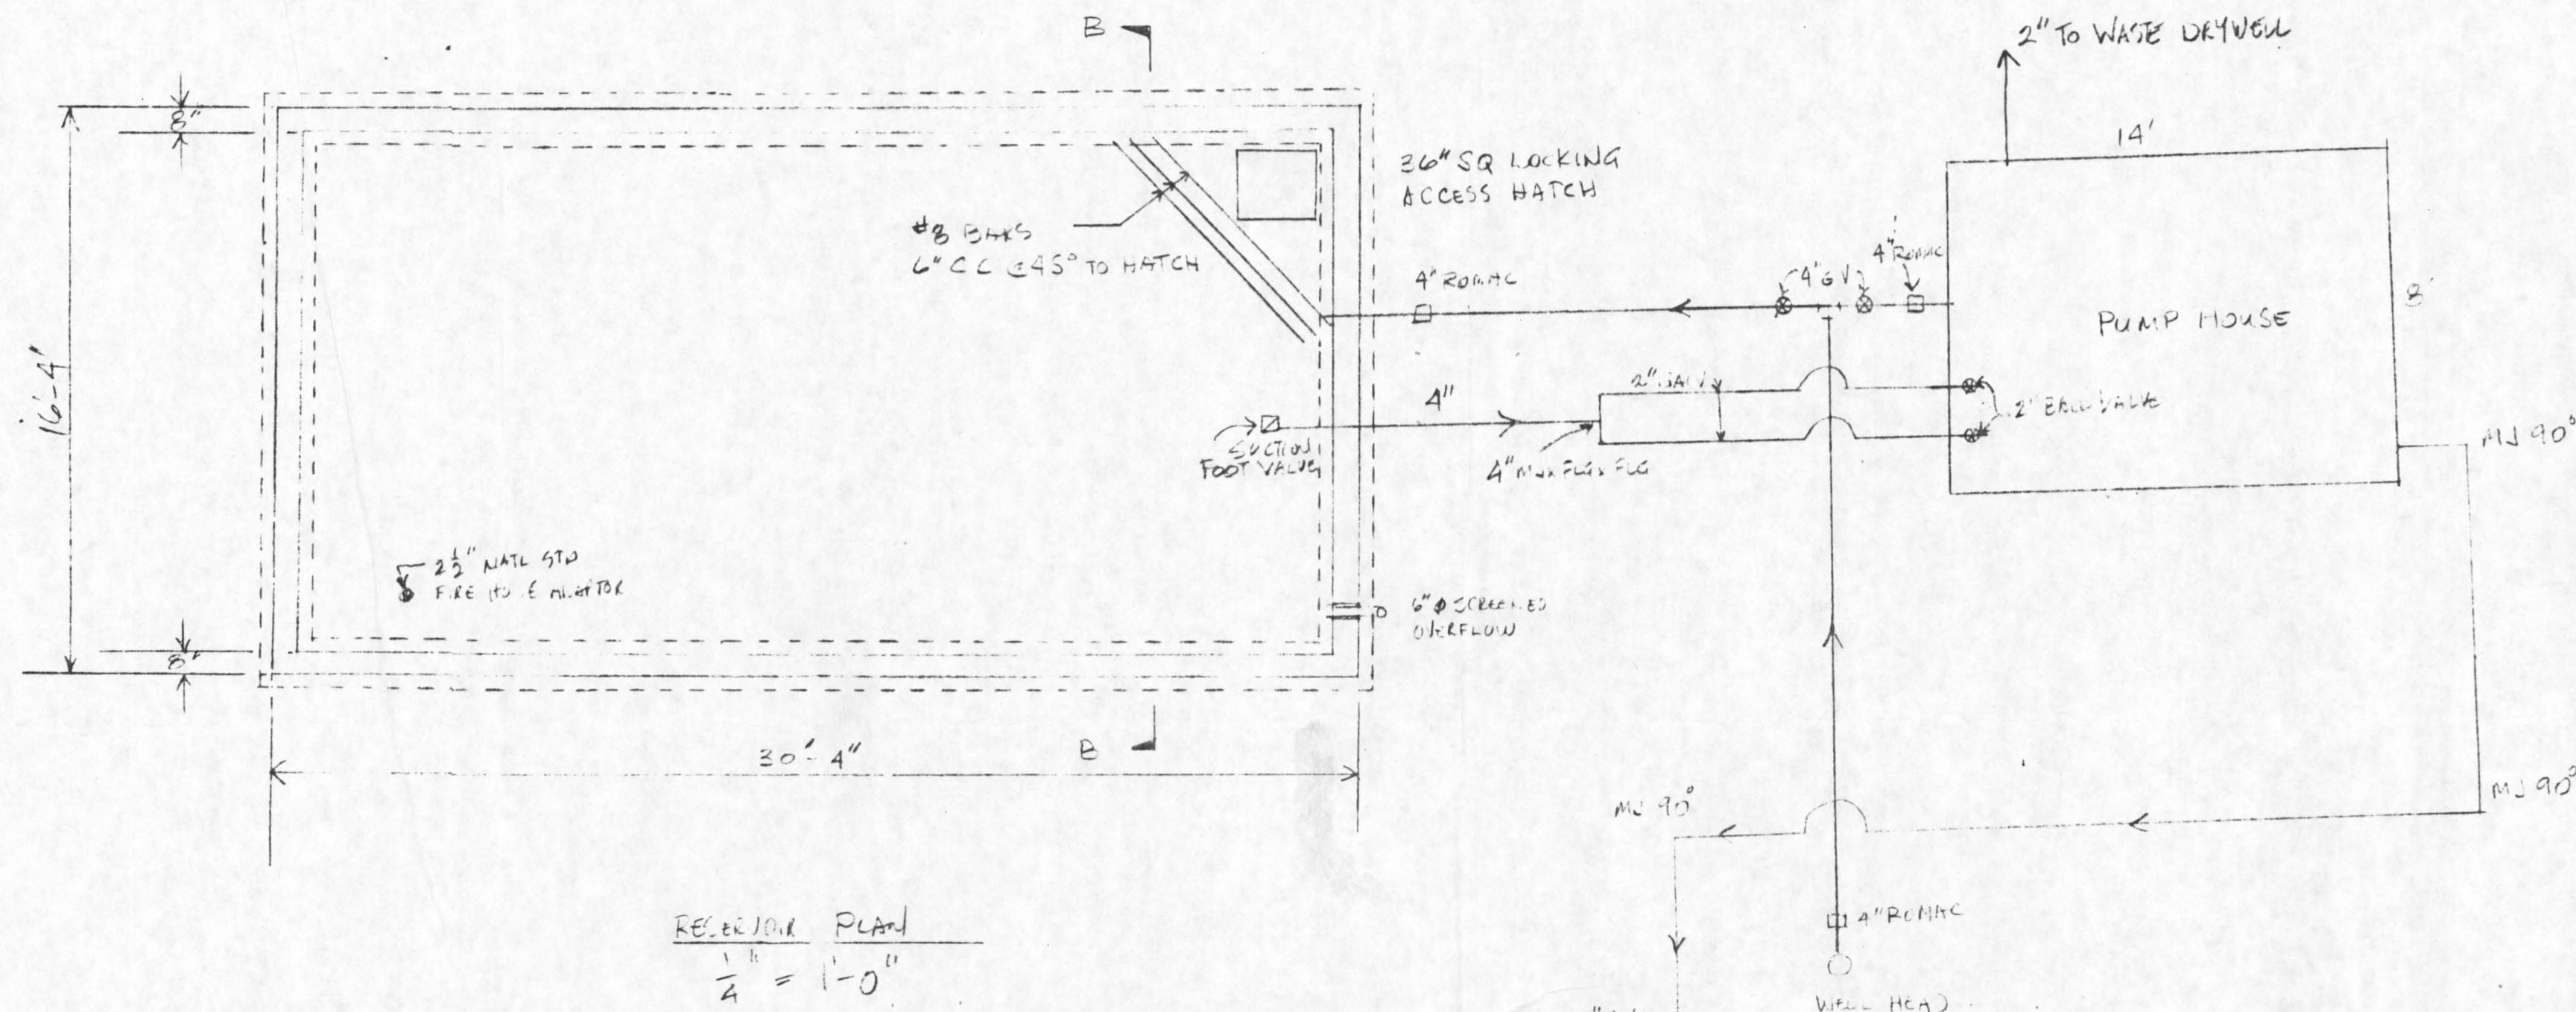

PUMP HOUSE LAYOUT.

MICROFILMED
FEB 04 2000

8 MIKE PRAIRIE WATER SYSTEM	
SCALE: AS SHOWN	APPROVED BY: [Signature]
DATE: 4-19-94	DRAWN BY: [Signature]
24,500 GALLON STORAGE RESERVOIR	
PUMP HOUSE AND SITE PLAN	DRAWING NUMBER 1 of 1

EIGHTMILE PRAIRIE - FIRST ADDITION WATER SYSTEM LAYOUT


SHEET 1 OF 2

N 00°35'50"W
2637.19'


NORTH 1/4 COR. OF SEC. 30
FOUND 3/4" IRON ROD IN
C/L OF SEASONS ROAD & 8
INTX. OF N-S FENCE LINE.

N 89°39'44"E
2618.41'

WEST 1/4 CORNER OF SEC. 30
FOUND 1" IRON PIPE

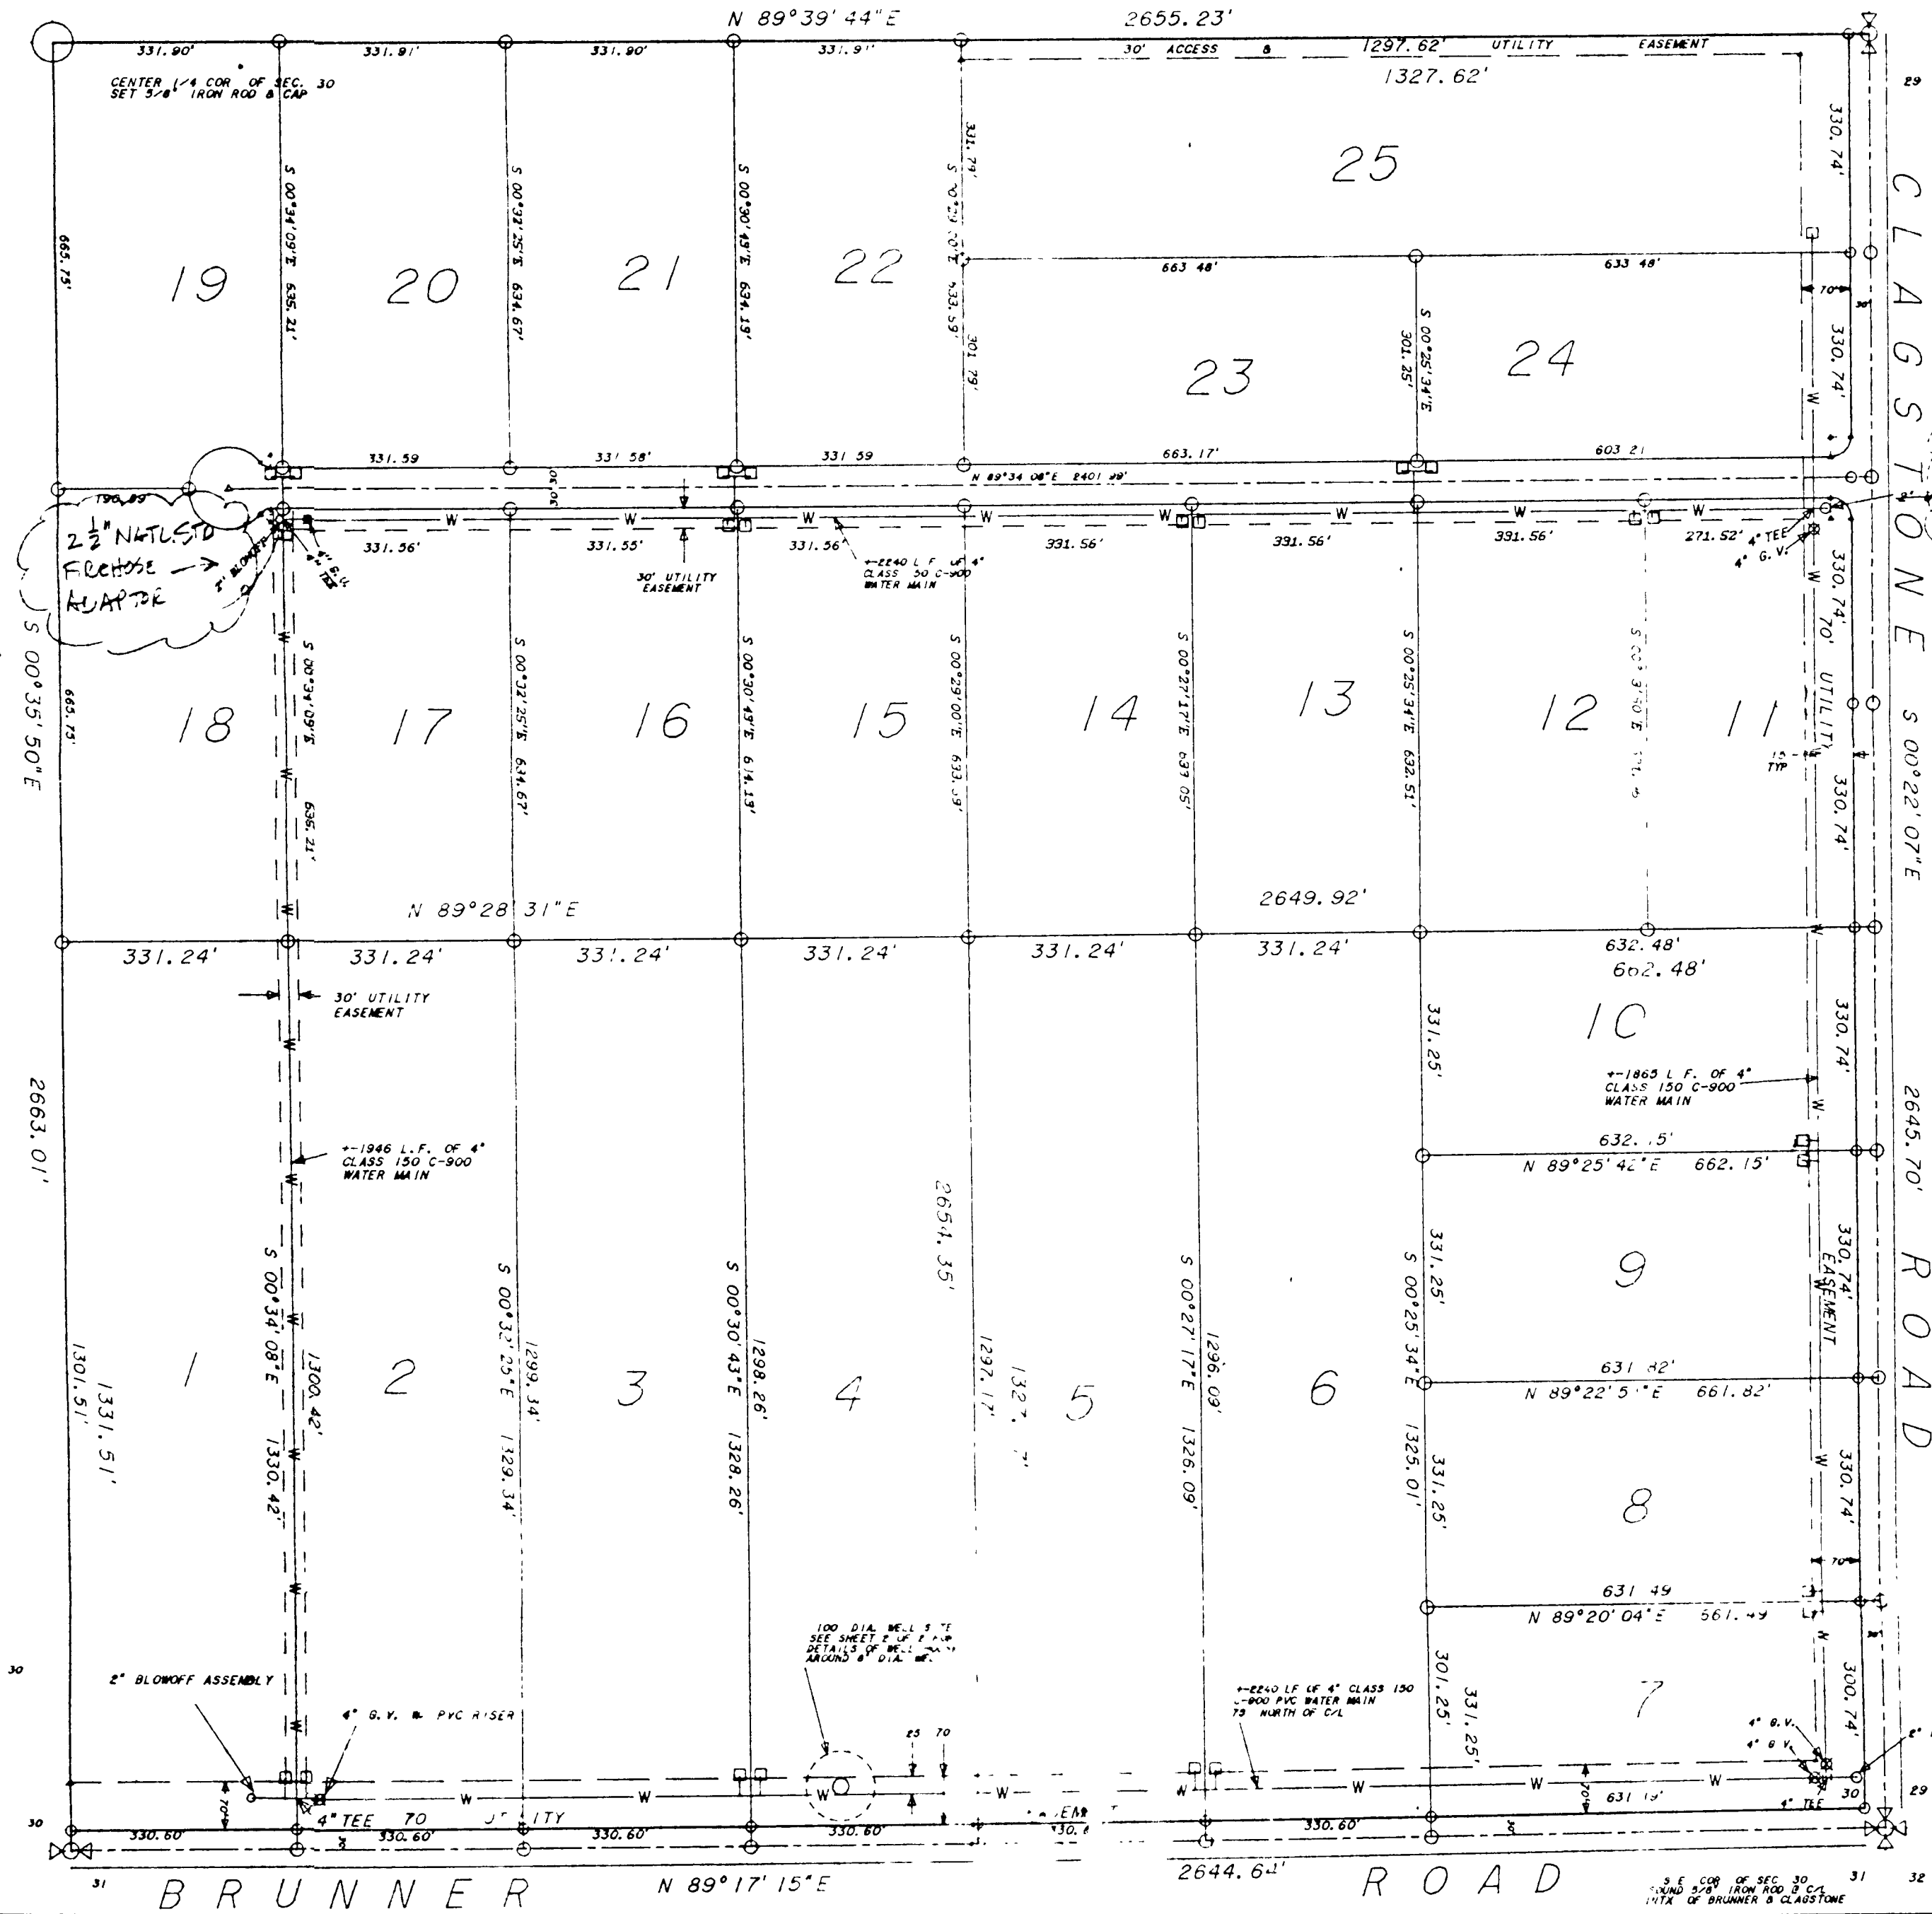


EAST 1/4 COR. OF SEC. 30
FOUND 1" IRON PIPE IN C/L OF
CLAGSTONE ROAD

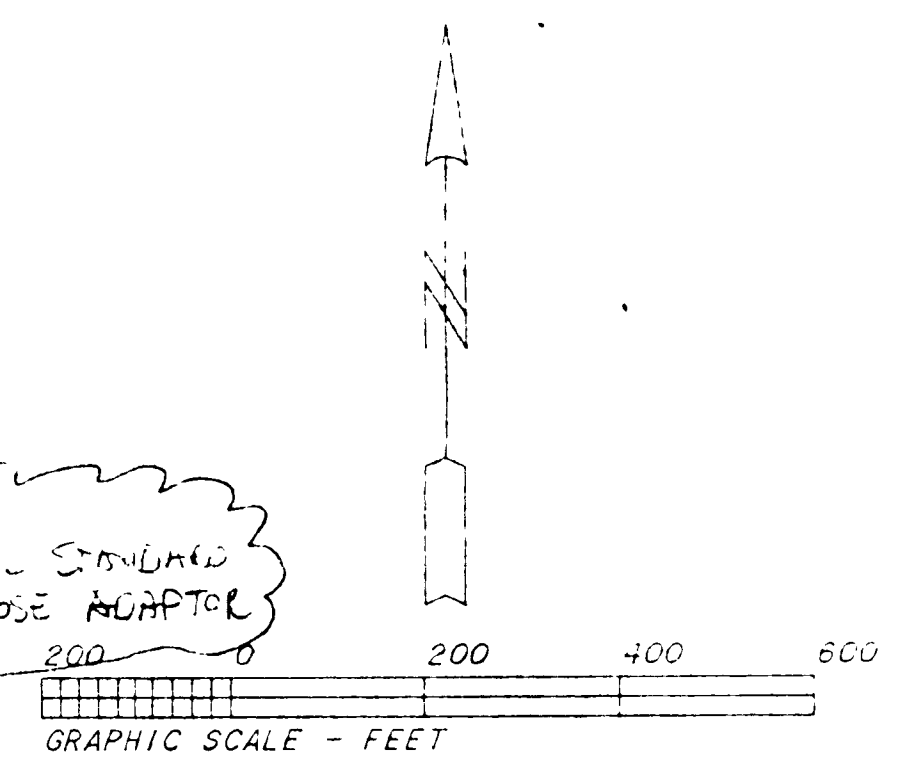

LEGEND

- ⊗ DENOTES GATE VALVE - SIZE AS NOTED
- DENOTES 2" BLOWOFF ASSEMBLY (SEE DETAIL)
- W- DENOTES P. V. C. WATER MAIN - SIZE AS NOTED
- ⊕ DENOTES 8" WELL HEAD
- DENOTES SERVICE STUB AND METER BOX
- OTHERS AS NOTED

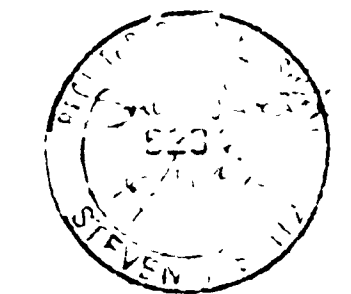

AS CONSTRUCTED 4/11/94

SEITZ ENGINEERING

6175 N. 17TH ST. COEUR D'ALENE, ID 83814
(208) 772-5966 (208) 664-7564 - MOBILE
STEVEN J. SEITZ, PROFESSIONAL ENGINEER

FOR: KOSTELNI INVESTMENT INC.	DR. N. BY: SMR	V. BY: VCB
DATE: 8/12/91	CK'D BY: SJS	REV: E/B/92

S.W. COR. OF SEC. 30
FOUND 1" IRON PIPE IN
C/L OF BRUNNER ROAD

SOUTH 1/4 COR. OF SEC. 30
FOUND 1" IRON PIPE IN
C/L OF BRUNNER ROAD

ASSUMED
BASIS OF BEARING
N 90°00'00"E
2666.54'



State of Idaho

DEPARTMENT OF WATER RESOURCES

1301 North Orchard Street, P.O. Box 83720, Boise, Idaho 83720-0098

Phone: (208) 327-7900 FAX: (208) 327-7866

January 13, 2000

DIRK KEMPTHORNE
GOVERNOR

KARL J. DREHER
DIRECTOR

EIGHT MILE PRAIRIE HOMEOWNERS ASSN
PO BOX 546
ATHOL ID 83801-0546

PROOF ACKNOWLEDGMENT LETTER

RE: PERMIT NO. 96-08998

Dear Permit Holder:

The department acknowledges receipt of the proof of beneficial use form submitted for the above referenced permit. The next step in the process of developing a water right is for the department to conduct a field examination to determine and confirm the use being made of the water.

Be advised that Section 42-248, Idaho Code, requires you or the owner of this water right to maintain current ownership and address records on file with the department. Forms to file a change of ownership of a water right and/or a change in the address of the water right owner are available from any department office.

If you have questions concerning the field examination, please contact the **NORTHERN** Regional Office of the department in Coeur D'Alene at (208) 769-1450.

Sincerely,

Kari Lynn Townsend
Secretary

c: IDWR - Regional Office

MICROFILMED

FEB 04 2000

ANALYSIS SHEET
FOR
PROOF OF BENEFICIAL USE

Permit No. 96-08998 Reviewed by VJS Date 1-12-00

GENERAL CONSIDERATIONS

yes Name same as permit?
yes Address same as permit?
yes Proof timely received?
If not, complete calculation below.

TYPES OF USE

Dom - 25
yes Correct Uses?

SOURCE OF WATER

 Surface water source

✓ Ground water source

 Drilling permit required?

 Copy in the file? Drilling Permit No.

 Amount paid for permit

 Well log in the file?

 Correct?

LICENSE EXAMINATION FEE

yes Required?
100 Amount Submitted
yes Correct?

MEASURING DEVICE

NO Required?
 Installed?
 Waiver requested?

PRIORITY CALCULATION

Date proof received	<u> </u>	<u> </u>
Date proof due	<u> </u>	<u> </u>
No. of days late	<u> </u>	<u> </u>
Priority Date	<u> </u>	<u> </u>
New Priority Date	<u> </u>	<u> </u>

DEFICIENCIES OR ACTION ITEMS

OK - ack proof

DATA ENTRY

New Address Proof Made 9-2-99

July 31, 1999

EIGHT MILE PRAIRIE HOMEOWNERS ASSN
PO BOX 546
ATHOL ID 83801

PROOF DUE NOTICE

RE: PERMIT NO. 96-08998

Dear Permit Holder:

One of the conditions of approval of the above referenced water permit was that proof of the extent of your beneficial use must be submitted to this office on or before October 1, 1999.

(See last page of your approved permit or your last approved extension request.) Enclosed is a form which when accompanied by the license examination fee or a complete field examination report prepared by a certified water right examiner may be used to submit the required proof.

If you have not fully completed your project, and you or a previous owner of this permit have not received a prior extension of time, you may request an extension of time if the delay is for reasonable cause as provided in Section 42-204, Idaho Code. If you have been prevented from proceeding by a governmental agency or by litigation which might bring title to the water in question, more than one extension of time can be granted. An extension of time request form is enclosed for your convenience.

Either an acceptable proof of beneficial use submittal or an acceptable request for an extension of time must be received by this department on or before the above described proof due date. If neither is received, the department will send you a lapse notice. Within sixty (60) days of the mailing of the lapse notice, the permit will no longer be of any force nor effect.


SINCERELY,

JULIE L. YARBROUGH
Senior Secretary

Enclosures

MICROFILMED

FEB 04 2000

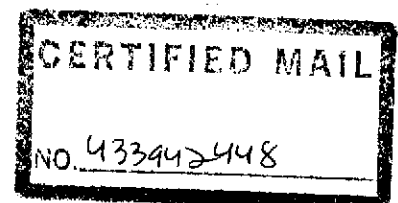



State of Idaho

DEPARTMENT OF WATER RESOURCES

1301 North Orchard Street, P.O. Box 83720, Boise, Idaho 83720-0098

Phone: (208) 327-7900 FAX: (208) 327-7866

June 10, 1999

DIRK KEMPTHORNE
GOVERNOR

KARL J. DREHER
DIRECTOR

EIGHT MILE PRAIRIE HOMEOWNERS ASSN
PO BOX 546
ATHOL ID 83801

RE: ASSIGNMENT OF PERMIT 96-08998

Dear Permit Holder(s):


We acknowledge receipt of the correspondence changing ownership of the above referenced water right to you. We have modified our computer records to reflect this change in ownership. A computer generated report is enclosed for your information.

Also, please note that as of July 1, 1996, water right owners are required to report any change of water right ownership and any change of mailing address to the department. If you have acquired a water right or have changed your mailing address **PRIOR** TO July 1, 1996, you have until July 30, 1998, to notify the department. If you acquire a water right or change your mailing address **AFTER** July 1, 1996, you must notify the department within 120 days of the change.

Failure to report these changes could result in a \$100 late filing fee. Contact any office of the department to obtain the proper reporting form.

If you have any questions regarding this matter, please feel free to contact us.

Sincerely,

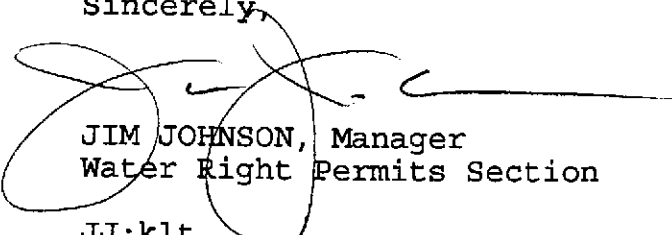

JIM JOHNSON, Manager
Water Right Permits Section

JJ:klt

Enclosure

MICROFILMED

JUN 10 1999



State of Idaho

DEPARTMENT OF WATER RESOURCES

1301 North Orchard Street, P.O. Box 83720, Boise, Idaho 83720-0098

Phone: (208) 327-7900 FAX: (208) 327-7866

October 15, 1998

PHILIP E. BATT
GOVERNOR

KOOTENAI INVESTMENTS CO INC
PO BOX 6
COEUR D ALENE ID 83814-0006

KARL J. DREHER
DIRECTOR

PERMIT APPROVAL NOTICE

RE: PERMIT NO. 96-08998

Dear Permit Holder:

The Department of Water Resources (IDWR) has issued the enclosed permit authorizing you to establish a new water right. Please be sure to thoroughly review the conditions of approval and remarks listed on your permit.

The permit is a preliminary order issued by IDWR pursuant to section 67-5243, Idaho Code. It can and will become a final order without further action by IDWR unless a party petitions for reconsideration or files an exception and/or brief as described in the enclosed information sheet.

Enclosed is a form entitled "Instructions for Proof of Beneficial Use". Please read the instructions carefully since you must take further action to develop this permit into a licensed water right. Also enclosed is a form entitled "Proof of Beneficial Use". If your project is already completed, you should complete and submit this form immediately.

The right to drill a well is not a part of this permit to appropriate water. Beginning in July of 1987, a statute was enacted which requires a drilling permit for new well construction and deepening of existing wells. If the well(s) proposed for use under this right were drilled or deepened after July 1, 1987, a separate drilling permit must be obtained from this Department. Please contact the Groundwater Protection Section located here at this office or our regional office nearest you.

If you have any questions, please call me at 208-327-7946.

Sincerely,

Shelley W. Keen
Water Rights Supervisor

SK:klt
Enclosures

MICROFILMED

NOV 09 1998

CERTIFICATE OF MAILING

I hereby certify that on the 15th day of **October, 1998**, I mailed a true and correct copy, postage prepaid, of the foregoing **PRELIMINARY ORDER (Approved Permit)** to the person(s) listed below:

Water Right No. 96-08998

KOOTENAI INVESTMENTS CO INC
1919 N 3RD
PO BOX 6
COEUR D ALENE ID 83814-0006


Kari Lynn Townsend
Secretary

MICROFILMED

NOV 09 1998

Responding to Preliminary Orders Issued by the Idaho Department of Water Resources

The Idaho Department of Water Resources (Department) issues water right permits, licenses, and transfers as preliminary orders pursuant to section 67-5243, Idaho Code. A preliminary order can and will become a final order without further action of the department unless a party petitions for reconsideration or files an exception and/or brief as further described below:

PETITION FOR RECONSIDERATION

Any party may file a petition for reconsideration of a preliminary order with the Department within fourteen (14) days of the service date of the order. The Department will act on a petition for reconsideration within twenty-one (21) days of its receipt, or the petition will be considered denied by operation of law. See section 67-5243(3), Idaho Code.

EXCEPTIONS AND BRIEFS

Within twenty-one (21) days after (a) the service date of a preliminary order, (b) the service date of a denial of a petition for reconsideration from this preliminary order, or (c) the failure within twenty-one (21) days to grant or deny a petition for reconsideration from a preliminary order, any party may in writing support or take exceptions to any part of a preliminary order and may file briefs in support of the party's position on any issue in the proceeding. Otherwise, a preliminary order will become a final order of the Department.

If any party appeals or takes exceptions to a preliminary order, opposing parties shall have twenty-one (21) days to respond to any party's appeal. Written briefs in support of or taking exceptions to the preliminary order shall be filed with the Department. The Department retains the right to review the preliminary order on its own motion.

ORAL ARGUMENT

If the Department grants a petition to review a preliminary order, the Department shall allow all parties an opportunity to file briefs in support of or taking exceptions to the preliminary order and may schedule oral argument in the matter before issuing a final order. If oral arguments are to be heard, the Department will within a reasonable time period notify each party of the place, date and hour for the argument of the case. Unless the Department orders otherwise, all oral arguments will be heard in Boise, Idaho.

MICROFILMED
NOV 09 1998

CERTIFICATE OF SERVICE

All exceptions, briefs, requests for oral argument and any other matters filed with the Department in connection with a preliminary order shall be served on all other parties to the proceedings in accordance with Rules of Procedure 302 and 303.

FINAL ORDER

The Department will issue a final order within fifty-six (56) days of receipt of the written briefs, oral argument or response to briefs, whichever is later, unless waived by the parties or for good cause shown. The Department may remand the matter for further evidentiary hearings if further factual development of the record is necessary before issuing a final order. The department will serve a copy of the final order on all parties of record.

Section 67-5246(5), Idaho Code, provides as follows:

Unless a different date is stated in a final order, the order is effective fourteen (14) days after its issuance if a party has not filed a petition for reconsideration. If a party has filed a petition for reconsideration with the agency head, the final order becomes effective when:

- (a) the petition for reconsideration is disposed of; or
- (b) the petition is deemed denied because the agency head did not dispose of the petition within twenty-one (21) days.

APPEAL OF FINAL ORDER TO DISTRICT COURT

Pursuant to sections 67-5270 and 67-5272, Idaho Code, if this preliminary order becomes final, any party aggrieved by the final order or orders previously issued in this case may appeal the final order and all previously issued orders in this case to district court by filing a petition in the district court of the county in which:

- i. A hearing was held,
- ii. The final agency action was taken,
- iii. The party seeking review of the order resides, or
- iv. The real property or personal property that was the subject of the agency action is located.

The appeal must be filed within twenty-eight (28) days of this preliminary order becoming final. See section 67-5273, Idaho Code. The filing of an appeal to district court does not itself stay the effectiveness or enforcement of the order under appeal.

APPLICATION FOR PERMIT STATE OFFICE ANALYSIS

by *Cindy Lou*
 No.: 96-8998 Name: Kootenai Inv. Cal. Date: 9/30/98 ^{10/14/98} Ad OK? ☒ / Gvmt Lts: ☒

AREA OF CONCERN:

- No/Yes: _____ Mor / _____ GWMA / Trust / Non-trust

PROTESTED:

- 020 (Protest Agreement) or *W19 (Order)

SYSTEM COMPLETED:

> 1 year

- 26A-P17

≤ 1 year/no proof

- P16

GROUNDWATER: (✓ FLO-CH)

WMD (✓ MAP)

> 0.24 cfs/5 acres

- North / East / West

≤ 0.24 cfs/5 acres

- 067 or No MD (in-stream stock or power)

WMD Supplemental use

> 0.24 cfs/5 acres

- No MD

≤ 0.24 cfs/5 acres

- 065-079 (if GW use SW 1st-statewide)-(cannot move SW off)

- 01M (report when notified)

- No MD

DRILLING PERMIT:

All wells (✓ WDQ3)

- 01-P23

In Basin 34?

- 085*

Irr. within WD

- P05 (new well location)

SURFACE WATER: (✓ FLO-CH) (Surface water that doesn't sink is regulated):

FISH & GAME CONTACTED:

- YES / No; RESPONSE: _____

IN/ABOVE MIN. STR. FLOW (✓ MAP)

- *WB9

WD (✓ MAP & LISTING)

- R04 (WD # _____)

> 0.10 cfs

- 01J-P08 (MD & LD)

≤ 0.10 cfs

- 01H-P01 (LD), 01P or No MD (in-stream stock)

WMD (✓ MAP)

> 0.24 cfs/5 acres

- 067 or No MD (in-stream stock or power)

≤ 0.24 cfs/5 acres

- No MD

SPRINGS/SINK, INACTIVE WD & REST OF STATE

> 0.24 cfs/5 acres

- 01M or No MD (in-stream stock or power)

≤ 0.24 cfs/5 acres

- No MD

RIVER BASINS: (*Surface water):

Snake R (01)

- *W22 -P04, NA

(02/03-irr)

- 007 (w/ remark *WB9 if above Weiser), NA

Payette R(65)

- *W22 (regulated uses), 047-P04 (Payette Lake), NA

Salmon R (70's)

- 029 (fish screens), NA

Weiser R (67)

- 086, 087

USE:

Domestic surface

- *WB5 (Big Wood R or Boise R ↑ Star Bridge); 27A (Payette River); NA

> 1 in rest. area

~~077~~

Fire Protection

- 077

Fish Propagation

- 029(70's only)-007-042(req)-081 (WQ)-P10

Heating/Cooling

- R07 (injection well)

Irr ~~≤ 5 acres~~

- R66/R67/R68/R69 (0.03 cfs/acre + 3.0/3.5/4.0/4.5 AF)

> 5 acres

- R62/R63/R64/R65 (0.02 cfs/acre + 3.0/3.5/4.0/4.5 AF)

Mining

- 054(req)-081-P10

Municipal

- 022, 075, 004 (+memo?), NA (not in restricted area)

Power

- 17H/17K(+uses)-08A-025(P18)-01N-028-081(P10)-027 (if no other cons. use);

17G (FERC) or 17M (FERC); 18B-P09; >25 cfs-P18

Stockwater

- R37 (BLM/USFS); NA

Storage (✓ 3 compo.)

- 18A (in & out MD for on-stream storage), 18B-P09 (>10' dam), NA

LOCATION:

~~42-213 area~~- ~~054~~ (in 20/30/40/50/60/70/80 (87) basin)

Boise Front LoGeo

- 058 (<85° GW temp only)

In-stream dev.

- P52 (stream channel alteration)

Mitigation

- 120

SWAN FALLS FLAG (See Code Chart)

Trust

- 051-052-053-P74 (Consumptive Uses), NA

Non-Trust (1)

- 048-049 (Consumptive Uses), NA

OWNERSHIP:

- 004 (PD/PU) Customers/Lease

OTHER CONDITIONS:

STANDARD REMARKS:

- ① W59 ② W60 ③ W85/25

BENEFICIAL USE DUE:

- 10/1/1999

COMMENTS:

- requested subd plat 10/2/98 c.s.



State of Idaho

DEPARTMENT OF WATER RESOURCES

1301 North Orchard Street, P.O. Box 83720, Boise, Idaho 83720-0098

Phone: (208) 327-7900 FAX: (208) 327-7866

October 2, 1998

PHILIP E. BATT
GOVERNOR

KARL J. DREHER
DIRECTOR

J. H. Gridley, President
Kootenai Investment Co., Inc.
1919 N 3rd Box G
Coeur d'Alene ID 83814

RE: Application for Permit No. 96-08998

Dear Mr. Gridley,

The above referenced application has been sent to the State Office for final review and processing; however, before the application process can continue, I will need some additional information.

The application lists a domestic use for 25 homes. A subdivision plat identifying the location of the 25 homes listed on the application was not included with the application. I need the subdivision plat to clarify where water will be diverted. Please provide a subdivision plat identifying the location of the point of diversion, the location of any common or non-domestic areas, as well as the size of each lot. A preliminary plat would suffice.

I will hold the application for 30 days from further processing pending your reply.

If you have any questions, you may contact me directly at (208) 327-7944, or by electronic mail at czimmerm@idwr.state.id.us.

Sincerely,

Cindy Zimmerman
Water Resource Agent

MICROFILMED

NOV 09 1998

IDAHO DEPARTMENT OF WATER RESOURCES
APPROPRIATION APPLICATION ANALYSIS SHEET

WRI
WRA
BCAI

APPLICATION # 96-8998

INITIAL REVIEW

APPLICANT: KOOTENAI INVESTMENT

BY: JS

DATE: 8/3/98

ITEM REQUIRED INFORMATION

1. (X) Name and Address
2. (X) Source
3. (X) Point of Diversion & County
4. (X) Quantity
 - (X) Nature of Proposed Use
 - (X) Period of Use
5. (X) Total Quantity
6. (X) Description of diverting works
7. (X) Time required for b/u
8. (X) Proposed use
9. (X) Place of use or acres irrigated
10. (X) Other water Rights
11. (X) Ownership
12. (X) Map
 - (X) Signature
 - (X) Fee (Amt, receipt, acknowledgement)

*** Send info sheet Y() N()

ADDITIONAL INFORMATION

- (Yes) (No)
- X Field check: by _____
 - X Field report attached
 - X Analysis Supp. attached(>5cfs/500af)
 - X Water delivered by water master?
 - Water District # _____

PROCESSING

(Yes) (No) PRIORITY DATE: 8/3/98
 _____ (Include Moratorium Remark)
 _____ Statewide Advertising: (Diversion rate greater than 10 cfs or 1,000 af).

ADVERTISE IN: Kootenai County

LETTERS SENT REQUESTING:

- () Dam Information () Fish Information
 () Power Information () Other: _____

INFORMATION RECEIVED:

- () Dam Information () Fish Information
 () Power Information () Other: _____

GROUNDWATER SECTION

WD Permit No.'s:	Type:	Fees	Receipt No.	Upgrade Needed?
<u>96-123</u>	Dom. <u>X</u> Non-Dom. _____	Paid \$ <u>35</u>	_____	Y (X) N ()
_____	Dom. _____ Non-Dom. _____	Paid \$ _____	_____	Y () N ()
_____	Dom. _____ Non-Dom. _____	Paid \$ _____	_____	Y () N ()

- _____ Groundwater management area
- _____ Critical ground water area
- _____ Well Drilling Permit required
- _____ Well Drilling Application and Fees received
- _____ Well Drilling Application approved?

Remarks: _____

FINAL REGIONAL PROCESSING/REVIEW

- (Yes) (No)
- _____ Notice of pending void order issued. Final order response date: _____/_____/_____
 - _____ Further information required from applicant
 - _____ Affidavit of publication received
 - _____ Application published correctly. If not, record action taken: _____
 - _____ Publication dates and paper recorded on application
 - _____ Protests received, Final protest date: 9/8/98 Sr. Agent initial: JS
 - _____ Measuring device required
 - _____ Measuring port required
 - _____ Special conditions:
 - _____ Special conditions of approval supplement and/or cover letter attached:

Approval Recommended by: BRNA

Date: 9/10/98

RECEIPT
For Monies Paid
to the
Idaho Department of Water Resources

Receipt No:

N012432

Date:

Time:

9/23/1998

15:51:59

Received

From:

KOOTENAI INVESTMENT CO
Type of Payment

Program A cct

Amount

UPGRADE FEE FOR 96-90-N-123	65134	229 21 1205	165.00
UPGRADE FEE FOR 96-91-N-002	65134	229 21 1205	165.00
UPGRADE FEE FOR 96-94-N-226	65134	229 21 1205	165.00

Total

\$

495.00

CHECK

15057

Region: NORTHERN

Signature: _____



MICROFILMED

NOV 09 1998

KOOTENAI INVESTMENT CO., INC.
COEUR D'ALENE, ID 83816-0318

DETACH AND RETAIN THIS STATEMENT
THE ATTACHED CHECK IS IN PAYMENT OF ITEMS DESCRIBED BELOW
IF NOT CORRECT, PLEASE NOTIFY US PROMPTLY. NO RECEIPT DESIRED

DATE	DESCRIPTION	AMOUNT	DISTRIBUTIONS	
			ACCT. NO.	AMOUNT
9/23/98	Lynnwood water	upgrade drilling fee 330.00		
	Brunner water	" " " 165.00		495.00

RECEIVED

SEP 28 1998

RECEIVED

SEP 23 1998

**NORTHERN REGION
IDWR**

MICROFILMED

NOV 3 1998

EMPLOYEE

PERIOD ENDING	TOTAL EARNINGS	F.I.C.A.	WITHHOLDING U.S. INC. TAX	STATE TAX	MEDICARE	DEDUCTIONS	TOTAL DEDUCTIONS	NET PAY

A3



State of Idaho
DEPARTMENT OF WATER RESOURCES

NORTHERN REGION, Suite No. 210 • 1910 Northwest Blvd. • Coeur d'Alene, Idaho 83814-2615
(208) 769-1450 Fax (208) 769-1454

PHILIP E. BATT
Governor

KARL J. DREHER
Director

September 14, 1998

Kootenai Investments Co. Inc.,
1919 N. 3rd Box G
Coeur d'Alene ID 83814

RE: Upgrade Fees for Applications for Permits 96-08997 & 96-08998

Dear Sirs:

We are writing in regard to the above listed Applications for Permits.

Your filings have been advertised and we have received no protest against them. These filing can be approved upon receipt of the upgrade fees for the well drilling Permits.

A \$200.00 Well Drilling Permit is necessary for wells used for other than single domestic uses.

The upgrade fees needed for your three wells are as follows:

Well Drilling Permit Number	Paid	Upgrade fee
96-90-N-123	\$35.00	\$165.00
96-91-N-002	\$35.00	\$165.00
96-94-N-0226	\$35.00	\$165.00
		<u>\$495.00</u> Total

Upon receiving the upgrade fees at this office, we will forward your filings to our State Office for final approval.

Please contact me at this office, if I can be of further assistance.

Sincerely,

Allen Beardslee
Sr. Water Resource Agent

RECEIVED

SEP 2 1998

NORTHERN REGION
IDWR

MICROFILMED

NOV 9 1998

AFFIDAVIT OF PUBLICATION

AUG 31 1998

STATE OF IDAHO, } ss.
County of Kootenai

THOMAS WALTER

NORTHERN REGION
IDWR
being first duly sworn

upon oath deposes and says:

1. I am now and at all times hereinafter mentioned was a citizen of the United States, resident of the State of Idaho, over the age of twenty-one years and not a party of the above entitled action.

2. I am now and at all times hereinafter mentioned was the printer (principal clerk) of the "Coeur d'Alene Press," a newspaper printed and published daily except Sunday in Coeur d'Alene, Kootenai County, Idaho, and having a general circulation in said county.

3. The

LEGAL NOTICE

of which the annexed is a printed copy, was published in the regular *THURSDAY* issue of said newspaper for *2* consecutive *WEEKS* commencing on the *20* day of *AUGUST*, 19*98*, and ending on the *27* day of *AUGUST*, 19*98*, and such publication was made as often during said period as said newspaper was regularly issued.

4. That said newspaper has been continuously and uninterruptedly published in said Kootenai County, during a period of more than seventy-eight consecutive weeks immediately prior to the first publication of said notice.

Thomas Walter

Subscribed and sworn to before me this *27* day of *AUGUST*

19*98*

Regina Maen
Notary Public for the State of Idaho,
residing at Coeur d'Alene, Idaho.

MY COMMISSION EXPIRES 6/18/03

NOTICE OF APPLICATION
FOR WATER RIGHT
The Following application(s) have been filed to appropriate the public waters of the State of Idaho:

95-08989

GROVE, BRUCE R
CROWE, JACQUELYN G
E 7147 HAYDEN BLVD
HAYDEN ID 83835
Source: HAYDEN LAKE
Diversions Pt. NESW
Use: DOMESTIC
Tributary: SINKS
Sec 15 T 51N R 03W in KOOTENAI County.
(0.040 CFS)
(0.040 CFS)

Date Filed: 7/28/1998
In: KOOTENAI County
T51N R03W S15 NESW
95-08990

GREENFIELD, HAROLD M
1464 PARKWAY
RAITHURUM, ID 83858
Source: RAITHURUM CREEK
Diversions Pt. NWSW
Use: IRRIGATION
Tributary: SINKS
Sec 36 T 52N R 04W in KOOTENAI County.
(0.090 CFS)
(0.090 CFS)

Date Filed: 8/3/1998
In: KOOTENAI County
T52N R04W S36 NWSW SWSW
3.0 ACRES TOTAL
95-08991

SUNDE, DEANE
4910 S. CHAPMAN ROAD
GREENACRES, WA 99016
Source: COEUR D'ALENE LAKE
Diversions Pt. NENE
Use: DOMESTIC
Tributary: SPOKANE RIVER
Sec 18 T 48N R 04W in KOOTENAI County.
(0.040 CFS)
(0.040 CFS)

Date Filed: 8/4/1998
In: KOOTENAI County
T48N R04W S18 NENE
96-08997

KOOTENAI INVESTMENTS CO INC
1919 THIRD STREET
PO BOX G
COEUR D'ALENE, ID 83814
Source: GROUNDWATER
Diversions Pt. SENW
Use: IRRIGATION
Sec 3 T 53N R 03W in KOOTENAI County.
Sec 10 T 53N R 03W in KOOTENAI County.
(0.600 CFS)
(0.600 CFS)
(0.600 CFS)

Date Filed: 8/3/1998
In: KOOTENAI County
T53N R03W S03
SWNW NESW NWSW SWSW
SESW NENW NWNW SWNW
510
48.0 ACRES TOTAL
96-08998

KOOTENAI INVESTMENTS CO INC
1919 THIRD STREET
PO BOX G
COEUR D'ALENE, ID 83814
Source: GROUNDWATER
Diversions Pt. SWSE
Use: IRRIGATION
Sec 30 T 53N R 03W in KOOTENAI County.
(0.600 CFS)
(0.600 CFS)
(0.600 CFS)

Date Filed: 8/3/1998
In: KOOTENAI County
T53N R03W S30 NESW NWSW SWSE SSESE
48.0 ACRES TOTAL

For additional information concerning the property location, call the Northern Regional Office at (208) 769-1450.
The permit(s) will be subject to all prior water rights. Protests must be filed with the applicant and with the Director, Dept. of Water Resources, Northern Region, 1910 Northwest Blvd., Suite 210, Coeur d'Alene, Idaho 83814, together with a protest fee of \$25.00 on or before SEPTEMBER 8, 1998.
KARL J. DREHER, Director

MICROFILMED

NOV 17 1998

96-08998

KOOTENAI INVESTMENTS CO INC
1919 N 3RD
PO BOX 6
COEUR D ALENE, ID 83814

Source: GROUNDWATER

Diversion Pt: SWSE Sec 30 T 53N R 03W in KOOTENAI County.

Use: IRRIGATION	(	0.600 CFS)
DOMESTIC	(	0.600 CFS)
Total Diversion:	(	0.600 CFS)

Date Filed: 8/ 3/1998

In: KOOTENAI County				
T53N R03W S30	NESE	NWSE	SWSE	SESE

48.0 ACRES TOTAL

MICROFILMED

NOV 09 1998

August 12, 1998

Kootenai Investments Co Inc
1919 Third Street
PO Box G
Coeur d Alene ID 83814

Re: Water Appropriation Application No. 96-08997 and 96-08998

Gentlemen:

The Idaho Department of Water Resources hereby acknowledges receipt of the above referenced Application for Permit to appropriate the Public Waters of the State of Idaho. To assist us in providing you with prompt, accurate service, please refer to the above referenced number in all future matters concerning this water right application.

Your appropriation application is currently being prepared for advertising in the local county newspaper. This advertisement will be published for two consecutive weeks followed by a waiting period of ten days to allow for the submittal of protests. Normal processing time is approximately 3 to 4 months, if the application is not protested.

If the application is not protested, it will be forwarded to Boise to be considered for approval by the Director. State office personnel will then conduct a complete review, and you will be notified by mail of the outcome. However, if the application is protested during this waiting period, you will be sent a copy of the protest and instructions to aid you in resolving the protest without a hearing. All protests must be resolved before approval of the application can be made, so if the protestant does not voluntarily withdraw the protest, this department will conduct a conference and/or hearing on the matter.

You will receive your approved Application for Permit and instructions on filing the Proof of Beneficial Use from our State office in Boise.

If your source is groundwater, a Well Drilling Permit is required for all wells constructed after July 1, 1987.

A "Domestic" well drilling permit should be obtained for a rate of diversion of up to 18 gallons per minute (0.04 CFS) and a daily volume of up to 2,500 gallons per day. The cost for this permit is \$75.00. For any other use, including multiple homes, or municipal, etc., the Drilling Permit fee is \$200. These Permits can be obtained by your driller, also. It is sometimes possible to upgrade an existing Domestic Drilling Permit by submitting a fee for the difference. This, however, depends on the individual well.

If you have any questions or if I can be of any assistance please feel free to contact me at this office.

Sincerely,

ALLEN BEARDSLEE
Senior Water Resources Agent

AB:db

MAILED

NOV 09 1998

WELL DRILLER'S REPORT

State law requires that this report be filed with the Director, Department of Water Resources
within 30 days after the completion or abandonment of the well.

1. WELL OWNER

Name Jerry Martensen
Address Coa Hayden Lake, ID
Owner's Permit No. 96-90-N-123

7. WATER LEVEL

Static water level 370 feet below land surface.
Flowing? ☐ Yes ☐ No G.P.M. flow _____
Artesian closed-in pressure _____ p.s.i.
Controlled by: ☐ Valve ☐ Cap ☐ Plug
Temperature Crcl OF. Quality Good
Describe artesian or temperature zones below.

2. NATURE OF WORK

☒ New well ☐ Deepened ☐ Replacement
☐ Well diameter increase
☐ Abandoned (describe abandonment procedures such as
materials, plug depths, etc. in lithologic log)

8. WELL TEST DATA

☒ Pump ☐ Bailer ☐ Air ☐ Other _____

Discharge G.P.M.

Pumping Level

Hours Pumped

50+370'1

3. PROPOSED USE

☒ Domestic ☐ Irrigation ☐ Test ☐ Municipal
☐ Industrial ☐ Stock ☐ Waste Disposal or Injection
☐ Other _____ (specify type)

4. METHOD DRILLED

☒ Rotary ☐ Air ☐ Hydraulic ☐ Reverse rotary
☐ Cable ☐ Dug ☒ Other mud

5. WELL CONSTRUCTION

Casing schedule: ☒ Steel ☐ Concrete ☐ Other _____

Thickness	Diameter	From	To
<u>.250</u> inches	<u>8</u> inches	<u>2</u> feet	<u>433</u> feet
_____ inches	_____ inches	_____ feet	_____ feet
_____ inches	_____ inches	_____ feet	_____ feet
_____ inches	_____ inches	_____ feet	_____ feet

Was casing drive shoe used? ☒ Yes ☐ No

Was a packer or seal used? ☐ Yes ☒ No

Perforated? ☒ Yes ☐ No

How perforated? ☐ Factory ☐ Knife ☒ Torch ☐ Gun

Size of perforation 1/8 inches by 5 inches

Number	From	To
<u>85</u> perforations	<u>403</u> feet	<u>433</u> feet
_____ perforations	_____ feet	_____ feet
_____ perforations	_____ feet	_____ feet

Well screen installed? ☐ Yes ☒ No

Manufacturer's name _____

Type _____ Model No. _____

Diameter _____ Slot size _____ Set from _____ feet to _____ feet

Diameter _____ Slot size _____ Set from _____ feet to _____ feet

Gravel packed? ☐ Yes ☒ No ☐ Size of gravel _____

Placed from _____ feet to _____ feet

Surface seal depth 30 _____ material used for seal: ☐ Cement grout

☒ Bentonite ☐ Puddling clay ☐ _____

Sealing procedure used: ☐ Slurry pit ☒ Temp. surface casing

☐ Overbore to seal depth

Method of joining casing: ☐ Threaded ☒ Welded ☐ Solvent


Weld

☐ Cemented between strata

Describe access port _____

9. LITHOLOGIC LOG

Bore Diam.	Depth		Material	Water	
	From	To		Yes	No
10	0	120	SAND GRAVEL		X
	120	122	BOULDER		X
	122	320	SAND GRAVEL		X
	320	323	BOULDER		X
	323	406	SAND GRAVEL	X	
	406	408	BOULDER	X	
	408	420	GRAVEL	X	
	420	432	BOULDER	X	
	432	434	GRAVEL	X	

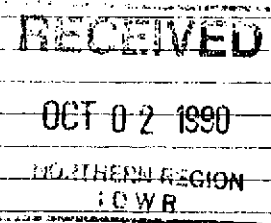


10.

Work started 9/10/90 finished 9/26/90

6. LOCATION OF WELL

Sketch map location must agree with written location.

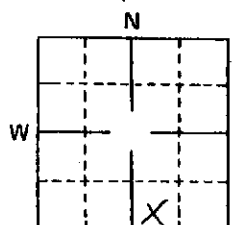

Subdivision Name _____

Lot No. _____

Block No. _____

County Kootenai

Sw 1/4 Sec 30 T. 53 S. R. 3 W. 1

11. DRILLERS CERTIFICATION

I/We certify that all minimum well construction standards were
complied with at the time the rig was removed.

Firm Name H-20 Firm No. 448

Address Hayden, ID Date 10-1-90

Signed by (Firm Official) John Lubner

and
(Operator) David P. Smith