


942632

BAYLEN VIEW ESTATES ADDITION TO BONNER COUNTY, IDAHO IN SEC. 17, TWP. 56N., R. 1W. B. M.

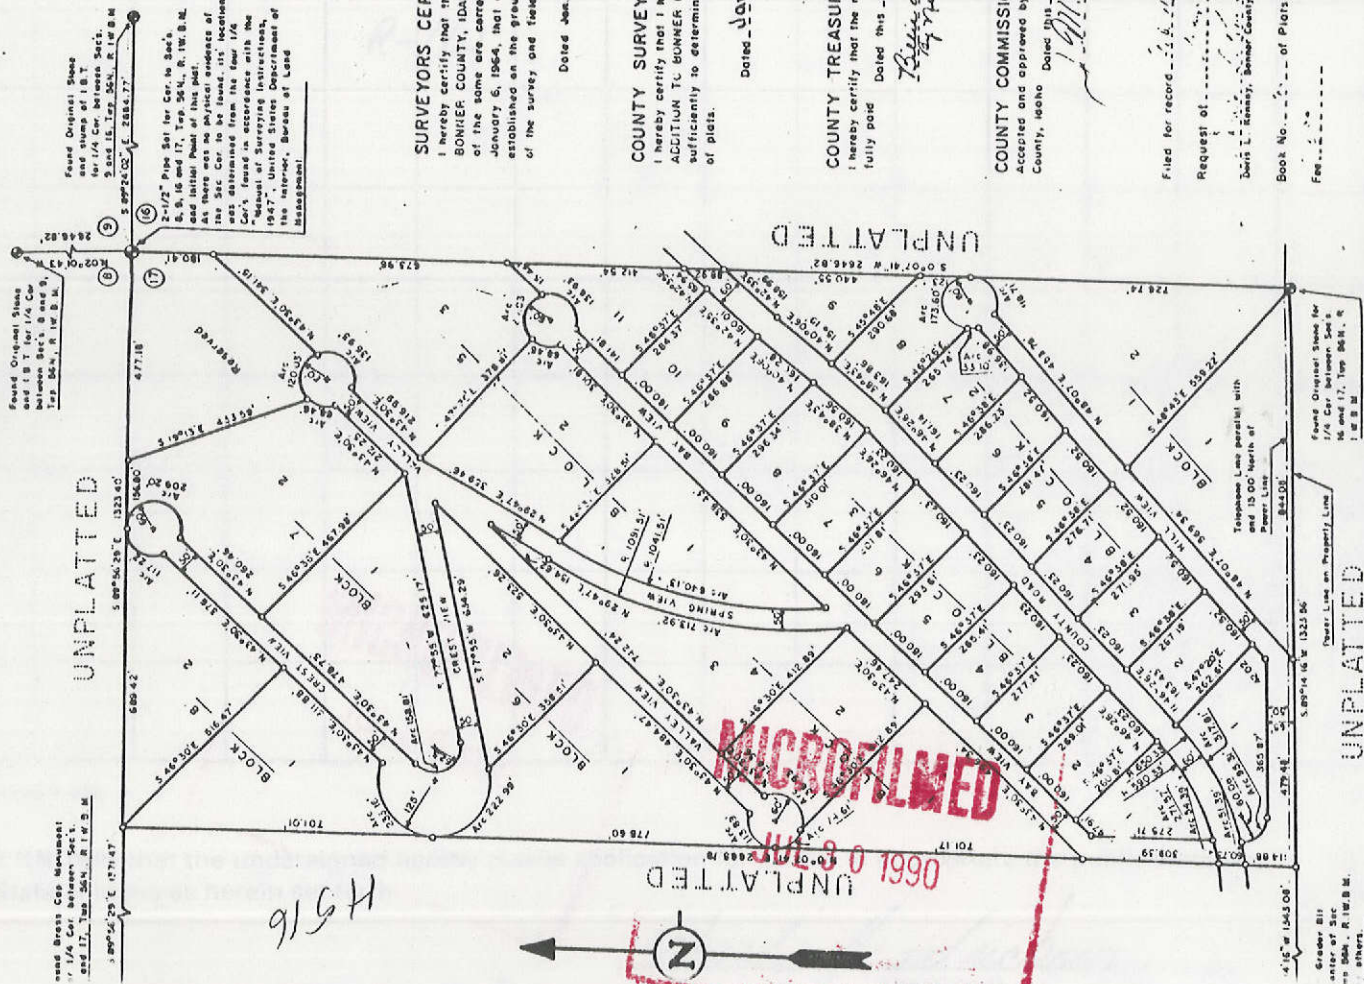

Scale 1" = 200'

200' 100' 0 100' 200' 300' 400' 500'

SURVEYORS CERTIFICATE

I hereby certify that the within plot of BAYLEN VIEW ESTATES ADDITION TO BONNER COUNTY, IDAHO is correct and the metes and bounds description of the same are correct; that the survey for said plot was completed on January 6, 1964, that all lot corners and markers shown hereon have been established on the ground, and that this map is a true and accurate record of the survey and field work performed by me.

Dated Jan. 10, 1964

Leonard L. Hedrick

COUNTY SURVEYORS AFFIDAVIT

I hereby certify that I have examined the within plot of BAYLEN VIEW ESTATES ADDITION TO BONNER COUNTY, IDAHO, and checked the computations sufficiently to determine that it complies with the laws relating to the filing of plots.

Dated Jan. 15, 1964

William W. Wight

COUNTY TREASURERS AFFIDAVIT

I hereby certify that the required taxes on the herein plotted land have been fully paid

Dated this 27th day of January, 1964

By: [Signature] Treasurer

COUNTY COMMISSIONERS ACCEPTANCE AND APPROVAL

Accepted and approved by the Board of County Commissioners of Bonner County, Idaho

Dated this 27th day of January, 1964

[Signature]

Filed for record Jan. 16, 1964, at 1:27 P.M.

Request of

[Signature]

Book No. 11-11-11, Page 11-11

Fee

OWNERS CERTIFICATE

KNOW ALL MEN BY THESE PRESENTS:

That Basil E. Hartley and Yolanda M. Hartley, husband and wife, Leonard P. Ketter and Louise S. Ketter, husband and wife and Leonard L. Hedrick and Carolyn Hedrick, husband and wife hereby certify that they are the owners of the land shown within the boundaries of the plot shown hereon and that they have caused the same to be laid off into blocks, lots and roadways, said plot to be known as BAYLEN VIEW ESTATES ADDITION TO BONNER COUNTY, IDAHO, the same being a parcel of land lying within the East 1/2 of the NE 1/4 of Sec. 17, Twp. 56 N., R. 1W. B. M. of Bonner County, Idaho, described as follows: Beginning at the Cor. to Sect. 8, 9, 16 and 17, Twp. 56N., R. 1W. B. M., said Sec. Cor. being also the Initial Point of this plot and this description, thence S. 0° 07' 41" W. along the East line of said Sec. 17, 2646.82' to the 1/4 Cor. between said Secs. 16 and 17, thence S. 89° 14' 16" W. along the E. of said Sec. 17, 1323.56'; thence N. 0° 07' 41" E. 2645.78', to the North line of said Sec. 17, thence S. 89° 56' 29" E. along the North line of said Sec. 17, 1323.40' to the Initial Point.

IN WITNESS WHEREOF Basil E. Hartley and Yolanda M. Hartley, husband and wife, Leonard P. Ketter and Louise S. Ketter, husband and wife and Leonard L. Hedrick and Carolyn Hedrick, husband and wife have caused their signatures to be affixed

Jan. 13, 1964
Jan. 15, 1964
Jan. 15, 1964
Jan. 15, 1964
Jan. 15, 1964
Jan. 15, 1964

ACKNOWLEDGEMENT

STATE OF IDAHO, COUNTY OF BONNER

On this 13 day of January, 1964 before me personally appeared Leonard L. Hedrick and Carolyn Hedrick, known to me to be the persons who executed freely and voluntarily the foregoing Owners Certificate for the uses and purposes stated therein

Notary Public in and for the State of Idaho at Sandpoint

My commission expires Jan. 15, 1967

ACKNOWLEDGEMENT

STATE OF CALIFORNIA, COUNTY OF SANTA CLARA

On this 15th day of January, 1964 before me personally appeared Basil E. Hartley, Yolanda M. Hartley, Leonard P. Ketter and Louise S. Ketter, known to me to be the persons who executed freely and voluntarily the foregoing Owners Certificate for the uses and purposes stated therein

Notary Public in and for the State of California at

My commission expires Jan. 15, 1967

BAYLEN VIEW ESTATES ADDITION TO BONNER COUNTY, IDAHO IN SEC. 17, TWP. 56N., R. 1W. B. M.

OWNERS CERTIFICATE

KNOW ALL MEN BY THESE PRESENTS:
That Basil E. Herley and Yolanda M. Herley, husband and wife, Leonard P. Keller and Louise S. Keller, husband and wife, and Leonard L. Hedrick and Carolyn Hedrick, husband and wife, hereby certify that they are the owners of the land shown within the boundaries of the plot shown hereon and that they have caused the same to be laid off into blocks, lots and roadways, sold and to be known as BAYLEN VIEW ESTATES ADDITION TO BONNER COUNTY, IDAHO, the same being a parcel of land lying within the East 1/2 of the NE 1/4 of Sec. 17, Twp. 56 N., R. 1W. B. M. in Bonner County, Idaho, described as follows: Beginning at the Cor. to Sec. 8, 9, 16 and 17, Twp. 56N., R. 1W. B. M., said Sec. Cor. being also the Initial Point of this plot and this description, thence S. 0°07'41"W. along the East line of said Sec. 17, 2666.82' to the 1/4 Cor. between said Sec. 16 and 17, thence S. 89°14'16"W. along the E. of said Sec. 17, 1323.56'; thence N. 0°07'41"E. 2665.78'. to the North line of said Sec. 17, thence S. 89°56'29"E. along the North line of said Sec. 17, 1323.40' to the Initial Point. The roadways shown hereon are hereby dedicated to the Public. IN WITNESS WHEREOF Basil E. Herley and Yolanda M. Herley, husband and wife, Leonard P. Keller and Louise S. Keller, husband and wife and Leonard L. Hedrick and Carolyn Hedrick, husband and wife have caused their signatures to be affixed

SURVEYORS CERTIFICATE

I hereby certify that the within plot of BAYLEN VIEW ESTATES ADDITION TO BONNER COUNTY, IDAHO is correct and the metes and bounds description of the same are correct, that the survey for said plot was completed on January 6, 1964, that all lot corners and markers shown hereon have been established on the ground, and that this map is a true and accurate record of the survey and that work performed by me.

Dated Jan. 10, 1964

W. C. [Signature]

COUNTY SURVEYORS AFFIDAVIT

I hereby certify that I have examined the within plot of BAYLEN VIEW ESTATES ADDITION TO BONNER COUNTY, IDAHO, and checked the computations sufficiently to determine that it complies with the laws relating to the filing of plots.

Dated Jan. 15, 1964

W. C. [Signature]

COUNTY TREASURERS AFFIDAVIT

I hereby certify that the required taxes on the herein plotted land have been fully paid

Dated this 22nd day of January, 1964

W. C. [Signature]

COUNTY COMMISSIONERS ACCEPTANCE AND APPROVAL

Accepted and approved by the Board of County Commissioners of Bonner County, Idaho

Dated this 27th day of January, 1964

W. C. [Signature]

Filed for record this 27th day of January, 1964, at 1:14 P.M.

Request of _____

Basil E. Herley, Bonner County, Idaho

Book No. _____ of Plots, Page _____

ACKNOWLEDGEMENT

STATE OF IDAHO, COUNTY OF BONNER
On this 13th day of January, 1964
before me personally appeared Leonard L. Hedrick and Carolyn Hedrick, known to me to be the persons who executed freely and voluntarily the foregoing Owners Certificate for the uses and purposes stated therein

Notary Public in and for the State of Idaho at Soda Point, My commission expires 5-0-1965

ACKNOWLEDGEMENT

STATE OF CALIFORNIA, COUNTY OF SANTA CLARA
On this 22nd day of January, 1964
before me personally appeared Basil E. Herley, Yolanda M. Herley, Leonard P. Keller and Louise S. Keller, known to me to be the persons who executed freely and voluntarily the foregoing Owners Certificate for the uses and purposes stated therein


Notary Public in and for the State of California at _____ My commission expires 3-31-1965

UNPLATTED

UNPLATTED

UNPLATTED

UNPLATTED

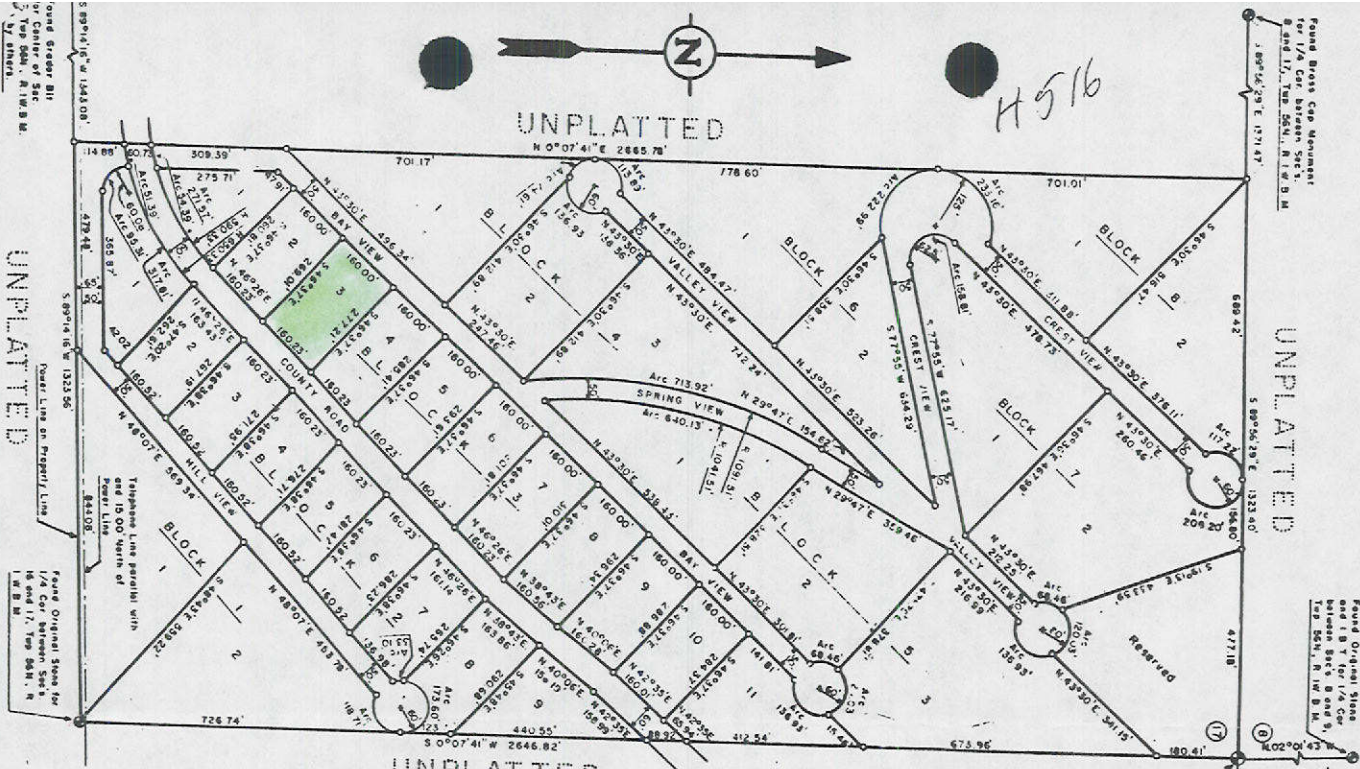

9422

[illegible]

1. During early in the winter of 1944, one of BAKER'S WIFE (LAWRENCE) advised to DONALD COLLETT, that he wanted to see the body and bones remaining of the same person, and that he would like to see and take possession of January 6, 1944, that he got to court and that there were some bones buried in the ground, and that that was it. That the bones were of the female and that was returned to the

1. Heretofore, each of our members has been paid of \$25.00 a year. This is the amount of the dues. The dues are paid in advance. The dues are paid in advance. The dues are paid in advance.

1 heretofore coming from the respective States on the various matters that have been
being done. Since the 27th day of January, 1904
By J. H. [Signature] Clerk of the Court

Witnessed and attested to the hand of Deputy County Clerk at Denver
County, State of Colorado, this 27th day of January, 1908.

.....

100

[illegible]

The witnesses shown herein and hereby connected to this document are:

IN WITNESS WHEREOF, Oscar E. Hartway and Kenneth E. Hartway, husband and wife, Leonard P. Hartway and Laura E. Hartway, husband and wife and Leonard A. Hartway and Deborah Hartway, husband and wife have signed their signatures to this document

_____ Oscar E. Hartway _____ Kenneth E. Hartway
_____ Laura E. Hartway _____ Leonard A. Hartway
_____ Deborah Hartway _____

STATE OF OHIO, COUNTY OF COLUMBIA
 We the 13 day of January, 1966
 before me personally appeared Leonard L. Madson and Carolyn
 Madson, known to me to be the persons who executed freely and
 voluntarily the foregoing Oath of Citizenship for the state and
 Territory of Ohio

 Notary Public in and for the State of Ohio

Library Public is sold for the State of Texas at Houston
My commission expires - 12-1-1917

ACKNOWLEDGEMENT
STATE OF CALIFORNIA, COUNTY OF SANTA CLARA
On this 22nd day of January 1984

Before the previously mentioned David E. Hartley, Orlando W. Hartley, Leonard P. Heller and Louis S. Heller, known to me to be the persons who executed freely and voluntarily the foregoing Deeds.

World-wide for the 1950 and 1960s (1950-1960)

Stationary Public in use for the State of Colorado of
the commission expires June 22, 1914

Spring
Fag
OCT 03
MICROFILMED

OCT 07 1991

STATE OF IDAHO
DEPARTMENT OF WATER RESOURCES
BENEFICIAL USE FIELD REPORT

Department of Water Resources

RECEIVED
JUN 28 1991

A. GENERAL INFORMATION

Permit No. 96-08579

1. Owner: L. Annie Dickinson Phone No. 263-0598

Current Address: P.O. Box 783, Sagle, ID 83860

2. Accompanied by: Kit Cave EXAM. DATE: 10/2/90

Address: Coldwell Banker Realty, Sandpoint Phone No. 263-6802

Relationship to Permit Holder: Rep for owner of P.D.

3. Source: Spring tributary to Sinks

B. OVERLAP REVIEW

1. Other water rights with same place of use: None

☐ Copies Attached


2. Other water rights with same point of diversion: ✓ See attached plat

☐ Copies Attached

☐ Copies of Field Exam's Attached

C. SYSTEM DESCRIPTION

1. **Diversion System Diagram:** Indicate all major components and distances between components. Indicate weir size/ditch size/pipe i.d. as applicable. ☐ Alternative diagram attached

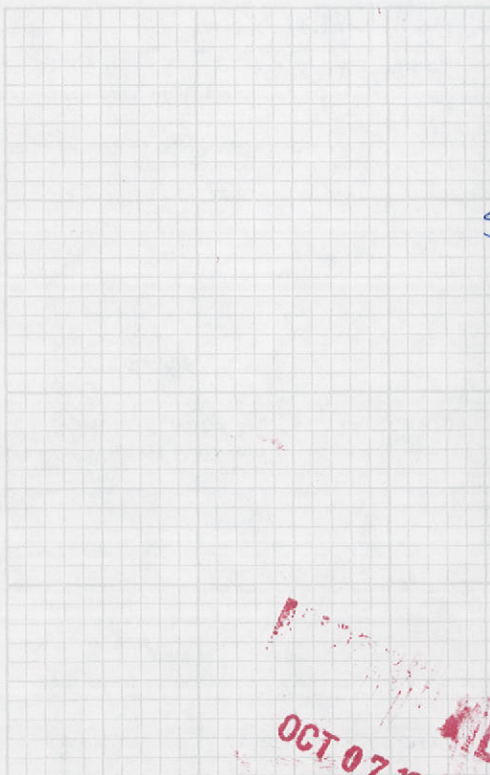

RECEIVED
OCT 07 1991


Scale: 1" = NTS

2. ☒ Copy of U.S.G.S. Quadrangle Attached
Showing location(s) of point(s) of diversion and
place(s) of use (required).

☒ Photo of Diversion and System Attached
(required for all but single household domestic groundwater, and stockwater.

☐ Aerial Photo Attached N/A
(required for irrigation of 10 acres or more).

56 N

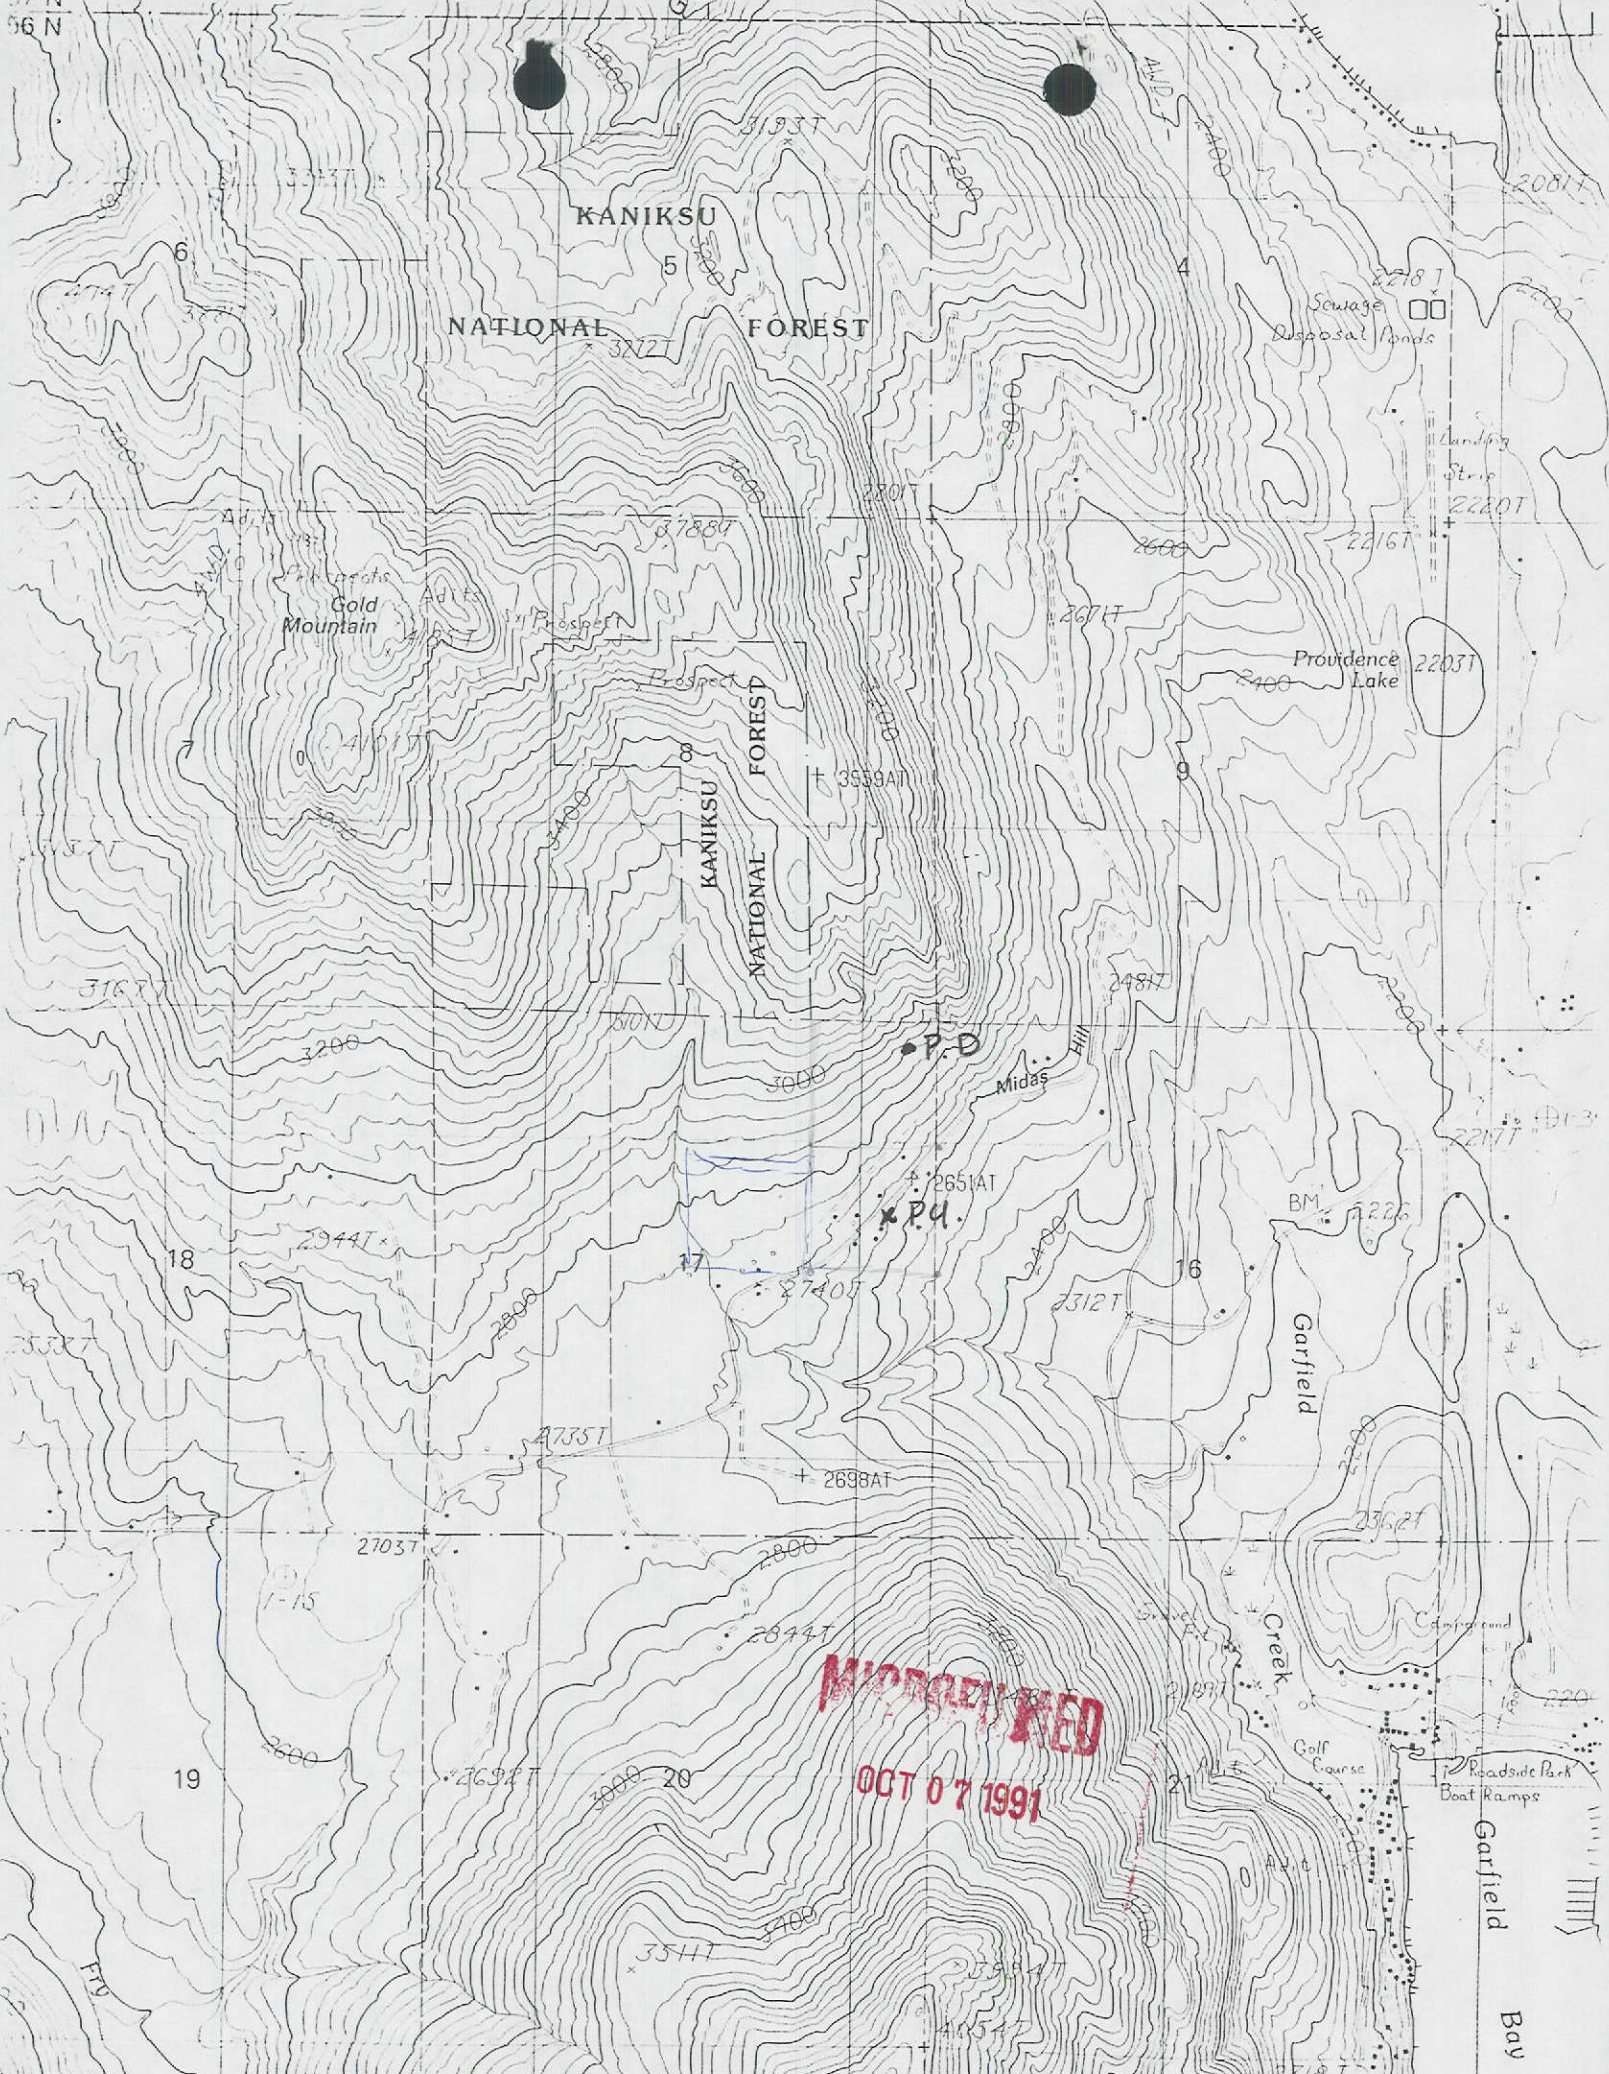

KANIKSU

NATIONAL FOREST

Gold Mountain

Providence Lake

KANIKSU
NATIONAL FOREST

P.D.

P.4

Garfield

MICROFILMED
OCT 07 1991

Garfield Bay

State of Idaho
Department of Water Resources

WATER RIGHT LICENSE

WATER RIGHT NO. 96-08579

Priority: September 11, 1989

Maximum Diversion Rate:

0.04 CFS

Maximum Diversion Volume:¹

1.2 AF

This is to certify, that L. ANNIE DICKINSON

PO BOX 783

SAGLE, ID 83860

has complied with the terms and conditions of the permit, issued pursuant to Application for Permit dated September 11, 1989; and has submitted Proof of Beneficial Use on May 31, 1990. An examination indicates that the works have a diversion capacity of .040 cfs of water from:

SPRING

tributary to SINKS

source, and a water right has been established as follows:

<u>BENEFICIAL USE</u>	<u>PERIOD OF USE</u>	<u>RATE OF DIVERSION</u>	<u>ANNUAL VOLUME</u>
DOMESTIC	01/01 to 12/31	0.04 CFS	1.2 AF

LOCATION OF POINT(S) OF DIVERSION:

NENENE , Sec. 17, Township 56N, Range 01W
BONNER County

PLACE OF USE: DOMESTIC

TWN RGE SEC

56N 01W 17

SENE

CONDITIONS/REMARKS:

1. The maximum diversion volume is defined as the maximum allowable volume of water that may be diverted annually from the source under this right. The use of water confirmed by this right is limited to the amount which can actually be beneficially used. The maximum diversion volume may be adjusted to more accurately describe the beneficial use or to implement accepted standards of diversion and use efficiency.
2. This water right is appurtenant to the described place of use.
3. This right is subject to all prior water rights and may be forfeited by five years of non-use.
4. Modifications to or variance from this license must be made within the limits of Section 42-222, Idaho Code, or the applicable Idaho law.
5. Domestic use is for 1 home.

MAILED

OCT 07 1991


State of Idaho
Department of Water Resources

WATER RIGHT LICENSE

WATER RIGHT NO. 96-08579

This license is issued pursuant to the provisions of Section 42-219, Idaho Code.
Witness the seal and signature of the Director, affixed at Boise, this 28TH
day of AUGUST, 1991.

Acting for

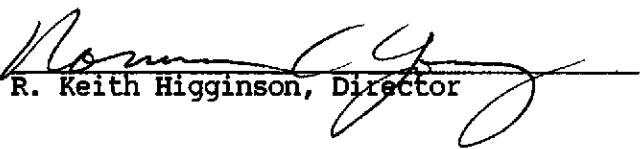
R. Keith Higginson, Director

MAINTAINED

OCT 07 1991

WATER RIGHT SUMMARY

ACTION	RIGHT NO.	NAME	AMOUNT CFS
Original Permit	96-8579	Hendrickson, Joseph Wendy	0.04
Full Assignment	96-8579	Dickinson, L. Annie	0.04

MICROFILMED

JUL 30 1990



First American Title Company

371853

FILED BY First American Title
BOOK OFF
FEE 6.00

'90 FEB 7 AM 10 09

CLIFFORD D. CHAPIN
RECORDER OF BONNER
COUNTY BY SC DEP.

AFTER RECORDING, MAIL TO GRANTEE
FATCO ORDER #-89231-17425

WARRANTY DEED

For Value Received, JOSEPH ALTON HENDRICKSON and WENDY L. HENDRICKSON, husband and wife, the grantor(s), do(es) hereby grant, bargain, sell, and convey unto L. ANNIE DICKINSON, an unmarried woman, the grantee(s), whose current address is 1024 Garfield Bay Road, Sagle, ID 83860, the following described premises, in Bonner County, Idaho, to-wit:

Lot 3 in Block 2 of Baylen View Estates, according to the plat thereof, recorded in Book 2 of Plats, page 105, records of Bonner County, Idaho.

TOGETHER WITH all of our right, title and interest in and to Permit Number 96-08579, to appropriate the public waters of the State of Idaho, made by this date hereinafter written.

SUBJECT TO: General taxes for the year 1990, a lien in the process of assessment, not yet due or payable.

SUBJECT TO: Easement with terms and conditions:

Dated: November 10, 1965
Recorded: November 17, 1965
Instrument No.: 103842
Book/Page: 34 of Miscellaneous/Page 507

SUBJECT TO: Easement with terms and conditions:

Dated: July 24, 1969
Recorded: August 5, 1969
Instrument No.: 123054
Book/Page: 39 of Miscellaneous/Page 377





SUBJECT TO: Deed of Trust to secure an indebtedness in the original principal sum of \$15,175.21, and any other amounts and/or obligations secured thereby:

Dated: October 5, 1989
Recorded: November 6, 1989
Instrument No.: 368585
Grantor: Joseph Alton Hendrickson and Wendy L. Hendrickson, husband and wife
Trustee: First American Title Company
Beneficiary: Roberta E. Pontarelli, an unmarried woman

NOTE: The above deed of trust contains a Due on Sale Clause which has been waived for this transaction only.

THE GRANTEE(S) HEREIN ACCEPT(S) AND ASSUME(S) THE OBLIGATION OF THE TERMS AND CONDITIONS OF THE DEED OF TRUST AS STATED ABOVE AND AGREE(S) TO HOLD THE GRANTOR(S) HARMLESS WITH REGARD TO THE OBLIGATIONS THEREOF.

L. Annie Dickinson
L. ANNIE DICKINSON

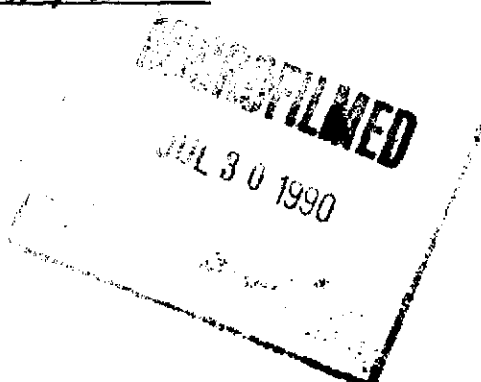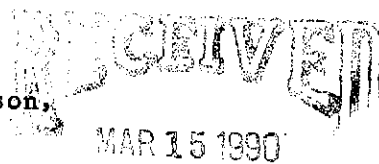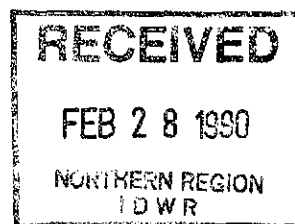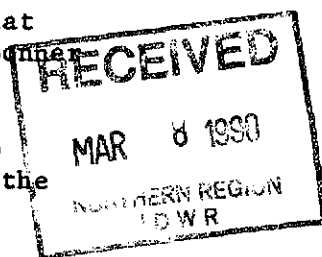

dlc



First American Title Company

TO HAVE AND TO HOLD the said premises, with their appurtenances unto the said Grantee(s), their/her/his/its heirs and assigns forever. And the said Grantor(s) do(es) hereby covenant to and with the said Grantee(s), that he/she/it/they is/are the owner(s) in fee simple of said premises; that said premises are free from all incumbrances except as hereinabove set forth and that he/she/it/they will warrant and defend the same from all lawful claims whatsoever.

Dated: January 24, 1990


Joseph Alton Hendrickson
JOSEPH ALTON HENDRICKSON

Wendy L. Hendrickson
WENDY L. HENDRICKSON

STATE OF ILLINOIS)
COUNTY OF Cook) ss

On This 5th day of February in the year 1990 before me, a Notary Public in and for said State, personally appeared JOSEPH ALTON HENDRICKSON and WENDY L. HENDRICKSON, known or identified to me to be the person(s) whose name(s) is/are subscribed to the within Instrument, and acknowledged to me that he/she/they executed the same.

Barbara J. Enright
Notary Public
Residing at 1490 E. St. Louis, Ill.
Commission Expires March 9, 1993

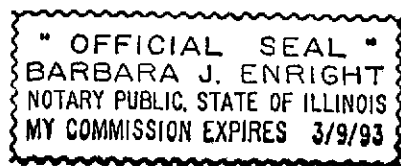

RECORDED
FILMED

JUL 30 1990

State of Idaho
Department of Water Resources

Permit To Appropriate Water

NO. 96-08579

Proposed Priority: September 11, 1989 Maximum Diversion Rate: 0.04 CFS

This is to certify, that **JOSEPH HENDRICKSON**
WENDY HENDRICKSON
2272 MAGNOLIA
DES PLAINES, IL 60018
has applied for a permit to appropriate water from:

SPRING tributary of **SINKS**

and a permit is **APPROVED** for development of water as follows:

<u>BENEFICIAL USE</u>	<u>PERIOD OF USE</u>	<u>RATE OF DIVERSION</u>
DOMESTIC	01/01 to 12/31	0.04 CFS

LOCATION OF POINT(S) OF DIVERSION: **NENENE** Sec. 17, Township 56N, Range 01W
BONNER County

PLACE OF USE: DOMESTIC

TWN RGE SEC

56N 01W 17 SENE

CONDITIONS/REMARKS:

1. Proof of construction of works and application of water to beneficial use shall be submitted on or before **February 1, 1991**.
2. Subject to all prior water rights.
3. The issuance of this permit in no way grants any right-of-way or easement across the land of another.
4. Domestic use is for 1 home.

This permit is issued pursuant to the provisions of Section 42-204, Idaho Code.
Witness the seal and signature of the Director, affixed at Boise, this

3rd day of January, 1990.

R. Keith Higginson
for R. Keith Higginson, Director

RECEIVED

JAN 30 1990

STATE OF IDAHO
DEPARTMENT OF WATER RESOURCES
APPLICATION FOR PERMIT

To appropriate the public waters of the State of Idaho

1. Name of applicant WENDY & JOSEPH HENDRICKSON Phone 312-827-2696
Post office address 2272 MAGNOLIA, DES PLAINES, ILL 60018
2. Source of water supply SPRING which is a tributary of SINKS
3. Location of point of diversion is NE $\frac{1}{4}$ of NE $\frac{1}{4}$ of NE $\frac{1}{4}$, Govt. Lot _____
Sec. 17 Township 56N Range 1W B.M. BONNER County; additional
points of diversion if any: _____
4. Water will be used for the following purposes:
Amount 0.04 for DOMESTIC purposes from JAN 1 to DEC 31 (both dates inclusive)
(cfs or acre-feet per annum)
Amount _____ for _____ purposes from _____ to _____ (both dates inclusive)
(cfs or acre-feet per annum)
Amount _____ for _____ purposes from _____ to _____ (both dates inclusive)
(cfs or acre-feet per annum)
Amount _____ for _____ purposes from _____ to _____ (both dates inclusive)
(cfs or acre-feet per annum)
5. Total quantity to be appropriated is (a) 0.04 cubic feet per second and/or (b) _____ acre feet per annum
6. Proposed diverting works:
 - a. Description of ditches, flumes, pumps, headgates, etc. GRAVITY FLOW
3/4" PIPELINE TO RESERVOIR
 - b. Height of storage dam _____ feet; active reservoir capacity _____ acre-feet; total
reservoir capacity _____ acre-feet; period of year when water will be diverted to storage:
_____ to _____ inclusive.
 - c. Proposed well diameter is _____ inches; proposed depth of well is _____ feet.
 - d. Is ground water with a temperature of greater than 90°F being sought? _____
7. Time required for the completion of the works and application of the water to the proposed beneficial use is
1 years (minimum 1 year).

MICROFILMED

JUL 30 1990

8. Description of proposed uses (if irrigation only, go to item 9):

- Hydropower; show total feet of head and proposed capacity in KW. _____
- Stockwatering; list number and kind of livestock. _____
- Municipal; show name of municipality. _____
- Domestic; show number of households. ONE
- Other; describe fully. _____

9. Description of place of use:

- If water is for irrigation, indicate acreage in each subdivision in the tabulation below.
- If water is used for other purposes, place a symbol of the use (example: *D* for Domestic) in the corresponding place of use below. See instructions for standard symbols.

TWP	RANGE	SEC.	NE¼				NW¼				SW¼				SE¼				TOTALS
			NE¼	NW¼	SW¼	SE¼	NE¼	NW¼	SW¼	SE¼	NE¼	NW¼	SW¼	SE¼	NE¼	NW¼	SW¼	SE¼	
56N	1W	17				D													

Total number of acres to be irrigated _____

10. Describe any other water rights used for the same purposes as described above. NONE

11. a. Who owns the property at the point of diversion? W. K. E. CROWELL

b. Who owns the land to be irrigated or place of use? APPLICANT

c. If the property is owned by a person other than the applicant, describe the arrangement enabling the applicant to make this filing. _____

12. Remarks: THIS SYSTEM WAS DEVELOPED IN MAY OF 1962.
THE HOUSE WAS HOOKED INTO THE SYSTEM AT
LEAST 10 YEARS AGO.
PLACE OF USE LOT 3 BLK 2 BAYLEN VIEW ESTATES

MICROFILMED

JUL 30 1990

BAYLEN VIEW ESTATES

ADDITION TO BONNER COUNTY, IDAHO

IN SEC. 17, TWP. 56N., R. 1W. B. M.

Found Original Stone
and 1/4 Cor. between Secs. 8 and 9,
Twp. 56N., R. 1W. B. M.

Found Original Stone
and stump at 1/4 Cor. between Secs.
9 and 15, Twp. 56N., R. 1W. B. M.

2-1/2" Pipe Set for Cor. to Secs.
8, 9, 16 and 17, Twp. 56N., R. 1W. B. M.
and Initial Point of this plat.
As there was no physical evidence of
the Sec. Cor. to be located, its location
was determined from the four 1/4
Corners found in accordance with the
"Manual of Surveying Instructions,
1947", United States Department of
the Interior, Bureau of Land
Management.

0 = 3/4" = 24" Pipe Set

Scale 1" = 200'

200' 100' 0 100' 200' 300' 400' 500'

SURVEYORS CERTIFICATE

I hereby certify that the within plot of BAYLEN VIEW ESTATES ADDITION TO BONNER COUNTY, IDAHO is correct and the metes and bounds description of the same are correct, that the survey for said plot was completed on January 6, 1964, that all lot corners and markers shown hereon have been established on the ground, and that this map is a true and accurate record of the survey and field work performed by me.

Dated Jan. 10, 1964

COUNTY SURVEYORS AFFIDAVIT

I hereby certify that I have examined the within plot of BAYLEN VIEW ESTATES ADDITION TO BONNER COUNTY, IDAHO, and checked the computations sufficiently to determine that it complies with the laws relating to the filing of plats.

Dated Jan. 15, 1964

COUNTY TREASURERS AFFIDAVIT

I hereby certify that the required taxes on the herein plotted land have been fully paid.

Dated this 27th day of January, 1964

COUNTY COMMISSIONERS ACCEPTANCE AND APPROVAL

Accepted and approved by the board of County Commissioners of Bonner County, Idaho

Dated this 27th day of January, 1964

Filed for record Jan. 16, 1964, at 10:00 A.M.

Request of [Signature]

Doris L. Easley, Bonner County Recorder

Book No. [] of Plats, Page []

Fee []

OWNERS CERTIFICATE

KNOW ALL MEN BY THESE PRESENTS:

That Basil E. Mortley and Yolanda M. Mortley, husband and wife, Leonard P. Ketter and Louise S. Ketter, husband and wife and Leonard L. Hedrick and Carolyn Hedrick, husband and wife hereby certify that they are the owners of the land shown within the boundaries of the plot shown hereon and that they have caused the same to be laid off into blocks, lots and roadways, said plot to be known as BAYLEN VIEW ESTATES ADDITION TO BONNER COUNTY, IDAHO, the same being a parcel of land lying within the East 1/2 of the NE 1/4 of Sec. 17, Twp. 56 N., R. 1W. B. M. in Bonner County, Idaho, described as follows: Beginning at the Cor. to Secs. 8, 9, 16 and 17, Twp. 56N., R. 1W. B. M., said Sec. Cor. being also the Initial Point of this plat and this description, thence S. 0° 07' 41" W. along the East line of said Sec. 17, 2646.82' to the 1/4 Cor. between said Secs. 16 and 17; thence S. 89° 14' 16" W. along the E. of said Sec. 17, 1323.56'; thence N. 0° 07' 41" E. 2645.78', to the North line of said Sec. 17, thence S. 89° 56' 25" E. along the North line of said Sec. 17, 1323.40' to the Initial Point. The roadways shown hereon are hereby dedicated to the Public.

IN WITNESS WHEREOF Basil E. Mortley and Yolanda M. Mortley, husband and wife, Leonard P. Ketter and Louise S. Ketter, husband and wife and Leonard L. Hedrick and Carolyn Hedrick, husband and wife have caused their signatures to be affixed

Jan. 13, 1964 [Signature]

Jan. 13, 1964 [Signature]

Jan. 13, 1964 [Signature]

Jan. 13, 1964 [Signature]

Jan. 13, 1964 [Signature]

Jan. 13, 1964 [Signature]

ACKNOWLEDGEMENT

STATE OF IDAHO, COUNTY OF BONNER

On this 13 day of January, 1964

Before me personally appeared Leonard L. Hedrick and Carolyn Hedrick, known to me to be the persons who executed freely and voluntarily the foregoing Owners Certificate for the uses and purposes stated therein.

Notary Public in and for the State of Idaho at Sandpoint.

My commission expires Jan. 13, 1967

ACKNOWLEDGEMENT

STATE OF CALIFORNIA, COUNTY OF SANTA CLARA

On this 27th day of January, 1964

Before me personally appeared Basil E. Mortley, Yolanda M. Mortley, Leonard P. Ketter and Louise S. Ketter, known to me to be the persons who executed freely and voluntarily the foregoing Owners Certificate for the uses and purposes stated therein.

Notary Public in and for the State of California at

My commission expires Jan. 21, 1967

Found Brass Cap Monument
at 1/4 Cor. between Secs.
8 and 17, Twp. 56N., R. 1W. B. M.

UNPLATTED

UNPLATTED

UNPLATTED


UNPLATTED

Gravel Pit
center of Sec.
16 and 17, Twp. 56N., R. 1W. B. M.
others

Telephone Line parallel with
and 1500' North of
Power Line

Found Original Stone for
1/4 Cor. between Secs.
16 and 17, Twp. 56N., R.
1W. B. M.

13. Map of proposed project: show clearly the proposed point of diversion, place of use, section number, township and range number.

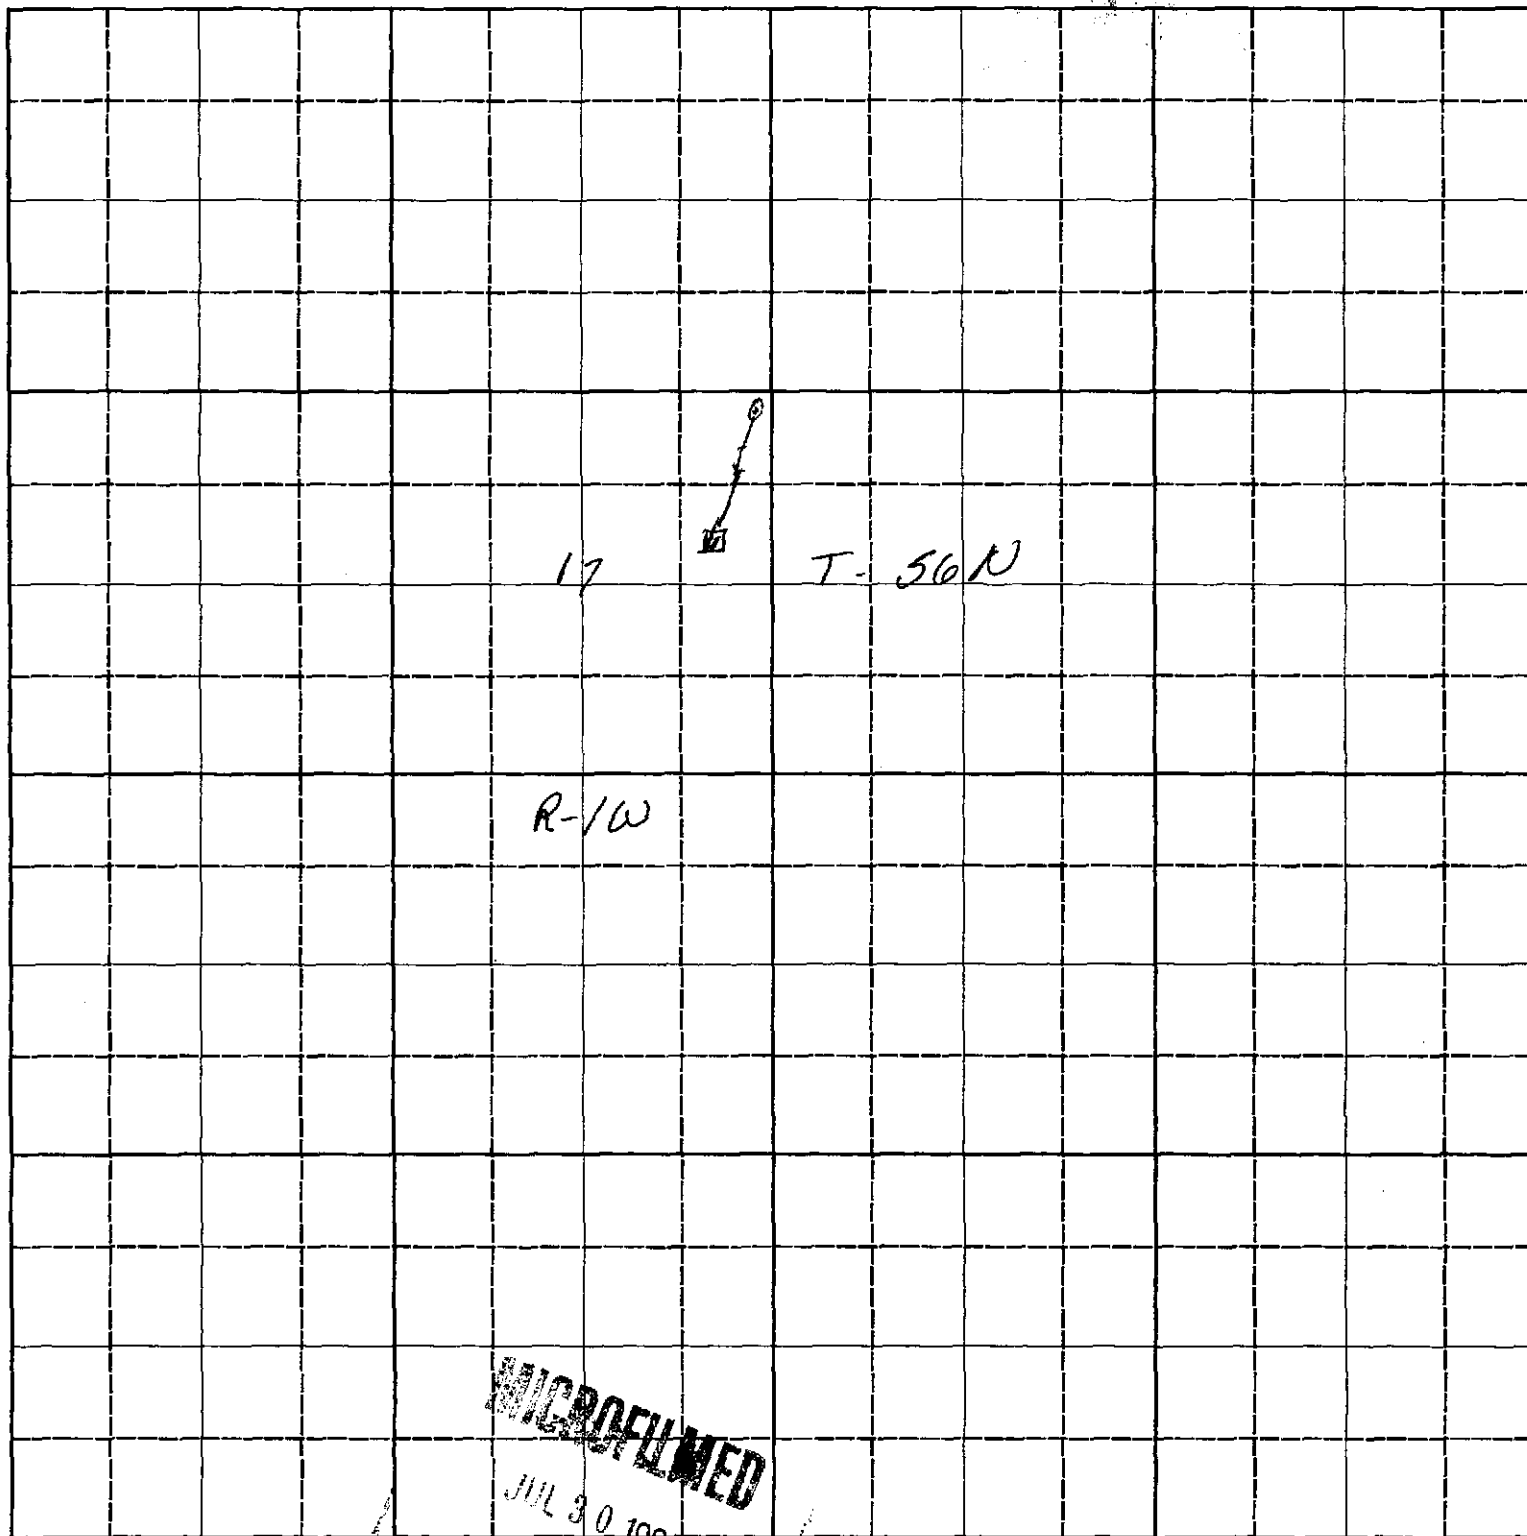

Scale: 2 inches equal 1 mile.

BE IT KNOWN that the undersigned hereby makes application for permit to appropriate the public waters of the State of Idaho as herein set forth.

Wendy Hendrickson
(Applicant)

Received by Ken Date 9/14/89 Time 4:30p Preliminary check by JK
Fee \$ 30⁰⁰ Receipted by Ken # 332083321 Date 9/14/89
Publication prepared by pm Date 10/25/89 Published in 11/2-9/89
Publication approved pm Date 11/14/89

ACTION OF THE DIRECTOR, DEPARTMENT OF WATER RESOURCES

This is to certify that I have examined Application for Permit to appropriate the public waters of the State of Idaho No. _____, and said application is hereby _____.

1. Approval of said application is subject to the following limitations and conditions:

- a. SUBJECT TO ALL PRIOR WATER RIGHTS.
- b. Proof of construction of works and application of water to beneficial use shall be submitted on or before _____, 19____.
- c. The rate of diversion, if water is to be used for irrigation under this permit, when combined with all other water rights for the same land shall not exceed 0.02 cubic feet per second for each acre of land.
- d. The water right acquired under this permit if for hydropower purposes shall be junior and subordinate to all rights to the use of water, other than hydropower, within the State of Idaho that are initiated later in time than the priority of this permit and shall not give rise to any right or claim against any future rights to the use of water, other than hydropower, within the State of Idaho initiated later in time than the priority of this permit.
- e. Other:

MICROFILMED

JUL 30 1990

367422

An easement is hereby granted to Joeseeph Alton & Wendy L. Hendrickson to the spring that supplies water to Lot 3 Block 2 of Baylen Veiw Estates for the purpose of Appropriating water, repairing, maintaining or replacing the existing water system. Said easement is appurtenant to Lot 3 Block 2 of Baylen View Estates. Said easement is to run with the land. Said spring is located on Lot A of Baylen View Estates and is owned by Kenneth Crowell of 12024 N.E. 64th St. Kirkland, Wash. 98033.

FILED BY Century 21
BOOK _____ OF 2
PAGE _____ FEE 32

Date 10-4-89

'89 OCT 10 PM 11 04

CLIFFORD D. CHAPIN
RECORDER OF BONNER
COUNTY BY CL DEP.

K. E. Crowell

RECORDED
JUL 30 1990

STATE OF WASHINGTON
COUNTY OF King

I certify that I know or have satisfactory evidence that Kenneth Crowell
signed this instrument and acknowledged it to be (his/hers)
free and voluntary act for the uses and purposes mentioned in the instrument.

DATED 10-4-89

SIGNATURE OF
NOTARY PUBLIC [Signature]

TITLE Notary Public

MY APPOINTMENT EXPIRES 3-25-91

BAYLEN VIEW ESTATES

ADDITION TO BONNER COUNTY, IDAHO

IN SEC. 17, TWP. 56N., R. 1W. B. M.

 1964
 JUL 10 10 7 AM

 Found Brass Cap Monument
 for 1/4 Cor. between Sec's.
 8 and 17, Twp. 56N., R. 1W. B. M.

UNPLATTED

 Found Original Stone
 and 1/4 T. for 1/4 Cor.
 between Sec's. 8 and 9,
 Twp. 56N., R. 1W. B. M.

 Found Original Stone
 and stump of 1/4 T.
 for 1/4 Cor. between Sec's.
 9 and 16, Twp. 56N., R. 1W. B. M.

 2-1/2" Pipe Set for Cor. to Sec's.
 8, 9, 16 and 17, Twp. 56N., R. 1W. B. M.
 and Initial Point of this plat.
 As there was no physical evidence of
 the Sec. Cor. to be shown, its location
 was determined from the four 1/4
 Cor's. found in accordance with the
 "Manual of Surveying Instructions,
 1947", United States Department of
 the Interior, Bureau of Land
 Management.

0 = 3/4" x 24" Pipe Set

Scale 1" = 200'

200' 100' 0 100' 200' 300' 400' 500'

SURVEYORS CERTIFICATE

I hereby certify that the within plat of BAYLEN VIEW ESTATES ADDITION TO BONNER COUNTY, IDAHO is correct and the metes and bounds description of the same are correct, that the survey for said plat was completed on January 6, 1964, that all lot corners and markers shown hereon have been established on the ground, and that this map is a true and accurate record of the survey and field work performed by me.

Dated Jan. 10, 1964

COUNTY SURVEYORS AFFIDAVIT

I hereby certify that I have examined the within plat of BAYLEN VIEW ESTATES ADDITION TO BONNER COUNTY, IDAHO, and checked the computations sufficiently to determine that it complies with the laws relating to the filing of plats.

Dated Jan. 15, 1964

COUNTY TREASURERS AFFIDAVIT

I hereby certify that the required taxes on the herein platted land have been fully paid.

 Dated this 27th day of January, 1964

COUNTY COMMISSIONERS ACCEPTANCE AND APPROVAL

Accepted and approved by the Board of County Commissioners of Bonner County, Idaho.

 Dated this 27th day of January, 1964

Filed for record Jan. 15, 1964, at Boise, Idaho.

Request of [Signature]

Deeds L. Kenney, Bonner County Recorder

Book No. [] of Plats, Page []

Fee []

OWNERS CERTIFICATE

KNOW ALL MEN BY THESE PRESENTS:

That Basil E. Hartley and Yolanda M. Hartley, husband and wife, Leonard P. Keller and Louise S. Keller, husband and wife and Leonard L. Hedrick and Carolyn Hedrick, husband and wife hereby certify that they are the owners of the land shown within the boundaries of the plat shown hereon and that they have caused the same to be laid off into blocks, lots and roadways, said plat to be known as BAYLEN VIEW ESTATES ADDITION TO BONNER COUNTY, IDAHO, the same being a parcel of land lying within the East 1/2 of the NE 1/4 of Sec. 17, Twp. 56 N., R. 1W. B. M. in Bonner County, Idaho, described as follows: Beginning at the Cor. to Sec's. 8, 9, 16 and 17, Twp. 56N., R. 1W. B. M., said Sec. Cor. being also the Initial Point of this plat and this description, thence S. 0° 07' 41" W. along the East line of said Sec. 17, 2646.82' to the 1/4 Cor. between said Sec's. 16 and 17; thence S. 89° 14' 16" W. along the E. of said Sec. 17, 1323.40'; thence S. 0° 07' 41" E. 2646.78', to the North line of said Sec. 17; thence S. 89° 06' 29" E. along the North line of said Sec. 17, 1323.40' to the Initial Point. The roadways shown hereon are hereby dedicated to the Public. IN WITNESS WHEREOF Basil E. Hartley and Yolanda M. Hartley, husband and wife, Leonard P. Keller and Louise S. Keller, husband and wife and Leonard L. Hedrick and Carolyn Hedrick, husband and wife have caused their signatures to be affixed.

Jan. 13, 1964 [Signature]
 Jan. 13, 1964 [Signature]
 Jan. 13, 1964 [Signature]
 Jan. 13, 1964 [Signature]
 Jan. 13, 1964 [Signature]
 Jan. 13, 1964 [Signature]

ACKNOWLEDGEMENT

STATE OF IDAHO, COUNTY OF BONNER

On this 13 day of January, 1964 before me personally appeared Leonard L. Hedrick and Carolyn Hedrick, known to me to be the persons who executed freely and voluntarily the foregoing Owners Certificate for the uses and purposes stated therein.

Notary Public in and for the State of Idaho at []

My commission expires Jan. 13, 1967

ACKNOWLEDGEMENT

STATE OF CALIFORNIA, COUNTY OF SANTA CLARA

On this 27th day of January, 1964 before me personally appeared Basil E. Hartley, Yolanda M. Hartley, Leonard P. Keller and Louise S. Keller, known to me to be the persons who executed freely and voluntarily the foregoing Owners Certificate for the uses and purposes stated therein.

Notary Public in and for the State of California at []

My commission expires Jan. 13, 1967

 Found Brass Cap Monument
 for Center of Sec.
 17, Twp. 56N., R. 1W. B. M.
 by others.

UNPLATTED


 Found Original Stone for
 1/4 Cor. between Sec's.
 16 and 17, Twp. 56N., R.
 1W. B. M.

Power Line on Property Line

 Telephone Line parallel with
 and 15.00' North of
 Power Line

UNPLATTED

UNPLATTED

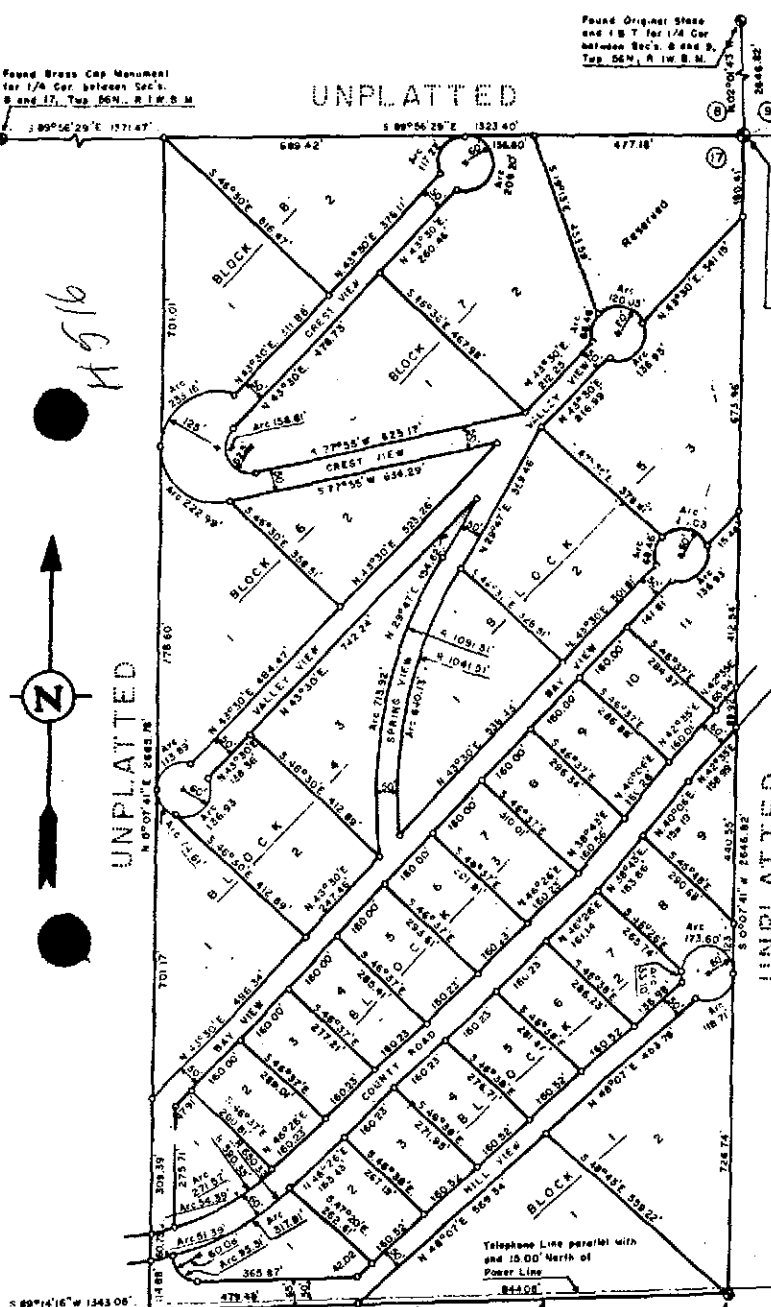

AFFIDAVIT OF PUBLICATION

State of Idaho

ss.

County of Bonner,

Tina Vandenberg being first duly sworn on oath
deposes and says that he/she is Bookkeeper
of the Bonner County Daily Bee, a newspaper printed and
published at Sandpoint, Bonner County, Idaho; that the
said newspaper has been continuously and uninterruptedly
published in said Bonner County during a period of 12
months prior to the first publication of the hereto attached
notice of publication in the case of:

Legal notice

as it was published in the regular and entire issue of the
said paper for a period of 2 consecutive weeks,
commencing on 2 day of NOV, 19 89
and ending on the 9 day of NOV, 19 89
and that said notice was published in said newspaper.

On this 13th day of November in the year
of 89, before me, a Notary Public, personally
appeared Tina Vandenberg,
known or identified to me to be the person whose name
subscribed to the within instrument, and being by me
duly sworn, declared that the statements therein are true
and acknowledged to me that he executed the same.

Kim Johnson
Notary Public for Idaho

Residing at

Sandpoint

My commission expires:

10/22/93

NOTICE OF APPLICATION FOR WATER RIGHT

The Following application(s) have
been filed to appropriate the public
waters of the State of Idaho:

96-08576

U.S. DEPT. OF AGRICULTURE
FOREST SERVICE
FEDERAL BLDG.
P.O. BOX 7669
MISSOULA, MT 59807
Source: GROUNDWATER
Diversion Pt: SWSWNE Sec 32 T 55N
R 03E
Use: IRRIGATION (200 CFS)
Date Filed: 9/01/1989
In: T55N R03E S32 SWNE NWSE
25.0 ACRES TOTAL

96-08577

U.S. DEPT. OF AGRICULTURE
FOREST SERVICE
FEDERAL BLDG.
P.O. BOX 7669
MISSOULA, MT 59807
Source: GROUNDWATER
Diversion Pt: NESWNE Sec 32 T
55N R 03E
Use: IRRIGATION (200 CFS)
Date Filed: 9/26/1989

In: T55N R03E S32 SWNE
11.0 ACRES TOTAL

96-08578


U.S. DEPT. OF AGRICULTURE
FOREST SERVICE
FEDERAL BLDG.
P.O. BOX 7669
MISSOULA, MT 59807
Source: GROUNDWATER
Diversion Pt: NWSWNE Sec 32 T
55N R 03E
Use: IRRIGATION (200 CFS)
Date Filed: 9/26/1989
In: T55N R03E S32 SWNW SENW
24.0 ACRES TOTAL

96-08579

HENDRICKSON, JOSEPH
HENDRICKSON, WENDY
2272 MAGNOLIA ST.
DES PLAINES, IL 60018
Source: SPRING Tributary: SINKS
Diversion Pt: NENENE Sec 17 T
56N R 01W
Use: DOMESTIC (.040 CFS)
Date Filed: 9/11/1989
In: T56N R01W S17 SENE
For additional information con-
cerning the property location, call
the Northern Regional Office at 765-
4639.

The permit(s) will be subject to all
prior water rights. Protests must be
filed with the Director, Dept. of
Water Resources, Northern Region,
1910 Northwest Blvd., Suite 210,
Coeur d'Alene, Idaho 83814 on or
before NOVEMBER 20, 1989.

R. KEITH HIGGINSON, Director
#3192 November 2, 9, 1989

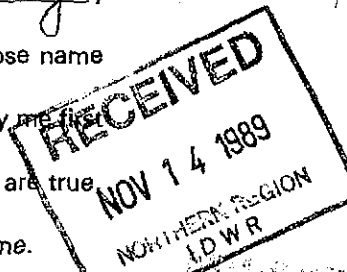

RECORDED

OCT 30 1990

3192

August 29, 1991

L. ANNIE DICKINSON
PO BOX 783
SAGLE ID 83860

RE: WATER RIGHT NO. 96-08579

Dear Water Right Holder(s):

Enclosed herewith is a copy of the Water Right License issued on the above referenced permit.

Sincerely,

SHARLA CURTIS
Technical Records Specialist

SC:blm

Enclosure

OCT 07 1991

LICENSE REVIEW CHECKLIST

Permit No. 96-8579

Name/Address change? ok ☒

Priority date Advance? yes no ☒

Memo to advance
Order to reinstate needed? yes no ☒

Total cfs Limited by fee N/A

Limited by capacity

Total volume Limited by flow

Chart checked for AF rate/ac N/A

Capacity Actual measurement checked

Theoretical checked

If greater than permit, check for other rts

Source Changed? yes no ☒

If so, is memo needed to clarify?

P/D Verify with map ☒ permit ☒

More than one per 1/4 Remember remark

Check p/d overlap N/A

Uses Check irrigation period of use w/ chart N/A

P/U Verify with map ☒ permit ☒

> 5 acres irrigated, run overlap N/A

Remarks More than one p/d in 1/4

Description of non-irrig uses ☒

Special overlap condition

Conditions -
Measuring device
W.Master control
Overlap
Water quality
Other

Dates/Misc. -
Water Dist
App Rec'd ☒
Proof Rec'd ☒

CHECK FOR ADJ. CLAIM Needed according to proof filed
 Filed - needs amended
 Add'l fee required
 Not filed -
 Not needed ☒

RECEIVED
OCT 07 1991

Comments/Changes to Examiner's Recommendations:

License ☒ 10-day 30-day

Back of field report signed?
Reviewer J. Curtis Date 8/19/91 Review time 5 min.

SENIOR AGENT REVIEW

Check List
for
Beneficial Use Field Report

Permit 96-08579

A. GENERAL INFORMATION

- ☒ 1. Name and address are most current available. (Check BU statement)
☒ 2. Exam Date
☒ 3. Source (Check Permit)

B. OVERLAP REVIEW

- ☒ 1. & 2. (Rule 5,1,4)

C. SYSTEM DESCRIPTION

- ☒ 1. Diversion System Diagram (Rule 5,1,3 / 5,1,4)
☒ 2. USGS (Rule 5,1,7 / 5,1,9) Aerial (Rule 5,1,17)
Photo of pd and/or pu or explanation
☒ 3. Word Picture (Rule 5,1,3 / 5,1,4)
☒ 4. Diversion (Rule 5,1,3)
☒ 5. Compare with USGS Map/Land Survey Maps/Aerial Photos/Permit.
Method of determination
☒ 6. Compare USGS/Land Survey? Aerial Photos/Permit.
Method of determination,
☒ Irrigation (Rule 5,1,8),

D. FLOW MEASUREMENTS Check math (Rule 5,1,13 / 5,1,14)

E. FLOW CALCULATIONS Check math (Rule 5,1,13 / 5,1,14)

F. OPTIONAL

G. VOLUME CALCULATIONS

- Three significant figures/not less than 0.10 (Rule 6,1,2)
Fish (Rule 5,1,11) number stock, homes, etc... (Rule 5,1,12)

H. REMARKS AND OVERLAP ANALYSES

- ☒ All actual uses listed (Rule 5,1,2):
☒ All unused, permitted uses listed (Rule 5,1,2):
☒ Overlaps (Rule 5,1,4):
☒ Return flows (Rule 5,1,5):
☒ Conditions (Rule 5,1,6).

I. RECOMMENDATIONS

- ☒ 1. Municipal (Rule 5,1,10): Compare with items E & G, permit, fee, capacity
(Rule 5,1,15): Measured flows for each use listed separately (Rule 5,1,14).
Period of year (Rule 5,1,13)
☒ 2. Compare permit to exam for amendments (Rule 5,1,16)

J. AUTHENTICATION

- ☒ Name, Signature, Certification Date, Exam Date.

WELL INSPECTION REPORT

- ☒ Check with permit and well log for discrepancies

Signature

Jan W. King

Date

1-2-98

B2/3 other homes use this spring

WRs # 96-04198, 96-08031 are on differ

Spring 5

Fagan, Eagan & Beal are probable other users

OCT 07 1991

STATE OF IDAHO
DEPARTMENT OF WATER RESOURCES
BENEFICIAL USE FIELD REPORT

Department of Water Resources

JUN 28 1991

A. GENERAL INFORMATION

Permit No. 96-08579

1. Owner: L. Annie Dickinson Phone No. 263-0598

Current Address: P.O. Box 783, Sagle, ID 83860

2. Accompanied by: Kit Cave EXAM. DATE: 10/2/90

Address: Coldwell Banker Realty, Sandpoint Phone No. 263-6802

Relationship to Permit Holder: Rep for owner of P.D.

3. Source: Spring tributary to Sinks

B. OVERLAP REVIEW

1. Other water rights with same place of use: None

☐ Copies Attached

2. Other water rights with same point of diversion: See attached plat

☐ Copies Attached

☐ Copies of Field Exam's Attached

C. SYSTEM DESCRIPTION

1. **Diversion System Diagram:** Indicate all major components and distances between components. Indicate weir size/ditch size/pipe i.d. as applicable. ☐ Alternative diagram attached



Scale: 1" = NTS

OCT 07 1991

2. ☒ Copy of U.S.G.S. Quadrangle Attached
Showing location(s) of point(s) of diversion and
place(s) of use (required).

☒ Photo of Diversion and System Attached
(required for all but single household domestic groundwater, and stockwater).

☐ Aerial Photo Attached N/A
(required for irrigation of 10 acres or more).

System Description (continued)

3. **Narrative:** Description (As operating at time of measurement. Indicate pressure, number of sprinklers, etc.)

Spring with 3' concrete casing inserted to filter the water. There are two inch pvc pipes which are buried after they leave the spring area. they then provide water for 4 homes.

☐ See Remarks on page 4 for continuation

4.

Well or Diversion Identification No.*	Motor Make	Hp	Motor Serial No.	Pump Make	Pump Serial No. or Discharge Size
Gravity					

*Code to correspond with No. on map and aerial photo

5. **Point(s) of Diversion:**

Ident. No.	Gov't. Lot	1/4	1/4	1/4	Sec.	Twp.	Rge.	County	Method of Determination/Remarks
		NE	NE	NE	17	56N	1W	Bonner	Map

6. **Place(s) of Use:**


Indicate Method of Determination Map

Twp.	Rge.	Sec.	NE 1/4				NW 1/4				SW 1/4				SE 1/4				Totals
			NE 1/4	NW 1/4	SW 1/4	SE 1/4	NE 1/4	NW 1/4	SW 1/4	SE 1/4	NE 1/4	NW 1/4	SW 1/4	SE 1/4	NE 1/4	NW 1/4	SW 1/4	SE 1/4	
56N	1W	17				D													

Do not use this space

MICROFILMED

OCT 07 1991

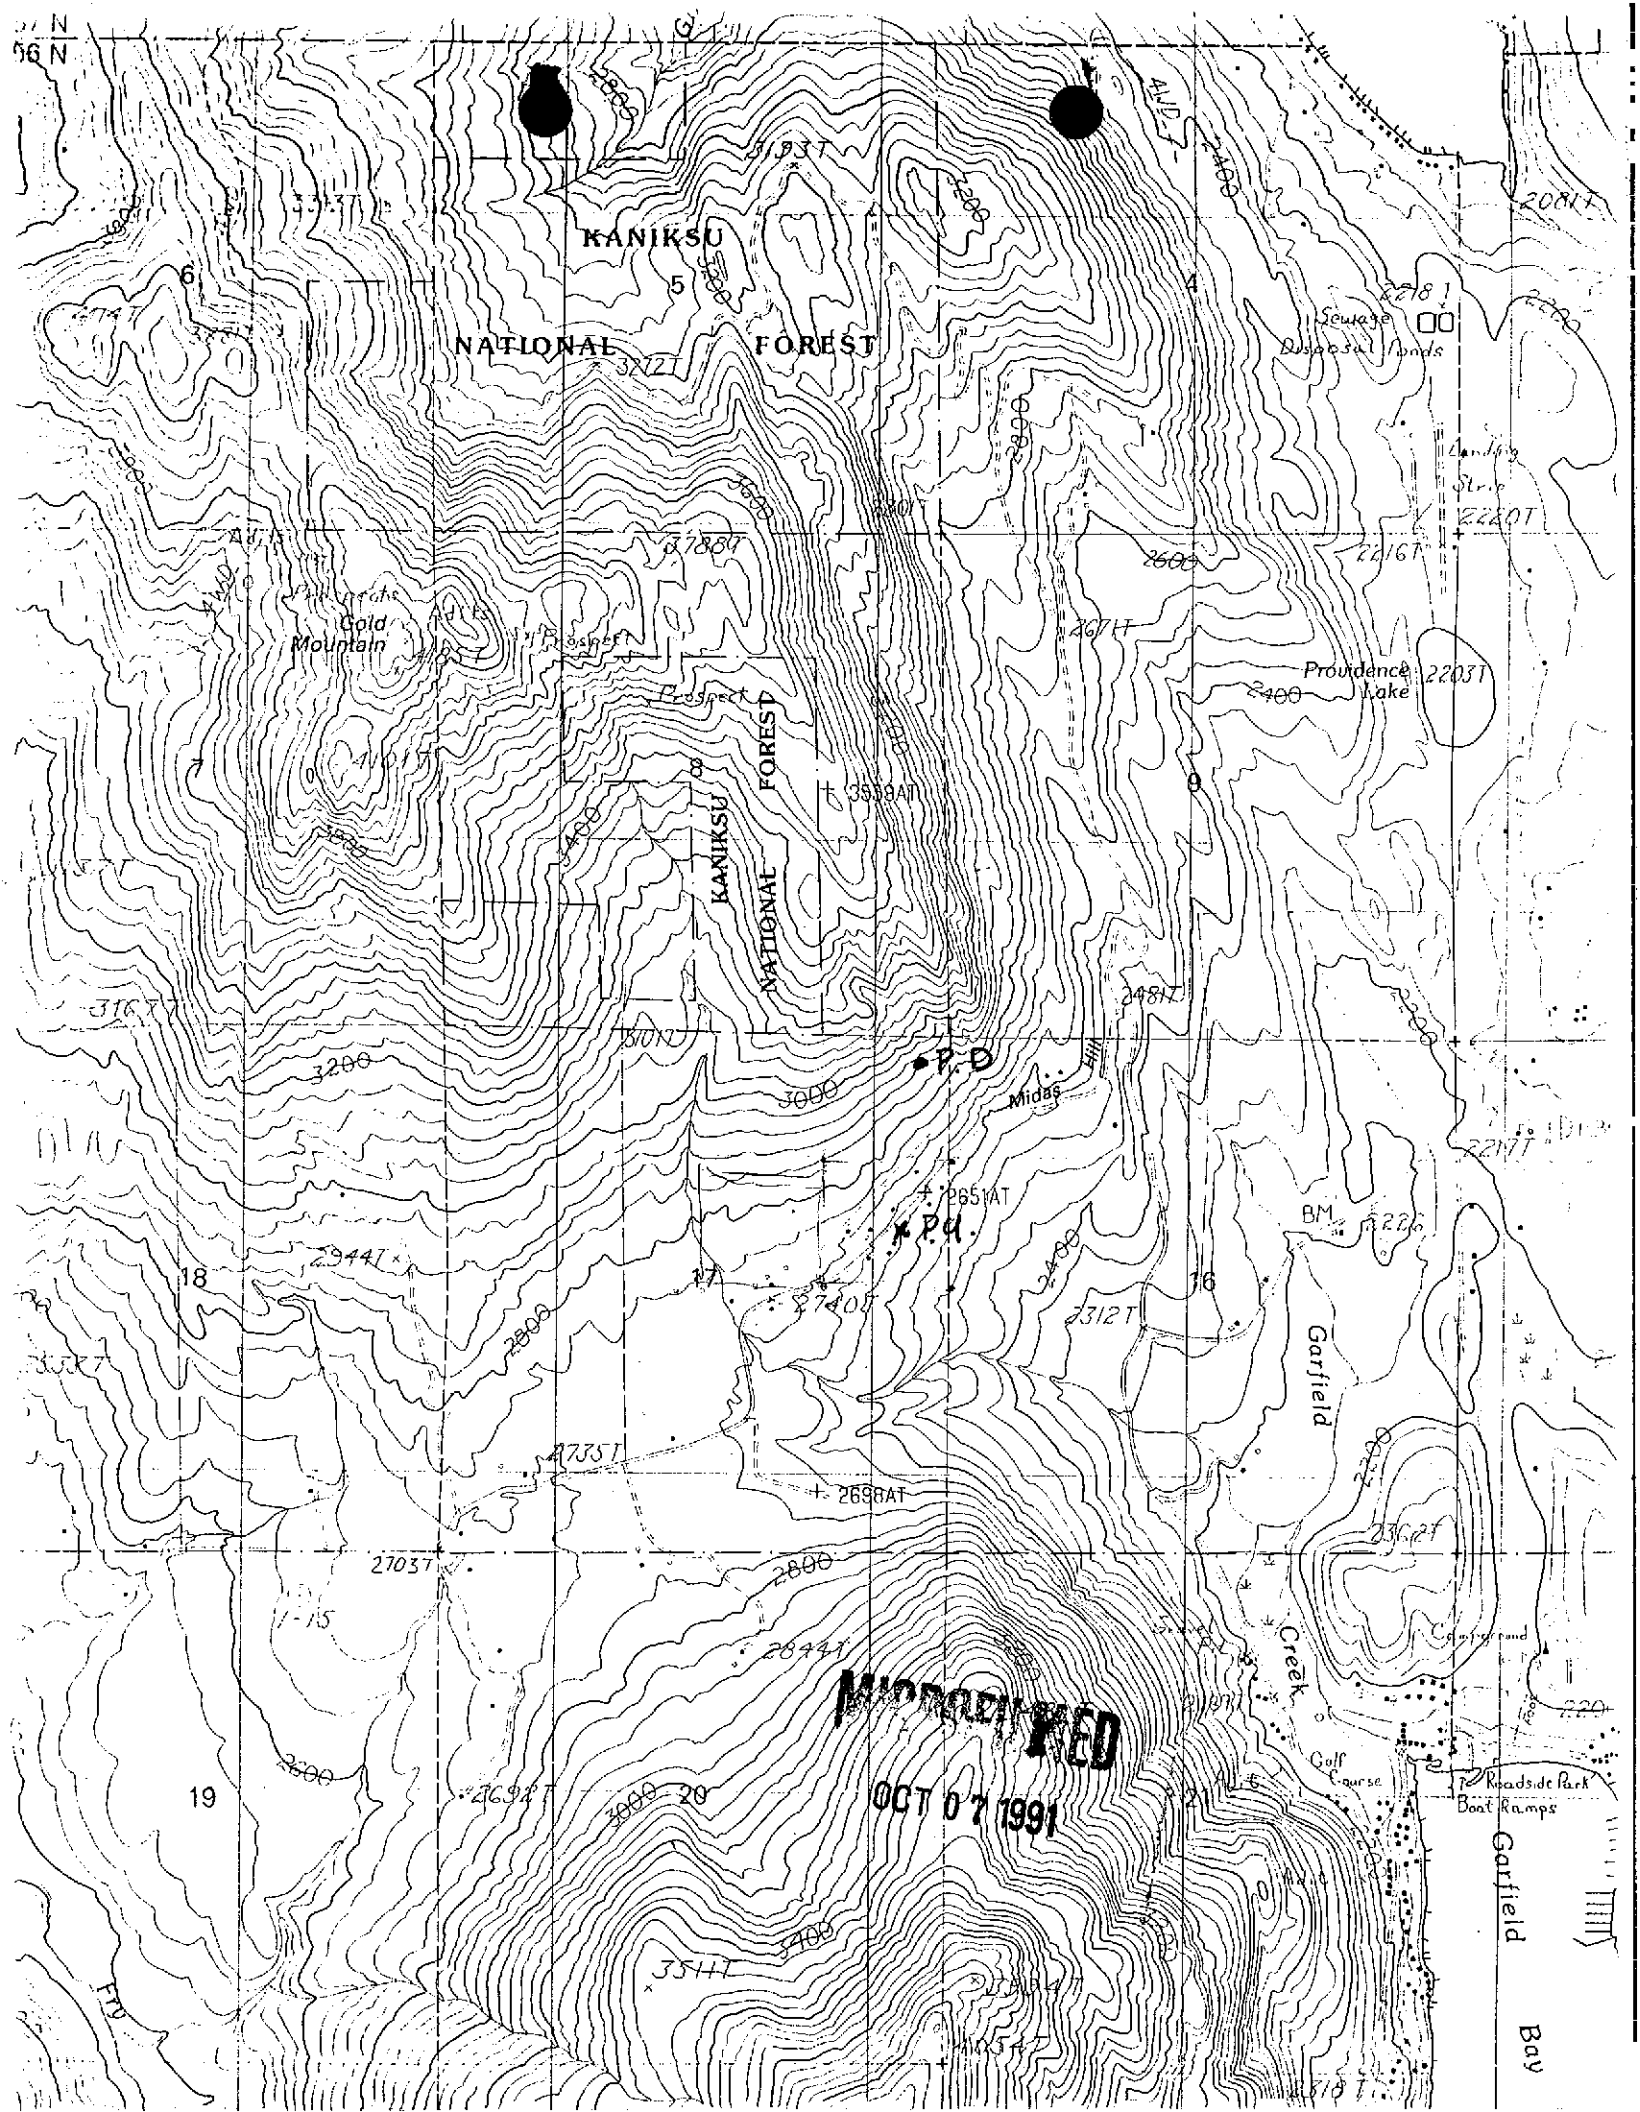

KANIKSU
NATIONAL FOREST

Gold Mountain

Providence Lake

KANIKSU
NATIONAL FOREST

P.D.

K.P.H.

Garfield

MINOR REVISION

OCT 07 1991

Roadside Park
Boat Ramps

Garfield Bay

Do not use this space

D. FLOW MEASUREMENTS

None

☐ Additional Data Sheets Attached

1.

Measurement Equipment	Type	Make	Model No.	Serial No.	Size	Calib. Date

2. Measurements:

E. FLOW CALCULATIONS

☐ Additional Computation Sheets Attached

1. Measured Method:

1 home L&G

2. Alternate Method for Checking Purposes:

F. PUMP EFFICIENCY DATA (Optional)

Discharge Pressure: _____ psi x 2.31 = _____ ft (1); Dynamic pumping level: _____ ft (2)

Total Head: (1) + (2) = _____ (3) ; Flow rate: _____ cfs (4)

Water HP: (3) x (4) ÷ 8.8 = _____ (5)

Meter Input KW: 3.6 x _____ KH x _____ CTR or _____ MULT x _____ PTR x _____ N/ _____ T = _____ (6)

Meter Input HP: (6) x 1.34 = _____ (7)

Panel Input KW: _____ Ave PF x _____ Ave Volts x _____ Ave Ampsx .001732 = _____ (6)

Panel Input HP: (6) x 1.34 = _____ (7) Efficiency: (5)/(7) x 100 = _____ %

G. VOLUME CALCULATIONS

1. Volume Calculations for Irrigation:

$V_{I.R.} = (\text{Acres Irrigated}) \times (\text{Irrigation Requirement}) =$ _____

$V_{D.R.} = [\text{Diversion Rate (cfs)}] \times (\text{Days in Irrigation Season}) \times 1.9835 =$ _____

$V = \text{Smaller of } V_{I.R.} \text{ and } V_{D.R.} =$ _____

2. Volume Calculations for Other Uses:

1 home L&G

07 1994

H. REMARKS AND OVERLAP REVIEW ANALYSIS

for Over lap Review, see attached plat.

I. RECOMMENDATIONS

1. Recommended Amounts

Beneficial Use	Period of Use		Rate of Diversion Q (cfs)	Annual Volume V (afa)
	From	To		
Domestic	1-1	12-31	0.04 cfs	1.2 afa
Totals:			0.04 cfs	1.2 afa

2. Recommended Amendments

- ☐ Change P.D. as reflected above ☐ Add P.D. as reflected above
☐ Change P.U. as reflected above ☐ Add P.U. as reflected above

☒ None

☐ Other

J. AUTHENTICATION

Field Examiner's Name

Theresa J. Bright

Signature


Theresa J. Bright

Certification Date

4/16/90

Field Report Preparation Date

10/3/90

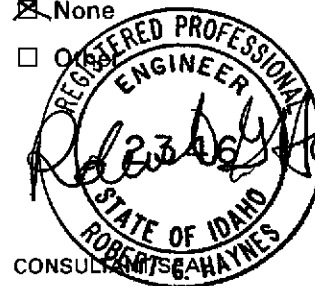

K. Licensing recommendation shall be prepared by an Idaho Department of Water Resources employee on a computer printout attached hereto.

MICROFILMED

OCT 07 1991

North Orchard Street
Idaho 83706-2237

Resent 7-10-90
to address
on
Proof

1. The first step is to identify the problem. In this case, the problem is that the system is not working properly.

[illegible]

Project Due

no ke

RECEIVED
JULY 10 1990

Department of Water Resources

June 26, 1990

L. ANNIE DICKINSON
1024 GARFIELD BAY RD.
SAGLE, ID 83860

PROOF ACKNOWLEDGMENT LETTER

RE: PERMIT NO. 96-08579

Dear Permit Holder:

The department acknowledges receipt of the proof of beneficial use form submitted for the above referenced permit. The next step in the process of developing a water right is for the department to conduct a field examination to determine and confirm the use being made of the water.

If you have questions concerning this matter, please feel free to contact the NORTHERN Regional Office in Coeur D' Alene at (208)765-4639.

Sincerely,

Rita Fleck
Secretary/Records Manager

c: IDWR - Region

MICROFILMED

JUL 30 1990

Form 217

RECEIVED

MAY 31 1990

STATE OF IDAHO

Department of Water Resources

DEPARTMENT OF WATER RESOURCES

PROOF OF BENEFICIAL USE

For Office Use Only
 Fee Received _____
 Date _____
 Receipt # _____
 Receipt by _____
 Reviewed by 2/16/25-90
 Sent to region _____

The Idaho Department of Water Resources will consider this form as a statement that the permit holder(s) has completed all development that will occur under this permit and that water has been applied according to the provisions of the permit for the beneficial use(s) described below. This form must be accompanied by a license examination fee or a completed field examination report prepared by a certified water right examiner who has been appointed by the department.

Permit No. 96-8579Name(s) of Permit Holder: L. Annie DickinsonPost Office Address: P.O. Box 783, Sagle, ID 83860Telephone No. (208) 263-0598Source of Water: Spring

Extent of Use:

Domestic ☒ (number of households)

Stockwater _____ (number and type of stock)

Irrigation _____ (acres)

Other/Remark _____

Total rate and/or volume for which proof is submitted .04 cfs N/A acre-footShow the date water was first diverted and beneficially used under this permit: OCT. 1989Measuring Device: Required? Yes ☒ No X
 Installed? Yes ☒ No XFee enclosed \$ N/A
 (See License Examination Fee Schedule)Flow Measurement Port: Required? Yes ☒ No X
 Installed? Yes ☒ No X

Person to contact to accompany the Department representative during the field examination:

Annie Dickinson
 (Name)(208) 263-0598
 (Telephone Number)1024 Garfield Bay Rd, Sagle, ID 83860
 (Address)

The above information is my true statement of the extent to which the above number of acres has been developed and I relinquish any undeveloped portion of the permit to the state of Idaho.

RECEIVED

JUL 30 1990

May 29, 1990
 DateAnnie Dickinson
 Signature of Permit Holder (and title, if appropriate)

1/88

PROOF OF BENEFICIAL USE

ANALYSIS SHEET

Permit No. 96-8579

Date: 6-25-90

General Considerations:

☒ Name same as permit
☒ Signature the same as permit holder
☒ Address change ☐ If yes, prepare a data entry
☒ Proof received timely
☐ Reinstated

Source of Water:

☒ Surface water
☐ Groundwater
☒ 1. well log in file
☒ 2. drilling permit
☒ A. amount of drilling fee paid for proposed uses

Extent of Use and Rate of Diversion:

☒ Rate of diversion appropriate for uses
☒ Is rate or volume and fee appropriate?
☒ Has permit holder indicated when water was first put to a beneficial use?

Measuring Device:

☒ Is a measuring device or access port required?
☒ Has one been installed?
☒ Waiver or modification of measuring device requested

Remarks:

Proof acceptable

Priority Calculation:

Date proof received	<u>NA</u>	
Date proof due		-
No. of days late		=
Priority date		+
NEW PRIORITY DATE		=

SEND FILES TO DATA ENTRY AND THEN TO MICROFILM

Address Change



State of Idaho

DEPARTMENT OF WATER RESOURCES

1301 North Orchard Street, Statehouse Mail, Boise, Idaho 83720 - (208) 327-7900

CECIL D. ANDRUS

GOVERNOR

R. KEITH HIGGINSON

DIRECTOR

May 1, 1990

Re: Water Right No. 96-8579

Annie Dickinson
1024 Garfield Bay Road
Sagle, ID 83860

Dear Water Right Holder(s):

We acknowledge receipt of the correspondence transferring ownership of the above referenced water right to you. We have modified our computer records to reflect this change in ownership.

We assume you are aware of requirements remaining to finalize the permit into a license.

If you have any questions regarding this matter, please feel free to contact us.

Sincerely,

A handwritten signature in cursive script that reads "Sharla Curtis".

SHARLA CURTIS
Clerical Specialist

SC:js

MICROFILMED

JUL 30 1990

2/27/90

~~1~~ Tom King

RECEIVED
FEB 28 1990
NORTHERN REGION
IDWR

Per our phone
conversation I'm
forwarding these
to your attention, to
be processed by you.

Thank you much for
all your help.

RECEIVED
JUL 30 1990

Sincerely,

Annie Dickerson

(208) 263-0598

S T A T E O F I D A H O
D E P A R T M E N T O F W A T E R R E S O U R C E S

Statehouse
Boise, Idaho 83720
(208) 327-7900
January 4, 1990

JOSEPH HENDRICKSON
WENDY HENDRICKSON
2272 MAGNOLIA
DES PLAINES, IL 60018

P E R M I T A P P R O V A L N O T I C E

RE: PERMIT NO. P96-08579

Dear Permit Holder:

Enclosed is a copy of your approved application for permit. We direct your attention to the conditions of approval on the final page.

We have enclosed a form entitled "Instructions for Proof of Beneficial Use". Please read the instructions carefully since you must take further action to develop this permit. Also enclosed for your convenience is a form entitled "Proof of Beneficial Use" that must be submitted to the Department when your project is completed. If development is complete, you may submit proof of beneficial use immediately.

Sincerely,

GARY SPACKMAN, Supervisor
Water Right Permits Section

GS: SC
Enclosures

RECEIVED
JAN 10 1990

STATE OF IDAHO
DEPARTMENT OF WATER RESOURCES
APPROPRIATION APPLICATION ANALYSIS SHEET

INITIAL REVIEW BY: IDK DATE: 9/11/89 APPLICATION: 96-08579

APPLICANT: HENDRICKSON

REQUIRED INFORMATION

- (1). ☒ Name & Address: (If applicant is a corporation or partnership, names must be provided for the director, officers, and other partners.)
 - (2). ☒ Source: (See USGS Quad for names of water sources)
 - (3). ☒ Point of Diversion including county: (spring/10 ac., Subd. lot & block)
 - (4). ☒ Quantity: (flow and/or volume)
 - ☒ Nature of proposed use: (Include description of use)
 - ☒ Period of use:
 - (5). ☒ Total Quantity: (flow and/or volume)
 - (6). ☒ Description of diverting works:
 - (7). ☒ Time required for beneficial use of water:
 - (8). ☒ Proposed uses:
 - (9). ☒ Place of use or acres irrigated:
 - (10). ☒ Other Water Rights:
 - (11). ☒ Ownership:
 - (13). ☒ Map:
 - ☒ Signature: (signator title required for corp., partnership, etc)
 - ☒ Fee: (Amount, receipt number and date recorded on application)
 - ☒ Acknowledgement Letter:
 - ☒ Overlap Review: Attachment ? (Y) (N)
- (Describe source & relationship to present application in remarks).

ADDITIONAL INFORMATION

YES NO

- ☒ Field check required: Field check by: IDK
- ☒ Field report attached:
- ☒ Critical groundwater area:
- ☒ Groundwater management area:
- ☒ Send dam safety information:
- ☒ Send power requirement letter:
- ☒ Send fish farm requirement letter:
- ☒ Power residency affidavit:
- ☒ Power efficiency form:
- ☒ Within trust water boundry: (Attach Trust Water Supp. Analysis Sheet.)
- ☒ Diversion greater than 5 cfs or 500 af: (If yes, attach Large Diversion supplementary analysis sheet.)

PROCESSING

YES NO

- ☒ In form for advertising:
- ☒ Statewide advertising:


Send Copies To

YES NO

- ☐ I.D. Health and Welfare
- ☐ I.D. Fish and Game
- ☐ I.D. Lands
- ☐ Adjudication Bureau

YES NO

- ☐ U.S. BLM
- ☐ U.S. Forest Svc.
- ☐ Water District #
- ☐ Other

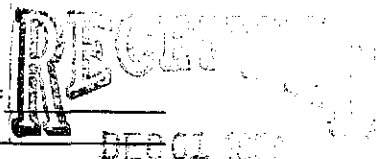

FOLLOWING INFORMATION REQUESTED FROM APPLICANT

Item	Date Requested

FINAL REGIONAL PROCESSING REVIEW

YES NO

☐ Additional information received:
☒ Notice of pending void order issued: Final date of order response. _____
☒ Affidavit of publication received:
☒ Application published correctly: If not, record action taken.

☒ Publication dates and paper recorded on application:
☒ Protests received, Final date for protest 11/26/89
☒ Protests, dates, resolution of protest recorded on application:
☒ Recommendations attached:
☒ Measuring device required:
☒ Measuring port required:
☒ Water delivered by water master? District # _____
☒ Special conditions of approval or cover letter: (see additional info. below)
☒ See Below For Additional Information

Recommended Date of Priority 9/11/89
 Recommended by: PMB Date 11/28/89

STATE OFFICE REVIEW P16 04

See remarks for additional information. By KW Date 12-27-89

REMARKS

FIELD CHECK REVEALED SPRING AS PRIVATE WATER
EASEMENT SOLICITED 9/13/89 TDK

STATE OF IDAHO

DEPARTMENT OF WATER RESOURCES
Northern Region Office

1910 Northwest Blvd. * Suite 210 * Coeur d'Alene, Id. * 83814 * (208) 765-4639

Cecil D. Andrus
Governor

R. Keith Higginson
Director

November 3, 1989

Mr. Joseph Hendrickson
2272 Magnolia
Des Plaines, Il. 60018

Re: Water Appropriation Application #96-08579

Dear Applicant:

This department acknowledges receipt of your Application For Permit To Appropriate The Public Waters Of The State Of Idaho, which has been assigned the above referenced number, to assist us in providing you with prompt, accurate service, please refer to this number in all future correspondence.


Your application is currently being prepared for advertising in the county newspaper. This advertisement will be published for two consecutive weeks followed by a waiting period of ten days to allow for the submittal of protests.

If the application is protested during this waiting period, you will be sent a copy of the protest and instructions to aid you in resolving the protest without a hearing. However all protests must be resolved before approval of the application can be made, so if the protestant does not voluntarily withdraw the protest, this department will conduct a conference and/or hearing on the matter.

If the application is not protested it will be forwarded to Boise, where departmental staff will conduct a more in depth review of the application, to determine if there is a need for further information that will facilitate the Directors decision on the application. You will be notified by mail of this decision.

If you have any questions or if I can be of any assistance please feel free to contact me at this office.

Sincerely,

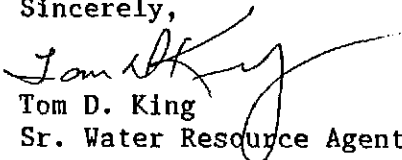
Tom D. King
Sr. Water Resource Agent

MICROFILMED

JUL 30 1990

MEMO



Four Seasons Realty

(208) 263-8521
100 Cedar Street
Sandpoint, Idaho 83864TO Water Resources
4055 Fort Way
Caldwell, Idaho
83604

SUBJECT

DATE

Oct 9-89

Hopefully this easement will speed the
process in getting the water rights for
Joe & Wendy Shuckron.

We are waiting for a verbal so we
can close there sale.

Thank you much for your efforts and
attention


Sincerely,
Pat Parks

SIGNED

REPLY

MICROFILMED

JUL 30 1990

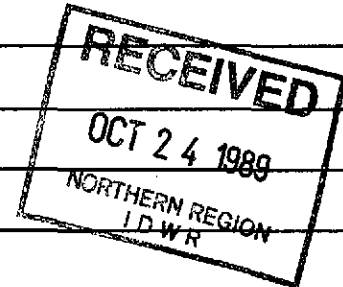

DATE

SIGNED

RETAIN PINK COPY FOR OUR FILE. SEND ☐ WHITE, ☐ YELLOW COPY TO CUSTOMER.☐ NO REPLY NECESSARY ☐ PLEASE REPLY ☐ TELEPHONE ☐ RETURN ENCLOSED MEMO WITH REPLY.

96-08579

HENDRICKSON, JOSEPH
HENDRICKSON, WENDY
2272 MAGNOLIA ST.
DES PLAINES, IL 60018

Source: SPRING

Tributary: SINKS

Diversion Pt: NENENE Sec 17 T 56N R 01W

Use: DOMESTIC (.040 CFS)

Date Filed: 9/11/1989

In: T56N R01W S17 SENE

RECORDED

JUL 30 1990