

STATE OF IDAHO
DEPARTMENT OF WATER RESOURCESTransfer No. 72849
~~72665~~APPLICATION FOR TRANSFER OF WATER RIGHT
PART 1Name of Applicant Karen + James Duddleston Phone 702 256-5445Post Office address 1912 Glenview Drive Las Vegas, NV 89134

A. PURPOSE OF TRANSFER

1. ☐ Change point of diversion ☐ Add diversion point(s) ☒ Change place of use
☐ Change nature of use ☐ Change period of use ☐ Other _____

2. Describe the reason for the proposed changes Have purchased historic water rights and want to return them to property where diversion/spring is located.

B. DESCRIPTION OF RIGHT(S) OR PORTION THEREOF, AFTER THE REQUESTED CHANGE

1. Right Number	Priority	Amount (cfs/ac-ft)	Nature of Use	Period of Use
<u>95-9285</u>	<u>3/24/36</u>	<u>.03</u>	<u>domestic</u>	<u>1/1</u> to <u>12/31</u>
<u>95-9286</u>	<u>9/05/43</u>	<u>.03</u>	<u>domestic</u>	<u>5/1</u> to <u>10/31</u>
_____	_____	_____	_____	_____ to _____
_____	_____	_____	_____	_____ to _____

2. Total amount of water being transferred .06 cubic feet per second and/or _____ acre-feet per annum.

3. Source of water Springs tributary to _____

4. Point(s) of Diversion:

Lot	¼	¼	¼	Sec	Twp	Rge	County	Local name for diversion
●	SW	SW	SW	1●	49N	4W	Kootenai	

5. Lands irrigated or place of use:

Twp	Rge	Sec	NE ¼				NW ¼				SW ¼				SE ¼				Totals
			NE	NW	SW	SE	NE	NW	SW	SE	NE	NW	SW	SE	NE	NW	SW	SE	
49N	4W	1											D						
49N	4W	12											D						
49N	4W	12																	

SCANNED

SEP 21 2006

Total Acres _____

SCANNED
JUN 16 2006

PART 1

6. General Information:

a. Description of diversion system Spring box, storage tank, underground
Water lines 3.5" diameter holding tank

b. Are the lands from which you propose to transfer the water right subject to any liens, deeds of trust, mortgages, or contracts?
_____ Yes X No. If yes, provide a notarized statement from the holder of the lien, deed of trust, mortgage or contract agreeing to the proposed changes.

c. Describe the affect on the land now irrigated if the place of use is changed pursuant to this transfer:
None - purchased the water rights. A well will
now serve the property.

d. Remarks:

ACTION OF THE DIRECTOR, DEPARTMENT OF WATER RESOURCES

This is to certify that I have examined Application for Transfer of Water Rights No. _____

And the said application is hereby _____, subject to the following conditions:

Witness my hand this _____ day of _____, 20 _____.

For the Director

SCANNED
SEP 21 2006

SCANNED
JUN 16 2006

3 of 7

Transfer No. 72849
~~92665~~
Receipt No. N617 377

IDAHO DEPARTMENT OF WATER RESOURCES
APPLICATION FOR TRANSFER OF WATER RIGHT
PART 2

Current Water Right No. 95-9286

Priority Date: 09/05/1943
Origin: Water Right
Basis: Statutory Claim
Status: Active

Source: SPRING Tributary to:

Beneficial Use	From	To	Diversion Rate	Volume	Subuse Code
DOMESTIC	05/01	10/31	0.03 CFS		
Total Diversion			0.03 CFS		

Source and Point(s) of Diversion:
SPRING L1 (SWSWSW) 49N 04W 1 KOOTENAI

PLACE OF USE: DOMESTIC

Twp	Rge	Sec	NE				NW				SW				SE				Totals
49N	04W	11	NE	NW	SW	SE	NE	NW	SW	SE	NE	NW	SW	SE	NE	NW	SW	SE	
			X																

Conditions/Remarks:

Documentation of Ownership of the Current Place of Use

see change of Ownership Form

Is this property subject to any liens, deeds of trust, mortgages, or contracts or other encumbrances?

NO

Describe the affect on the current place of use for this water right if the place of use is changed pursuant to this transfer

Well now serves domestic purpose at old use

To your knowledge, has any portion of the water right undergone a period of five(5) or more consecutive years of non-use?

No

SCANNED
SEP 21 2006

SCANNED
JUN 16 2006

4 of 7

Transfer No. 72849
Receipt No. 72665

IDAHO DEPARTMENT OF WATER RESOURCES
APPLICATION FOR TRANSFER OF WATER RIGHT
PART 2

Current Water Right No. 95-9285

Priority Date: 03/24/1936
Origin: Water Right
Basis: Statutory Claim
Status: Active

Source: SPRING

Tributary to:

Beneficial Use	From	To	Diversion Rate	Volume	Subuse Code
DOMESTIC	01/01	12/31	0.03 CFS		
	Total Diversion		0.03 CFS		

Source and Point(s) of Diversion:

SPRING L1 (SWSWSW) 49N 04W 1 KOOTENAI

PLACE OF USE: DOMESTIC

Tw	Rge	Sec	NE				NW				SW				SE				
			NE	NW	SW	SE	NE	NW	SW	SE	NE	NW	SW	SE	NE	NW	SW	SE	Totals
49N	04W	12						X											

Conditions/Remarks:

Documentation of Ownership of the Current Place of Use

see change of ownership form

Is this property subject to any liens, deeds of trust, mortgages, or contracts or other encumbrances?

No

Describe the affect on the current place of use for this water right if the place of use is changed pursuant to this transfer

Well now serves domestic purpose at old use

To your knowledge, has any portion of the water right undergone a period of five(5) or more consecutive years of non-use?

No

SCANNED

SEP 21 2006

SCANNED
JUN 16 2006

PART 3**B. CHANGES IN NATURE OF USE**

1	New Nature of Use	Amount (cfs/ac-ft)	Hours/days/year	Period of Use
				to
				to

2. Quantity and quality of return flows and location of discharge:

3. Describe effects on other water uses resulting from the proposed change:

I hereby assert that no one will be injured by such change and that the change does not constitute an enlargement in use of the original right. The information contained in this application is true to the best of my knowledge.

I understand that any willful misrepresentations made in this application may result in voiding its approval.

James A. Daddleston
Harold Daddleston
(Signature of Applicant)

Subscribed and sworn to before me this 2nd day of March, 2006.

Gregory J. Daddleston
(Notary Public)

My commission expires 4/28/2010

FOR DEPARTMENT USE ONLY

Transfer contains _____ pages and _____ attachments

Received by AT Date 3-2-06 Protest filed by _____Prelim. check by _____ Fee \$100.00 NO17397 _____Receipted by AT Date 3-2-06 _____

Published in _____ Copies of protest forwarded by _____

Pub. dates _____ Hearing held by _____ Date _____

Watermaster recommendation requested on _____ Recommended for ☐ approval ☐ denial

_____ rec'd. _____ by _____

Copy of transfer sent to lien holder _____

SCANNED


SEP 21 2006

SCANNED
JUN 16 2006

1901113

6 of 7

1975030

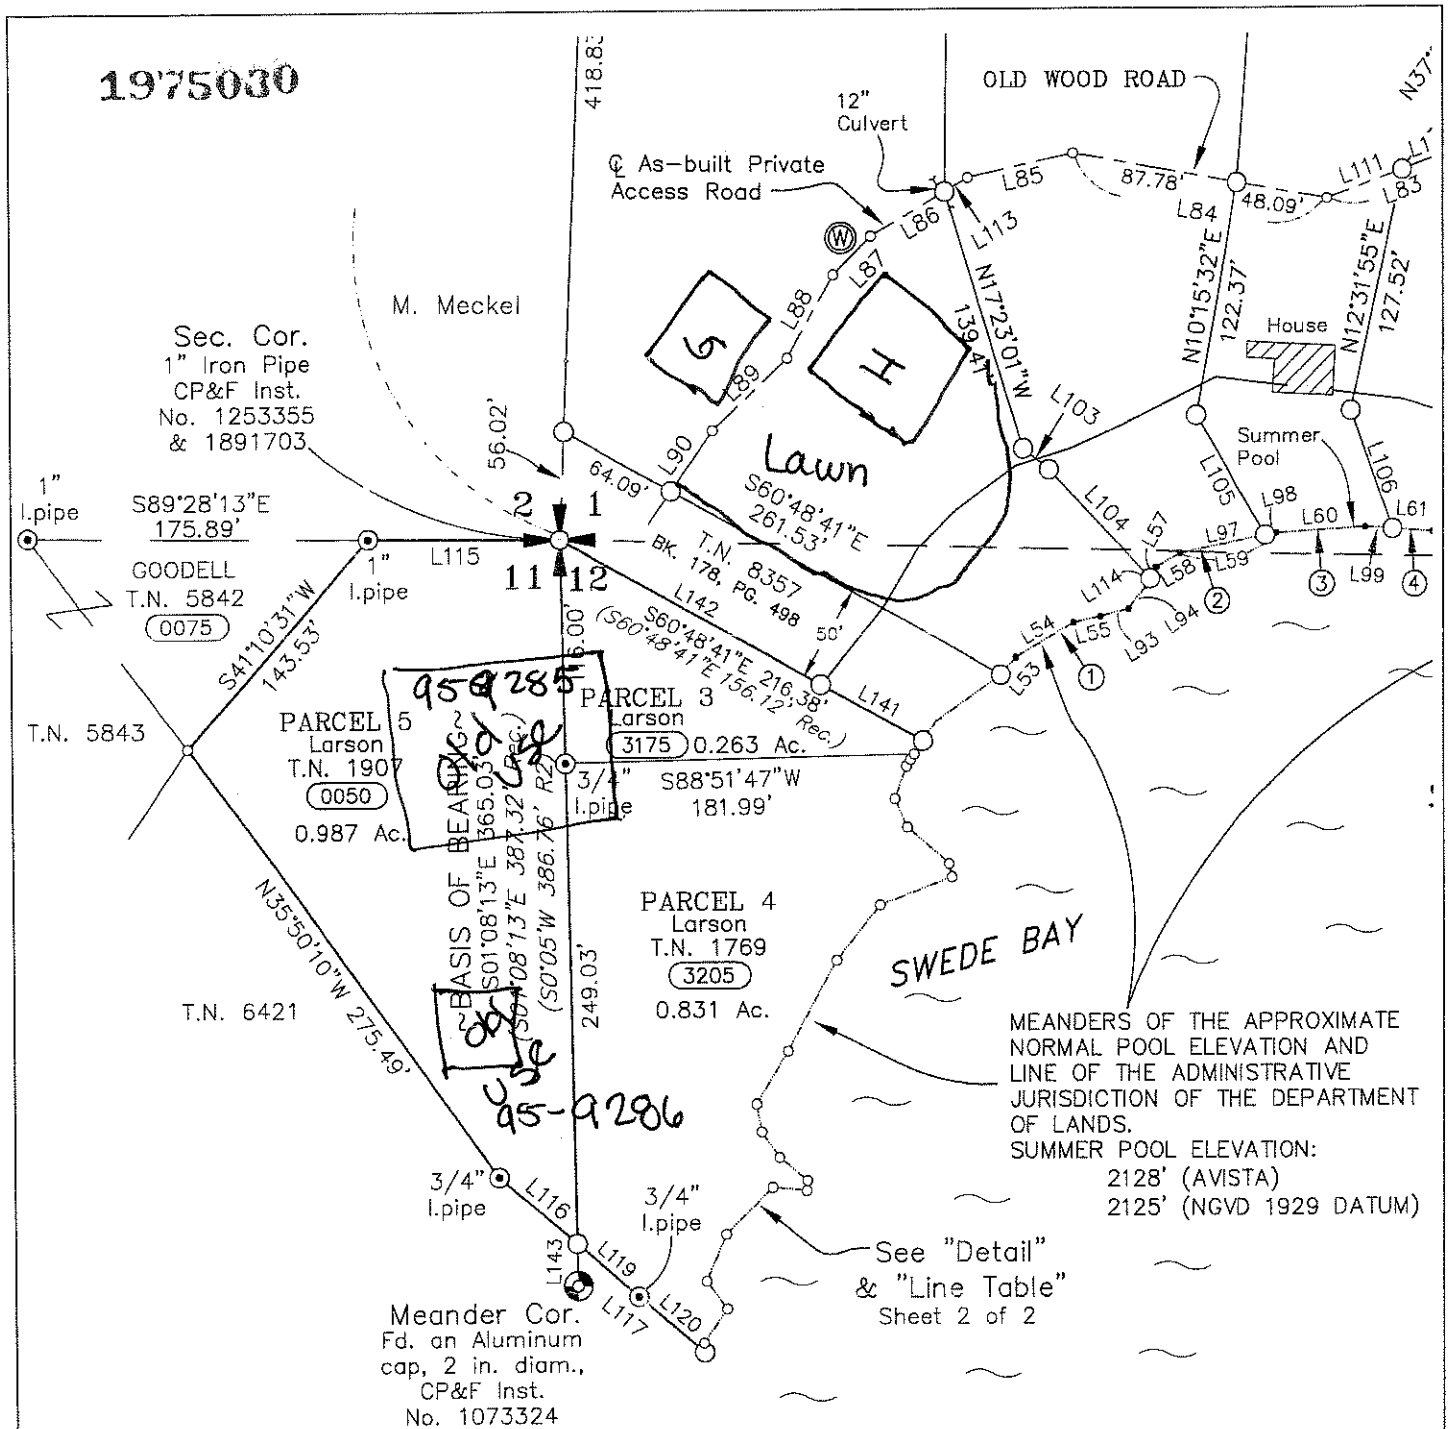

SCANNED

SEP 21 2006

SCANNED

JUN 16 2006

LEGAL DESCRIPTION EXHIBIT

A PORTION OF TAX NO. 1769, GOV'T. LOT 1, SEC. 12, A PORTION OF TAX NO. 1907, GOV'T. LOT 1, SEC. 11 &
A PORTION OF GOV'T. LOT 1, SEC. 12, ALL LYING IN T49N., R4W., B.M.,
KOOTENAI COUNTY, IDAHO



**MECKEL ENGINEERING
& SURVEYING**

3906 N. SCHREIBER WAY, COEUR D'ALENE, IDAHO, 83815 (208)667-4638 fax: (208)664-3347

SCALE: 1" = 100'

DATE: SEPT. 16, 2004

REVISED:

DRAWN BY: SAQ

CHECKED BY:

CREW: CVF & ZJH

JOB NO.: DUD04.117

DWG: DUD04117X.DWG

SHEET: 1 OF 2

PARCEL 3

LARSON

(3175)

LINE TABLE

LINE	BEARING	LENGTH
L115	N89°28'13"W	99.79
L116	N49°22'38"W	53.00
L117	S49°22'38"E	87.76
L118	S02°53'50"E	4.72
L119	S49°22'38"E	42.99
L120	S49°22'38"E	44.77
L121	S34°08'05"W	21.52
L122	S36°00'22"E	17.90
L123	S22°26'07"W	26.64
L124	S45°12'45"W	34.17
L125	S84°22'06"E	18.28
L126	S04°15'27"W	5.13
L127	S51°01'00"E	19.26
L128	S34°30'00"E	16.35
L129	S10°38'34"E	14.63
L130	S31°26'24"W	32.16
L131	S28°48'11"W	53.39
L132	S38°17'09"W	36.51
L133	S69°13'21"W	40.21
L134	S11°44'49"E	6.92
L135	S49°19'28"E	29.16
L136	S23°01'32"E	16.09
L137	S19°49'20"W	17.83
L138	S32°28'03"W	4.01
L139	S34°13'48"W	3.45
L140	S34°13'48"W	8.27
L141	S60°48'41"E	60.11
L142	S60°48'41"E	156.27
L143	S01°08'13"E	22.18

PARCEL 4
LARSON
T.N. 1769

(3205)

MEANDERS OF THE APPROXIMATE
NORMAL POOL ELEVATION AND
LINE OF THE ADMINISTRATIVE
JURISDICTION OF THE DEPARTMENT
OF LANDS.
SUMMER POOL ELEVATION:
2128' (AVISTA)
2125' (NGVD 1929 DATUM)

SWEDE BAY

LAKE COEUR D'ALENE

SCANNED

SEP 21 2006

SCANNED

JUN 16 2006

LEGAL DESCRIPTION EXHIBIT

A PORTION OF TAX NO. 1769, GOV'T. LOT 1, SEC. 12, A PORTION OF TAX NO. 1907, GOV'T. LOT 1, SEC. 11 &
A PORTION OF GOV'T. LOT 1, SEC. 12, ALL LYING IN T49N., R4W., B.M.,
KOOTENAI COUNTY, IDAHO



**MECKEL ENGINEERING
& SURVEYING**

3906 N. SCHREIBER WAY, COEUR D'ALENE, IDAHO, 83815 (208)667-4638 fax: (208)664-3347

SCALE: 1" = 40'

DATE: SEPT. 16, 2004

REVISED:

DRAWN BY: SAQ

CHECKED BY:

CREW: CVF & ZJH

JOB NO.: DUD04.117

DWG: DUD04117X.DWG

SHEET: 2 OF 2