

RECEIVED

MAY 17 2006

FORM 202

DEPT. OF WATER RESOURCES
SOUTHERN REGION OF IDAHOIdent. No. 71-10899 12/99DEPARTMENT OF WATER RESOURCES
APPLICATION FOR PERMIT

To appropriate the public waters of the State of Idaho

1. Name of Applicant Scott & Michelle ELISON Phone 661-588-1589
 Mailing address 311 ADAMS ST. BOYER
2. Source of water supply Salmon River which is a tributary of N/A
3. Location of point of diversion is Township 10 N Range 13 E Sec. 10, in the NE $\frac{1}{4}$,
NW $\frac{1}{4}$, Govt. Lot _____, B.M., Custer County;

additional points of diversion if any:

4. Water will be used for the following purposes:

Amount 0.02 CFS for Irrigation purposes from May 15 to Nov 15 (both dates inclusive)
 (cfs or acre-feet per annum)

Amount _____ for DOMESTIC purposes from _____ to _____ (both dates inclusive)
 (cfs or acre-feet per annum)

Amount _____ for _____ purposes from _____ to _____ (both dates inclusive)
 (cfs or acre-feet per annum)

Amount _____ for _____ purposes from _____ to _____ (both dates inclusive)
 (cfs or acre-feet per annum)

Amount _____ for _____ purposes from _____ to _____ (both dates inclusive)
 (cfs or acre-feet per annum)

Amount _____ for _____ purposes from _____ to _____ (both dates inclusive)
 (cfs or acre-feet per annum)

5. Total quantity to be appropriated is (a) 0.04 0.02 CFS and/or (b) 2 AF (ONE)
 cubic feet per second acre feet per annum

6. Proposed diverting works:
- Irrigate Lawn, trees & Shrubs

a. Describe type and size of devices used to divert water from the source Goulds Pump model # GT07
3/4 hp 1 1/2 X 1 1/2 (20 GPM)

b. Height of storage dam N/A feet; active reservoir capacity N/A acre-feet;
 total reservoir capacity N/A acre-feet

c. Proposed well diameter is N/A inches; proposed depth of well is N/A feet

d. Is ground water with a temperature of greater than 85°F being sought? N/A

e. If well is already drilled, when? N/A; Drilling firm N/A;
 Well was drilled for (well owner) N/A; Drilling Permit No. _____

7. Time required for completion of works and application of water to proposed beneficial use is 1 years (minimum 1 year)

8. Description of proposed uses (if irrigation only, go to item 9):

- a. Hydropower; show total feet of head and proposed capacity in kW.
- b. Stockwatering; list number and kind of livestock.
- c. Municipal; show name of municipality.
- d. Domestic; show number of households.
- e. Other; describe fully.

9. Description of place of use:

- a. If water is for irrigation, indicate acreage in each subdivision in the tabulation below.
- b. If water is used for other purposes, place a symbol of the use (example: D for Domestic) in the corresponding place of use below. See instructions for standard symbols.

TWP	RGE	SEC	NE				NW				SW				SE				TOTALS
			NE	NW	SW	SE	NE	NW	SW	SE	NE	NW	SW	SE	NE	NW	SW	SE	
10N	13E	10					~~DA~~												~~14~~
							~~#~~												
							D												

Total number of acres to be irrigated . 14 Acres

10. Describe any other water rights used for the same purposes as described above.

JAMES SALLY N/A

11. a. Who owns the property at the point of diversion?

Scott & Michelle ELISON

b. Who owns the land to be irrigated or place of use?

Scott & Michelle ELISON

c. If the property is owned by a person other than the applicant, describe the arrangement enabling the applicant to make this filing:

~~11~~ PUMP SHARED WITH FATHER, FAMILY AGREEMENT

12. Remarks:

POINT OF DIVERSION TO BE SHARED WITH JAMES & SALLY ELISON. SAME DIVERSION AS DESCRIBED ON APPLICATION 71-10898 IRRIGATION IS YARD & LANDSCAPING AROUND HOME.


13. MAP OF PROPOSED PROJECT REQUIRED - Attach an 8½"x11" map clearly identifying the proposed point of diversion, place of use, section #, township & range. (A photocopy of a USGS 7.5 minute topographic quadrangle map is preferred.)


BE IT KNOWN that the undersigned hereby makes this application for permit to appropriate the public waters of the State of Idaho as herein set forth.

Scott E. Elison Michelle E.
Signature of Applicant (and title, if applicable)

Received by C. SKINNER Date 5/17/2006 Time _____ Preliminary check by C. SKINNER
Fee \$ 100.00 Receipted by C. SKINNER # 5028664 Date 5/22/2006
Publication prepared by _____ Date _____ Published in _____
Publication approved _____ Date _____

LOTS 4, 5 & 6, RIVERVIEW SUBDIVISION
SEC. 10, T 10 N, R 13 E, B.M.
CUSTER CO., IDAHO

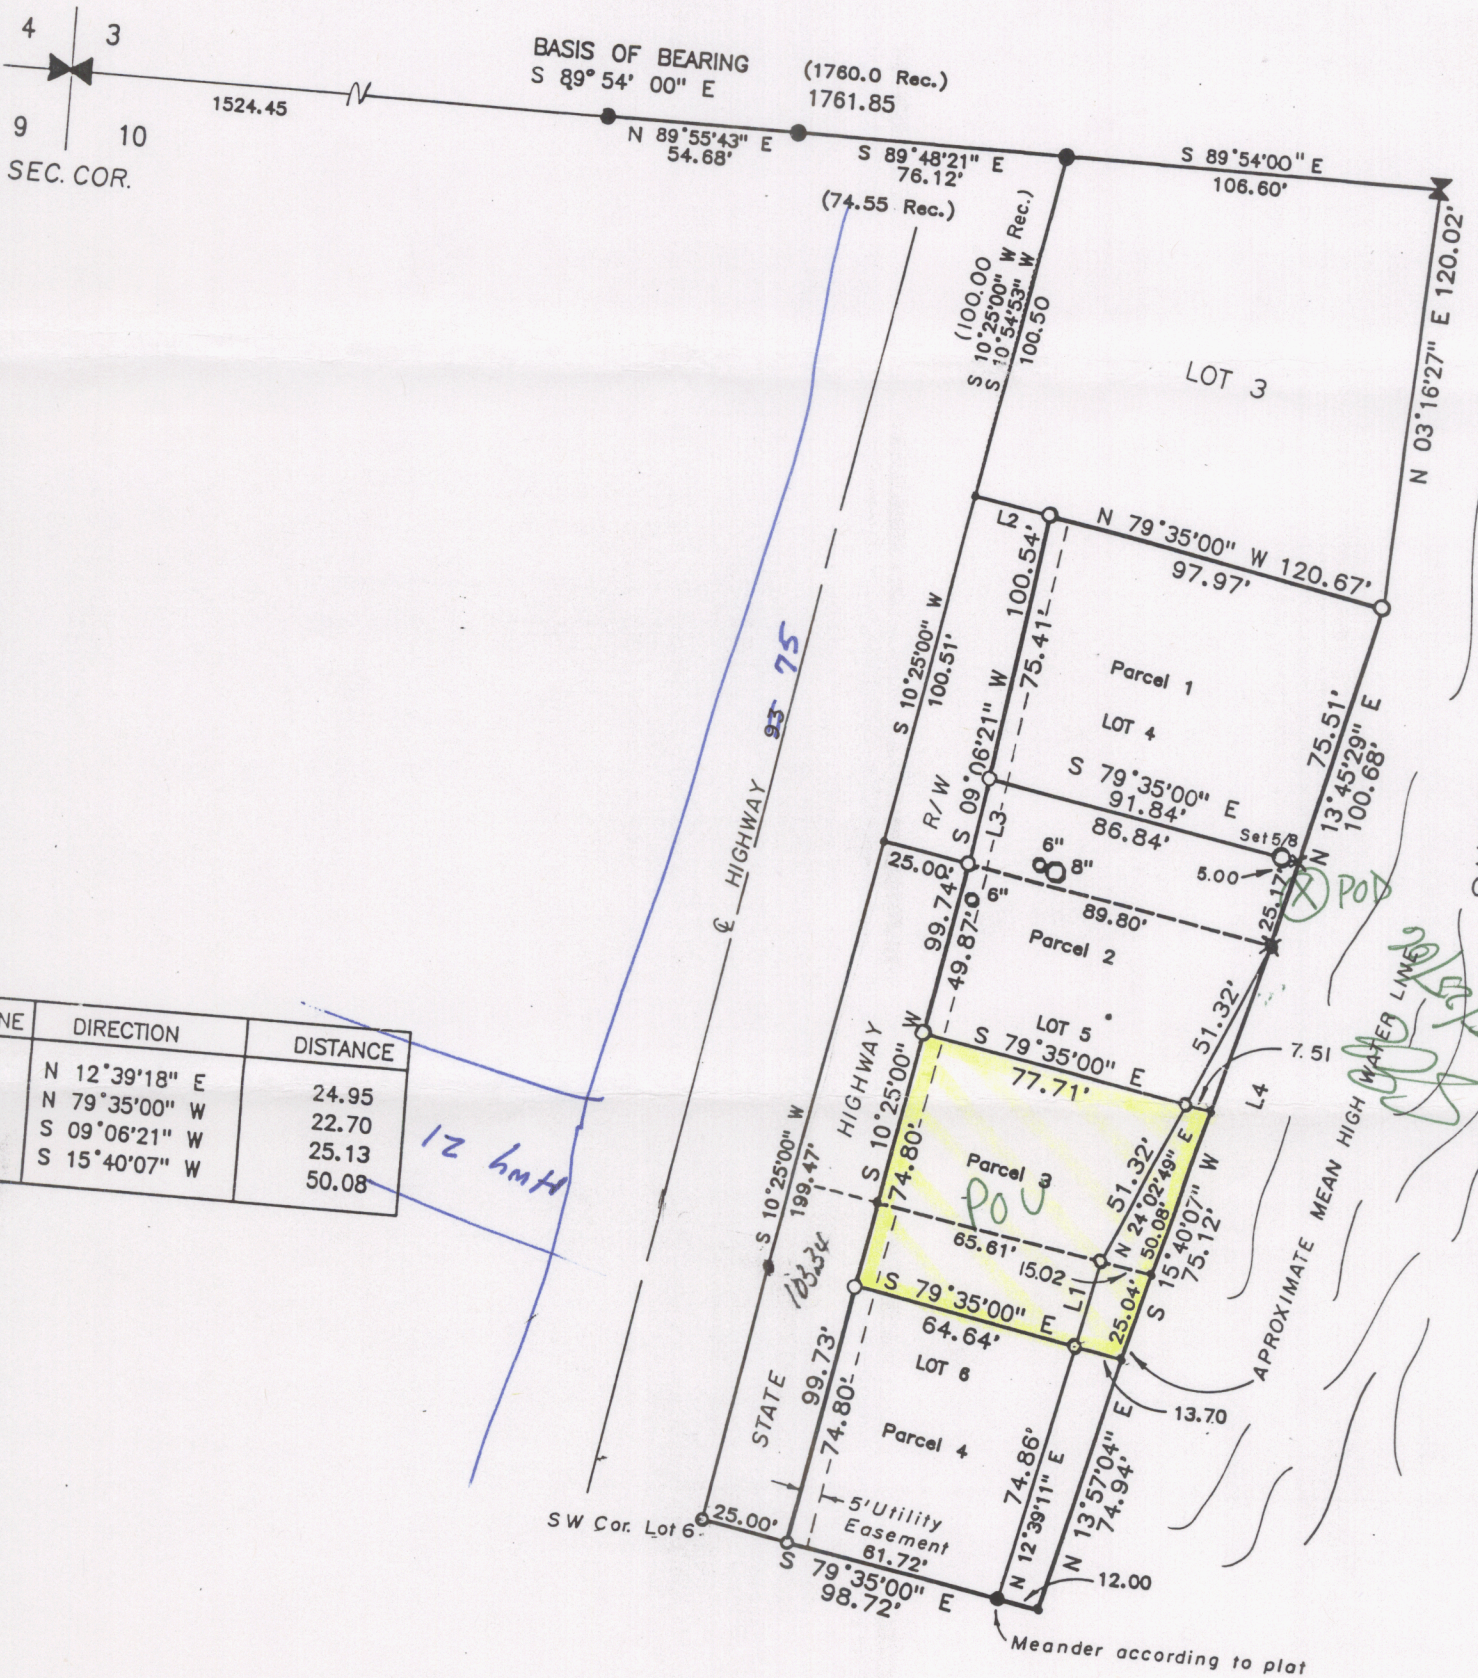

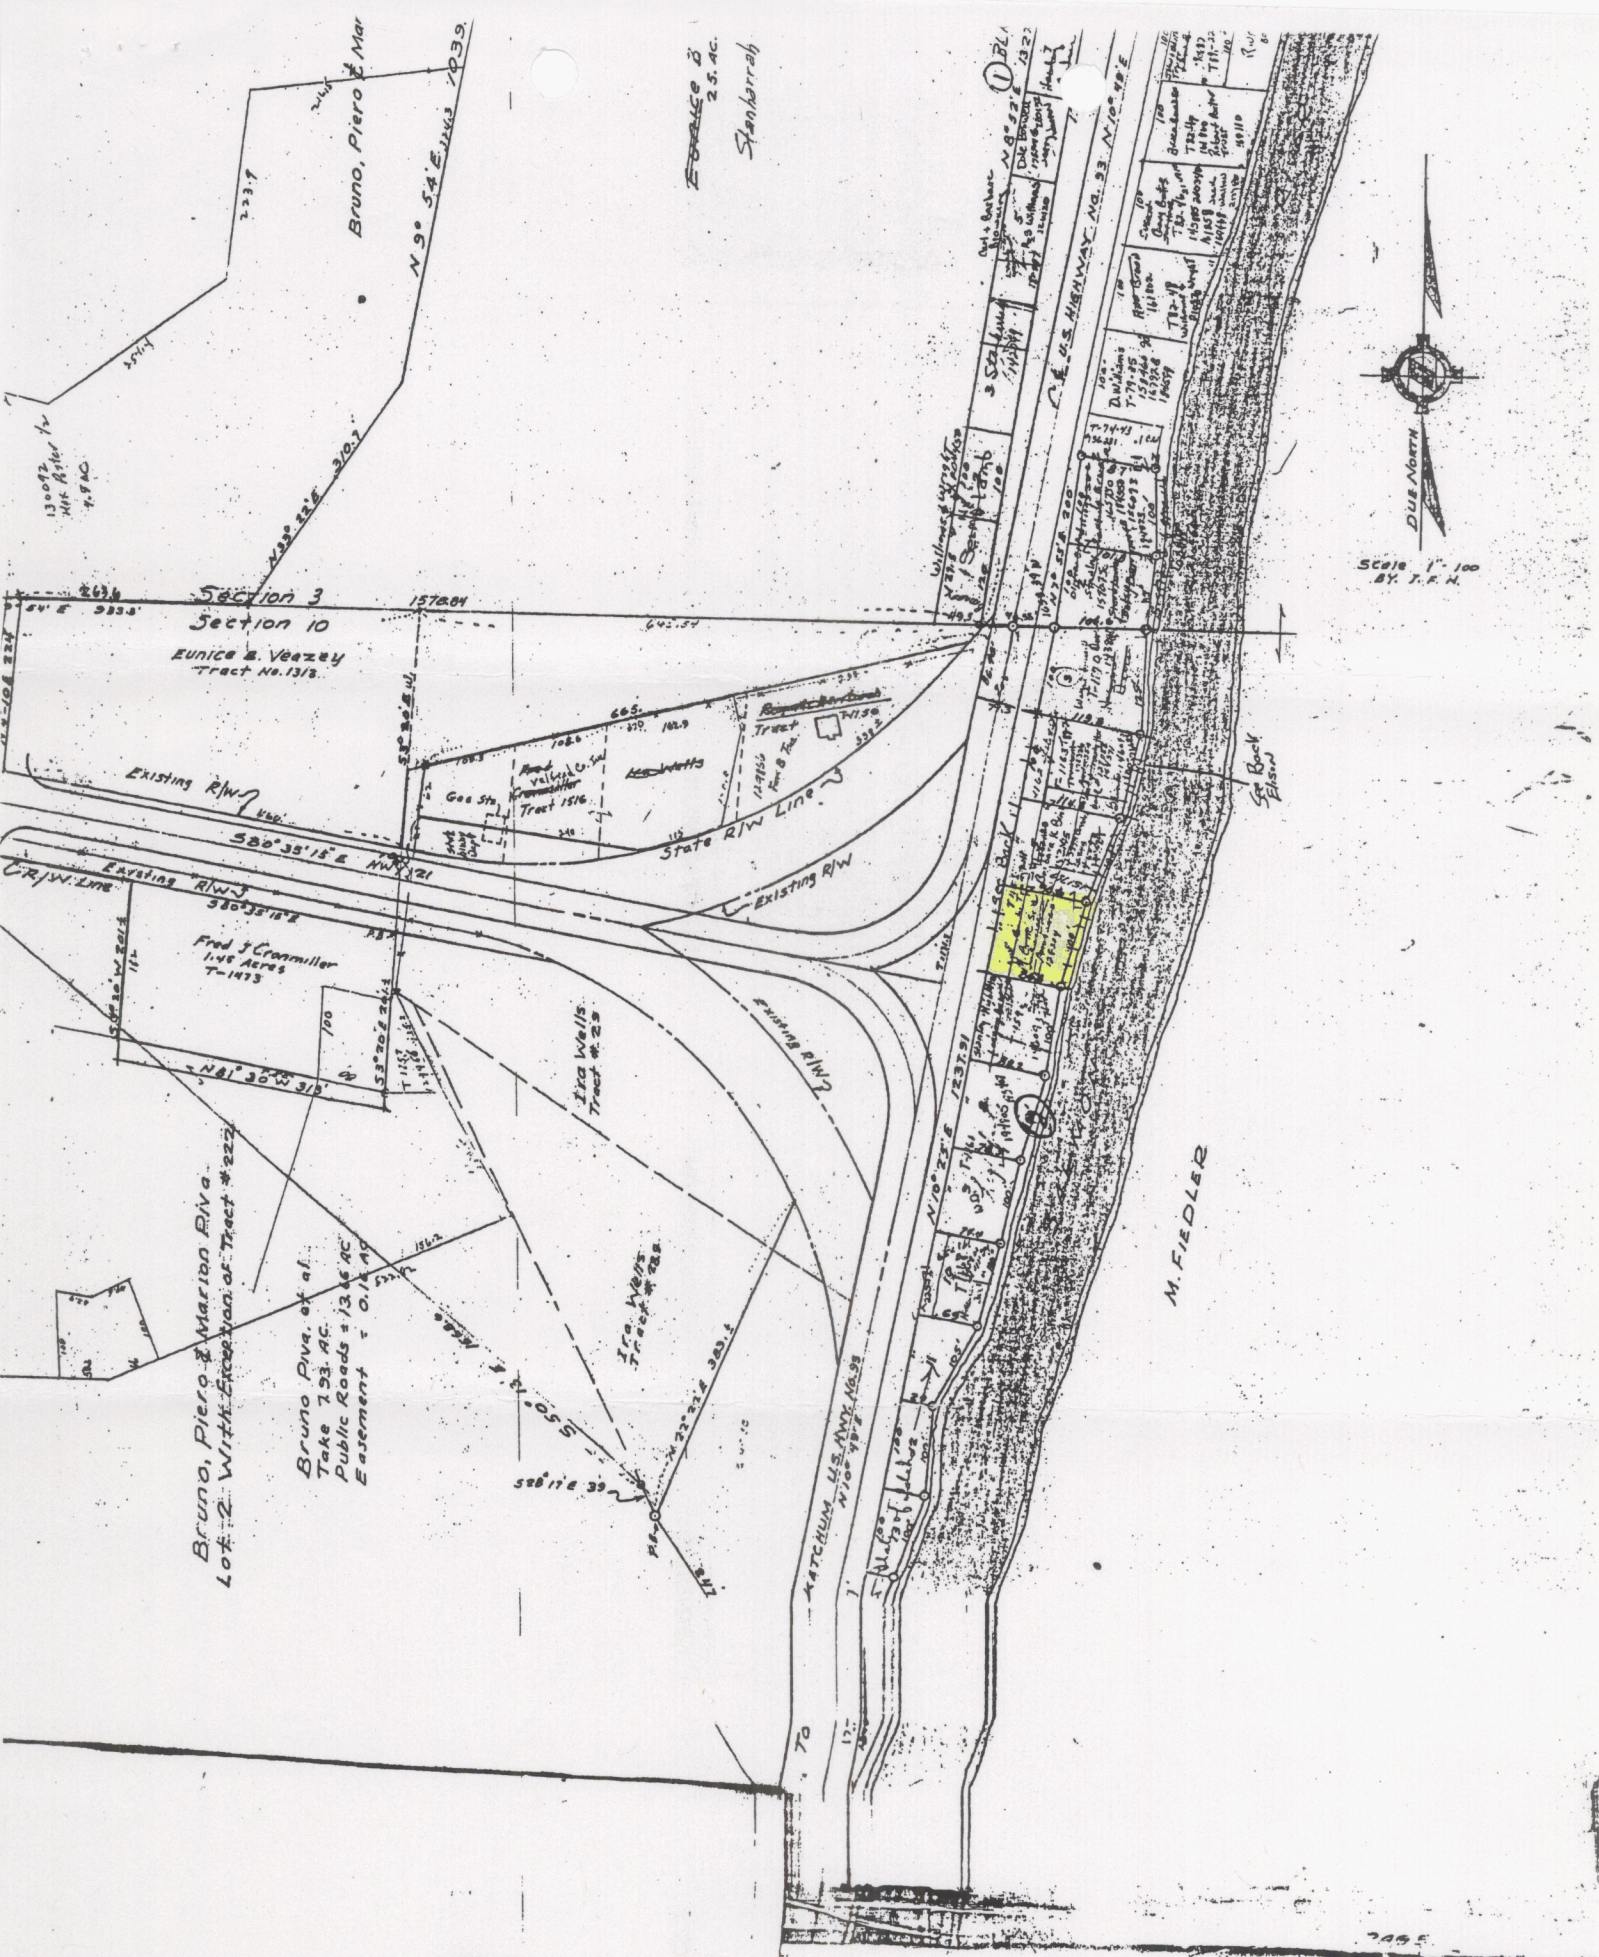

FOR SALE
2.5 AC.
Stanharrah

Bruno, Piero & Marion Riva
Lot #2 With Easement of Tract #222

Bruno Riva, et al.
Take 1.53 AC.
Public Roads = 13.16 AC
Easement = 0.14 AC

Ira Wells
Tract #23

Ira Wells
Tract #22

M. FIEDLER

Scale 1" = 100'
BY J. F. H.

SECTION 8

10N13E

06 LT04	06 LT02	06 LT02	06 LT01	05 LT04	05 LT03	05 LT02	05 LT01	04 LT04	04 LT03	04 LT02	04 LT01	03 LT05	03 LT04	03 LT02	02 LT04	02 LT03	02 LT02	02 LT01	01 LT04	01 LT03	01 LT02	01 LT01
06 LT05	06 SEHW	06 SWHE	06 SEHE	05 SEHW	05 SEHW	05 SWHE	05 SEHE	04 SEHW	04 SEHW	04 SWHE	04 SEHE	03 SEHW	03 LT07	03 SEHE	02 SEHW	02 SEHW	02 SWHE	02 SEHE	01 SEHW	01 SEHW	01 SWHE	01 SEHE
06 LT06	06 NEHW	06 NWHE	06 NEHE	05 NWHW	05 NWHW	05 NWHE	05 NEHE	04 NWHW	04 NWHW	04 NWHE	04 NEHE	03 NWHW	03 LT08	03 NEHE	02 NWHW	02 NWHW	02 NWHE	02 NEHE	01 NWHW	01 NWHW	01 NWHE	01 NEHE
06 LT07	06 SEHW	06 SWHE	06 SEHE	05 SEHW	05 SEHW	05 SWHE	05 SEHE	04 SEHW	04 SEHW	04 SWHE	04 SEHE	03 LT09	03 LT11	03 SEHE	02 SEHW	02 SEHW	02 SWHE	02 SEHE	01 SEHW	01 SEHW	01 SWHE	01 SEHE
07 LT01	07 NEHW	07 NWHE	07 NEHE	06 NEHW	06 NEHW	06 NWHE	06 NEHE	05 NEHW	05 NEHW	05 NWHE	05 NEHE	04 LT02	04 LT01	04 NEHE	03 NEHW	03 NEHW	03 NWHE	03 NEHE	02 NEHW	02 NEHW	02 NWHE	02 NEHE
07 LT02	07 SEHW	07 SWHE	07 SEHE	06 SEHW	06 SEHW	06 SWHE	06 SEHE	05 SEHW	05 SEHW	05 SWHE	05 SEHE	04 LT03	04 LT04	04 SEHE	03 SEHW	03 SEHW	03 SWHE	03 SEHE	02 SEHW	02 SEHW	02 SWHE	02 SEHE
07 LT03	07 NEHW	07 NWHE	07 NEHE	06 NWHW	06 NWHW	06 NWHE	06 NEHE	05 NWHW	05 NWHW	05 NWHE	05 NEHE	04 LT05	04 LT06	04 NWHE	03 NWHW	03 NWHW	03 NWHE	03 NEHE	02 NWHW	02 NWHW	02 NWHE	02 NEHE
07 LT04	07 SEHW	07 SWHE	07 SEHE	06 SEHW	06 SEHW	06 SWHE	06 SEHE	05 SEHW	05 SEHW	05 SWHE	05 SEHE	04 LT07	04 LT08	04 SEHE	03 SEHW	03 SEHW	03 SWHE	03 SEHE	02 SEHW	02 SEHW	02 SWHE	02 SEHE
31 LT04	31 SEHW	31 SWHE	31 SEHE	32 SEHW	32 SEHW	32 SWHE	32 SEHE	33 SEHW	33 SEHW	33 SWHE	33 SEHE	34 LT07	34 LT08	34 SEHE	33 SEHW	33 SEHW	33 SWHE	33 SEHE	32 SEHW	32 SEHW	32 SWHE	32 SEHE