

STATE HWY DISTRICT NO.	STATE	STATE PROJECT NO.	TOTAL SHEETS	SHEET NO.
5	IDAHO	STR-5115 (526)	3	3

T. 48.N. R5W. B.M.

ALEXANDER - McDOWELL REST AREA

Kootenai - County

Scale 1" = 40' Contour Interval = 2'

1965


SE 1/4 SE 1/4 15

Future Construction

LEGEND

- Picnic table
- Camp stove
- Drinking fountain
- Well with pumphouse
- Toilet Building
- Tent space
- Garbage can
- Water hydrant
- Water line
- Septic tank and drain field
- Stop and Drain Valve
- 1/2" Drain Valve
- Gate Valve
- French Drain
- Trailer Dump

Note: Area Illumination to be done by State Forces.
Signage to be done by State Forces.
Temporary Toilets to be installed by State Forces, as directed by the Engineer.
Log Barriers to be done by State Forces.

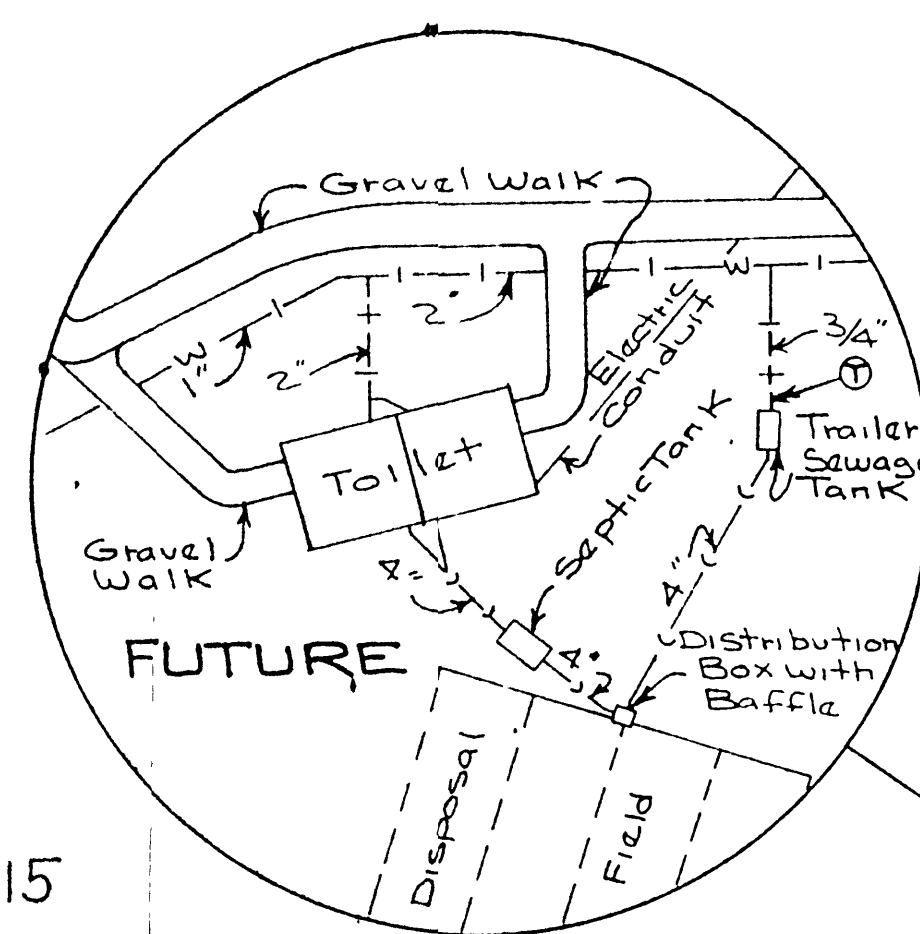

FUTURE CONSTRUCTION

CONSTRUCTION

TYPICAL SECTIONS

SCALE
HORIZ 1" = 4'
VERT 1" = 2'

0.3' SURFACE: 5/8" MAX.
0.4' REJECT - 2 Crs.

MAIN ROAD AND PARALLEL PARKING BB

Future Loop Road CC 33391

Two Fall Limits (if Small)