

STATE OF IDAHO
DEPARTMENT OF WATER RESOURCES

APPLICATION FOR PERMIT

To appropriate the public water of the State of Idaho

1. Name: JACK NELSON
1635 E 1500 S
GOODING ID 83330
(208)934-4783

AND

KATHY NELSON
1635 E 1500 S
GOODING ID 83330
(208)934-4783

AND

CHARLES JOHNSON
1635 E 1500 S
GOODING ID 83330
(208)934-4783

AND

BECKY JOHNSON
1635 E 1500 S
GOODING ID 83330
(208)934-4783

RECEIVED
FEB 02 2006
Department of Water Resources
Southern Region

2. Source: GROUND WATER

3. Location of Point of Diversion:

#1 GROUND WATER L2 (SW1/4NW1/4NE1/4) Sec. 5, Twp 06S, Rge 15E, B.M.
GOODING County

4. Water will be used for the following purposes:

<u>Purpose</u>	<u>From</u> <u>To</u>	<u>RATE OF DIVERSION</u>	<u>ANNUAL VOLUME</u>
DOMESTIC	01/01 to 12/31	0.12 CFS	

5. Total quantity to be appropriated is: 0.12 CFS

6. Proposed diverting works:

**STATE OF IDAHO
DEPARTMENT OF WATER RESOURCES**

APPLICATION FOR PERMIT

To appropriate the public water of the State of Idaho

POINT OF DIVERSION #1

a. Type and size of devices used to divert water from the source: EXISTING WELL TO BE USED FOR CULINARY SYSTEM

b. Height of storage dam _____ feet;
Active reservoir capacity _____ acre-feet;
Total reservoir capacity _____ acre-feet,.

c. Proposed well diameter is 8 inches;
Proposed depth of well is 220 feet.

d. Is ground water with a temperature of greater than 85F being sought? N

e. If well is already drilled, when? 8/10/1991;

Drilling Firm _____;

Drilling Permit No. _____.

7. Time required for the completion of the works and application of the water to the proposed beneficial use is 5 year(s).

8.

PLACE OF USE: DOMESTIC

Twp Rge Sec	NE				NW				SW				SE				Totals
	NE	NW	SW	SE	NE	NW	SW	SE	NE	NW	SW	SE	NE	NW	SW	SE	
06S 15E 5		X															
		L 2															

9a. Who owns the property at the point of diversion? If other than applicant, describe the arrangement enabling the applicant to make this filing.

APPLICANT

9b. Who owns the land to be irrigated or place of use? If other than applicant, describe the arrangement enabling the applicant to make this filing.

APPLICANT

10. Remarks:

Water right filing is for domestic (in house) use for seven lots to be served by an existing well. The property is currently lots 11, 12, 13, and 14 of Little Wood Villa Subdivision. We are applying with Gooding County Planning and Zoning for an amended plat of these four lots to create seven lots (#1 - #7) in a new subdivision to be called Eastwood Meadows Subdivision. The existing well is currently used as an irrigation well as described by water rights 37-8717 and 37-8740. For irrigation of the new subdivision, we plan to use Big Wood Canal Company water &/or groundwater diverted pursuant to existing rights 37-8717 and 37-8740.

STATE OF IDAHO
DEPARTMENT OF WATER RESOURCES

APPLICATION FOR PERMIT

To appropriate the public water of the State of Idaho

11. Map of proposed point of diversion and place of use attached? []

BE IT KNOWN that the undersigned hereby makes application for permit to appropriate the public waters of the State of Idaho as herein set forth.

Jack Nelson
Applicant

Kathy Nelson
Applicant

Applicant




Applicant

Received by C. SKINNER Date 2/2/2006 Time AM Preliminary check by C. SKINNER
Publication prepared by _____ Date _____ Published in _____
Publication approved _____ Date _____

Receipt No. 5028360

Date: 2/2/2006

Received by: C. SKINNER

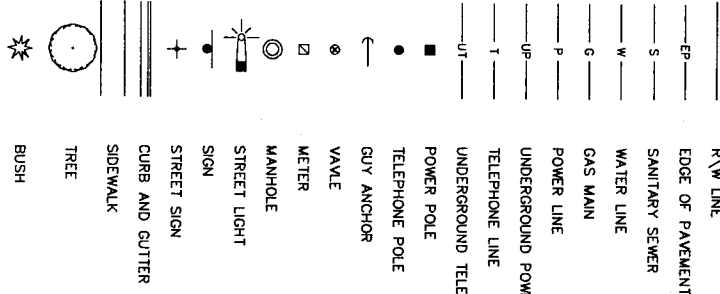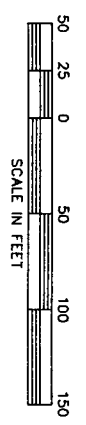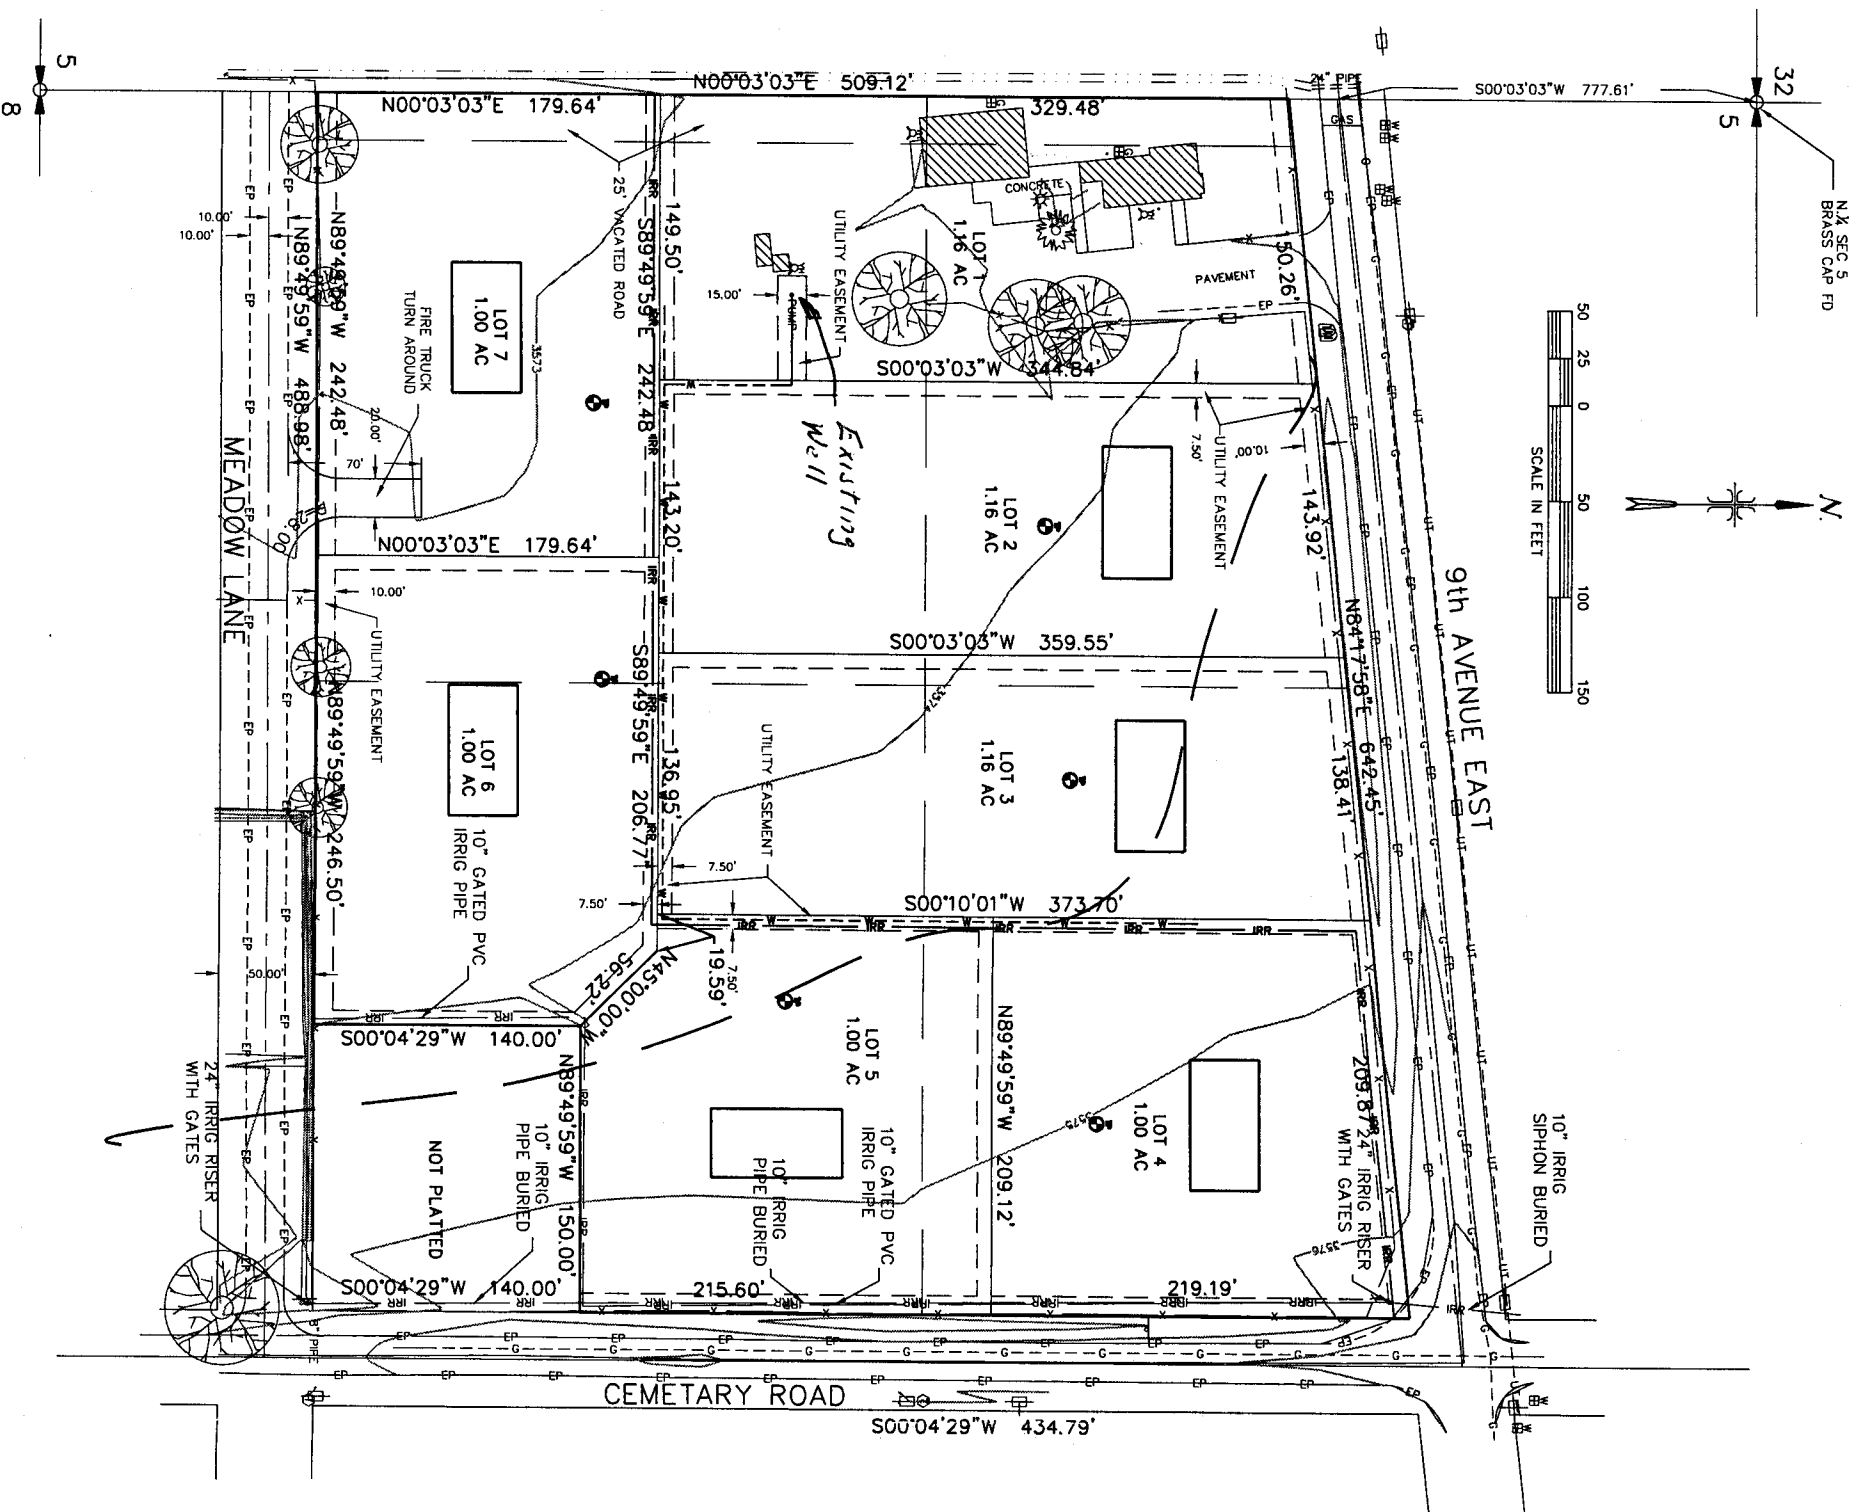


LEGEND

EXISTING

CONSTRUCT

GENERAL NOTES:

1. THE SUBDIVISION IS PARTIALLY WITHIN THE 100 YEAR FLOOD ZONE BOUNDARY. FLOOD ELEVATION CERTIFICATES WILL BE NEEDED FOR BUILDING PERMITS.
2. THE PROPERTY PROPOSED FOR SUBDIVISION IS ZONED RURAL RESIDENTIAL.
3. THE PRESENT USE OF THE PROPERTY IS AGRICULTURAL. THE INTENDED USE OF THE PROPERTY IS SINGLE FAMILY RESIDENTIAL.
4. A 10.00 FEET WIDE EASEMENT IS RESERVED ALONG ALL EXISTING STREET BOUNDARIES FOR IRRIGATION AND PUBLIC UTILITIES. A 7.5 FEET WIDE EASEMENT IS PROVIDED ALONG EACH LOT LINE FOR IRRIGATION AND PUBLIC UTILITIES AS SHOWN ON THE DRAWING.

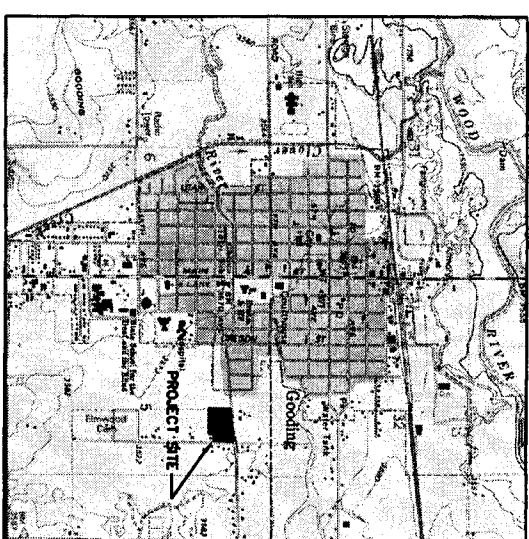

ENGINEER

J-U-B ENGINEERS, INC.
115 NORTHSTAR AVENUE
TWIN FALLS, IDAHO 83301
(208) 733-2414

DEVELOPER

JACK AND KATHY NELSON
1635 EAST 1500 SOUTH
GOODING, IDAHO 83330
(208) 934-4783
(208) 358-0756 CELL

PRELIMINARY PLAT
EASTWOOD MEADOWS SUBDIVISION

LOTS 11, 12, 13 AND PART LOT 14 LITTLE WOOD VILLA SUBD
IN NW4 NE4 SEC 5, T6S, R15E, B.M.
GOODING COUNTY, IDAHO

THIS DOCUMENT, AND THE IDEAS AND DESIGNS INCORPORATED HEREIN, AS AN INSTRUMENT OF PROFESSIONAL SERVICE, IS THE PROPERTY OF J-U-B ENGINEERS, INC. AND IS NOT TO BE USED, IN WHOLE OR PART, FOR ANY OTHER PROJECT WITHOUT THE EXPRESS WRITTEN AUTHORIZATION OF J-U-B ENGINEERS, INC.

REVISION			
NO.	DESCRIPTION	BY	DATE

PRELIMINARY
PLANS

NOT FOR
CONSTRUCTION

J-U-B ENGINEERS, Inc.
115 Northstar Avenue
Twin Falls, Idaho 83301

Phone: 208.733.2414
Fax: 208.733.9455
www.jub.com



CAD FILE: 8045-134P	ONE INCH = 100 FEET
PLOT # 60-05-104	AT FULL SIZE, IF NOT ONE INCH SCALE ACCORDINGLY
DRAWING NO.: 8045-104	SCALE OF SHEET
DESIGN BY: DOZ	HOR SCALE: 1"=40'
CHECKED BY: DOZ	VERT SCALE: NONE
DATE: 08/01/04	LAST UPDATED: 10/01/04
SHEET	1
OF	1

State law requires that this report be filed with the Director, Department of Water Resources within 30 days after the completion or abandonment of the well.

[illegible]

USE ADDITIONAL SHEETS IF NECESSARY - FORWARD THE WHITE COPY TO THE DEPARTMENT