


SEVEN SPRINGS PARK


SITUATED IN THE NW 1/4 NE 1/4, Sec. 13 T3N R5W 8M CANYON COUNTY, IDAHO

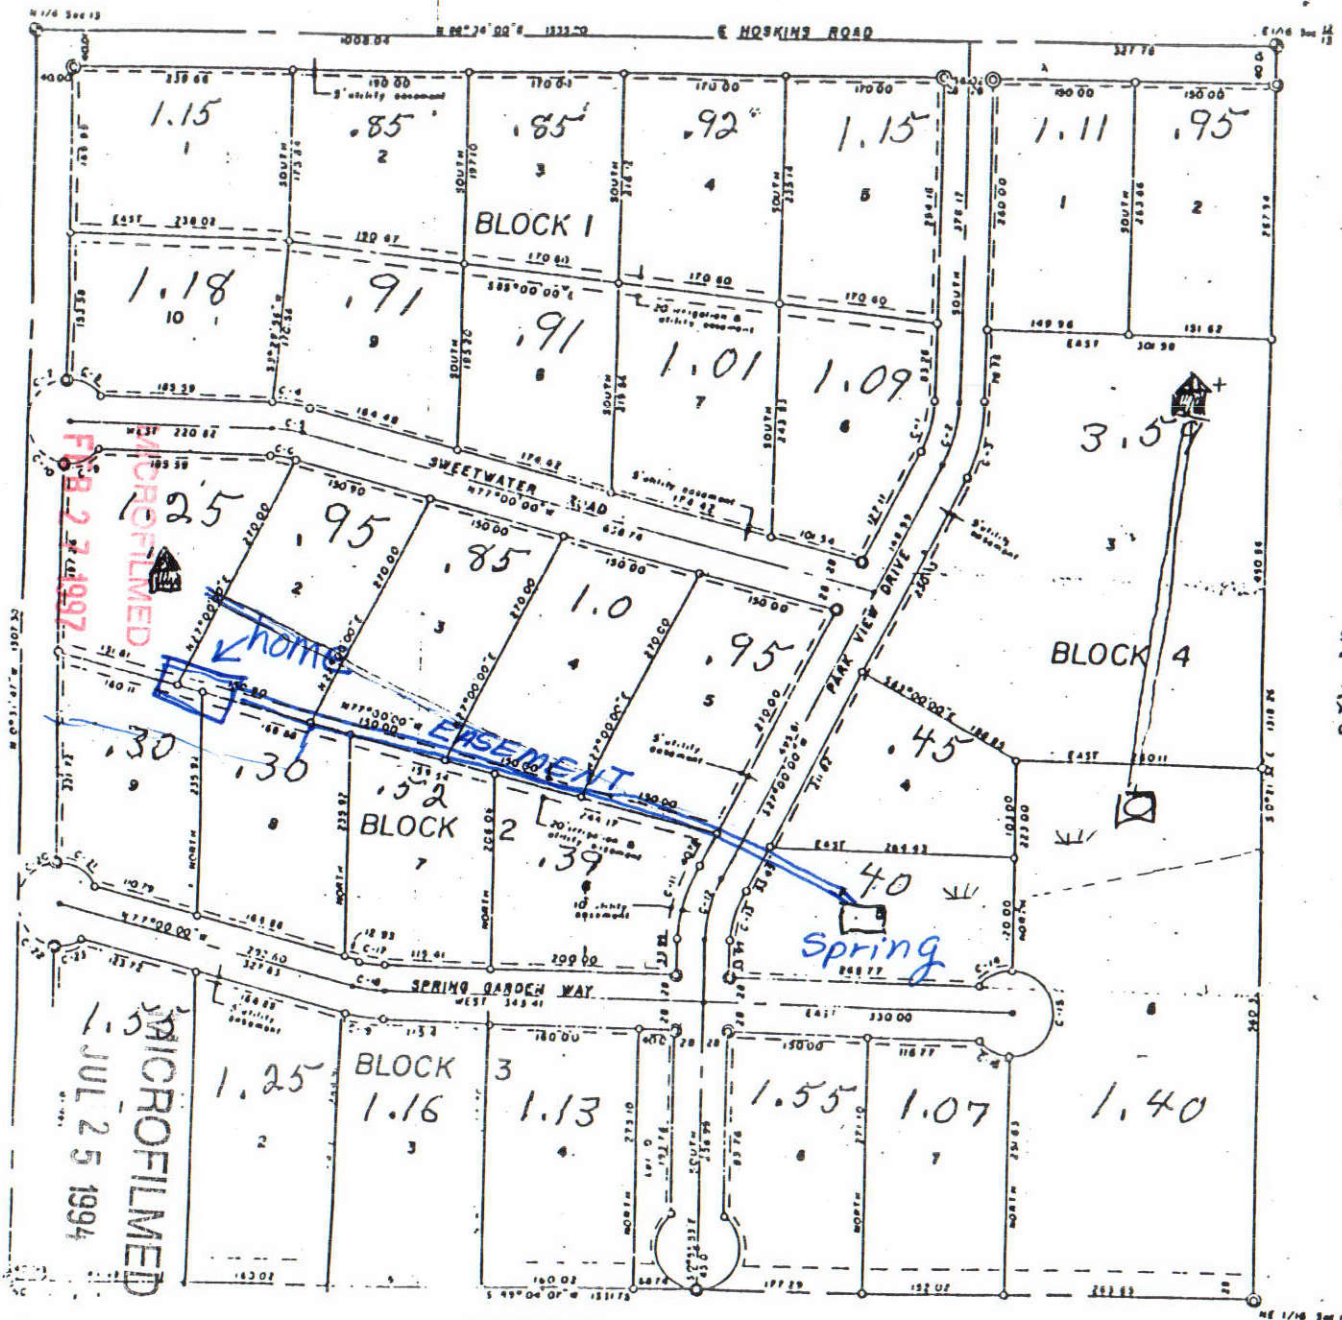

LEGEND

- Brass Monument
- 5/8 Iron Rod
- 1/2 Iron Rod

PM 73

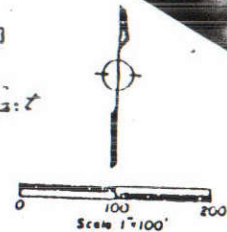

SURVEYORS CERTIFICATE

STATE OF IDAHO
COUNTY OF CANYON

I, John W. Howe, a Professional Land Surveyor for the State of Idaho, do hereby certify that I have surveyed, subdivided, and plotted SEVEN SPRINGS PARK, situated in the NW 1/4 NE 1/4, Section 13, T3N, R5W, 8M, more particularly described as follows: BEGINNING at the North 1/4 corner of said Sec. 13, thence N88°36'00"E 1335.00ft along the North boundary of said NW 1/4 NE 1/4, thence S0°21'32"E 1318.26ft along the East boundary of said NW 1/4 NE 1/4, thence S89°04'07"W 1331.73ft along the South boundary of said NW 1/4 NE 1/4, thence N0°31'47"W 1307.50ft along the West boundary of said NW 1/4 NE 1/4 to the POINT OF BEGINNING. This parcel contains 40.793 acres. The bearings are based on the 1923 Government Land Office survey. I further certify that I made the survey under the direction of the owners thereof, and that the size of all lots and the width of all streets are as shown on the annexed plat.

ALPHA ENGINEERS INC.

Subscribed and sworn to before me this 1 day of August, 1973


Notary Public for Idaho
Commission Expires 12-31-1975



CURVE	RADIUS	Δ ANGLE	LENGTH	LC	LC BEARING
C-1	122	27°00'00"	37.49	84.98	S13°10'00"W
C-2	180	27°00'00"	70.89	70.03	S13°10'00"W
C-3	178	27°00'00"	83.88	83.11	S13°10'00"W
C-4	178	13°00'00"	40.39	40.30	N83°10'00"W
C-5	180	13°00'00"	34.03	33.96	N83°10'00"W
C-6	122	13°00'00"	27.88	27.82	N83°10'00"W
C-7	45	83°39'36"	62.71	60.03	S41°18'00"W
C-8	45	34°23'28"	43.85	43.90	N41°40'13"W
C-9	45	37°09'34"	43.01	43.18	S47°02'47"W
C-10	48	83°39'24"	63.71	60.03	N42°21'36"W
C-11	178	27°00'00"	83.88	83.11	S13°10'00"W
C-12	130	27°00'00"	70.89	70.03	S13°10'00"W
C-13	122	27°00'00"	37.49	36.78	S13°10'00"W
C-14	45	34°31'17"	40.46	39.11	N64°14'23"E
C-15	45	180°00'00"	141.37	90.00	NORTH
C-16	45	34°31'17"	40.46	39.11	S64°14'23"E
C-17	122	13°00'00"	27.88	27.82	N83°10'00"W
C-18	150	13°00'00"	34.03	33.96	N83°10'00"W
C-19	178	13°00'00"	40.39	40.30	N83°10'00"W
C-20	45	83°39'36"	62.71	60.03	S41°18'00"W
C-21	48	71°23'28"	66.06	62.57	S61°09'37"E
C-22	45	83°39'36"	62.71	60.03	N42°21'36"W
C-23	45	44°09'58"	34.42	33.96	N73°39'05"E

When cut to full width rights of way the portions here to the respective lots

THE SANITARY RESTRICTIONS under Title 50 Chapter 13, Idaho Code are in force.

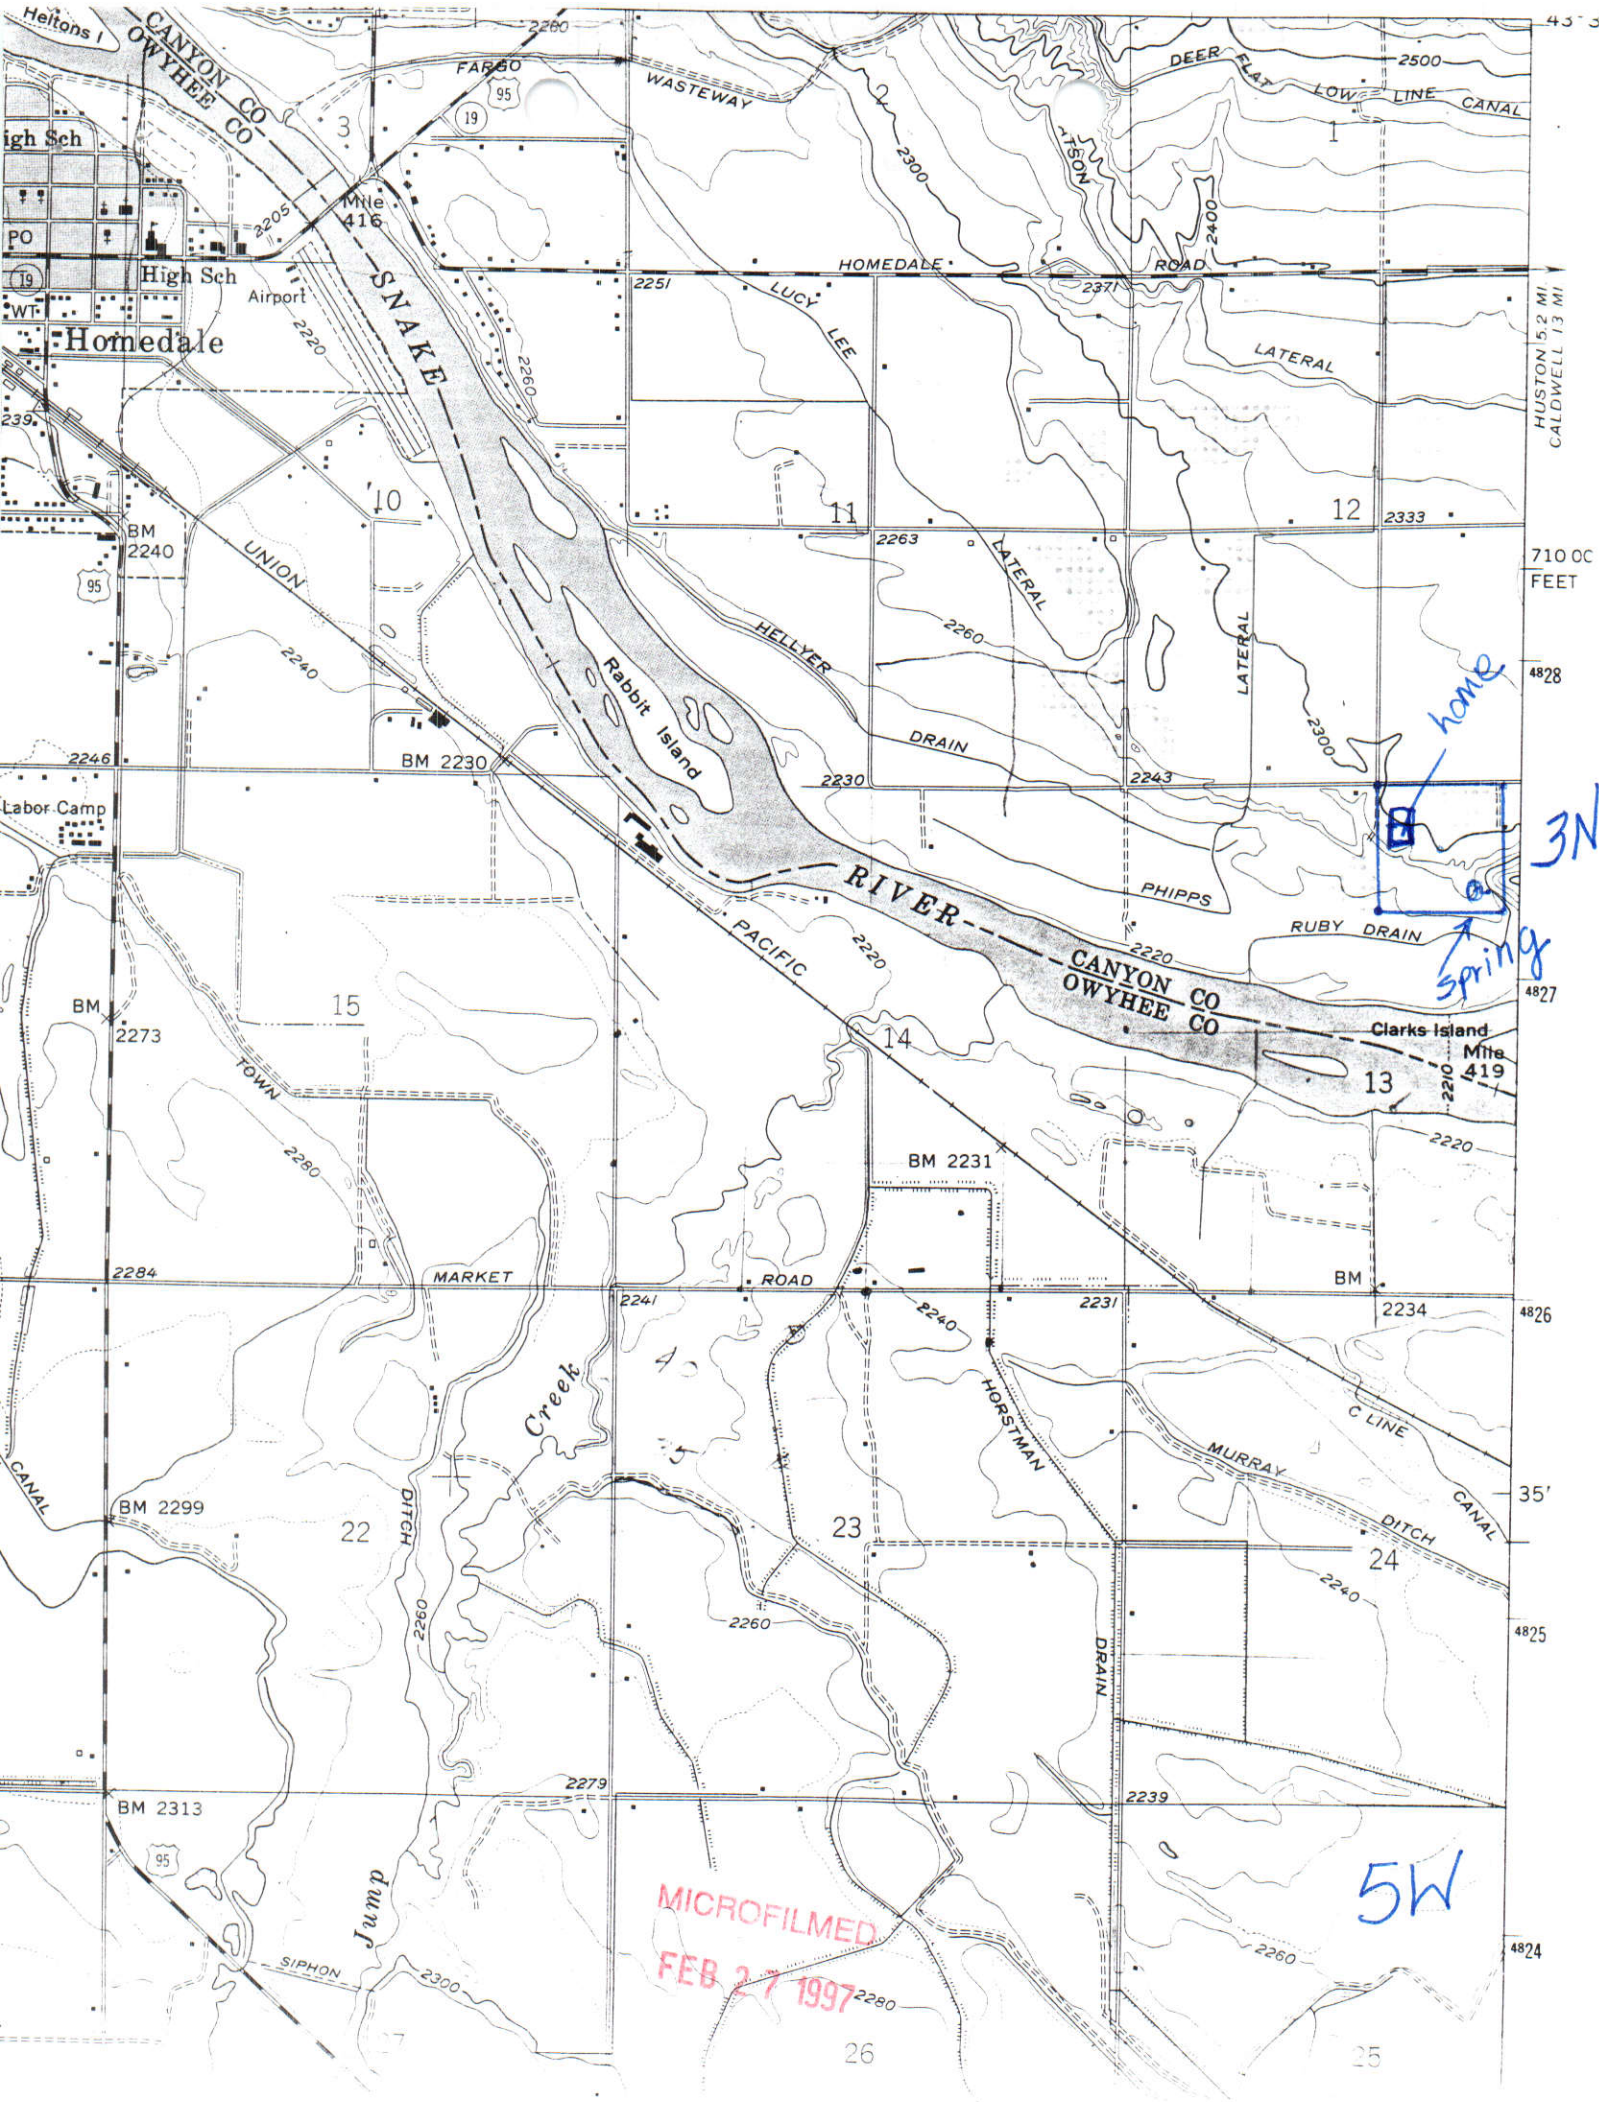

MICROFILMED
FEB 27 1997

5W


home

spring

3N

SEVEN SPRINGS PARK

SITUATED IN THE NW 1/4 NE 1/4, Sec. 13 T3N R3W 8M CANYON COUNTY, IDAHO

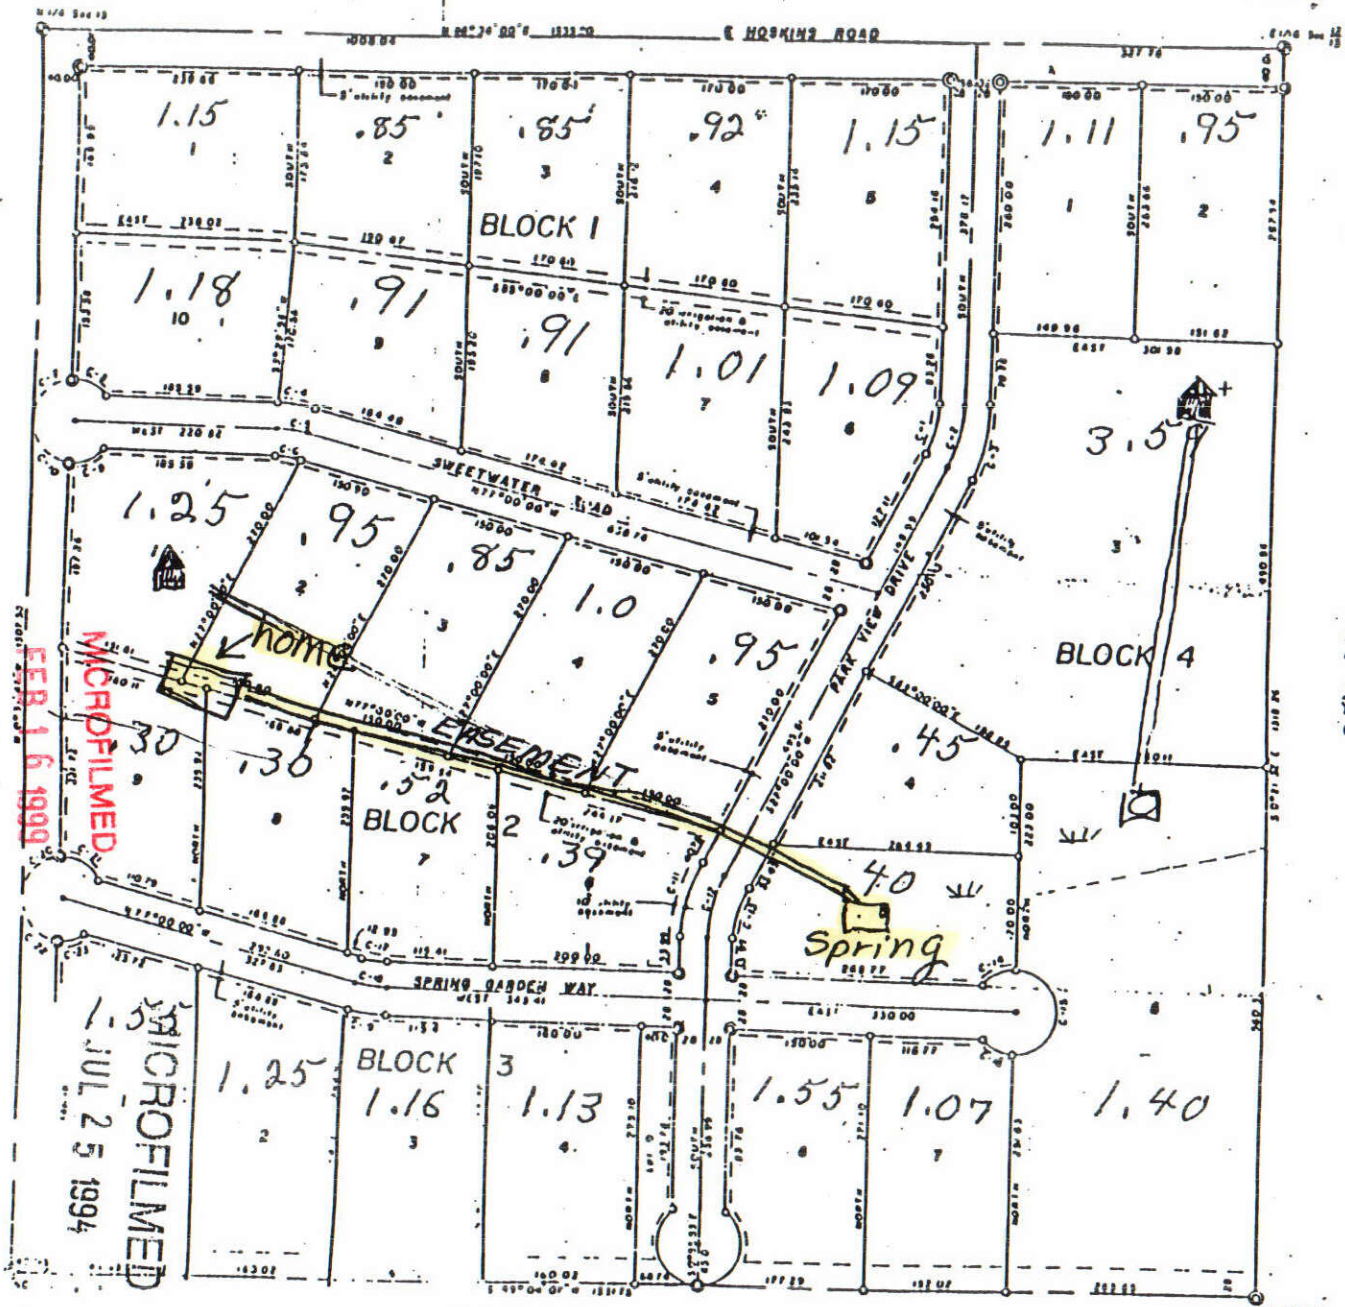

LEGEND

- ⊙ Brass Monument
- ⊙ 3/8 Iron Rod
- ⊙ 1/2 Iron Rod

PH 77

John W. Howe

Scale 1"=100'

SURVEYORS CERTIFICATE

STATE OF IDAHO
COUNTY OF CANYON

I, John W. Howe, a Professional Land Surveyor for the State of Idaho, do hereby certify that I have surveyed, subdivided, and plotted SEVEN SPRINGS PARK, situated in the NW 1/4 NE 1/4, Section 13, T3N, R3W, 8M, more particularly described as follows: BEGINNING at the North 1/4 corner of said Sec 13, thence N88°36'00"E 1335.80 ft along the North boundary of the said NW 1/4 NE 1/4, thence S0°21'32"E 1310.24 ft along the East boundary of said NW 1/4 NE 1/4, thence S89°04'07"W 1331.73 ft along the South boundary of said NW 1/4 NE 1/4, thence N0°31'47"W 1307.50 ft along the West boundary of said NW 1/4 NE 1/4 to the POINT OF BEGINNING. This parcel contains 40.93 acres. The bearings are based on the 1923 Government Land Office survey. I further certify that I made the survey under the direction of the owners thereof, and that the size of all lots and the width of all streets are as shown on the annexed plat.

ALPHA ENGINEERS INC.

Subscribed and sworn to before me this 17 day of December, 1973

John W. Howe
Notary Public for Idaho
Commission expires 12-31-1975




CURVE	RADIUS	Δ ANGLE	LENGTH	LC	LC BEZEL
C-1	122	27°00'00"	27.49	24.98	315°3
C-2	150	27°00'00"	70.89	70.03	315°30'0"
C-3	170	27°00'00"	83.88	83.11	315°30'00"
C-4	170	15°00'00"	40.39	40.30	N83°10'00"W
C-5	150	15°00'00"	34.03	33.98	N83°10'00"W
C-6	122	15°00'00"	27.68	27.62	N83°10'00"W
C-7	45	83°30'36"	63.71	60.03	S41°18'00"W
C-8	45	83°25'36"	43.93	43.50	N41°40'15"W
C-9	45	37°10'36"	43.03	43.18	S87°00'00"W
C-10	45	83°30'36"	63.71	60.03	N41°21'36"W
C-11	170	27°00'00"	83.88	83.11	S15°30'00"W
C-12	150	27°00'00"	70.89	70.03	S15°30'00"W
C-13	122	27°00'00"	27.49	26.98	S15°30'00"W
C-14	45	34°31'17"	40.46	39.11	N64°14'25"E
C-15	45	160°00'00"	141.37	90.00	NORTH
C-16	45	34°31'17"	40.46	39.11	S64°14'25"E
C-17	122	15°00'00"	27.68	27.62	N87°30'00"W
C-18	150	15°00'00"	34.03	33.98	N83°10'00"W
C-19	170	15°00'00"	40.39	40.30	N83°10'00"W
C-20	45	83°30'36"	63.71	60.03	N41°18'00"W
C-21	45	71°25'36"	36.06	32.32	S6°00'31"E
C-22	45	83°30'36"	63.71	60.03	N41°21'36"W

When cut to full width rights of way the portions here to the restrictive lots

The SANITARY RESTRICTIONS under Title 50 Chapter 13, Idaho Code are in force.

MICROFILMED
JUL 25 1994
63-12368

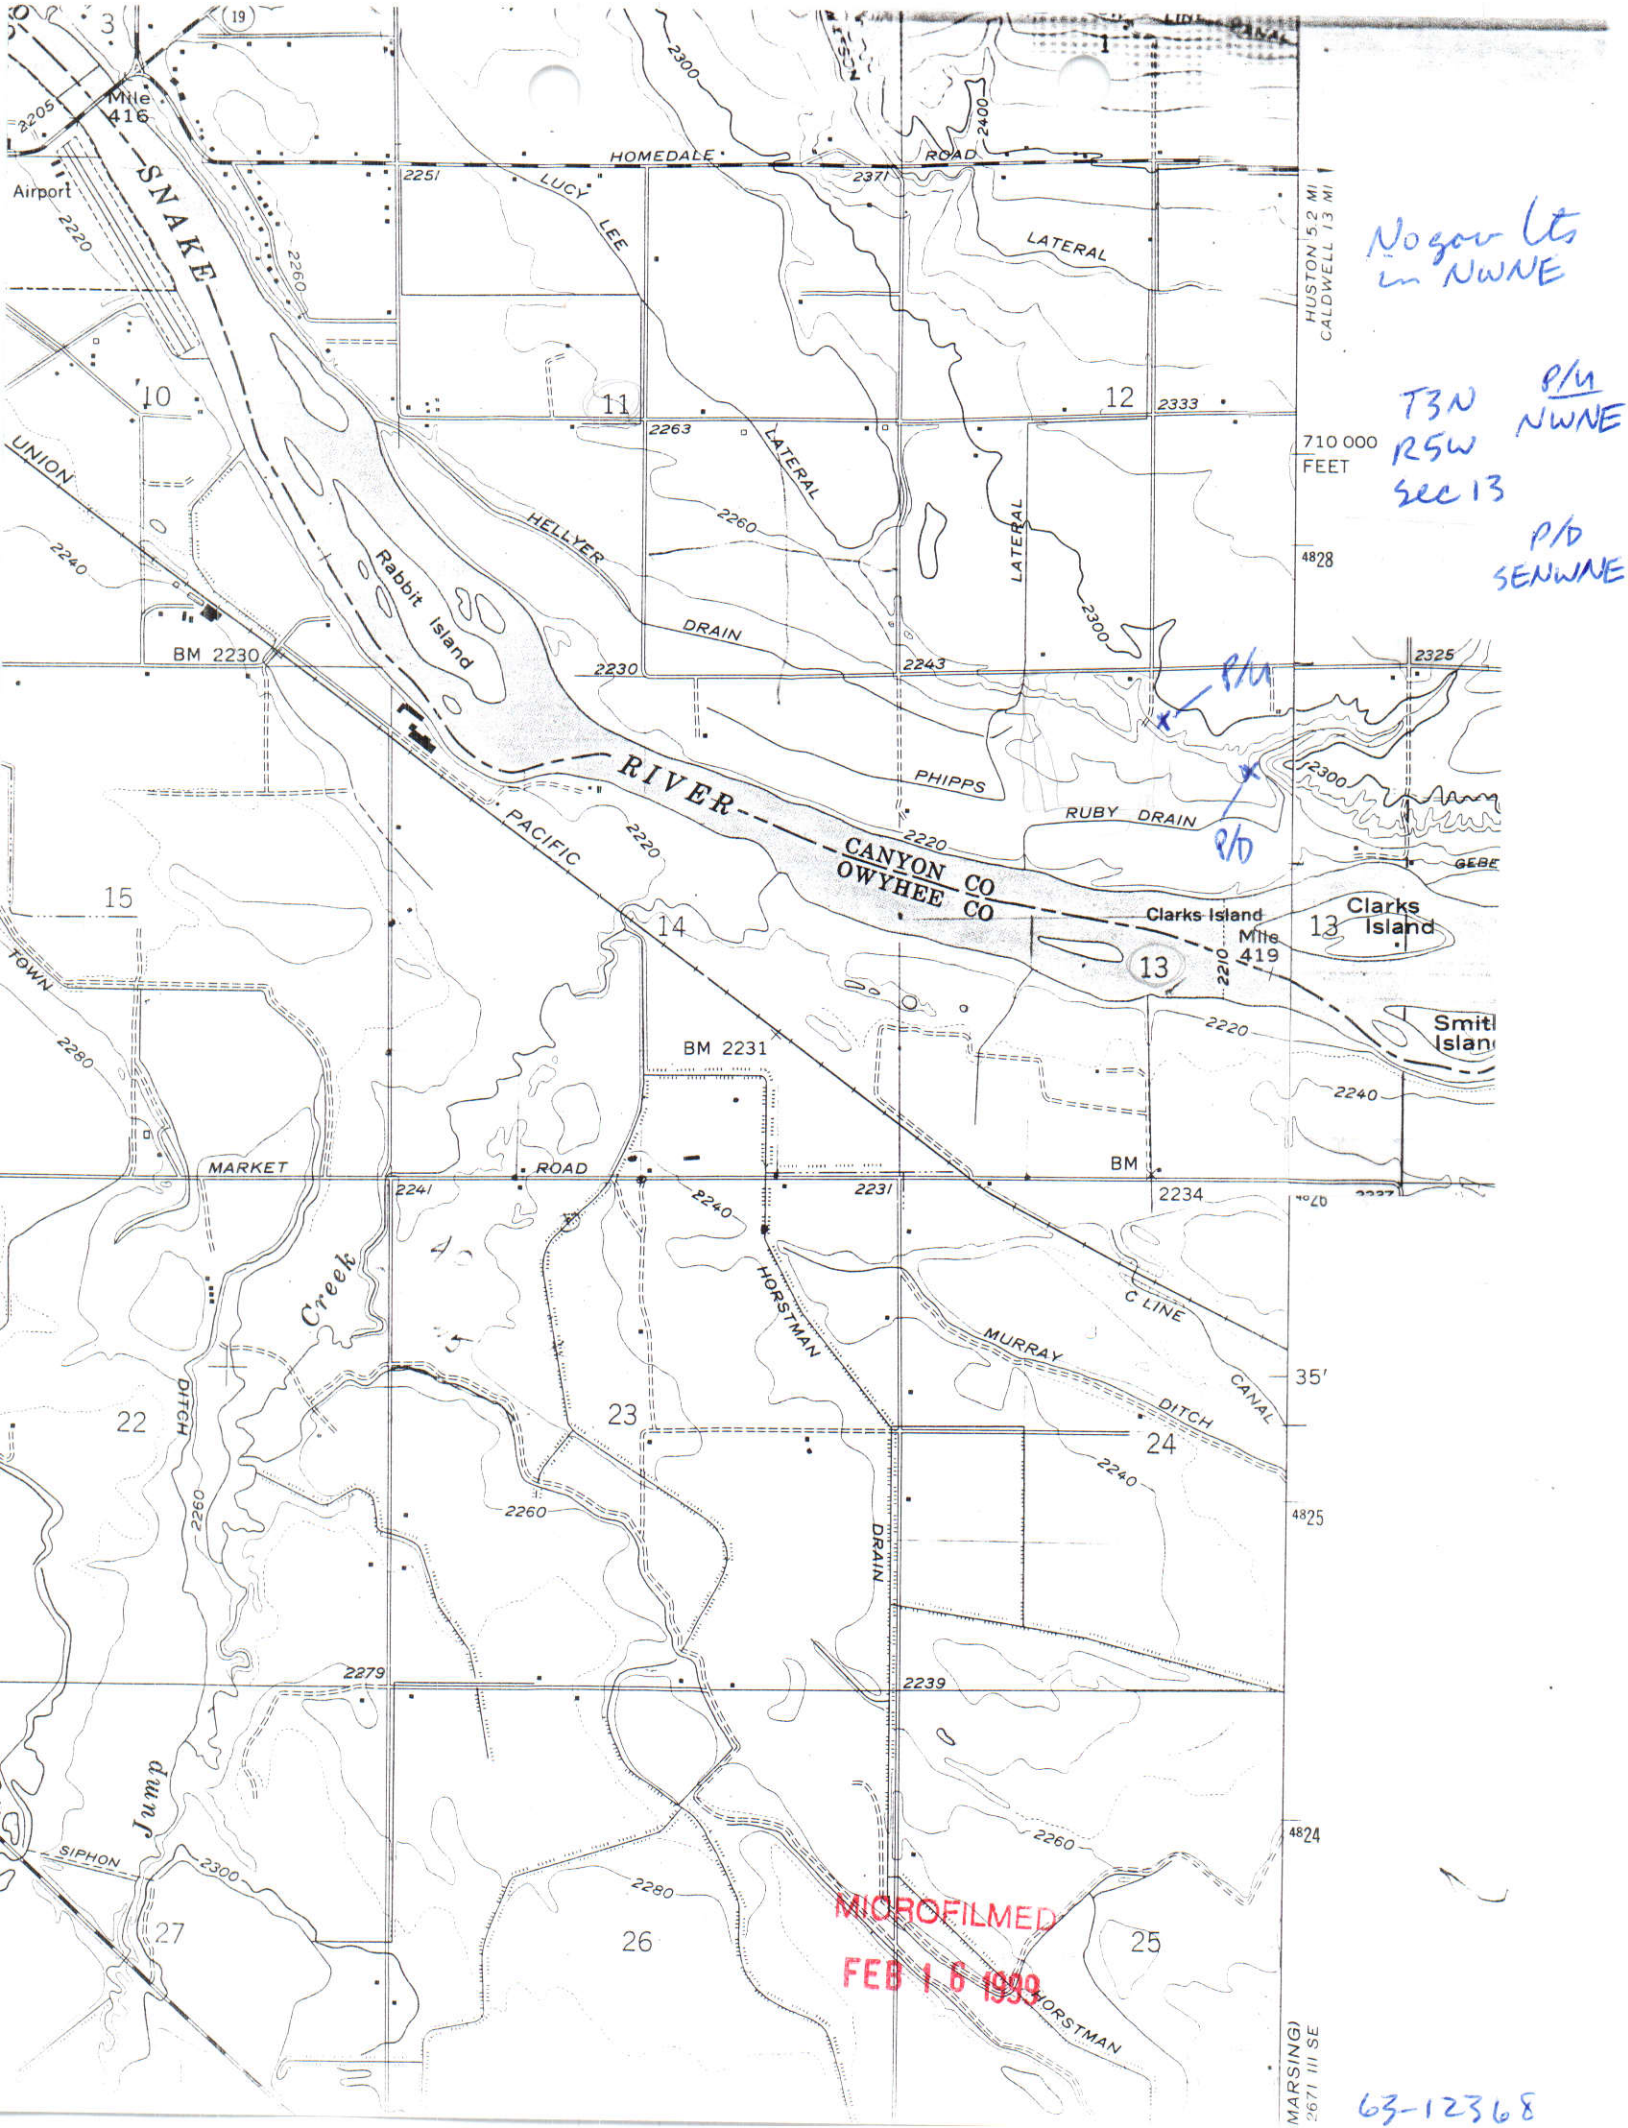



1 HP submersible
pump
← spring box



4" overflow pipe



-P/L
MICROFILMED
FEB 16 1999

63-13318

State of Idaho
Department of Water Resources
Water Right License

WATER RIGHT NO. 63-12368

Priority: November 5, 1996

Maximum Diversion Rate:

0.04 CFS

Maximum Diversion Volume:

1.2 AF

This is to certify, that **FAY BRINKERHOFF**
WANDA BRINKERHOFF

24427 SWEETWATER RD

WILDER ID 83676

has complied with the terms and conditions of the permit, issued pursuant to Application for Permit dated November 5, 1996; and has submitted Proof of Beneficial Use on April 9, 1997. An examination indicates that the works have a diversion capacity of 0.040 cfs of water from:

SPRING

tributary to **RUBY DRAIN**

source, and a water right has been established as follows:

<u>BENEFICIAL USE</u>	<u>PERIOD OF USE</u>	<u>RATE OF DIVERSION</u>	<u>ANNUAL VOLUME</u>
DOMESTIC	01/01 to 12/31	0.04 CFS	1.2 AF

LOCATION OF POINT(S) OF DIVERSION:

SENWNE , Sec. 13, Township 03N, Range 05W
CANYON County

PLACE OF USE: DOMESTIC

TWN RGE SEC

03N 05W 13

NWNE

CONDITIONS OF APPROVAL AND REMARKS

1. Point of diversion is located within Lot 5, Blk. 4; Seven Springs Park Subdivision.
2. Place of use is located within Lots 1-2 & 8-9, Blk. 2; Seven Springs Park Subdivision.
3. Domestic use is for 1 home.

This license is issued pursuant to the provisions of Section 42-219, Idaho Code. The water right confirmed by this license is subject to all prior water rights and shall be administered in accordance with Idaho law and applicable rules of the Department of Water Resources. Signed and sealed this 7TH day of

JANUARY, 1999.

Acting for

KARL J. DREHER, Director

MICROFILMED

FEB 16 1999

STATE OF IDAHO
DEPARTMENT OF WATER RESOURCES

RECEIVED

APR 09 1997

PROOF OF BENEFICIAL USE

The Idaho Department of Water Resources considers this form a statement that the permit holder(s) has/have completed all development that will occur under this permit and that water has been applied according to the provisions of the permit for the beneficial use(s) described below. This form must be accompanied by a license examination fee, when necessary, or be accompanied by a completed field examination report prepared by a certified water right examiner who has been appointed by the department.

1. Permit No. 63-12368 Telephone No. 208-337-3708
2. Name(s) of Permit Holder(s): FAY & Wanda Brinkerhoff
3. Mailing Address: 24427 Sweetwater Rd. Wilder Id. 83676
4. Source of Water: Spring If GROUNDWATER (well), Date Drilled: mo. / yr.
 - a. Well Driller: Drilling Permit Number: - - -
 - b. **OPTIONAL:**
Pump Horsepower: 1 Pressure (psi): 40 lb. Dynamic pumping level (ft): 0
5. Use(s) (as authorized by the water right permit):
 Domestic (No. of households): 1 Stockwater (No. and type of stock):
 Irrigation (No. of acres): 1 acre ^{Other:}
6. Total rate of diversion and/or volume for which proof is submitted: 0.04 cfs OR acre feet
7. Measuring Device Requirement: (refer to the approval conditions on your permit and respond accordingly)
 (This question is not optional. Please check either yes or no. Proofs returned not checked accordingly, will be considered incomplete)

Measuring Device:	Is a measuring device required?	Yes <u> </u> or No <u> </u>
	Has the measuring device been installed?	Yes <u> </u> or No <u> </u>
Flow Measurement Port:	Is a flow measurement port required?	Yes <u> </u> or No <u> </u>
	Has the measurement port been installed?	Yes <u> </u> or No <u> </u>
8. Fee Enclosed: \$ 50.00 (See Fee Schedule on back of the instructions for filing proof of beneficial use)
9. Person to contact to accompany the Department representative during field examination of the water system.
 Name: FAY Brinkerhoff Telephone Number: 208-337-3708
 Address: 24427 Sweetwater Rd. Wilder Id. 83676
10. The information given on this form is my true statement of the extent to which the above numbered permit has been developed and I relinquish any undeveloped portion of the permit to the State of Idaho.

Signature of permit holder: Fay Brinkerhoff

(include your title, if on behalf of company or organization)

Date: 4/6/97

ENCLOSURE

APR 09 1997

State of Idaho
Department of Water Resources
Permit To Appropriate Water

NO. 63-12368

Proposed Priority: November 5, 1996 Maximum Diversion Rate: 0.04 CFS

This is to certify, that **FAY BRINKERHOFF**
WANDA BRINKERHOFF
24427 SWEETWATER RD
WILDER ID 83676
has applied for a permit to appropriate water from:
SPRING tributary of **SINKS**

and a permit is **APPROVED** for development of water as follows:

<u>BENEFICIAL USE</u>	<u>PERIOD OF USE</u>	<u>RATE OF DIVERSION</u>
DOMESTIC	01/01 to 12/31	0.04 CFS

LOCATION OF POINT(S) OF DIVERSION: SENWNE , Sec. 13, Township 03N, Range 05W
CANYON County

PLACE OF USE: DOMESTIC

TWN RGE SEC

03N 05W 13


NWNE

CONDITIONS OF APPROVAL AND REMARKS

1. Proof of construction of works and application of water to beneficial use shall be submitted on or before February 1, 1998.
2. Subject to all prior water rights.
3. The issuance of this right does not grant any right-of-way or easement across the land of another.
4. Point of diversion is located within Lot 5, Blk. 4; Seven Springs Park Subdivision.
5. Place of use is located within Lots 1-2 & 8-9, Blk. 2; Seven Springs Park Subdivision.
6. Domestic use is for 1 home.

This permit is issued pursuant to the provisions of Section 42-204, Idaho Code.
Witness the signature of the Director, affixed at Boise, this

18th day of February, 1997.

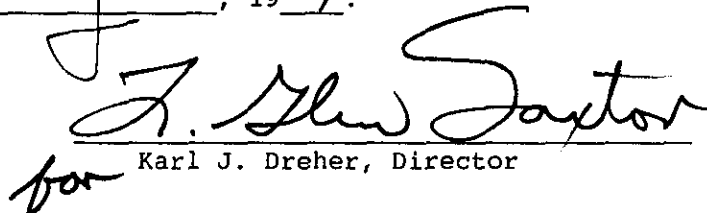
for Karl J. Dreher, Director

MICROFILMED

FEB 17 1997

RECEIVED

FEB 11 1997

Ident. No. 63-12368

STATE OF IDAHO
DEPARTMENT OF WATER RESOURCES

Department of Water Resources

APPLICATION FOR PERMIT

To appropriate the public waters of the State of Idaho

1. Name: FAY BRINKERHOFF 208-337-3708
Address: 24427 SWEETWATER RD
WILDER ID 83676
AND/OR
Name: WANDA BRINKERHOFF 208-337-3708
Address: 24427 SWEETWATER RD
WILDER ID 83676

2. Source: SPRING Trib. to: SINKS
3. Location of Point of Diversion: SENWNE Sec. 13, Township 03N, Range 05W
CANYON County

4. Water will be used for the following purposes:

Purpose	From	To	CFS	(or)	AF
DOMESTIC	01/01	12/31	0.040		

5. Total quantity to be appropriated is:
0.040 CFS (and/or) AF

6. Proposed diverting works:

- a. Description of ditches, flumes, pumps, headgates, etc.
CULVERT, PUMP & PIPELINE
b. Height of storage dam feet; active reservoir capacity
acre-feet; total reservoir capacity acre-feet; period of
year when water will be diverted to storage: to inclusive.
c. Proposed well diameter is inches; proposed depth of well is
feet.
d. Is groundwater with a temperature greater than 85F being sought? NO
e. If well is already drilled, when?
Drilling Firm
Well was drilled for

7. Time required for the completion of the works and application of
the water to the proposed beneficial use is 1 year(s).

MICROFILMED

FEB 27 1997

8. Place of Use: DOMESTIC

TWN RGE SEC
03N 05W 13 NWNE

9. a. Who owns the property at the point of diversion?
APPLICANT
b. Who owns the land to be irrigated or place of use?
APPLICANT
c. If the property is owned by a person other than the applicant,
describe the arrangement enabling the applicant to make this filing.

10. Remarks:

THE DOMESTIC USE UNDER THIS APPLICATION BEGAN IN 1979.

11. Map of proposed point of diversion and place of use attached? ☒

BE IT KNOWN that the undersigned hereby makes application for permit to appropriate the public waters of the State of Idaho as herein set forth.

Jay Brinkhoff
Applicant

Received by KW Date 11-5-96 Time 12:00 Preliminary check by g

Fee \$ 50.00 Receipted by KW # W0211613 Date 11-5-96

Publication prepared by AT Date 12-11-96 Published in Press-Tribune


Publication approved AT Date 1-7-97

MICROFILMED

FEB 27 1997

SEVEN SPRINGS PARK

SITUATED IN THE NW 1/4 NE 1/4, Sec. 13 T3N R3W B.M. CANYON COUNTY, IDAHO

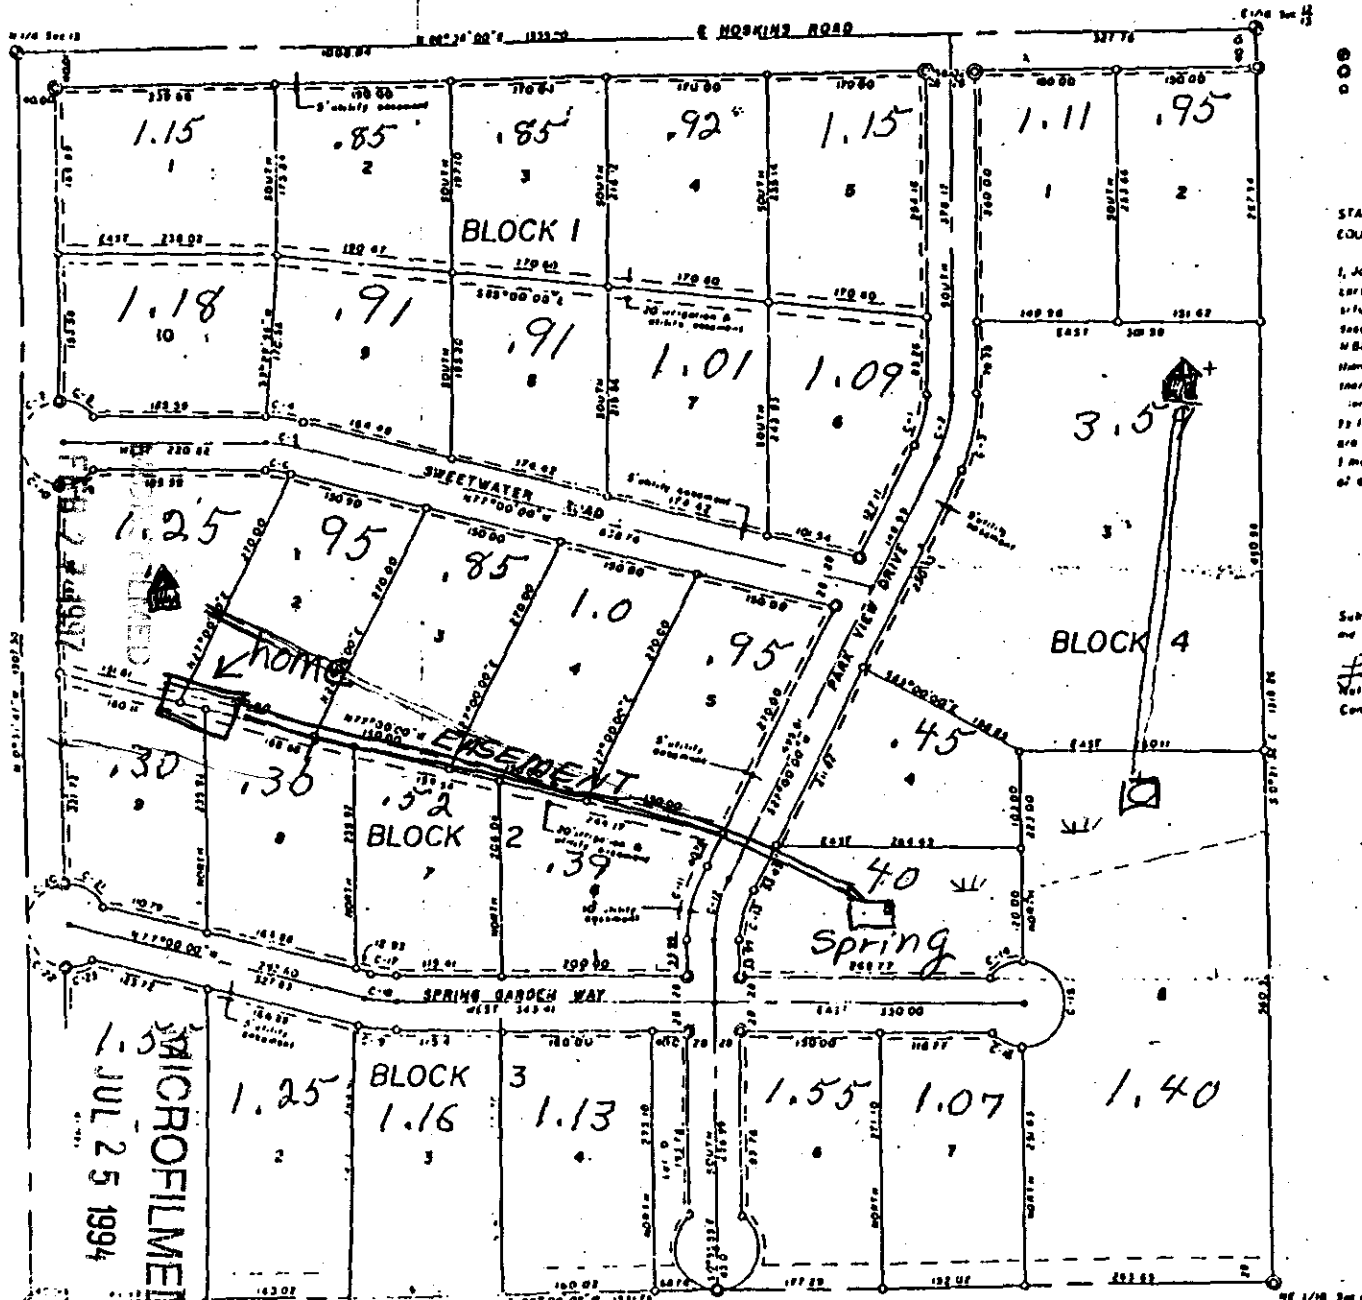

LEGEND

- Brass Monument
- 5/8 Iron Rod
- 1/2 Iron Rod

SURVEYORS CERTIFICATE

STATE OF IDAHO
COUNTY OF CANYON

I, John W. Howe, a Professional Land Surveyor for the State of Idaho, do hereby certify that I have surveyed, subdivided, and plotted SEVEN SPRINGS PARK, situated in the NW 1/4 NE 1/4, Section 13, T3N, R3W, B.M., more particularly described as follows: BEGINNING at the North 1/4 corner of said Sec. 13, thence N88°36'00"E 1335.80 ft. along the North boundary of said NW 1/4 NE 1/4, thence S0°21'32"E 1318.26 ft. along the East boundary of said NW 1/4 NE 1/4, thence S89°04'07"W 1331.73 ft. along the South boundary of said NW 1/4 NE 1/4, thence N0°31'47"W 1307.50 ft. along the West boundary of said NW 1/4 NE 1/4 to the POINT OF BEGINNING. This parcel contains 40.93 acres. The bearings are based on the 1923 Government Land Office survey. I further certify that I made the survey under the direction of the owners thereof, and that the size of all lots and the width of all streets are as shown on the annexed plat.

ALPHA ENGINEERS INC.

Subscribed and sworn to before me this 7 day of August, 1973


James E. Howe
Notary Public for Idaho
Commission expires 02 JAN 1975



CURVE	RADIUS	B. ANGLE	LENGTH	L. C.	L. C. BEARING
C-1	122	27°00'00"	57.49	24.90	S15°30'00"W
C-2	150	27°00'00"	70.69	30.03	S15°30'00"W
C-3	178	27°00'00"	83.88	35.11	S15°30'00"W
C-4	178	18°00'00"	40.39	40.30	N83°30'00"W
C-5	150	18°00'00"	34.03	33.90	N83°30'00"W
C-6	122	18°00'00"	27.68	27.62	N83°30'00"W
C-7	45	63°30'30"	43.71	60.01	S41°18'00"W
C-8	45	38°23'18"	43.83	43.90	N61°40'18"E
C-9	45	37°00'30"	43.03	43.18	S67°08'47"W
C-10	45	83°30'30"	63.71	60.03	N44°21'35"W
C-11	178	37°00'00"	83.88	83.11	S15°30'00"W
C-12	150	27°00'00"	70.69	70.73	S15°30'00"W
C-13	122	27°00'00"	57.49	56.96	S15°30'00"W
C-14	45	34°30'17"	40.40	38.11	N64°14'25"E
C-15	45	160°00'00"	141.37	30.00	N00°00"
C-16	45	34°30'17"	40.40	38.11	S64°14'25"E
C-17	122	18°00'00"	27.68	27.62	N83°30'00"W
C-18	150	18°00'00"	34.03	33.90	N83°30'00"W
C-19	178	18°00'00"	40.39	40.30	N83°30'00"W
C-20	45	88°30'30"	65.71	60.03	S41°18'00"W
C-21	45	71°23'18"	56.04	54.52	S40°08'17"E
C-22	45	88°30'30"	65.71	60.03	N41°18'00"W
C-23	45	44°10'30"	34.62	33.06	N73°30'00"E

When cut to full width Rights of Way the portions of cut-66

The SANITARY RESTRICTIONS under Title 50 Chapter 13, Idaho Code are in force.

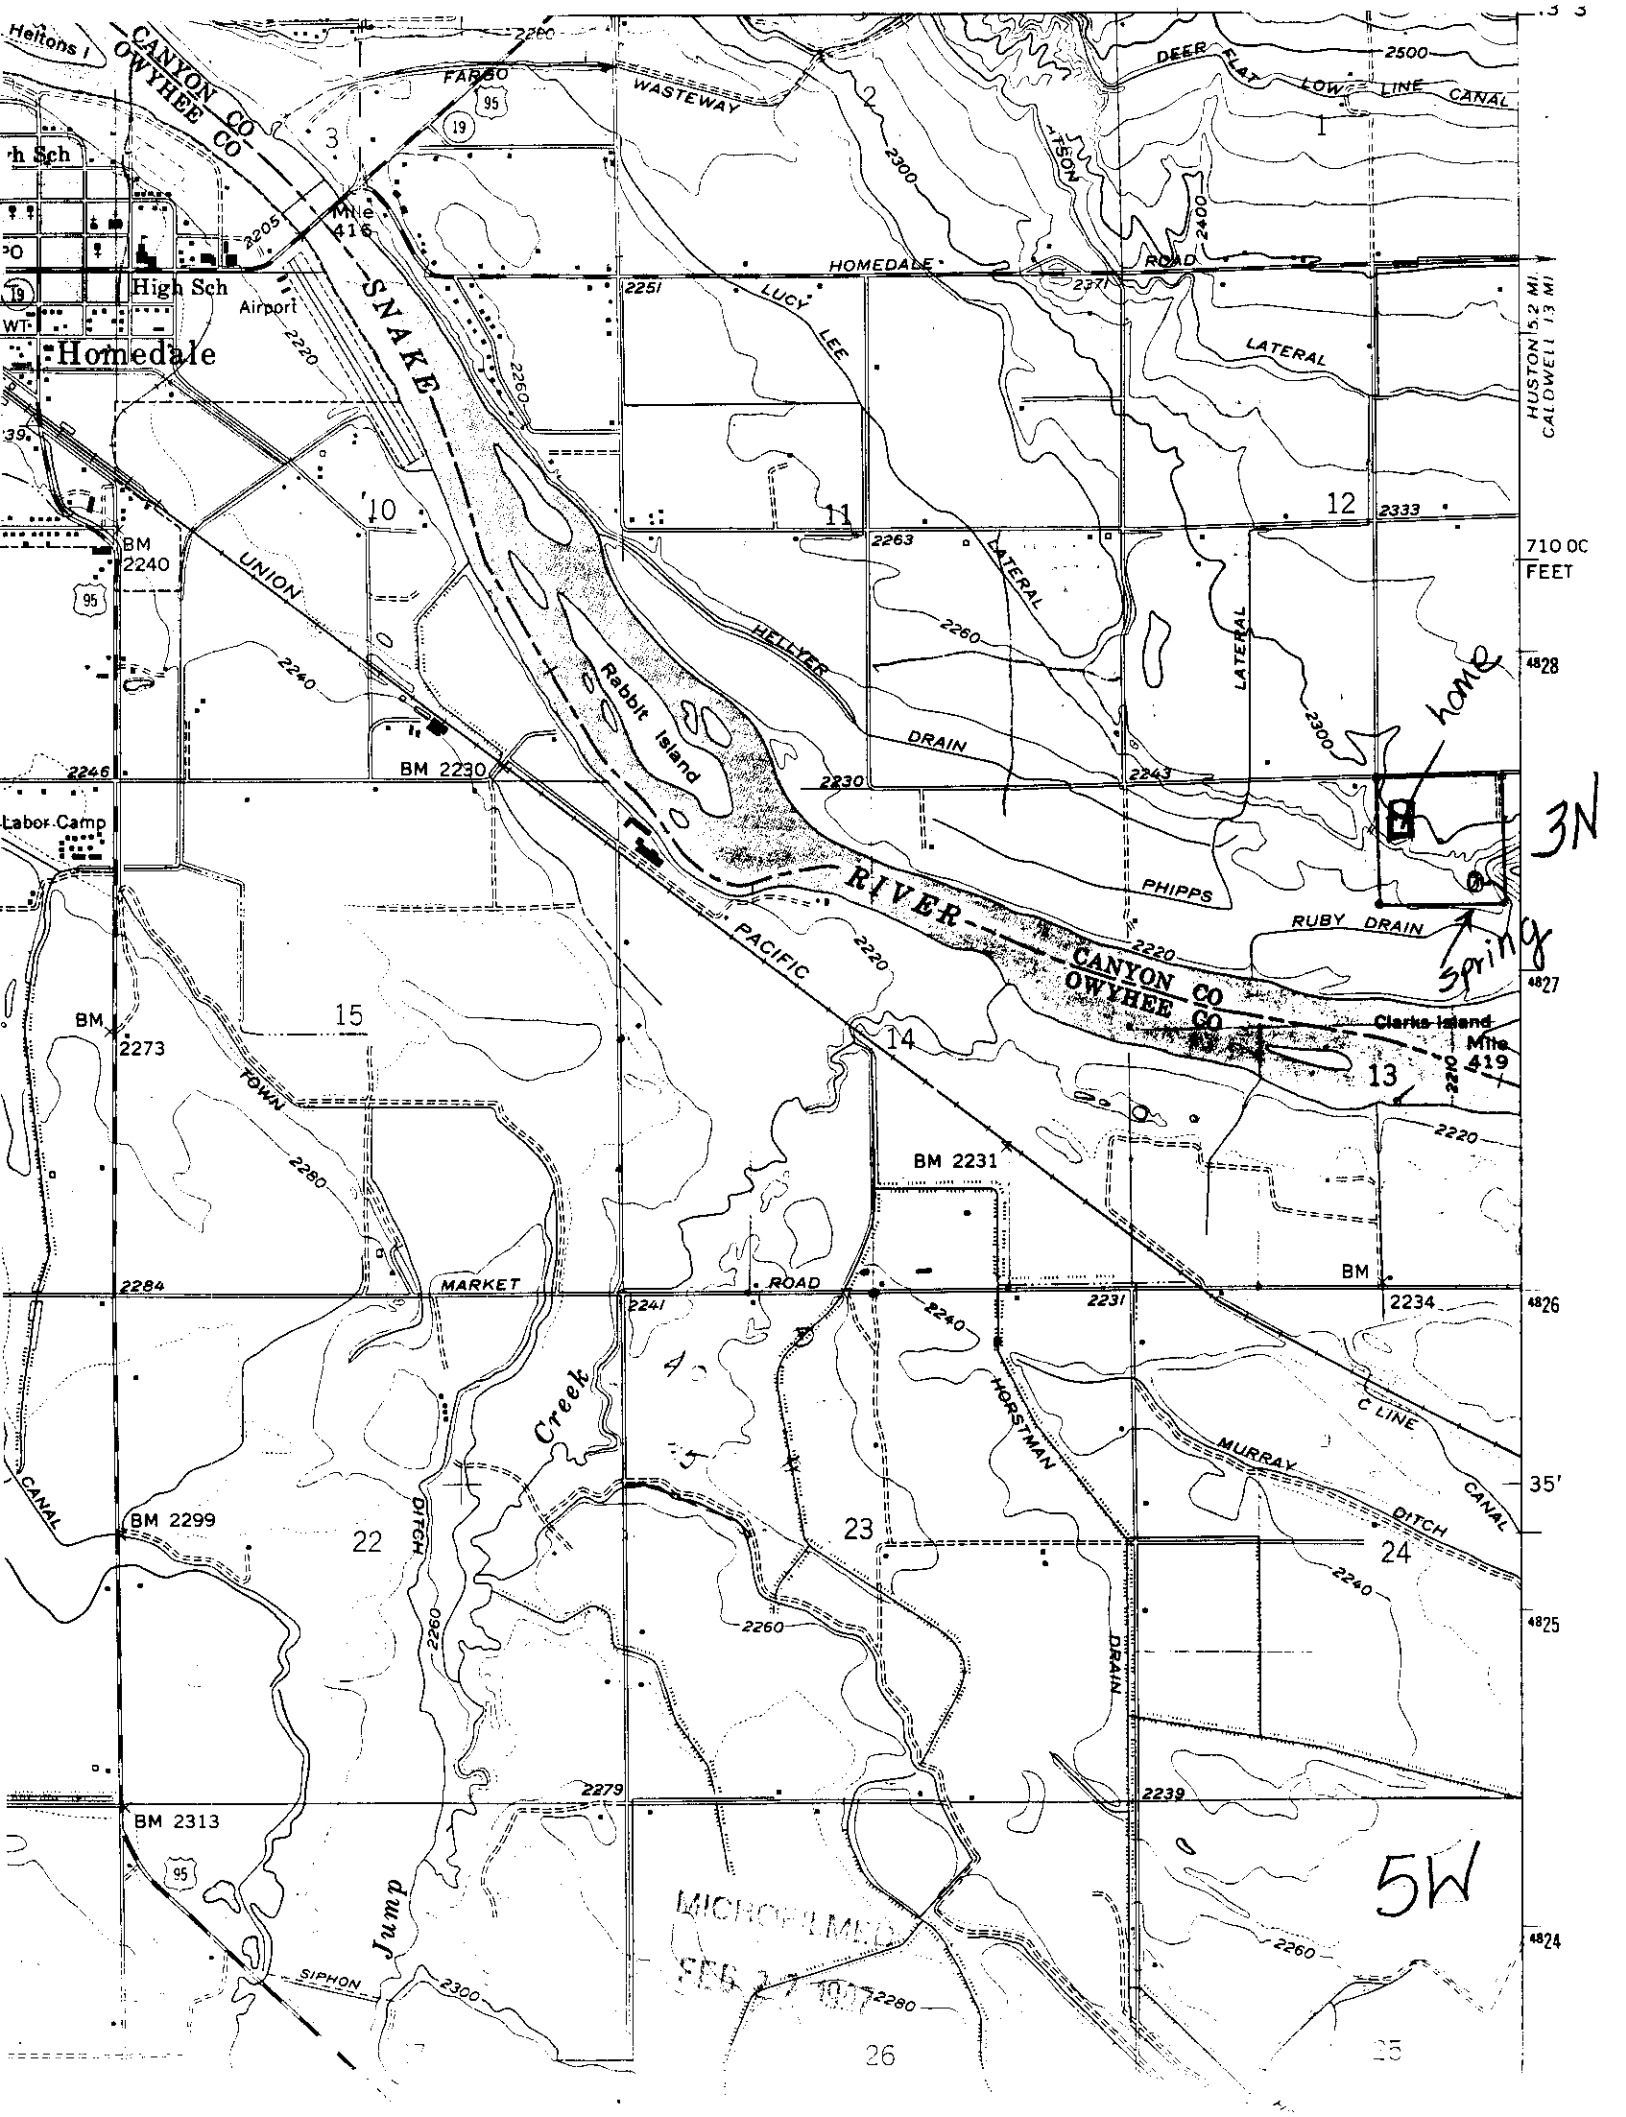



RECEIVED
JAN 12 1999
Department of Water Resources

MICROFILMED
JAN 15 1999

*1-13-99 - WR 2 updated
and mail report.*

IDAHO DEPARTMENT OF WATER RESOURCES

1301 North Orchard St.
P.O. Box 83720
Boise, ID 83720-0098
(208) 327-7900

TO

L63-12368
FAY BRINKERHOFF
24427 SWEETWATER RD
WILDER ID 83676

BRIN427 836762018 1997 09 01/11/99
FORWARD TIME EXP RTN TO SEND
BRINKERHOFF
PO BOX 194
OROVADA NV 89425-0194

RETURN TO SENDER



State of Idaho

DEPARTMENT OF WATER RESOURCES

1301 North Orchard Street, P.O. Box 83720, Boise, Idaho 83720-0098

Phone: (208) 327-7900 FAX: (208) 327-7866

January 8, 1999

PHILIP E. BATT
GOVERNOR

KARL J. DREHER
DIRECTOR

FAY BRINKERHOFF
WANDA BRINKERHOFF
24427 SWEETWATER RD
WILDER ID 83676

RE: WATER RIGHT NO. 63-12368

Dear Water Right Holder(s):

The Department of Water Resources (the Department) has issued the enclosed license confirming that a water right has been established in accordance with the permit referenced above. The license is a preliminary order issued by the Department pursuant to section 67-5243, Idaho Code. It can and will become a final order without further action of the Department unless a party petitions for reconsideration or files an exception and/or brief as further described below:

PETITION FOR RECONSIDERATION

Any party may file a petition for reconsideration of a preliminary order with the Department within fourteen (14) days of the service date of this order. The Department will act on a petition for reconsideration within twenty-one (21) days of its receipt, or the petition will be considered denied by operation of law. See section 67-5243(3), Idaho Code.

EXCEPTIONS AND BRIEFS

Within twenty-one (21) days after (a) the service date of a preliminary order, (b) the service date of a denial of a petition for reconsideration from this preliminary order, or (c) the failure within twenty-one (21) days to grant or deny a petition for reconsideration from this preliminary order, any party may in writing support or take exceptions to any part of a preliminary order and may file briefs in support of the party's position on any issue in the proceeding. Otherwise, this preliminary order will become a final order of the Department.

If any party appeals or takes exceptions to this preliminary order, opposing parties shall have twenty-one (21) days to respond to any party's appeal. Written briefs in support of or taking exceptions to the preliminary order shall be filed with the Department. The Department retains the right to review the preliminary order on its own motion.

MICROFILMED

FEB 16 1999

ORAL ARGUMENT

If the Department grants a petition to review the preliminary order, the Department shall allow all parties an opportunity to file briefs in support of or taking exceptions to the preliminary order and may schedule oral argument in the matter before issuing a final order. If oral arguments are to be heard, the Department will within a reasonable time period notify each party of the place, date and hour for the argument of the case. Unless the Department orders otherwise, all oral arguments will be heard in Boise, Idaho.

CERTIFICATE OF SERVICE

All exceptions, briefs, requests for oral argument and any other matters filed with the Department in connection with the preliminary order shall be served on all other parties to the proceedings in accordance with Rules of Procedure 302 and 303.

FINAL ORDER

The Department will issue a final order within fifty-six (56) days of receipt of the written briefs, oral argument or response to briefs, whichever is later, unless waived by the parties or for good cause shown. The Department may remand the matter for further evidentiary hearings if further factual development of the record is necessary before issuing a final order. The Department will serve a copy of the final order on all parties of record.

Section 67-5246(5), Idaho Code, provides as follows:

Unless a different date is stated in a final order, the order is effective fourteen (14) days after its issuance if a party has not filed a petition for reconsideration. If a party has filed a petition for reconsideration with the agency head, the final order becomes effective when:

- (a) the petition for reconsideration is disposed of; or
- (b) the petition is deemed denied because the agency head did not dispose of the petition within twenty-one (21) days.

APPEAL OF FINAL ORDER TO DISTRICT COURT

Pursuant to sections 67-5270 and 67-5272, Idaho Code, if this preliminary order becomes final, any party aggrieved by the final order or orders previously issued in this case may appeal the final order and all previously issued orders in this case to district court by filing a petition in the district court of the county in which:

- i. A hearing was held,
- ii. The final agency action was taken,
- iii. The party seeking review of the order resides, or
- iv. The real property or personal property that was the subject of the agency action is located.

MICROFILMED

FEB 16 1999

The appeal must be filed within twenty-eight (28) days of this preliminary order becoming final. See section 67-5273, Idaho Code. The filing of an appeal to district court does not itself stay the effectiveness or enforcement of the order under appeal.

If you have any questions, please call me at 208-327-7946.

Sincerely,

A handwritten signature in cursive script, appearing to read "Shelley W. Keen".

Shelley W. Keen
Water Rights Supervisor

SK:klt

Enclosure

MICROFILMED

FEB 16 1999

CERTIFICATE OF MAILING

I hereby certify that on the 8th day of January, 1999, I mailed a true and correct copy, postage prepaid, of the foregoing PRELIMINARY ORDER (Approved License) to the person(s) listed below:

Water Right No. 63-12368

FAY BRINKERHOFF
WANDA BRINKERHOFF
24427 SWEETWATER RD
WILDER ID 83676


Kari Lynn Townsend
Secretary

MICROFILMED

FEB 16 1999

B/U FIELD EXAM REVIEW

by *Cindy Lou*Permit #: 63-12368 Name: Brinkerhoff Date: 12/31/98 ✓ Lots ✓

NAME	Chng	Same	Or Address Change?
SOURCE	✓		Clarify source <u>trib to Ruby Drain</u> Prelim. Order to Void - Source change.
P/D		✓	Amendment Needed? Addn'l 1/4? <u>Legal</u> P39 Same 1/4? <u>W32</u> P36 Overlap(s) <u>None</u>
P/U		✓	Amendment Needed? <u>None in house / Wilder len. for (own)</u> P41 Overlap(s) <u>None in house / Wilder len. for (own)</u> (Gov't use special fl's) *P/D & P/U Amend? P37
RATE		✓	Permit/proof fee limits <u>0.04</u> / <u>0.20</u> Measured Quantity = <u>0.04</u> cfs Theoretical Quantity = <u>0.04</u> cfs <u>bucket/stopwatch = 5g in 15 sec = 0.04 cfs</u>
		✓	Recommended capacity <u>0.04</u> cfs Recommended rate <u>0.04</u> cfs
VOLUME		✓	Season: (<u>1</u>) <u>1/1-12/31</u> = <u>365</u> days Calculations: <u>Domestic = 1.2</u>
		✓	Flow limit: <u>0.04</u> cfs x <u>365</u> days/yr. x 1.9835 = <u>1.2</u> AF Recommended volume <u>1.2</u> AF
USES		✓	Same Nature of Use? <u>Amendment Needed?</u> P46
REMARKS		✓	Multiple p/d's in same 1/4? Use W32 <u>① 065 mod ② W32 ③ W32</u>
CONDITIONS			Measuring Device (R43) or Lockable Controlling Works (R02) Watermaster Control (R04) - WD # <u>63</u> Irrigation rate/annual volume overlap GW irrigation replaces surface water (050) <u>(065)</u> GW irrigation supplements surface water (065) Water Quality Other
PRIORITY	App Rcd	<u>11/5/96</u>	Due <u>2/1/98</u> Rcd <u>4/9/97</u>
	Receipt#	<u>6038563</u>	Fee OK? Yes/No <u>150</u>
	Order to Reinstate Needed?	<u>NO</u>	Done? <u>NO</u> Advanced to: <u>---</u>
	Priority	<u>11/5/96</u>	Examined <u>---</u>

COMMENTS: clarify tributary

USE	CFS	VOLUME
<u>Dom / 1</u>	<u>0.04</u>	<u>1.2</u>
<u>---</u>	<u>---</u>	<u>---</u>
<u>---</u>	<u>---</u>	<u>---</u>
TOTAL	<u>0.04</u>	<u>1.2</u>

 SRBA Overlap ---
 Adjustment Memo ---
 LICENSE
 #1 AMEND: --- / P38
 #2 AMEND: (R) P42 / (C) P47

STATE OF IDAHO
DEPARTMENT OF WATER RESOURCES
BENEFICIAL USE FIELD REPORT

RECEIVED

NOV 16 1998

Department of Water Resources

A. GENERAL INFORMATION

Permit No. 63-12368

1. Owner: Fay + Wanda Brinkerhoff Phone No. 337-3708

Current Address: 24427 Sweetwater Rd Wilder 83676

2. Accompanied by: Fay EXAM DATE: 9/6/97

Address: _____ Phone No. _____

Relationship to Permit Holder: _____

3. Source: Spring tributary to Ruby Drain

B. OVERLAP REVIEW

1. Other water rights with the same place of use: _____

2. Other water rights with the same point of diversion: _____

C. DIVERSION AND DELIVERY SYSTEM

1. Point(s) of Diversion:

Ident No.	Gov't Lot	1/4	1/4	1/4	Sec.	Twp.	Rge.	County	Method of Determination/Remarks
		SE	NW	NE	13	3N	5W	Canyon	USGS Quad, Plat Map

2. Place(s) of Use:


Indicate Method of Determination

TWP	RGE	SEC	NE				NW				SW				SE				Totals
			NE	NW	SW	SE	NE	NW	SW	SE	NE	NW	SW	SE	NE	NW	SW	SE	
3N	5W	13		D															

MICROFILMED

FEB 16 1999

3. **Delivery System Diagram:** Indicate all major components and distances between components. Indicate weir size/ditch size/pipe i.d. as applicable.

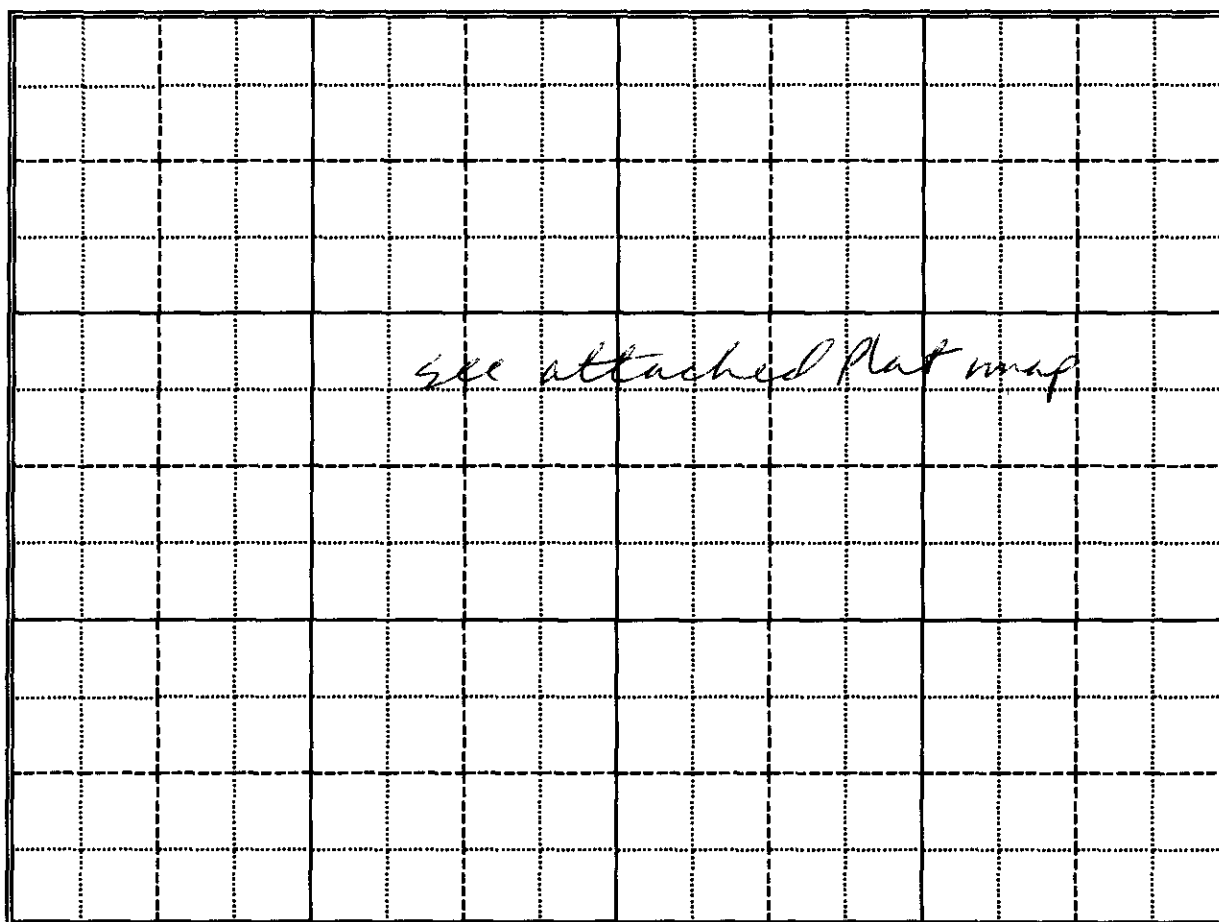

Scale: 1" = _____

☐ Copy of USGS Quadrangle Attached Showing location(s) of point(s) of diversion and place(s) of use (required).

☒ Aerial Photo Attached
(required for irrigation of 10+ acres)

☐ Photo of Diversion and System Attached

4.

Well or Diversion Identification No.*	Motor Make	Hp	Motor Serial No.	Pump Make	Pump Serial No. or Discharge Size
		1	submersible		

*Code to correspond with No. on map and aerial photo

D. FLOW MEASUREMENTS

1.

Measurement Equipment	Type	Make	Model No.	Serial No.	Size	Calib. Date
5 GAL Bucket						

2. Measurements: Bucket measurement

MICROFILMED

FEB 16 1999

E. NARRATIVE/REMARKS/COMMENTS

A spring flows into a 150 gal storage tank. The spring then flows through a 4" overflow pipe or is pressurized into a domestic system via 1 HP pump and 2" buried mainline. The domestic lawn is irrigated with a buried sprinkler system which also utilizes Wilder Irrigation District water. The spring is the only water supply for inside the home. No other water rights are used.

The permit lists spring tributary to sink. I recommended spring tributary to Ruby Drain based on the 1969 Quad map.

Have conditions of permit approval been met? ☐ yes ☐ no

MICROFILMED

FEB 16 1999

F. FLOW CALCULATIONS

_____ Additional Computation Sheets Attached

Measured Method:

$$\frac{5 \times 60}{15 \text{ sec}} = 20 \text{ GPM} = \underline{\underline{.04 \text{ cfs}}}$$

G. VOLUME CALCULATIONS

1. Volume Calculations for Irrigation:

$$V_{I.R.} = (\text{Acres Irrigated}) \times (\text{Irrigation Requirement}) = \underline{\hspace{2cm}}$$

$$V_{D.R.} = [\text{Diversion Rate (cfs)}] \times (\text{Days in Irrigation Season}) \times 1.9835 = \underline{\hspace{2cm}}$$

$$V = \text{Smaller of } V_{I.R.} \text{ and } V_{D.R.} = \underline{\hspace{2cm}}$$

2. Volume Calculations for Other Uses:

Internal/external domestic : 1.2 af

H. RECOMMENDATIONS

1. Recommended Amounts

Beneficial Use	Period of Use		Rate of Diversion Q (cfs)	Annual Volume V (afa)
	From	To		
<i>Domestic</i>	<i>1/1</i>	<i>12/31</i>	<i>.04</i>	<i>1.2</i>
Totals:			<i>.04</i>	<i>1.2</i>

2. Recommended Amendments

___ Change P.D. as reflected above

___ Add P.D. as reflected above

___ None

___ Change P.U. as reflected above

___ Add P.U. as reflected above

___ Other

Tributary

I. AUTHENTICATION

Field Examiner's Name *Lon Gnaner* Date *11/12/98*

Reviewer _____ Date _____

SEAL

MICROFILMED
FEB 16 1999

SEVEN SPRINGS PARK

SITUATED IN THE NW 1/4 NE 1/4, Sec. 13 T3N R5W S4M CANYON COUNTY, IDAHO

LEGEND

Brass Monument
5/8 Iron Rod
1/2 Iron Rod

PK 11

John W. Hore

Scale 1"=100'

SURVEYORS CERTIFICATE


STATE OF IDAHO
COUNTY OF CANYON

I, John W. Hore, a Professional Land Surveyor for the State of Idaho, do hereby certify that I have surveyed, subdivided, and plotted SEVEN SPRINGS PARK, situated in the NW 1/4 NE 1/4, Section 13, T3N, R5W, S4M, more particularly described as follows: BEGINNING at the North 1/4 corner of said Sec 13, thence N88°36'00"E 1335.00ft along the North boundary of the said NW 1/4 NE 1/4; thence S0°21'32"E 1310.24ft along the East boundary of said NW 1/4 NE 1/4; thence S89°04'07"W 1331.73ft along the South boundary of said NW 1/4 NE 1/4; thence N0°31'47"W 1307.30ft along the West boundary of said NW 1/4 NE 1/4 to the POINT OF BEGINNING. This parcel contains 40.93 acres. The bearings are based on the 1923 Government Land Office surveying. I further certify that I made the survey under the direction of the owners thereof, and that the size of all lots and the width of all streets are as shown on the enclosed plat.


ALPHA ENGINEERS INC.

Subscribed and sworn to before me this 1 day of March, 1973

John W. Hore
Notary Public for Idaho
Commission expires 12-31-77

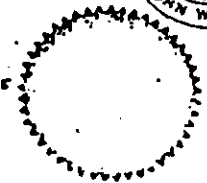


CURVE	RADIUS	Δ ANGLE	LENGTH	L.C.	L.C. BEARING
C-1	42	27°00'00"	27.45	64.96	S11°10'00"W
C-2	100	27°00'00"	70.60	70.03	S11°10'00"W
C-3	170	27°00'00"	83.68	83.11	S11°10'00"W
C-4	170	15°00'00"	40.30	40.30	N03°10'00"E
C-5	100	15°00'00"	34.03	33.96	N03°10'00"E
C-6	42	15°00'00"	27.45	27.02	N03°10'00"E
C-7	45	03°10'36"	22.71	60.01	S01°10'00"W
C-8	45	30°23'28"	43.25	43.00	N01°10'41"W
C-9	45	37°10'34"	43.00	43.10	S01°10'00"W
C-10	45	03°20'28"	22.71	60.01	N02°10'36"W
C-11	170	27°00'00"	83.68	83.11	S11°10'00"W
C-12	100	27°00'00"	70.60	70.03	S11°10'00"W
C-13	42	27°00'00"	27.45	27.02	S11°10'00"W
C-14	45	30°23'28"	43.25	43.11	N02°10'36"E
C-15	45	100°00'00"	101.37	90.00	N00°00'
C-16	45	30°23'28"	43.25	43.11	S00°10'36"E
C-17	45	15°00'00"	27.45	27.02	N03°10'00"E
C-18	100	15°00'00"	34.03	33.96	N03°10'00"E
C-19	170	15°00'00"	40.30	40.30	N03°10'00"E
C-20	45	03°20'28"	22.71	60.01	S01°10'00"W
C-21	45	37°10'34"	43.00	43.10	S01°10'00"W
C-22	45	03°10'36"	22.71	60.01	N02°10'36"W

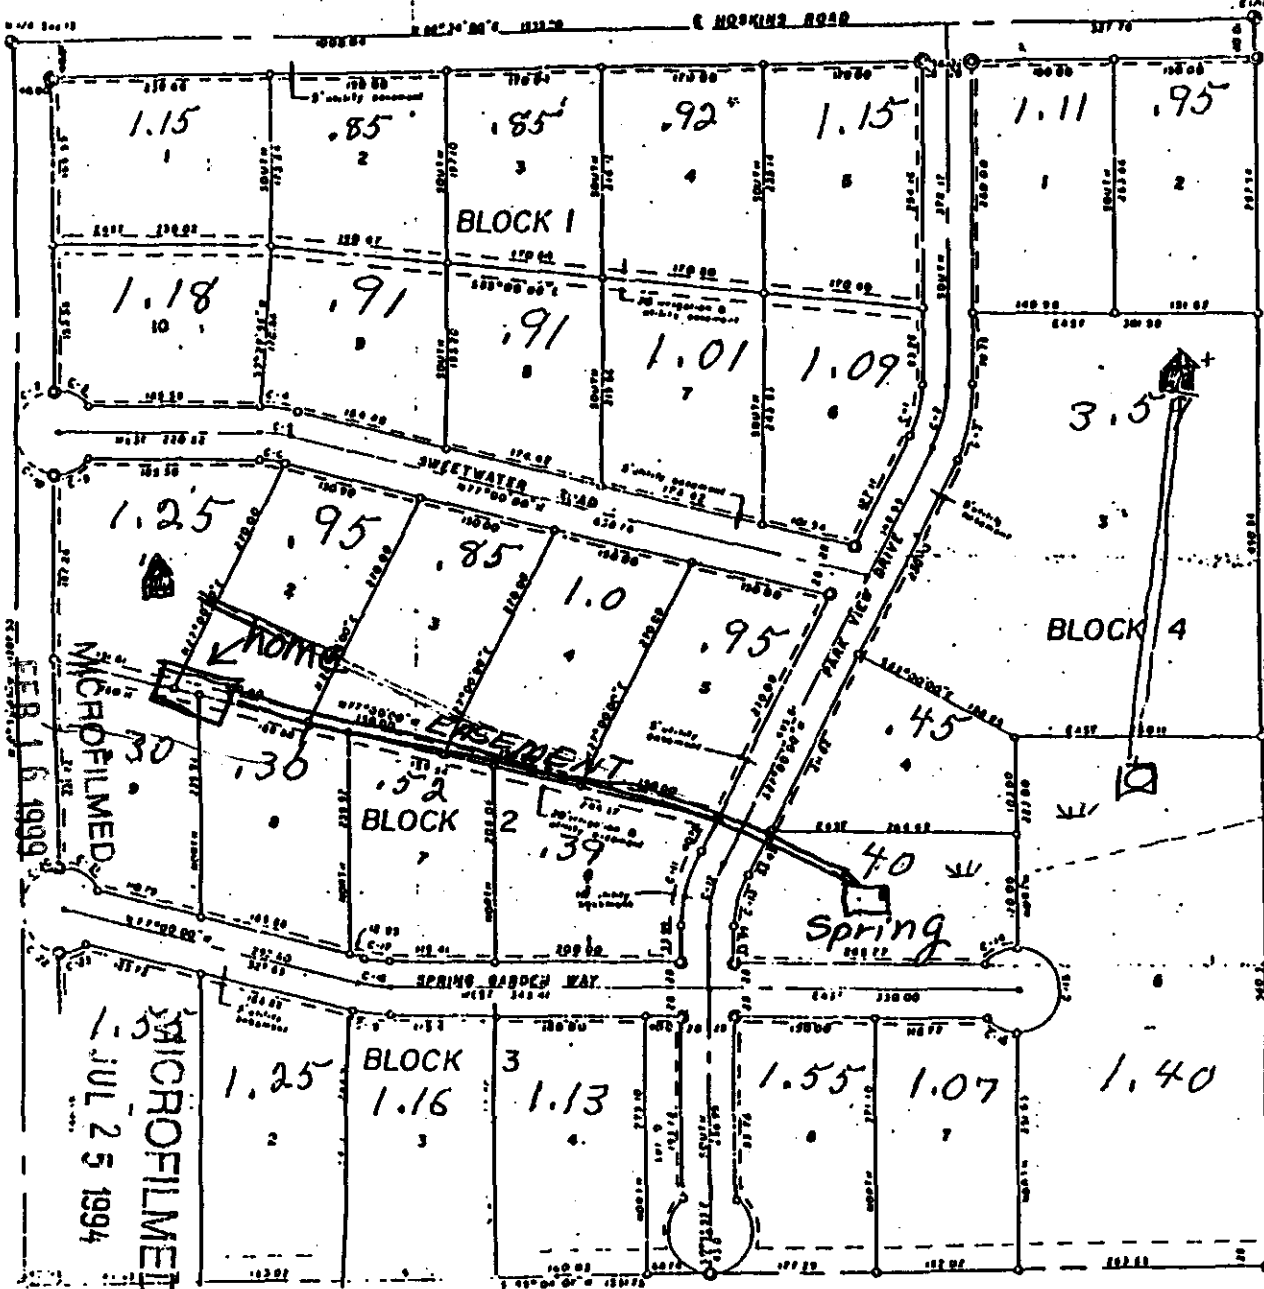

MICROFILMED
 FEB 16 1999
 JUL 25 1994
 63-12368

When cut to full width rights of way the portions here to the restriction lots

The SANITARY RESTRICTIONS under Title 50 Chapter 13, Idaho Code are in force.

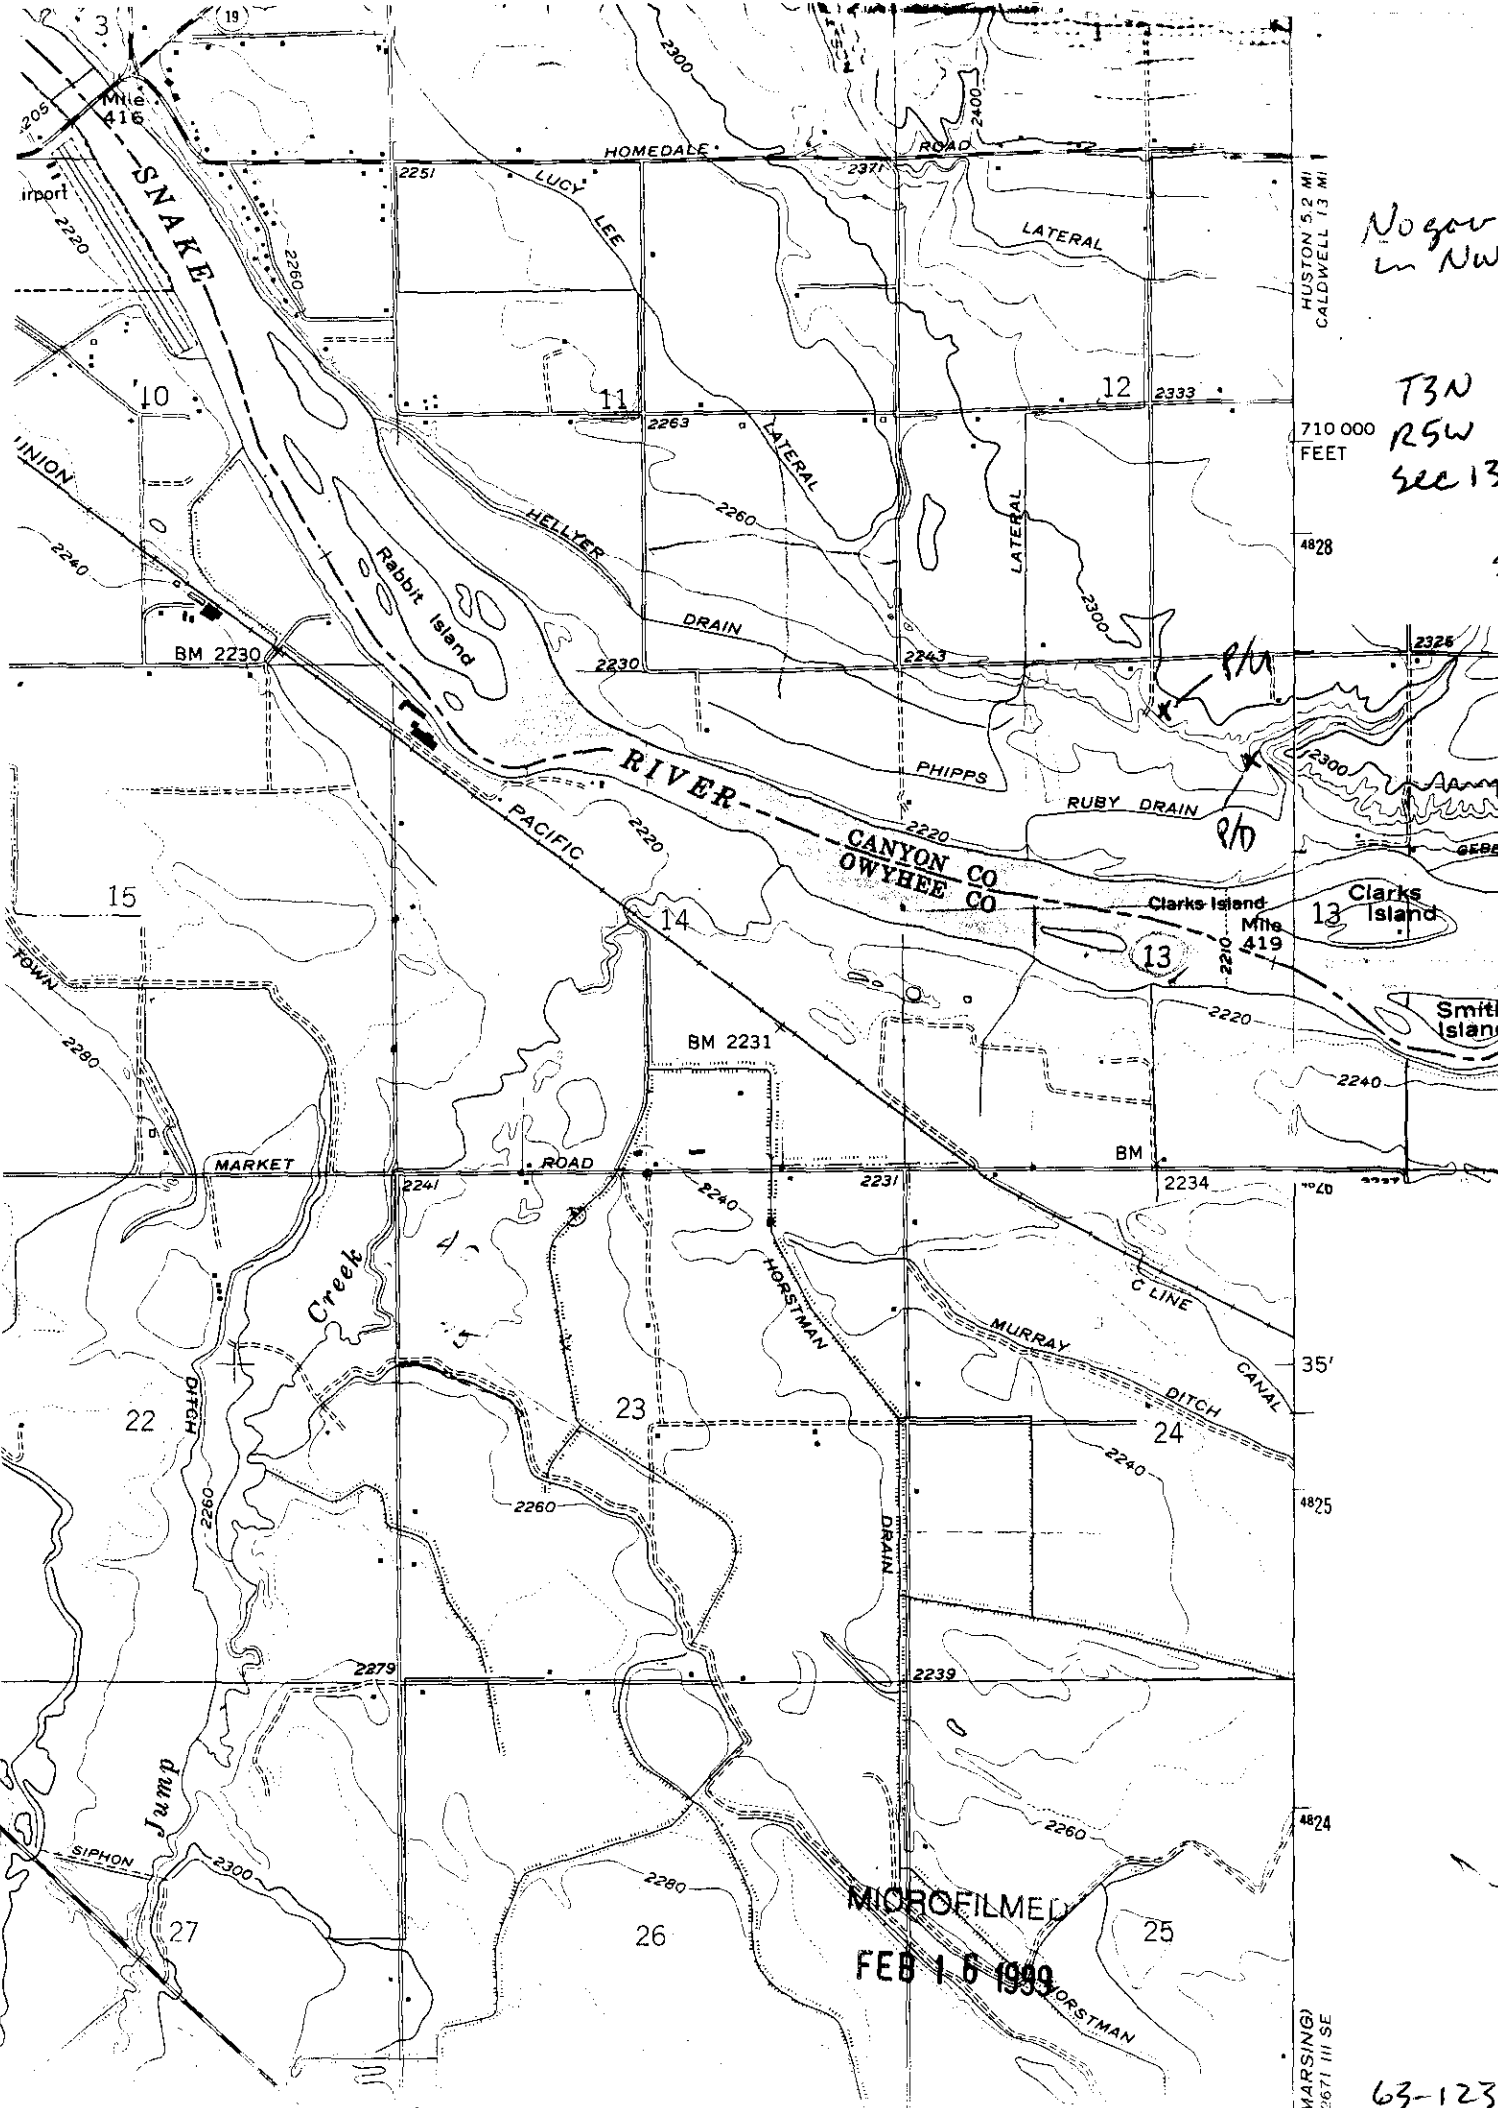


Nogov lts
in NWNE

T3N R5W SEC 13
P/O
SENWAE

MICROFILMED
FEB 16 1999


63-12368

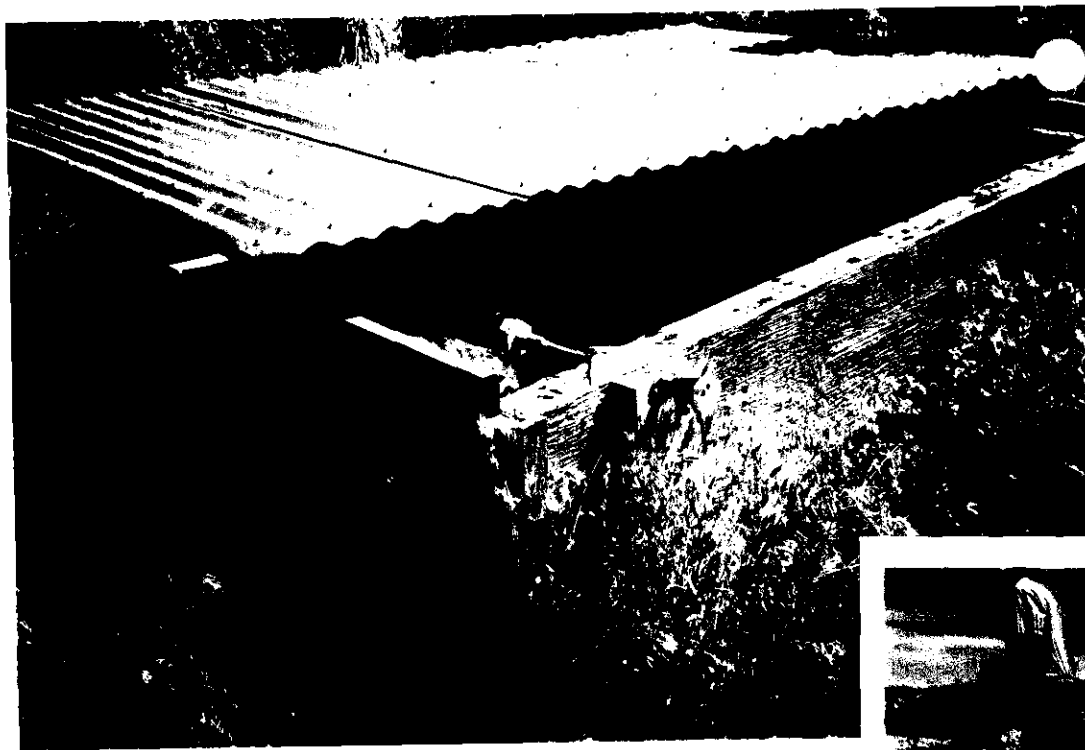

1 HP submersible
pump

← spring box

4" overflow pipe

 

—P/4
MICROFILMED

FEB 16 1999



State of Idaho

DEPARTMENT OF WATER RESOURCES

1301 North Orchard Street, Statehouse Mail, Boise, Idaho 83720-9000

Phone: (208) 327-7900 FAX: (208) 327-7866

PHILIP E. BATT
GOVERNOR

KARL J. DREHER
DIRECTOR
April 22, 1997

FAY BRINKERHOFF
WANDA BRINKERHOFF
24427 SWEETWATER RD
WILDER ID 83676

PROOF ACKNOWLEDGMENT LETTER

RE: PERMIT NO. 63-12368

Dear Permit Holder:

The department acknowledges receipt of the proof of beneficial use form submitted for the above referenced permit. The next step in the process of developing a water right is for the department to conduct a field examination to determine and confirm the use being made of the water.

Please be advised that Section 42-248, Idaho Code, which became affective on July 1, 1996, requires you or the owner of this water right to maintain current ownership and address records on file with the department. Please contact any office of the department for the proper form to file a change of ownership of a water right and/or a change in the address of the owner. Failure to maintain current records with the department could result in the assessment of a monetary penalty.

If you have questions concerning the field examination, contact the **WESTERN** Regional Office in Boise, at (208)334-2190.

Sincerely,

JULIE L. YARBROUGH
Senior Secretary

C: IDWR - Region

RECEIVED
APR 22 1997



State of Idaho
DEPARTMENT OF WATER RESOURCES

1301 North Orchard Street, Statehouse Mail, Boise, Idaho 83720-9000
Phone: (208) 327-7900 FAX: (208) 327-7866

PHILIP E. BATT
GOVERNOR

KARL J. DREHER
DIRECTOR

February 25, 1997

FAY BRINKERHOFF
WANDA BRINKERHOFF
24427 SWEETWATER RD
WILDER ID 83676

RE: Water Right No. 63-12368

PERMIT APPROVAL NOTICE

Dear Permit Holder:

The Department of Water Resources (IDWR) has issued the enclosed permit authorizing you to establish a new water right. Please be sure to thoroughly review the conditions of approval and remarks listed on your permit.

The permit is a preliminary order issued by IDWR pursuant to section 67-5243, Idaho Code. It can and will become a final order without further action by IDWR unless a party petitions for reconsideration within fourteen (14) days after issuance. To learn more about preliminary orders, please refer to the enclosed information sheet.

Enclosed is a form entitled "Instructions for Proof of Beneficial Use". Please read the instructions carefully since you must take further action to develop this permit. Also enclosed is a form entitled "Proof of Beneficial Use". If your project is already completed you should complete and submit this form immediately.

Also, please note that as of July 1, 1996, water right owners are required to report any change of water right ownership and any change of mailing address to IDWR. If you acquired a water right or changed your mailing address prior to July 1, 1996, you have until July 30, 1998, to notify IDWR. If you acquire a water right or change your mailing address after July 1, 1996, you must notify IDWR within 120 days of the change. Failure to comply with these requirements could result in a \$100 late filing fee. Contact any IDWR office to obtain the proper reporting form.

If you have any questions, please contact me at 208-327-7946.

Respectfully,

Shelley Walter Keen
Water Rights Supervisor

MICROFILMED

FEB 27 1997


Enclosures

CERTIFICATE OF MAILING

I certify that on the **25th** day of **February, 1997**, I mailed a true and correct copy, postage prepaid, of the foregoing **PRELIMINARY ORDER (Approved Permit)** to the person(s) listed below:

Water Right Nos. 63-12368

**FAY BRINKERHOFF
WANDA BRINKERHOFF
24427 SWEETWATER RD
WILDER ID 83676**

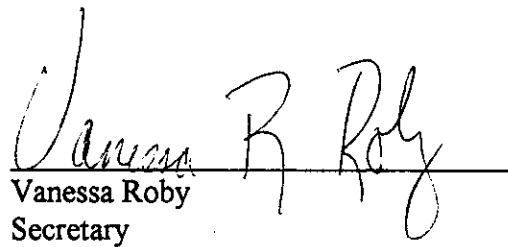

Vanessa Roby
Secretary

RECEIVED

FEB 27 1997

NOTICE OF APPLICATION FOR WATER RIGHT

The Following application(s) have been filed to appropriate the public waters of the State of Idaho:

63-11938

BOWER, VETA
15133 LON LANE
CALDWELL, ID 83605
Source: ISHAM DRAIN Tributary: SNAKE RIVER
Diversion Pt: NESESE Sec 17 T 03N R 04W in CANYON County.
Use: IRRIGATION (1.800 CFS)
Total Diversion: (1.800 CFS)

Date Filed: 10/ 1/1992

In: CANYON County

T03N R04W S16

SWNW

NWSW

SWSW

90.0 ACRES TOTAL

63-12368

BRINKERHOFF, FAY
BRINKERHOFF, WANDA
24427 SWEETWATER RD
WILDER, ID 83676
Source: SPRING Tributary: SINKS
Diversion Pt: SENWNE Sec 13 T 03N R 05W in CANYON County.
Use: DOMESTIC (0.040 CFS)
Total Diversion: (0.040 CFS)

Date Filed: 11/ 5/1996

In: CANYON County

T03N R05W S13

NWNE

Permits will be subject to all prior water rights. Protests may be submitted based on the criteria of Sec. 42-203A, Idaho Code. Any protest against the approval of this application must be filed with the Director, Dept. of Water Resources, Wester Region, 2735 Airport Way, Boise, Idaho 83705 together with a protest fee of \$25.00 on or before JANUARY 6, 1997. The protestant must also send a copy of the protest to the applicant.

KARL J. DREHER, Director

December 18, 25, 1996

46821

MICROFILMED

SEP 27 1997

63-12368

BRINKERHOFF, FAY
BRINKERHOFF, WANDA
24427 SWEETWATER RD
WILDER, ID 83676

Source: SPRING

Tributary: SINKS

Diversion Pt: SENWNE Sec 13 T 03N R 05W in CANYON County.

Use: DOMESTIC	(	0.040 CFS)
Total Diversion:	(	0.040 CFS)

Date Filed: 11/ 5/1996

In: CANYON County	
T03N R05W S13	NWNE

MICROFILMED
FEB 3 7 1997