


ATTN: JARED KLAY

RECEIVED

DEC 19 2023

DEPARTMENT OF
WATER RESOURCES

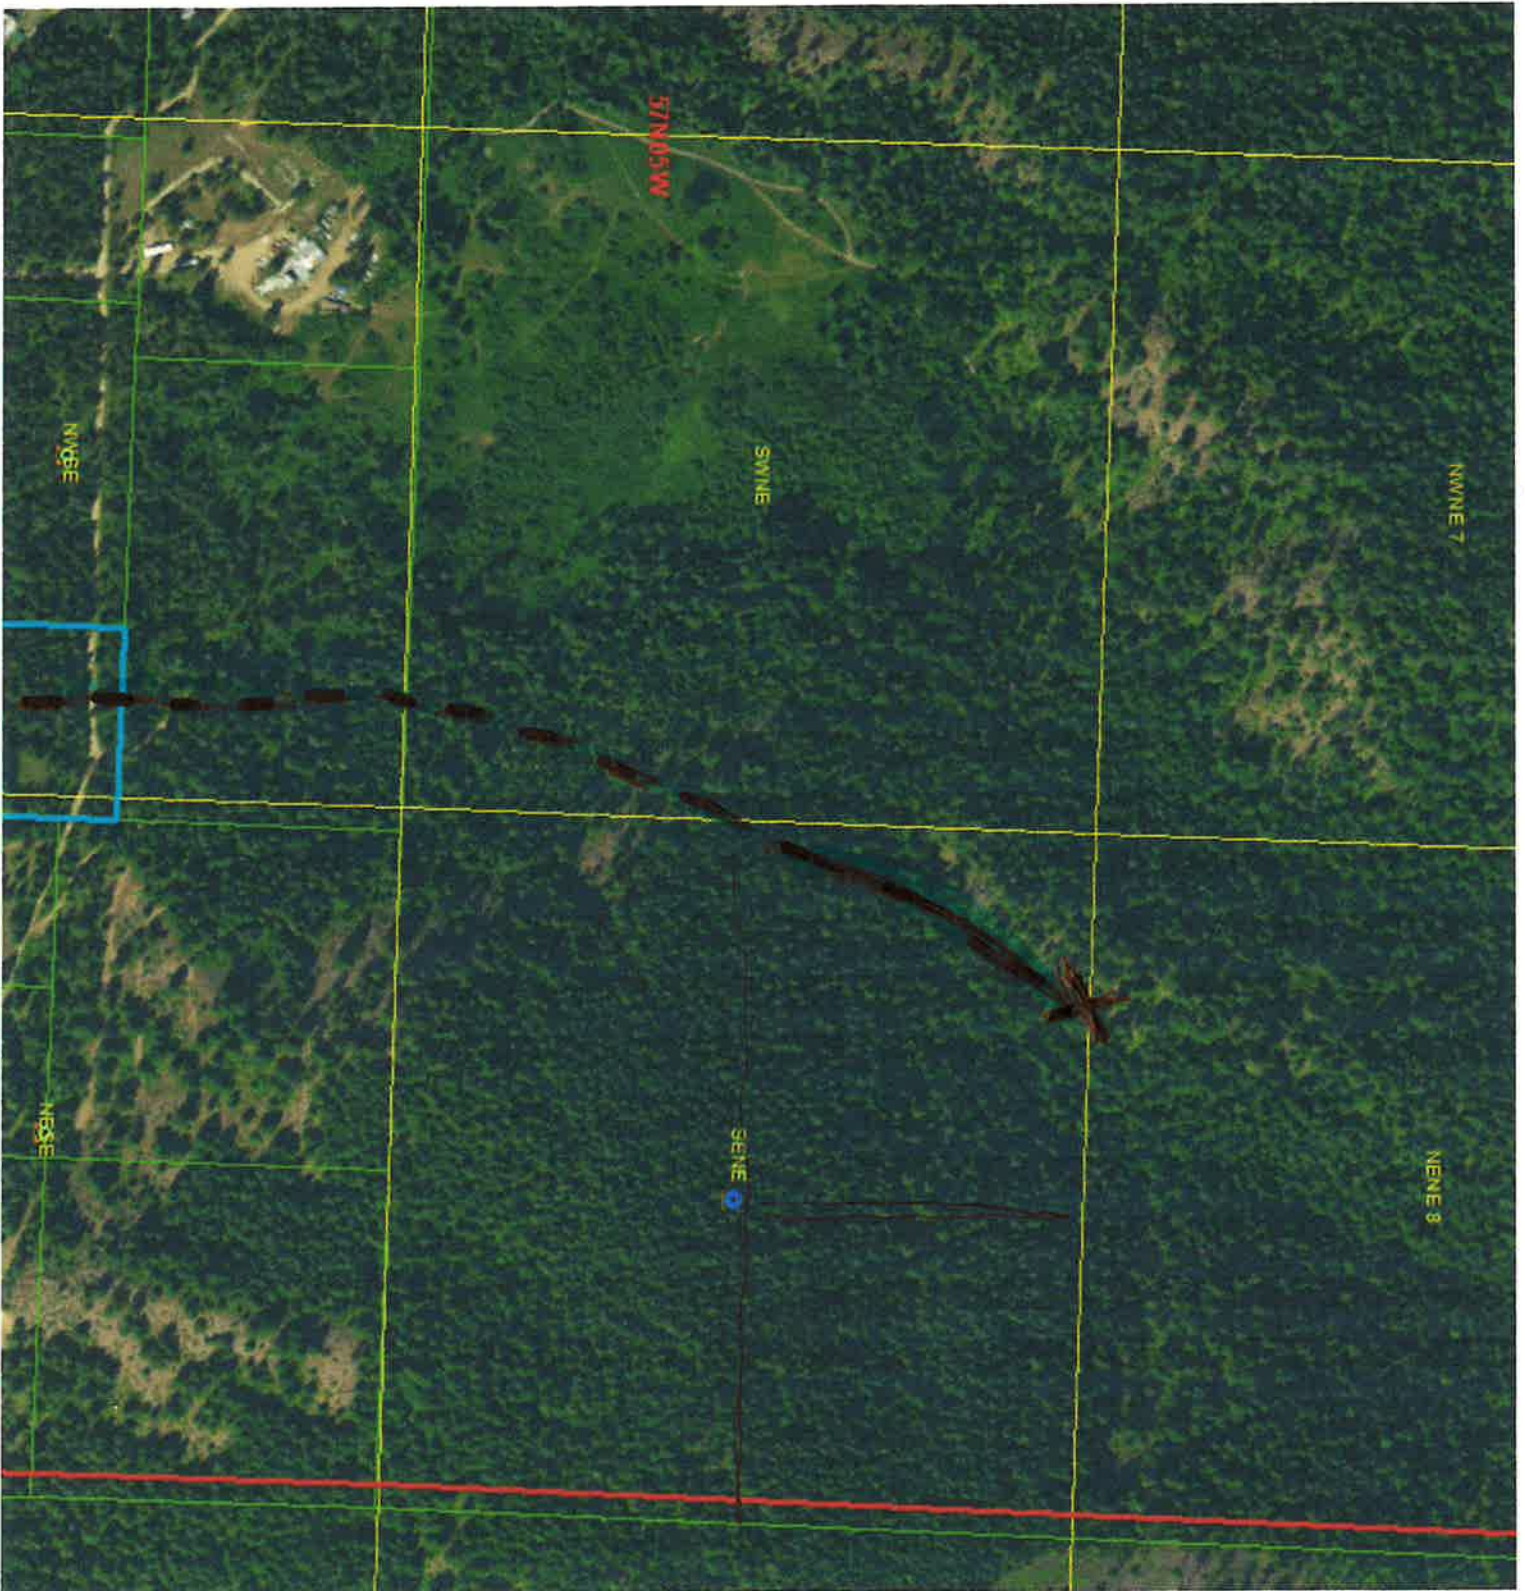

X = POD 417 JASPER MEADOW LAKE
RE: 97-7193 WATER RIGHT CLAIM
ASHWOOD / MATUSEKIC HUSBAND & WIFE