


PARCELS OF LAND LOCATED IN S 1/2 SE 1/4, SECTION 20,
N 1/2 NE 1/4, SECTION 29, GOVERNMENT LOT 1 SECTION 28,
NE 1/4 NW 1/4 SECTION 28, AND THE SW 1/4 SECTION 21,
T. 19 N., R. 24 E., BOISE MERIDIAN, LEMHI COUNTY, IDAHO.

NOTE: THIS DRAWING IS A COMPILATION OF THE FOLLOWING RECORD OF SURVEYS:
R.O.S. INSTR. NO 229278; R.O.S. INSTR. NO. 246617; R.O.S. INSTR. NO. 236840;
AND R.O.S. INSTR. NO. 236008. IT HAS BEEN COMPILED FOR INFORMATIONAL PURPOSES ONLY.

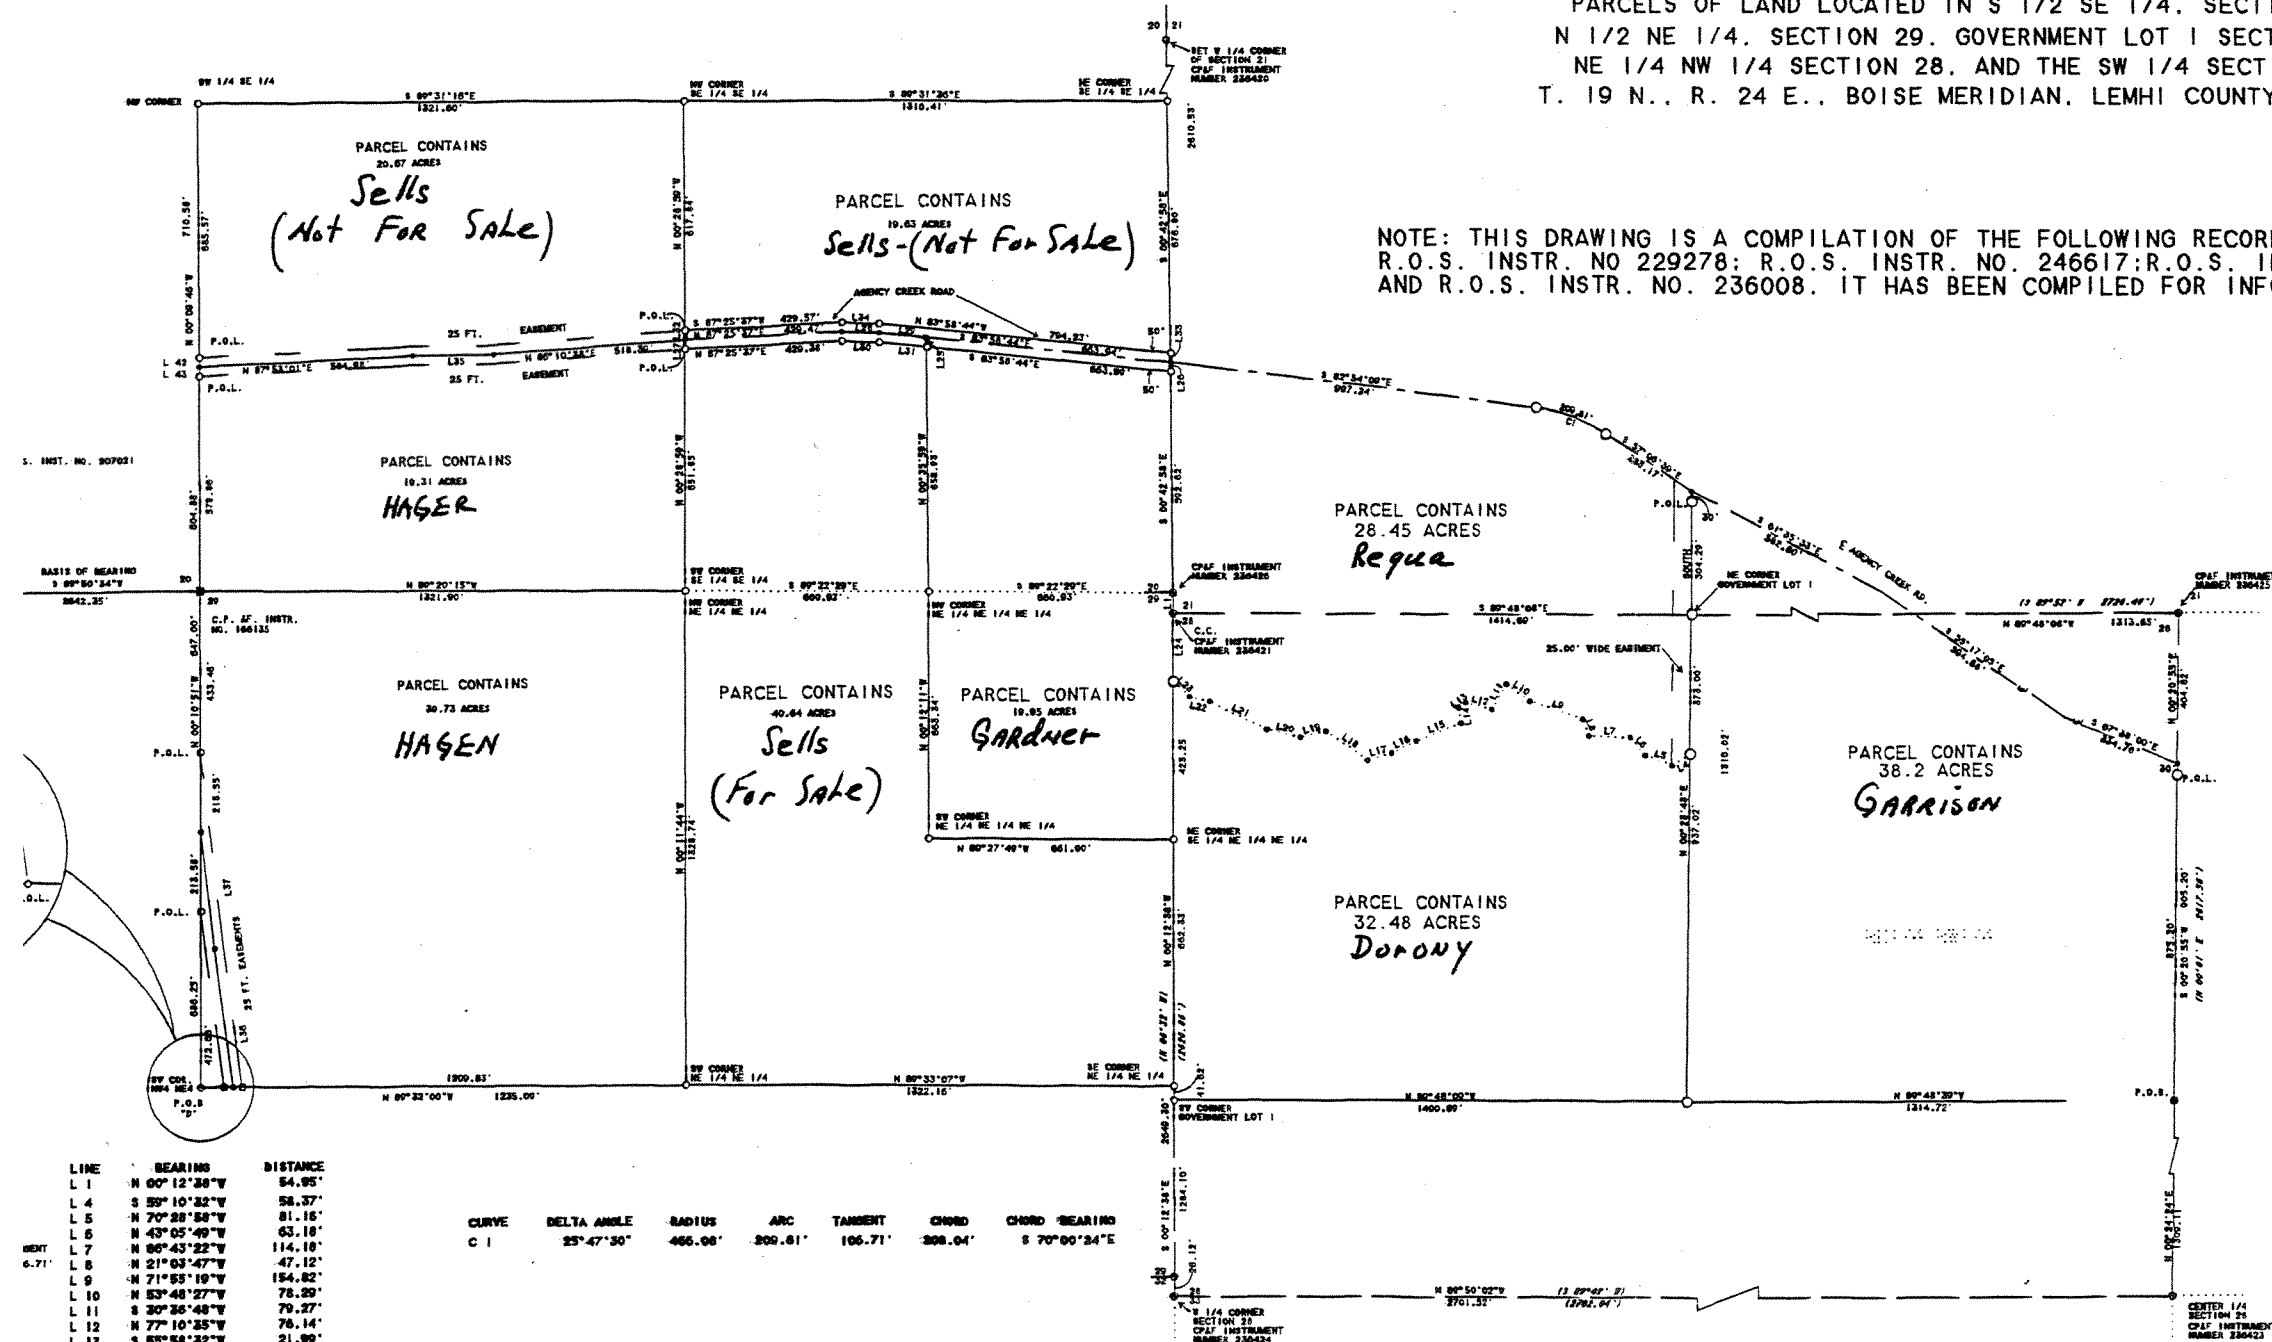

FOR		JOHN SELLS	
FILE:	COOK100.GCD	CHK BY:	
DATE:	7/24/02	DRAWN BY:	CW
WADE SURVEYING		104 S WARPETH 208-756-3070 SALMON, IDAHO 83467	



0 100' 200'

SCALE 1" = 100.00'

LEGEND

- FOUND 3 1/4" BLM ALUMINUM CAP
 - 5/8" REBAR WITH 2 1/2" ALUM. CAP
PLS 5000
 - A 5/8" x 24" REBAR WITH YELLOW PLASTIC CAP
MARKED "WADE PLS 5000".
 - SET 5/8" X 30" REBAR WITH 2 1/2" ALUMINUM CAP
MARKED "WADE SURVEYING PLS 5000" FOR 1/4 CORNER.
 - CALCULATED POINT (NOT SET)
- NORTHERLY BANK OF AGENCY CREEK.

CENTERLINE OF AGENCY CREEK ROAD.
- P.O.L.
POINT ON LINE
BLM 1905 RECORD BEARING AND DISTANCE
- (3 25° 40' 00")