


0248

BEAR ISLAND ESTATES
DIVISION NO. 1
SECTIONS 35 AND 36 T4N R37E M
SCALE 1"=200'
JEFFERSON COUNTY, IDAHO
NOVEMBER, 1971

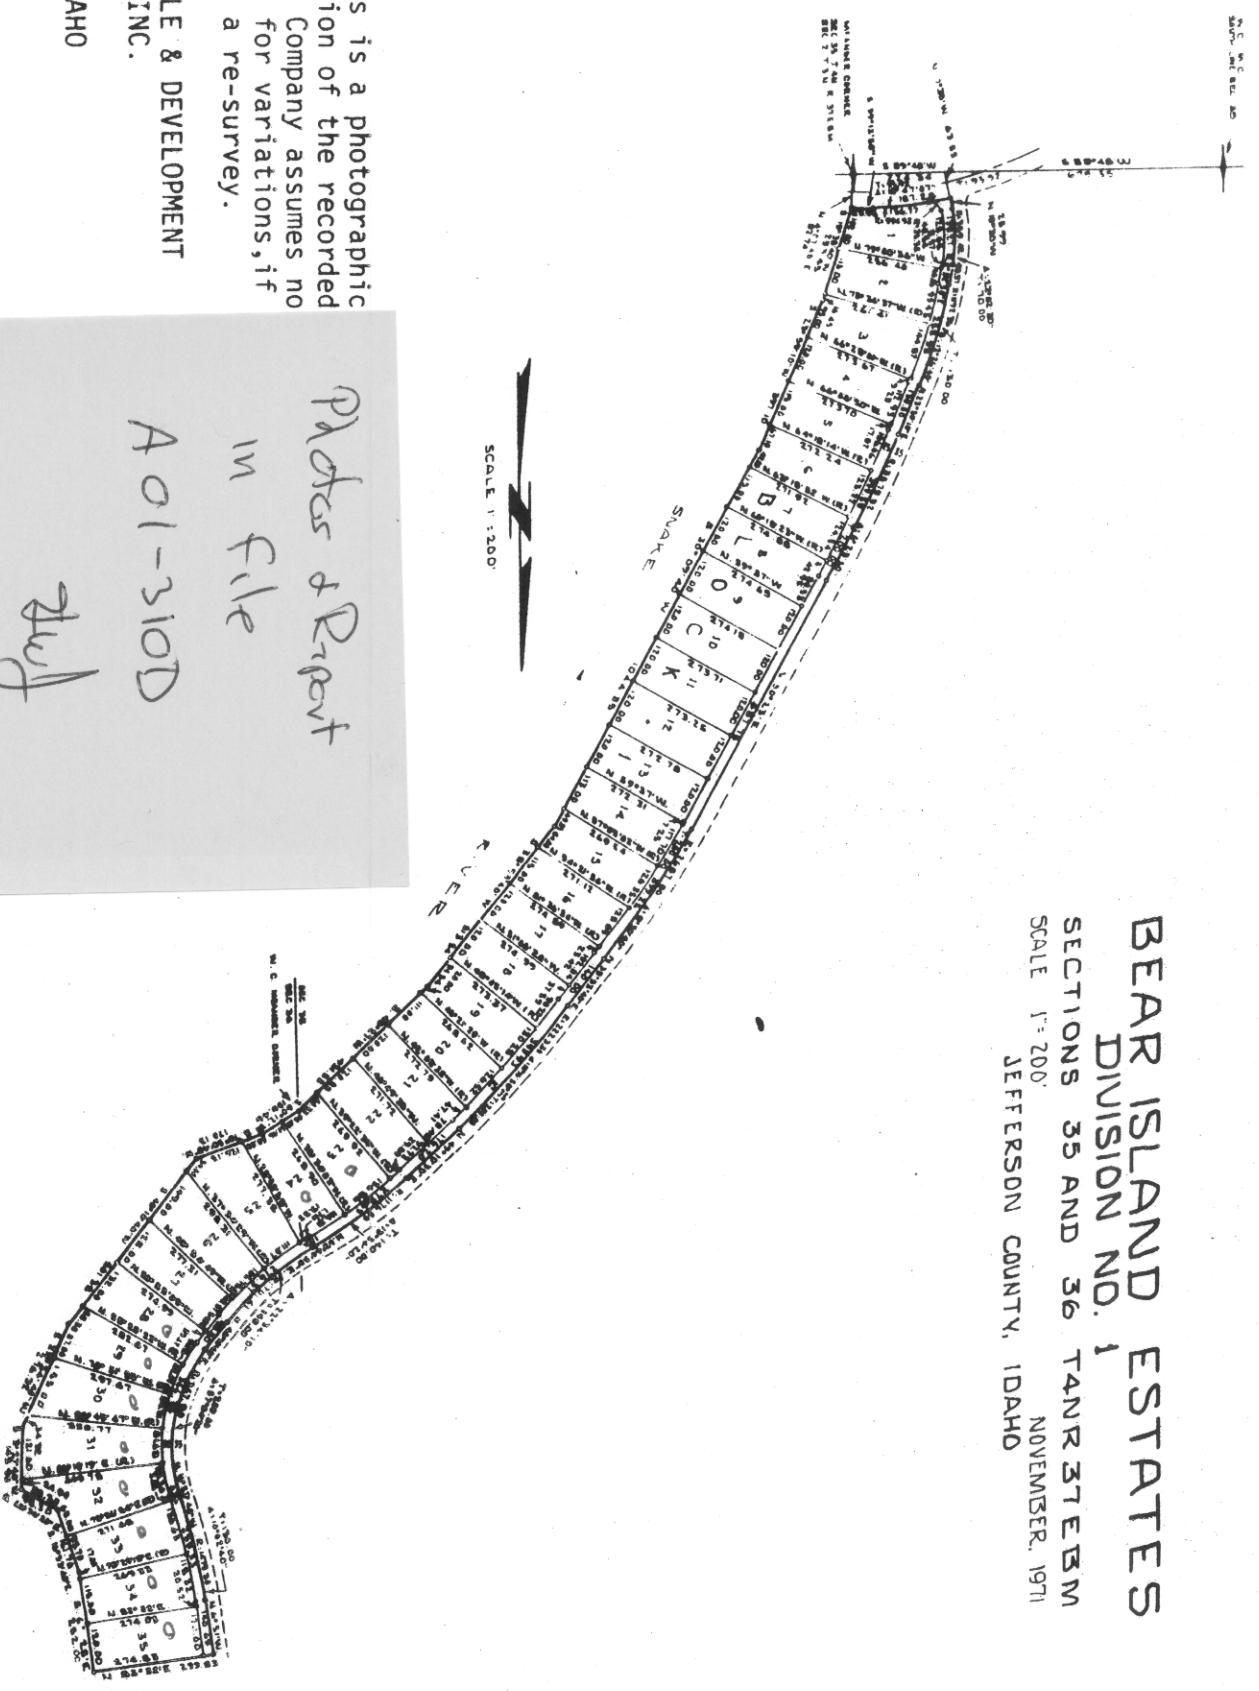

While this is a photographic reproduction of the recorded plat, the Company assumes no liability for variations, if any, with a re-survey.

RIGBY TITLE & DEVELOPMENT COMPANY, INC.

RIGBY, IDAHO

Plats & Report
in file
A01-310D
Juf

FIRST AMERICAN TILE COMPANY

BELMONT
LAND STATES
DIVISION NO. 2

JEFFERSON COUNTY, IDAHO
A PORTION OF SECTIONS 35 & 36 T. 4 N. R. 37 E. B.M.
ELLSWORTH ENGINEERING, INC.
IDAHO FALLS IDAHO
5452876 W. 3

RECORDER'S CERTIFICATE

I hereby certify that the foregoing Plat on the BEAR ISLAND ESTATES in Division No. 2, Jefferson County, Idaho was filed for recording in the Office of the Recorder of Jefferson County, Idaho on the 25th day of July, 1916 at 10:44 a.m. and recorded in Plat Book No. 3, on page 15.

