



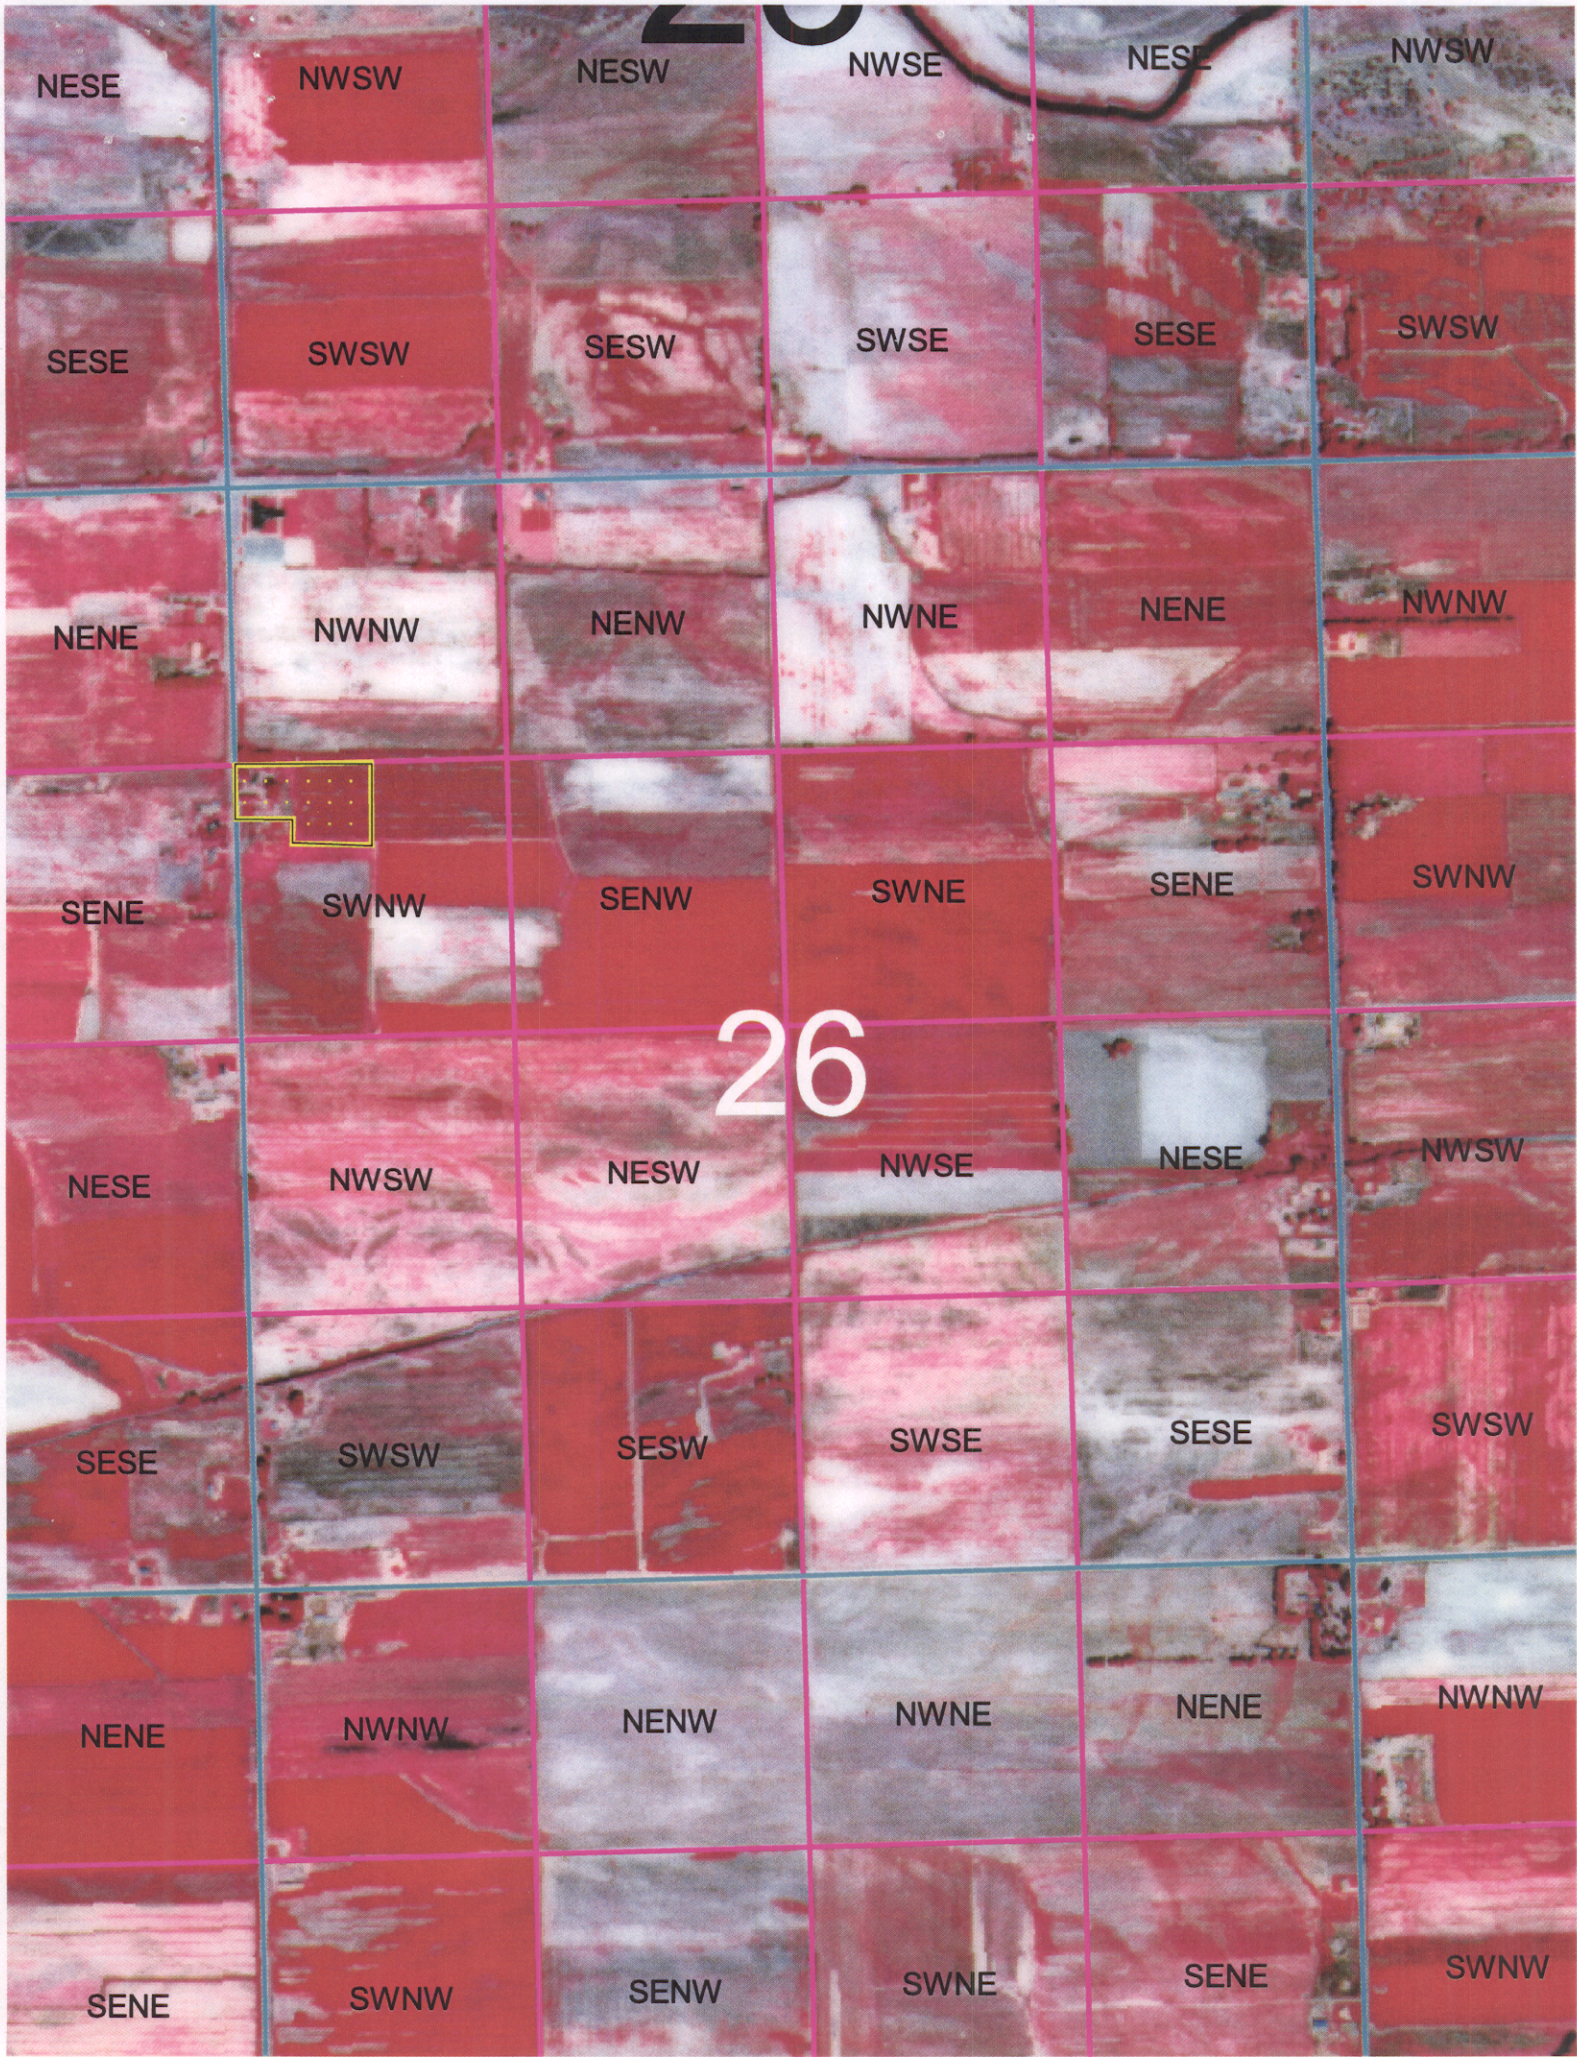


RECORD OF SURV

Beginning at a point that is South along the Section line 1341.44 feet from the Northwest Corner of Section 26, Township 4 North, Range 39 East of the Boise Meridian, said POINT OF BEGINNING being the Northwest corner of the South 1/2 of the Northwest 1/4 of said Section 26; running thence South along said Section line 264.72 feet; thence S.87°37'08"E. 382.81 feet; thence S.00°11'48"W. 112.42 feet; thence West 660.00 feet to the POINT OF BEGINNING. SUBJECT TO existing County Road Right-of-Way and easements of record.

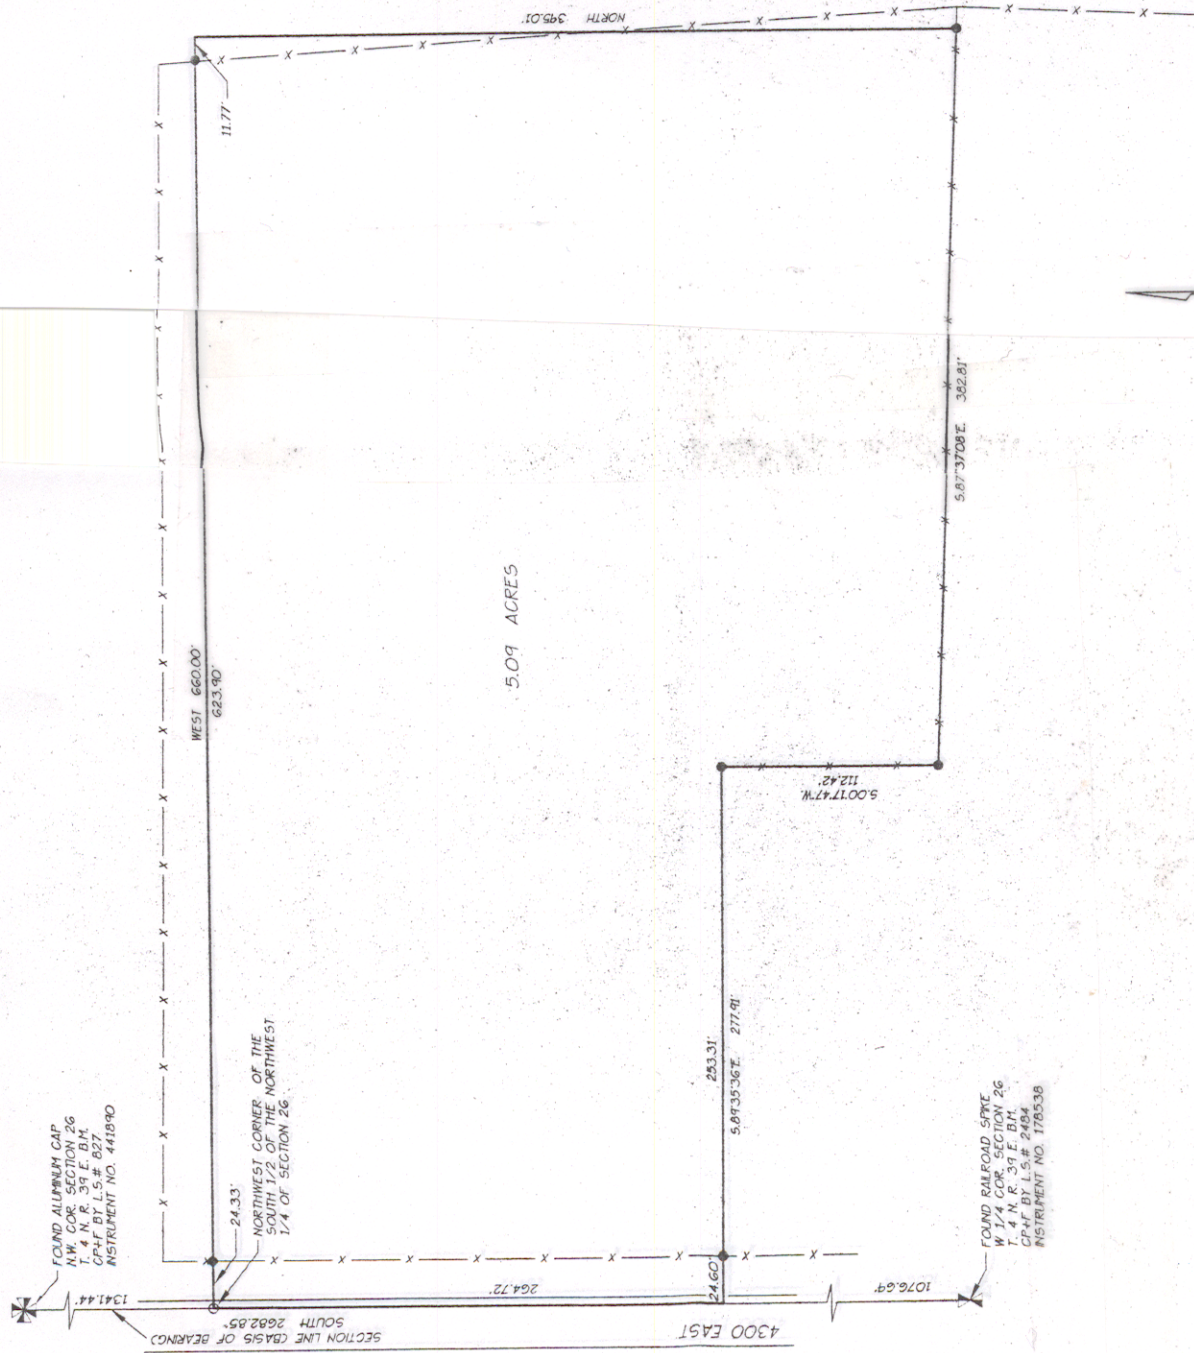

SURVEYOR'S CERTIFICATE
I, ROBERT JON MEKLE A LAND SURVEYOR LICENSED BY THE STATE OF IDAHO, HEREBY CERTIFY THAT THE TRACT OF LAND WAS SURVEYED UNDER MY SUPERVISION AND STATED AS SHOWN HEREON.

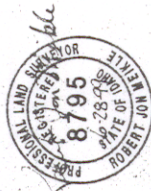

**PROPERTY SURVEY FOR
COLLEEN RITCHIE**

PART OF THE NW 1/4 OF SEC. 26, T. 4 N. R. 39 E. B.M.
JEFFERSON COUNTY, IDAHO

Scale: 1" = 50'	Date: JUNE 1999	Job No.
Drawn By: N.L.F.	Cadfile: 5338R05	5338
1020 Lincoln Road		
Idaho Falls, Idaho 83401 (208) 524-6175		

Sht. 1 of 1



Mountain River
Engineering