



SCALE



ft.


LINE TABLE

LINE	LENGTH	BEARING	LINE	LENGTH	BEARING
L1	118.99	N70°44'25"W	L21	106.03	N50°02'01"W
L2	26.51	S55°11'14"W	L22	138.17	N02°05'15"E
L3	29.18	N32°24'40"W	L23	53.03	N05°51'30"W
L4	51.66	N33°44'06"W	L24	59.34	S80°43'00"W
L5	121.60	S89°36'12"W	L25	70.54	N37°52'09"W
L6	56.34	S53°50'33"W	L26	94.73	N46°29'05"E
L7	64.30	N43°54'15"W	L27	65.92	N30°04'08"W
L8	57.59	S69°22'10"W	L28	50.06	S54°23'09"W
L9	88.50	S02°10'30"W	L29	76.12	N47°44'40"W
L10	43.24	S70°24'55"W	L30	34.98	S89°24'55"W
L11	81.24	N20°09'31"W	L31	37.46	S02°30'10"E
L12	29.17	N67°13'14"W	L32	77.10	S22°32'01"W
L13	78.65	S38°03'59"W	L33	112.98	N67°24'03"W
L14	44.23	N64°44'40"W	L34	39.65	S78°23'55"W
L15	90.42	S16°00'31"W	L35	13.25	S09°31'35"W
L16	56.00	N71°53'40"W	L36	9.40	S82°28'29"W
L17	58.24	S46°03'27"W	L37	124.51	N00°43'00"E
L18	112.33	N84°50'56"W	L38	66.30	S89°44'58"W
L19	40.70	N18°12'41"E	L39	50.82	N85°22'33"W
L20	122.54	N68°22'42"E			

ANGENT	CHORD DIRECTION	CHORD
72.33'	N72°51'39"W	138.95'
77.79'	S81°45'37"E	150.59'
47.12'	N56°54'11"W	210.06'
64.77'	S32°14'04"E	121.48'
53.88'	S65°53'21"E	106.07'
43.99'	N63°40'01"W	85.93'
63.31'	S75°06'13"E	120.71'
35.71'	N87°38'22"E	70.91'
02.19'	N89°28'55"W	201.49'

1122.04' 1337.57' 2675.15' 275.54' N00°43'00"E

TIE TO THREAD OF CREEK
WITNESS CORNER
S00°43'00"W 25.00'

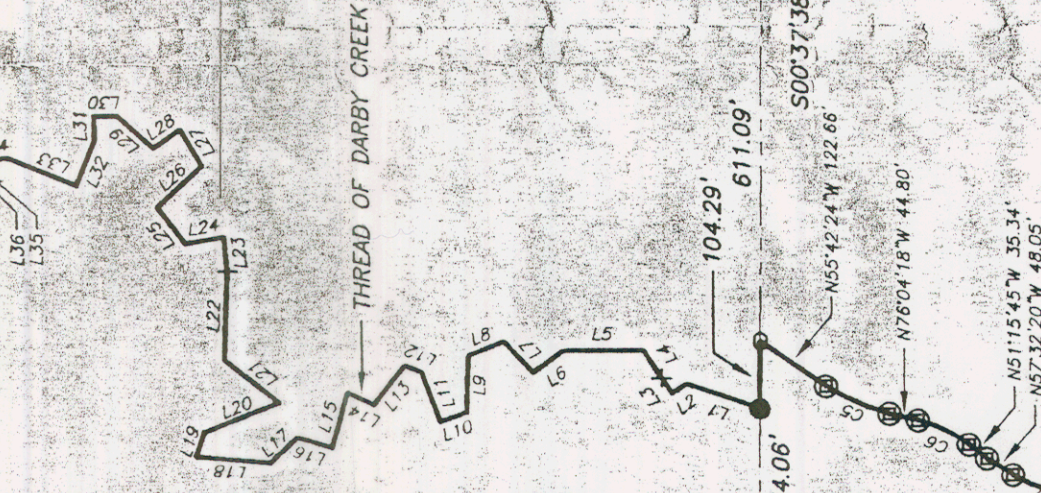

N89°48'51"E 1321.90'

07°W 1318.05'

618.68' 1334.06'

104.29' 611.09'

N55°42'24"W 122.66'

N76°04'18"W 44.80'

N51°15'45"W 35.34'
N57°32'20"W 48.05'

PARCEL B
80.09 ACRES

PARCEL A
162.04 ACRES

1334.07'

2668.13'

S00°37'38"W


S00°37'38"W 1334.41'

N89°44'45"W 1315.53'

S89°45'48"E 1317.14'

S00°37'22"W 1335.65'

PART OF SECTION 9

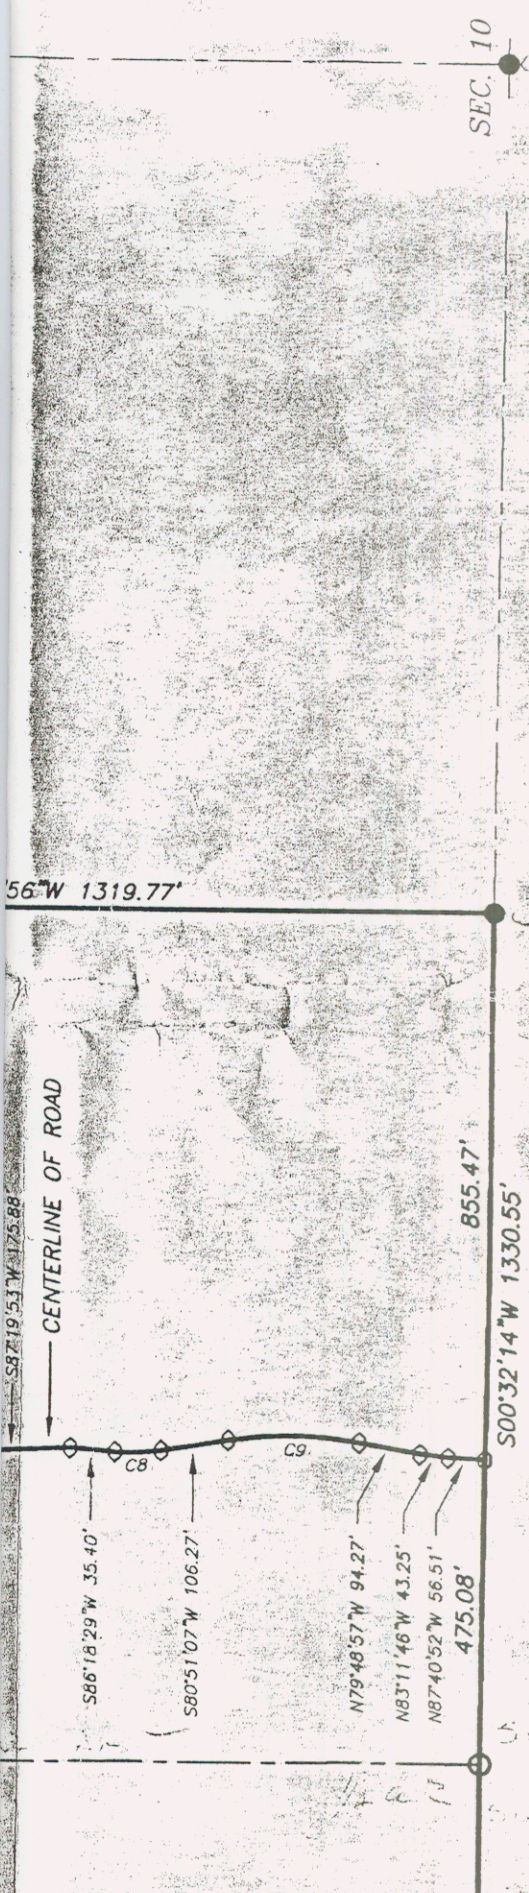

RECORD OF SURVEY
PREPARED FOR
CRAIG & DEAN KNIGHT
FOR PARCELS LOCATED WITHIN
SECTION 9, 10 AND 15
T4N, R45E
TETON COUNTY, IDAHO
SHEET 2 OF 3

INDICATES A 12" LONG STEEL SPIKE SET THIS SURVEY
INDICATES A 24" LONG, 5/8" DIAMETER STEEL REBAR SET THIS SURVEY
INDICATES A 12" LONG, 5/8" DIAMETER STEEL REBAR SET THIS SURVEY
INDICATES A 5/8" DIAMETER STEEL REBAR WITH SURV-KAP INSCRIBED "PLS 7481" SET THIS SURVEY. IDAHO CORNER PERPETUATION AND FILING RECORD ON FILE.
INDICATES A 1/2" DIAMETER STEEL REBAR WITHOUT CAP FOUND THIS SURVEY. IDAHO CORNER PERPETUATION AND FILING RECORD ON FILE.

INDICATES A STEEL SPIKE FOUND THIS SURVEY, REPLACED WITH A 5/8" DIAMETER STEEL REBAR WITH 2 1/2" DIAMETER ALUMINUM CAP INSCRIBED "PLS 7481" AND OTHER APPROPRIATE DETAILS. IDAHO CORNER PERPETUATION AND FILING RECORD ON FILE.

+ ANGLE POINT, NOTHING FOUND OR SET THIS SURVEY

_____ PARCEL BOUNDARY LINE
----- SECTION LINE
----- QUARTER SECTION LINE
----- SIXTEENTH SECTION LINE