


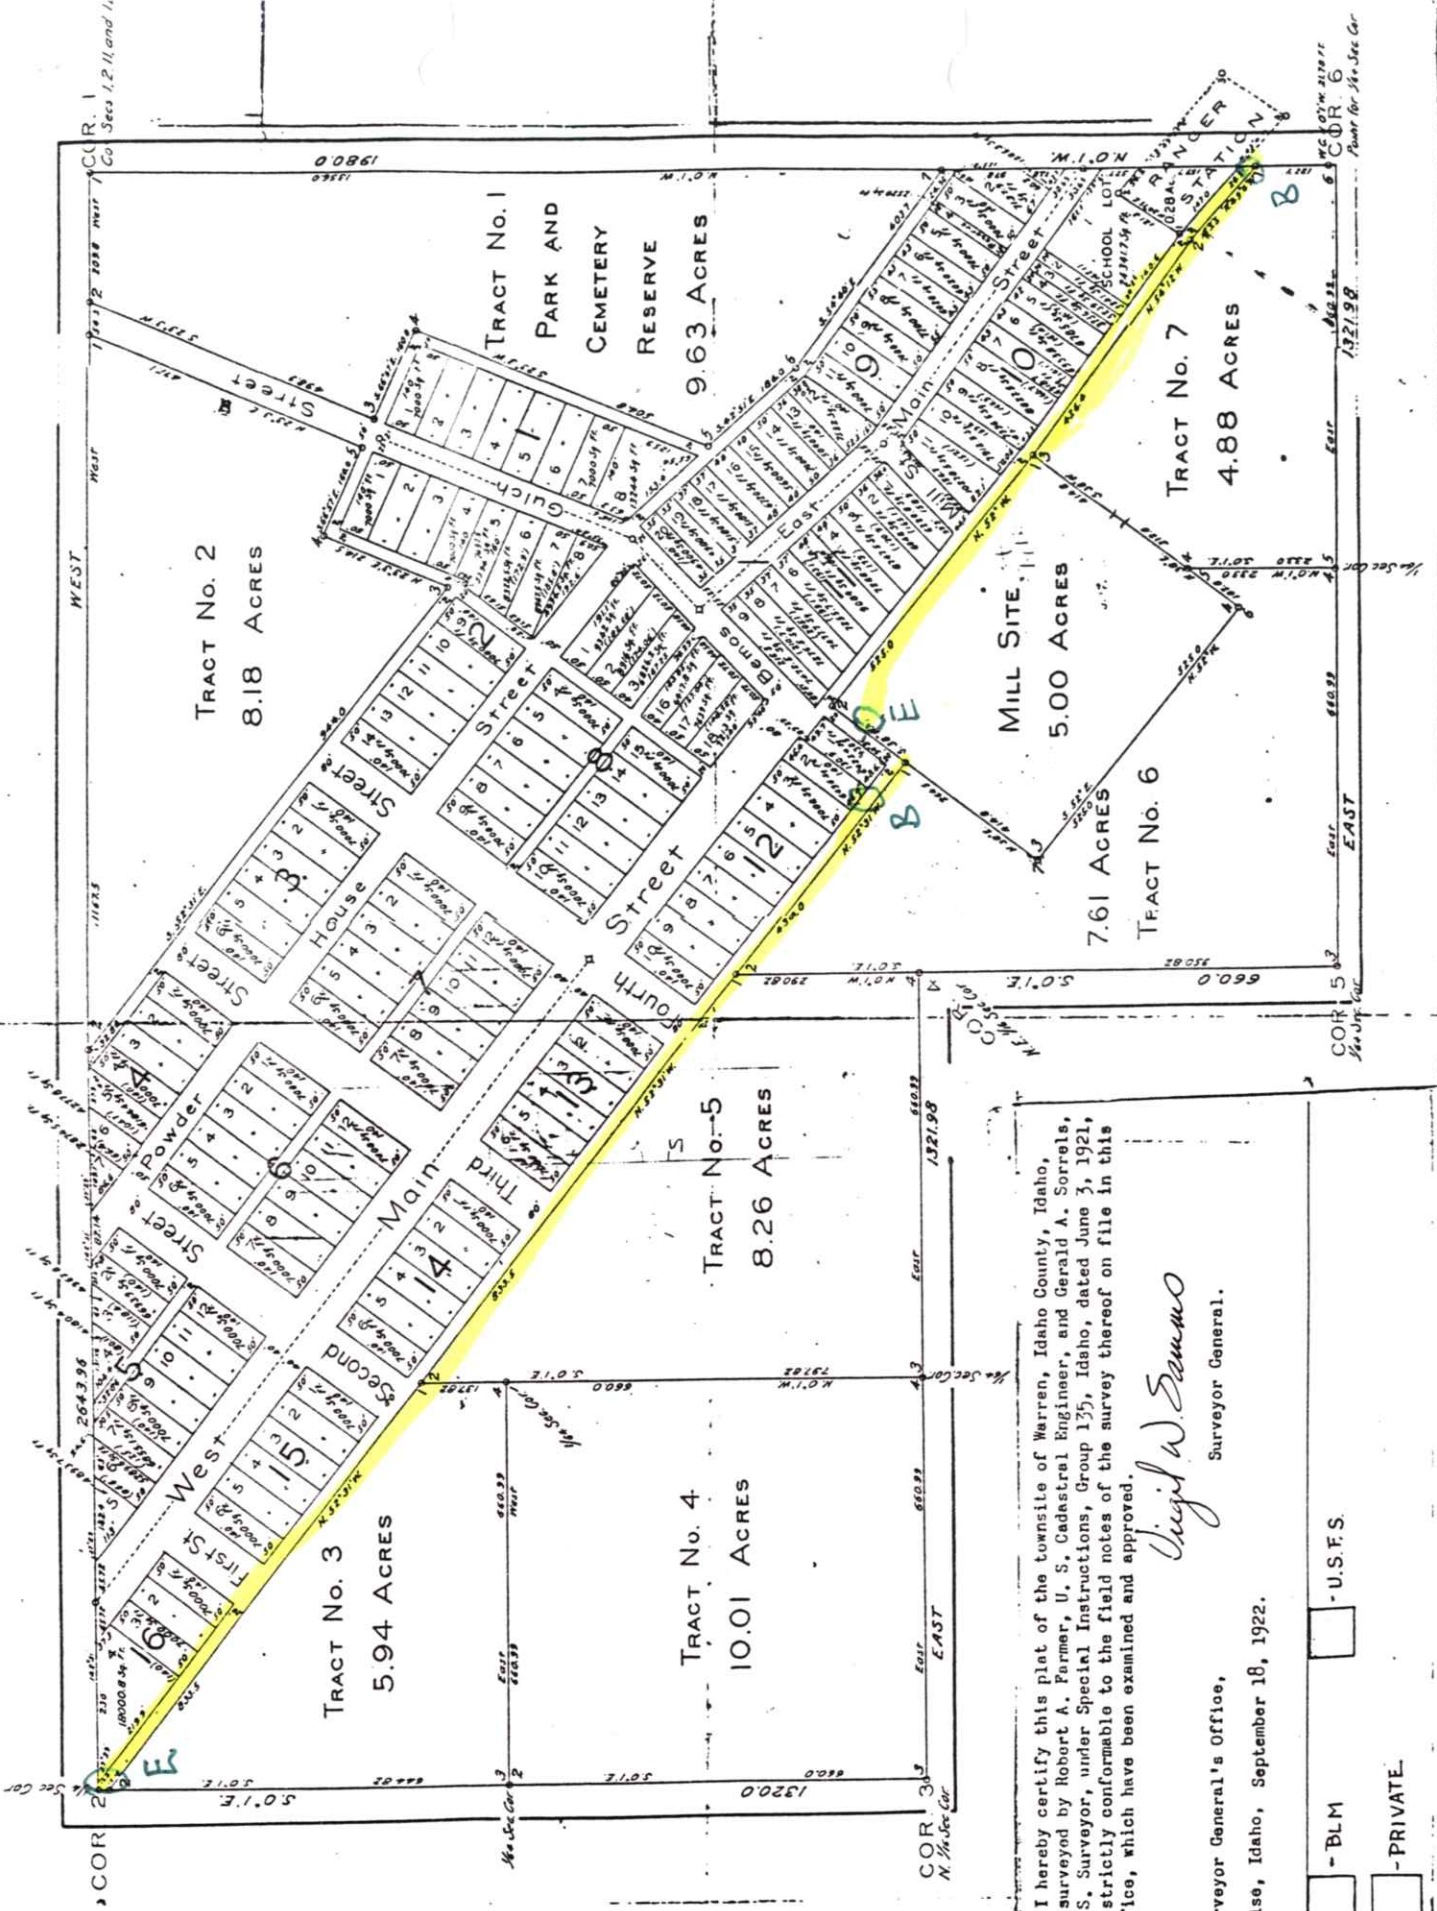

I hereby certify this plat of the townsite of Warren, Idaho County, Idaho, as surveyed by Robert A. Farmer, U. S. Cadastral Engineer, and Gerald A. Sorrels, U. S. Surveyor, under Special Instructions, Group 135, Idaho, dated June 3, 1921, is strictly conformable to the field notes of the survey thereof on file in this office, which have been examined and approved.


David W. Sammo
Surveyor General.

Surveyor General's Office,
Boise, Idaho, September 18, 1922.

☐ - BLM ☐ - U.S.F.S. ☐ - PRIVATE

TOWNSHIP 22 NORTH RANGE 6 EAST OF THE BOISE MERIDIAN, IDAHO

IDAHO COUNTY 049
COEUR D'ALENE DISTRICT

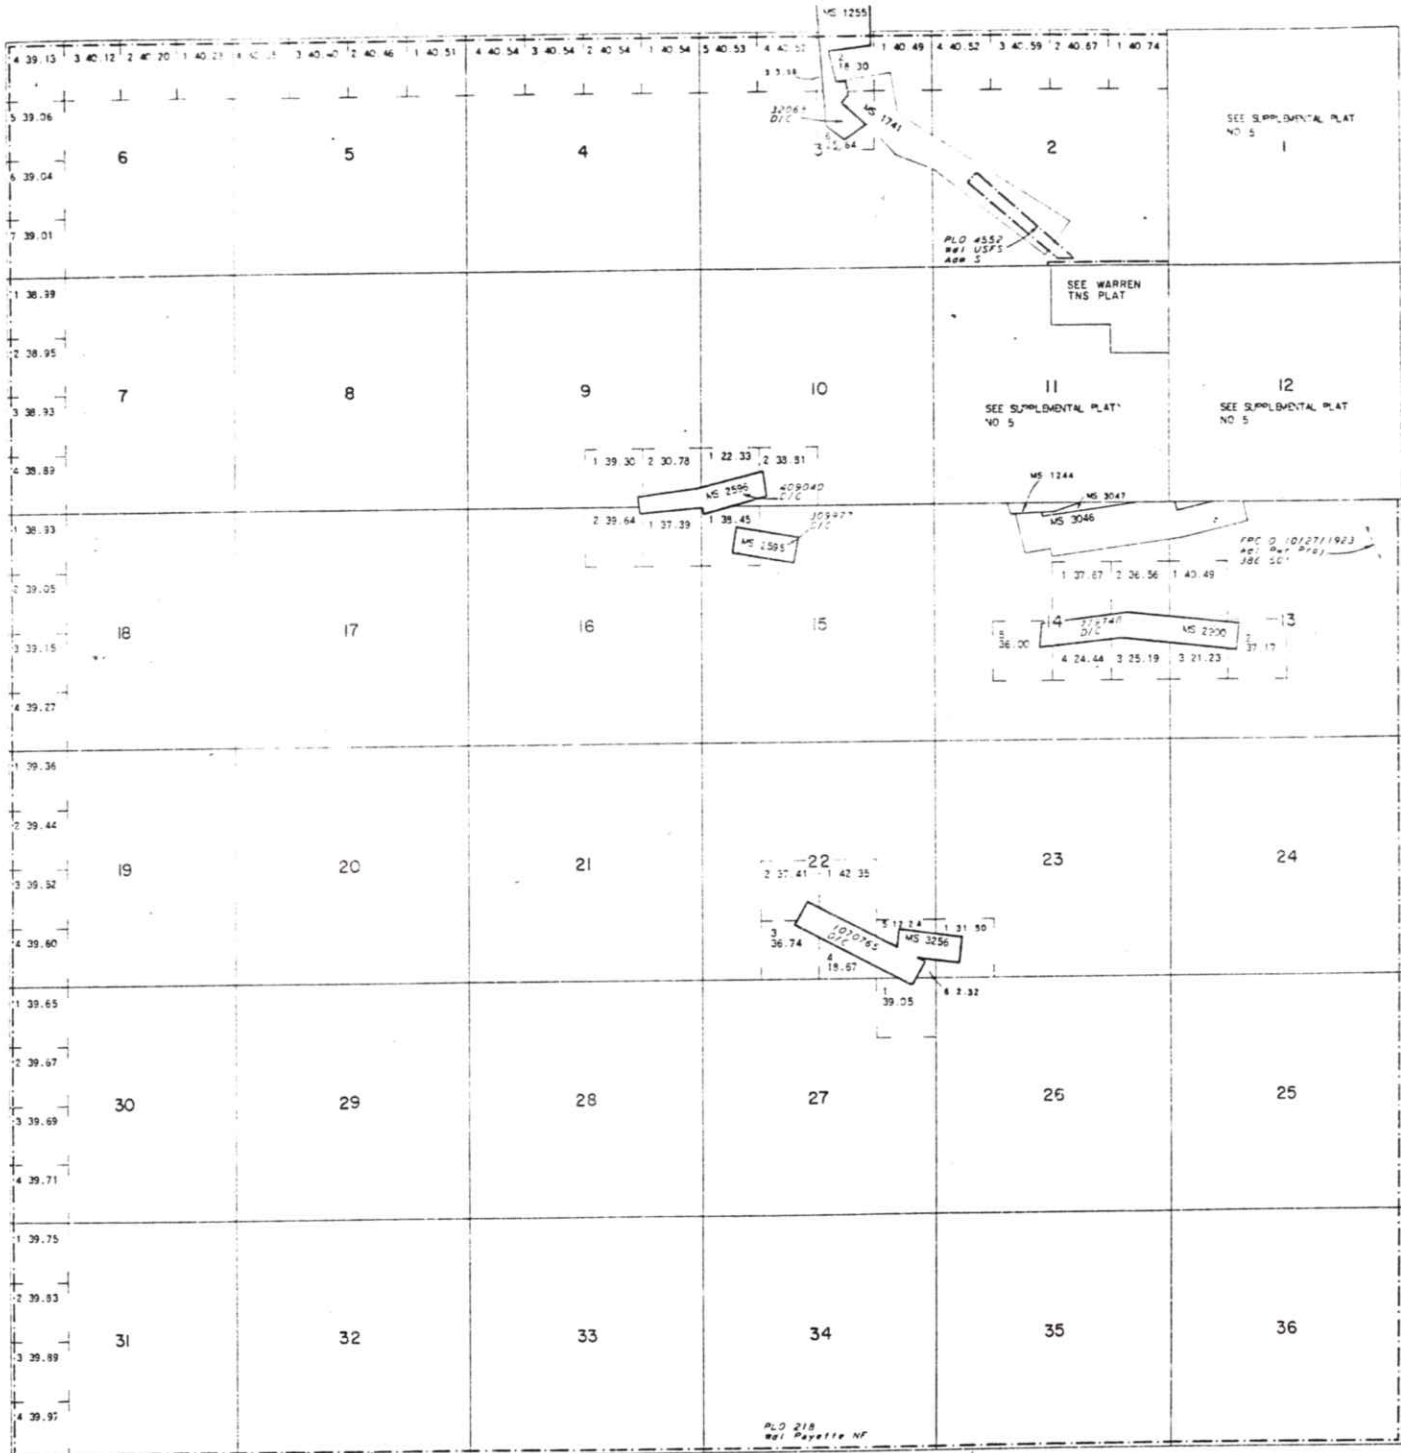

77-13934