



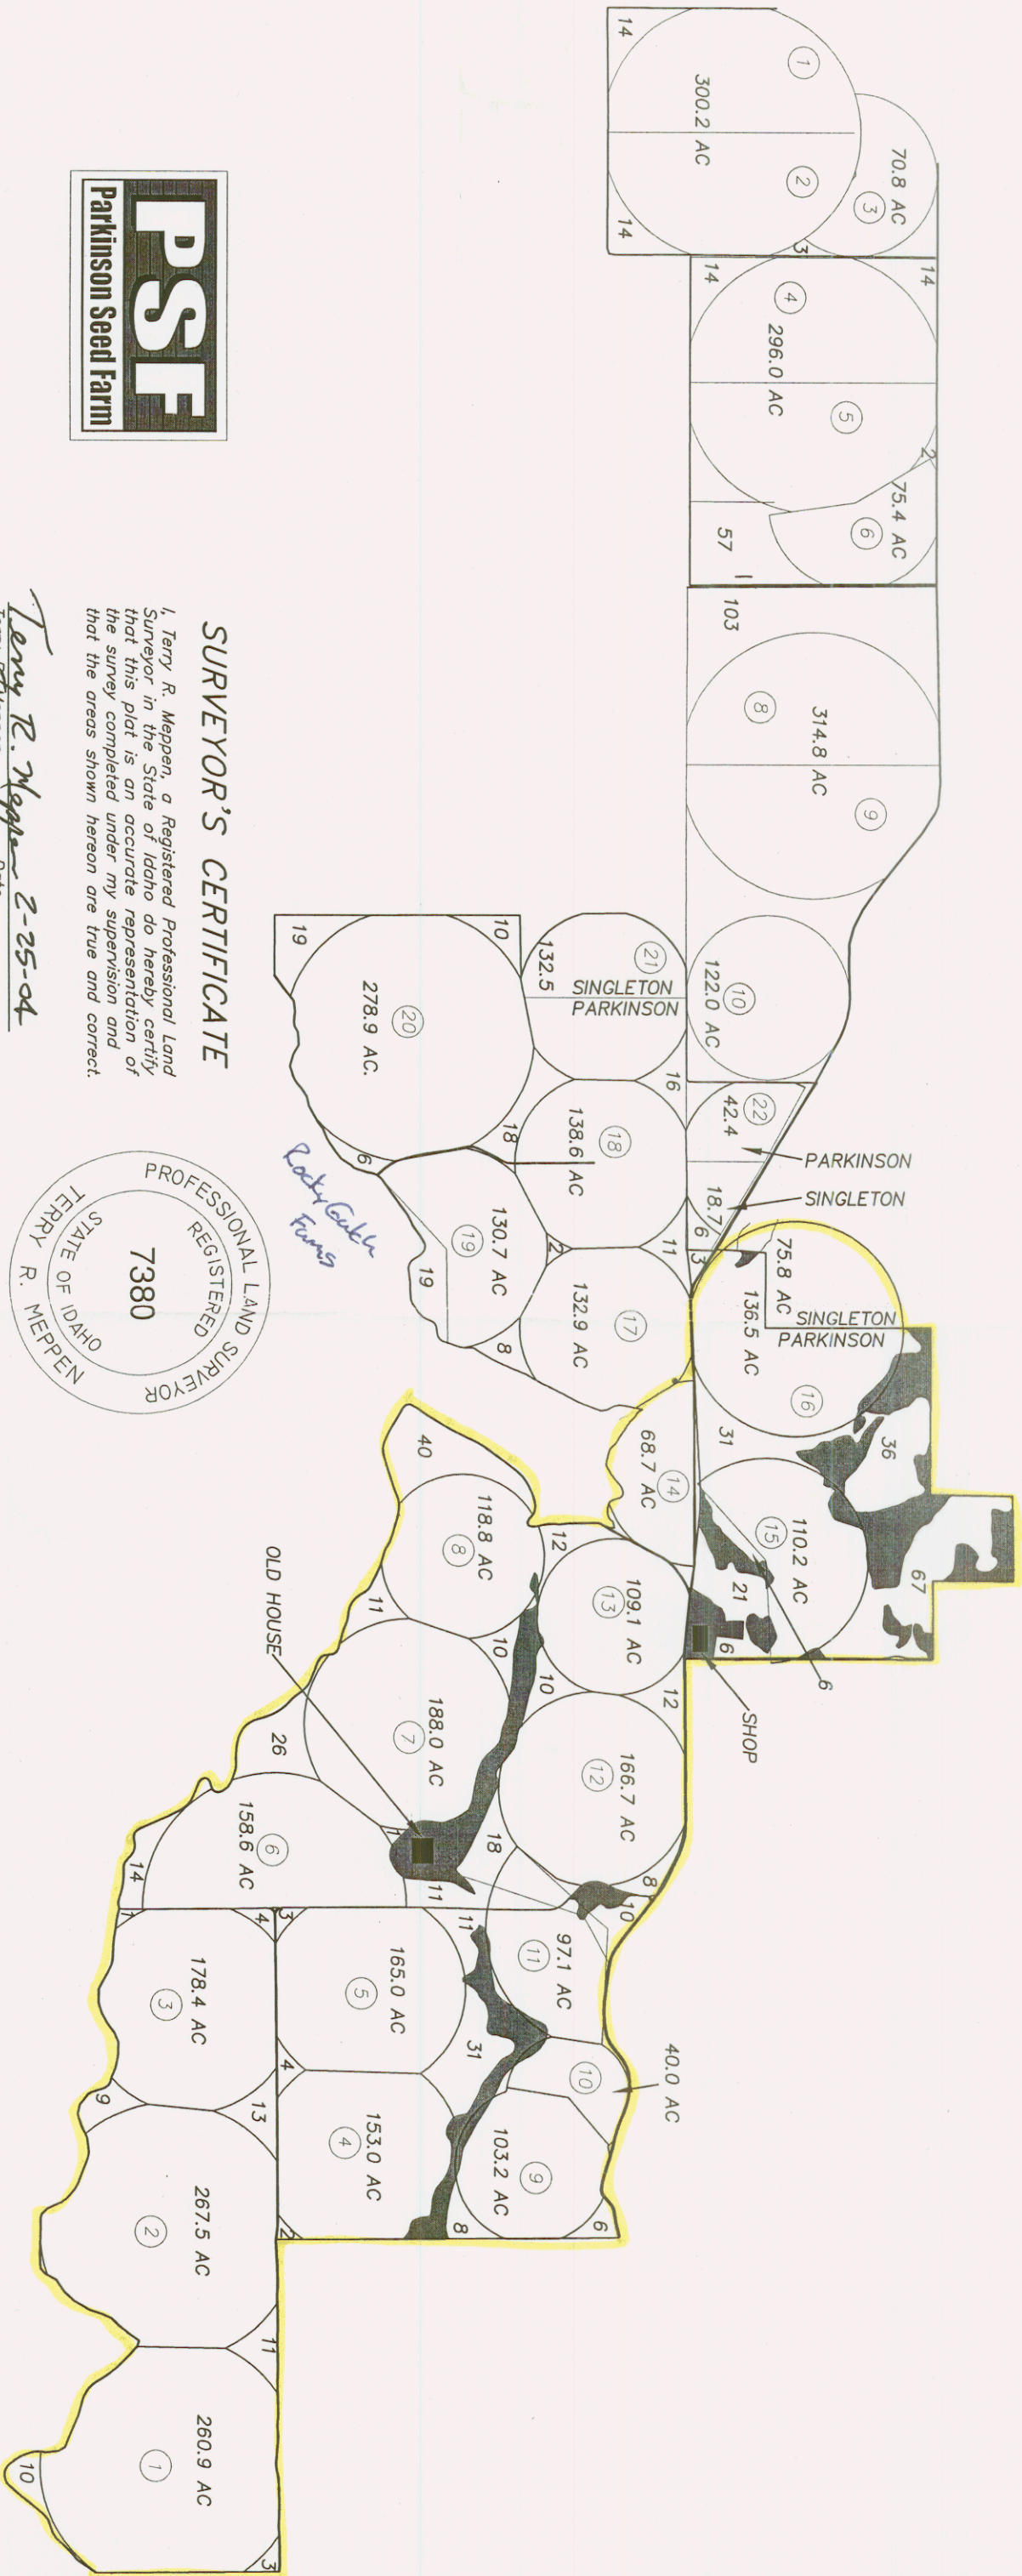

SURVEYOR'S CERTIFICATE

I, Terry R. Meppen, a Registered Professional Land Surveyor in the State of Idaho do hereby certify that this plat is an accurate representation of the survey completed under my supervision and that the areas shown hereon are true and correct.

Terry R. Meppen Date *2-25-04*
Terry R. Meppen
License No. 7380

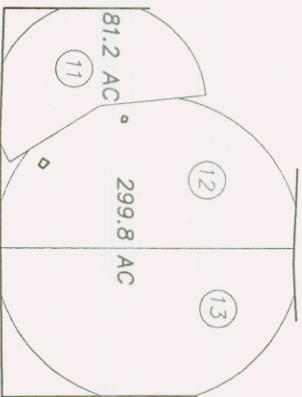

DRAWN: KAM		CHECKED: TRM	PROJECT NO. 03020
DESIGNED: TRM		APPROVED: —	PIVOT SURVEY ACREAGE CALCULATION
NO. REVISIONS BY DATE		HORZ. SCALE: NTS	
VERT. SCALE: N/A		CAD NAME: 03020AC	SHEET NO. —

This document or any part thereof in detail or design concept is the property of Schiess & Associates and shall not be copied in any form without the written authorization of Schiess & Associates.

Schiess & Associates
ENGINEERING • PLANNING • LAND SURVEYING
Idaho Falls 522-1244 Redburg 356-6092