

COUNTY RECORDER'S CERTIFICATE

is to certify that this plat was filed for record in the
e of the Recorder of the County of Bannock, Idaho
his 16 day of May, 2000 at 4:49 P.M., at the
st of Snake River and was duly recorded
ord of Plats in Book 170 at Page .

0018630
ument Number

Larry W. Zhan by
COUNTY RECORDER
J. Ann Anderson

LEGEND


- R = WARRANTY DEED INST. NO. XXXXXX
• = SET MAG NAIL IN ASPHALT
● = SET 1/2" REBAR W/PLASTIC CAP PLS 843
○ = FD. 1/2" REBAR AS NOTED
○ = FD. MONUMENT AS NOTED
⊕ = FOUND BRASS CAP AS NOTED
CR = CORNER RECORDATION
____ x ____ x EXISTING FENCES
POB = POINT OF BEGINNING

SURVEYOR'S CERTIFICATE

E. BURCHAM, JR., a duly licensed Land Surveyor in the
e of Idaho, hereby certify that this plat correctly
resents a survey made under my direction of the lands
yn hereon.

J. E. Burcham, Jr.
BURCHAM, JR. PLS 843
11/10/00
PROFESSIONAL LAND SURVEYOR
843
STATE OF IDAHO
J. E. BURCHAM JR.

R RECORD OF SURVEY INSTR. NO. 481345 DATED JUNE 23, 1971
N89°27'18"E 2648.53'

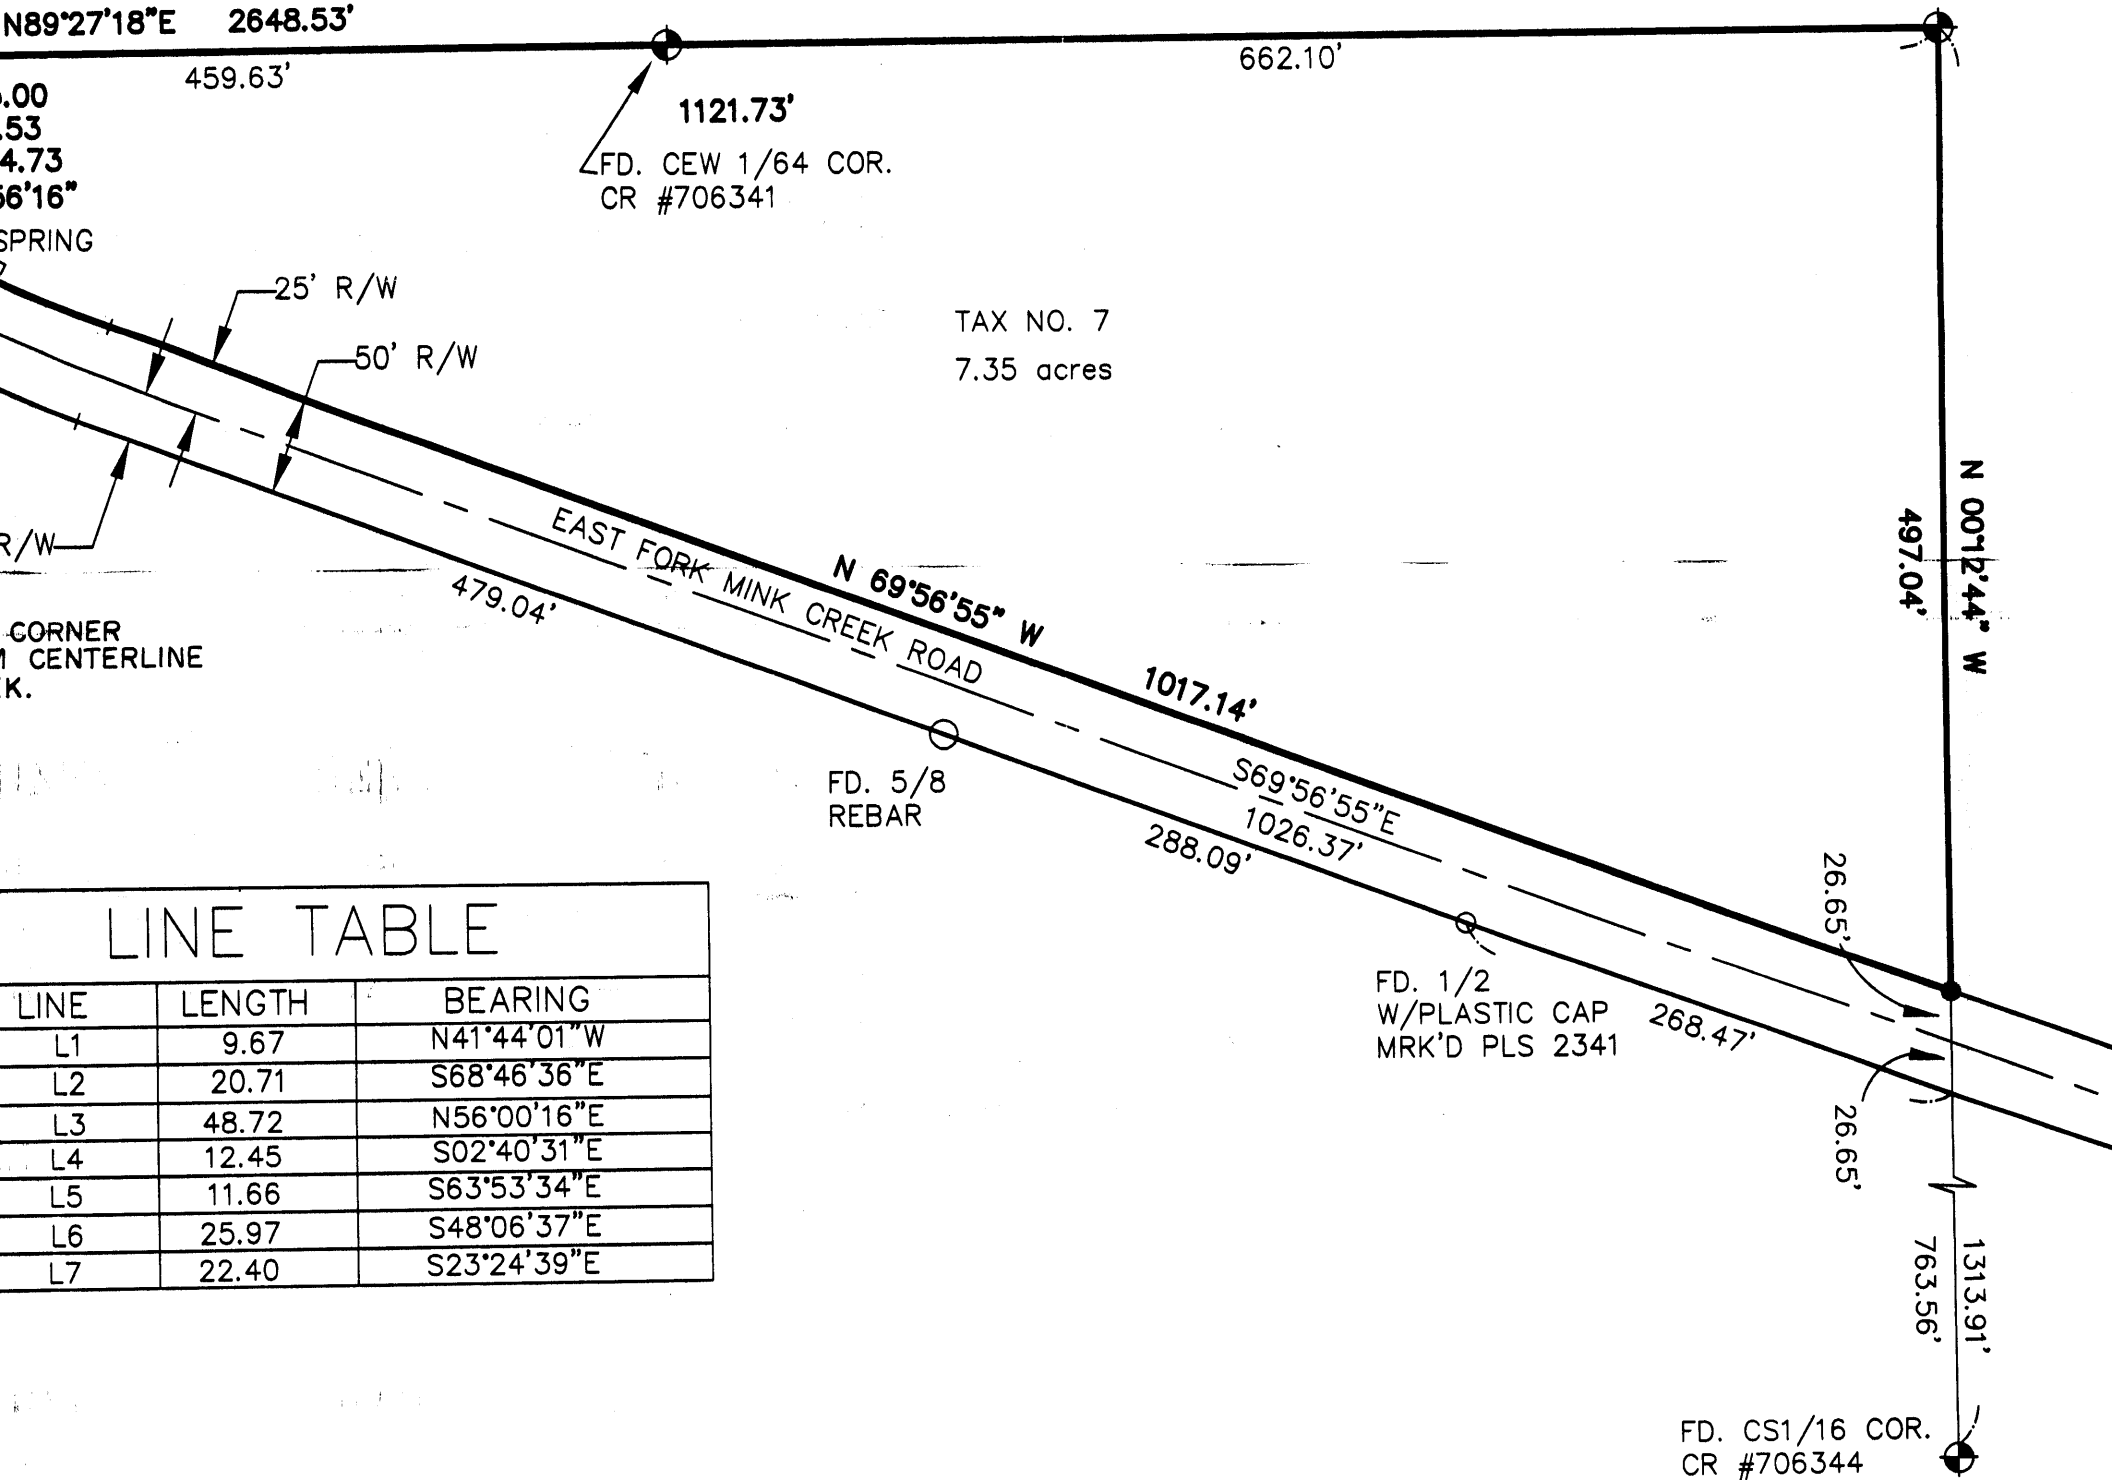



RME
Rocky Mountain Engineering

155 SOUTH SECOND
POCATELLO, ID. 83201

PH: (208)234-0110
FAX: (208)234-0111

RECORD OF SURVEY
BRUCE & ELAINE KILGORE
N1/2SW¼ S. 8 T. 8 S., R. 35 EBM
BANNOCK

SNAKE RIVER SURVEYING, INC.
460 LINCOLN STREET, SUITE C
AMERICAN FALLS, IDAHO 83211

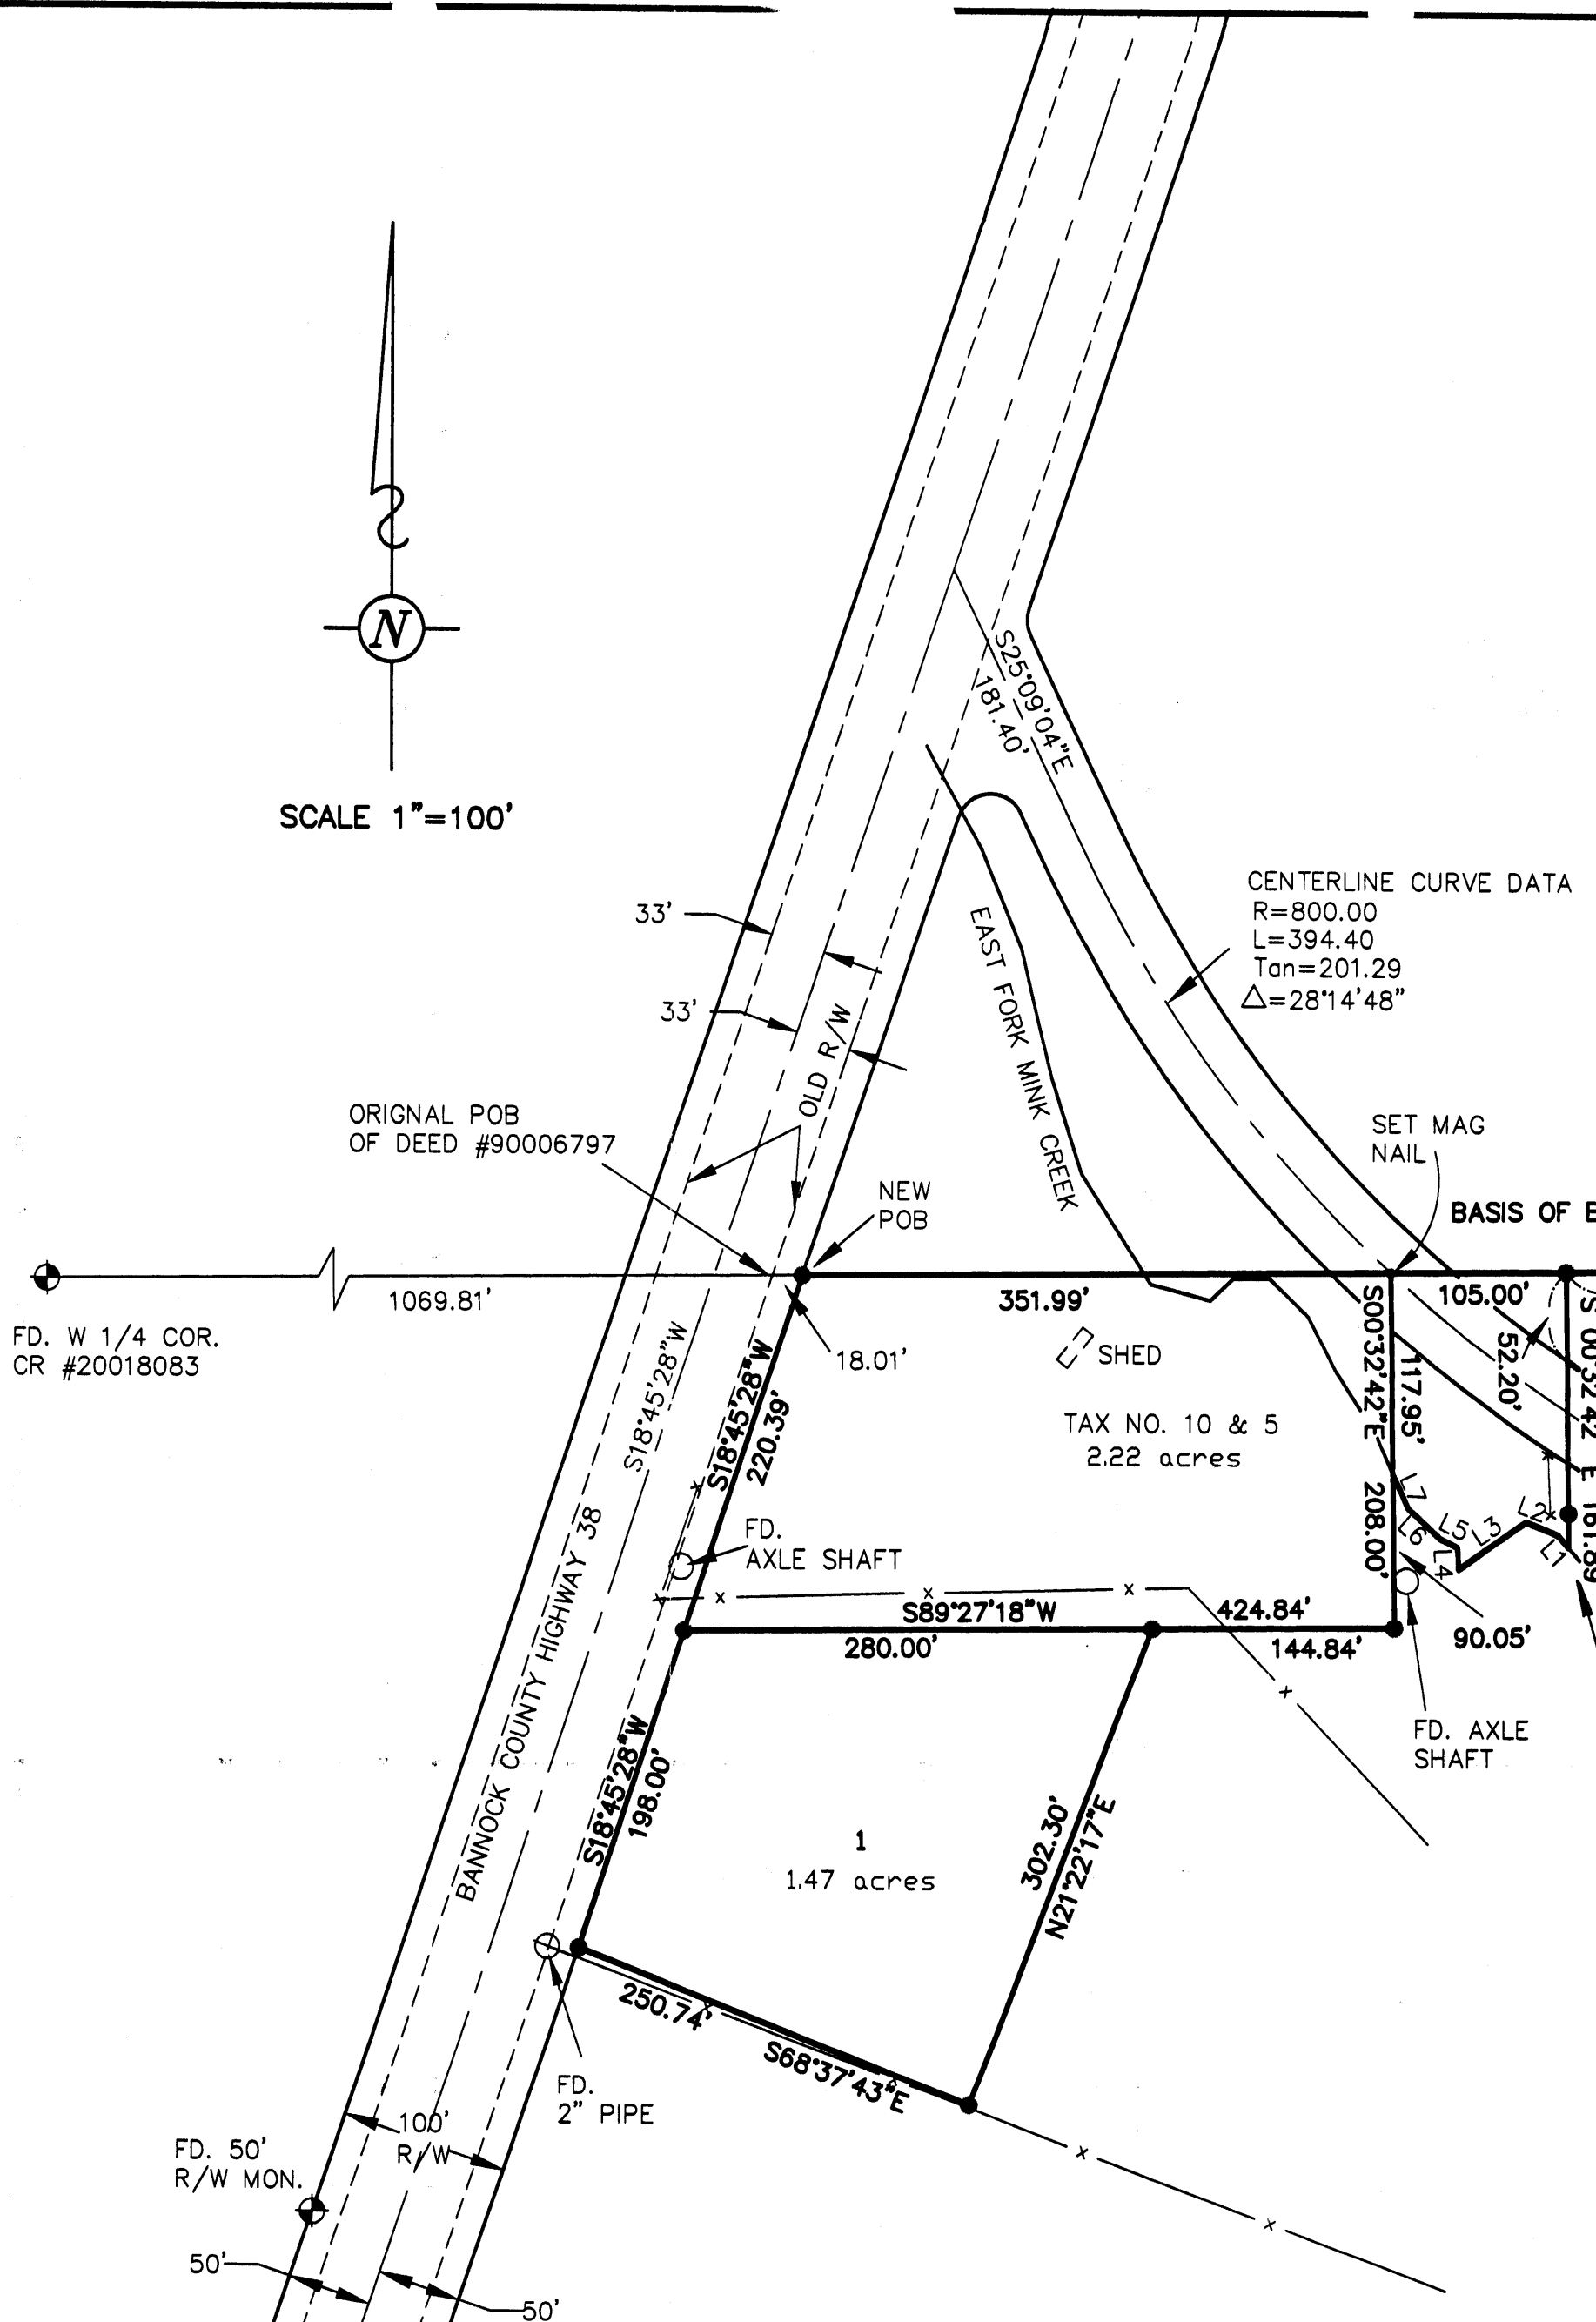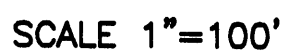

NOTE:
CENTERLINE OF BANNOCK COUNTY HIGHWAY 38
ESTABLISHED BY EXISTING CENTERLINE AT NORTH
END AND RIGHT-OF-WAY MONUMENT FOUND AS
SHOWN HEREON.