


PLAT S WING
VALLEY VIEW ESTATES
A SUBDIVISION IN
NW 1/4 SW 1/4 B NE 1/4 SW 1/4
SECTION 30, T 7 S, R 35 E, BM
BANNOCK COUNTY, IDAHO
1974

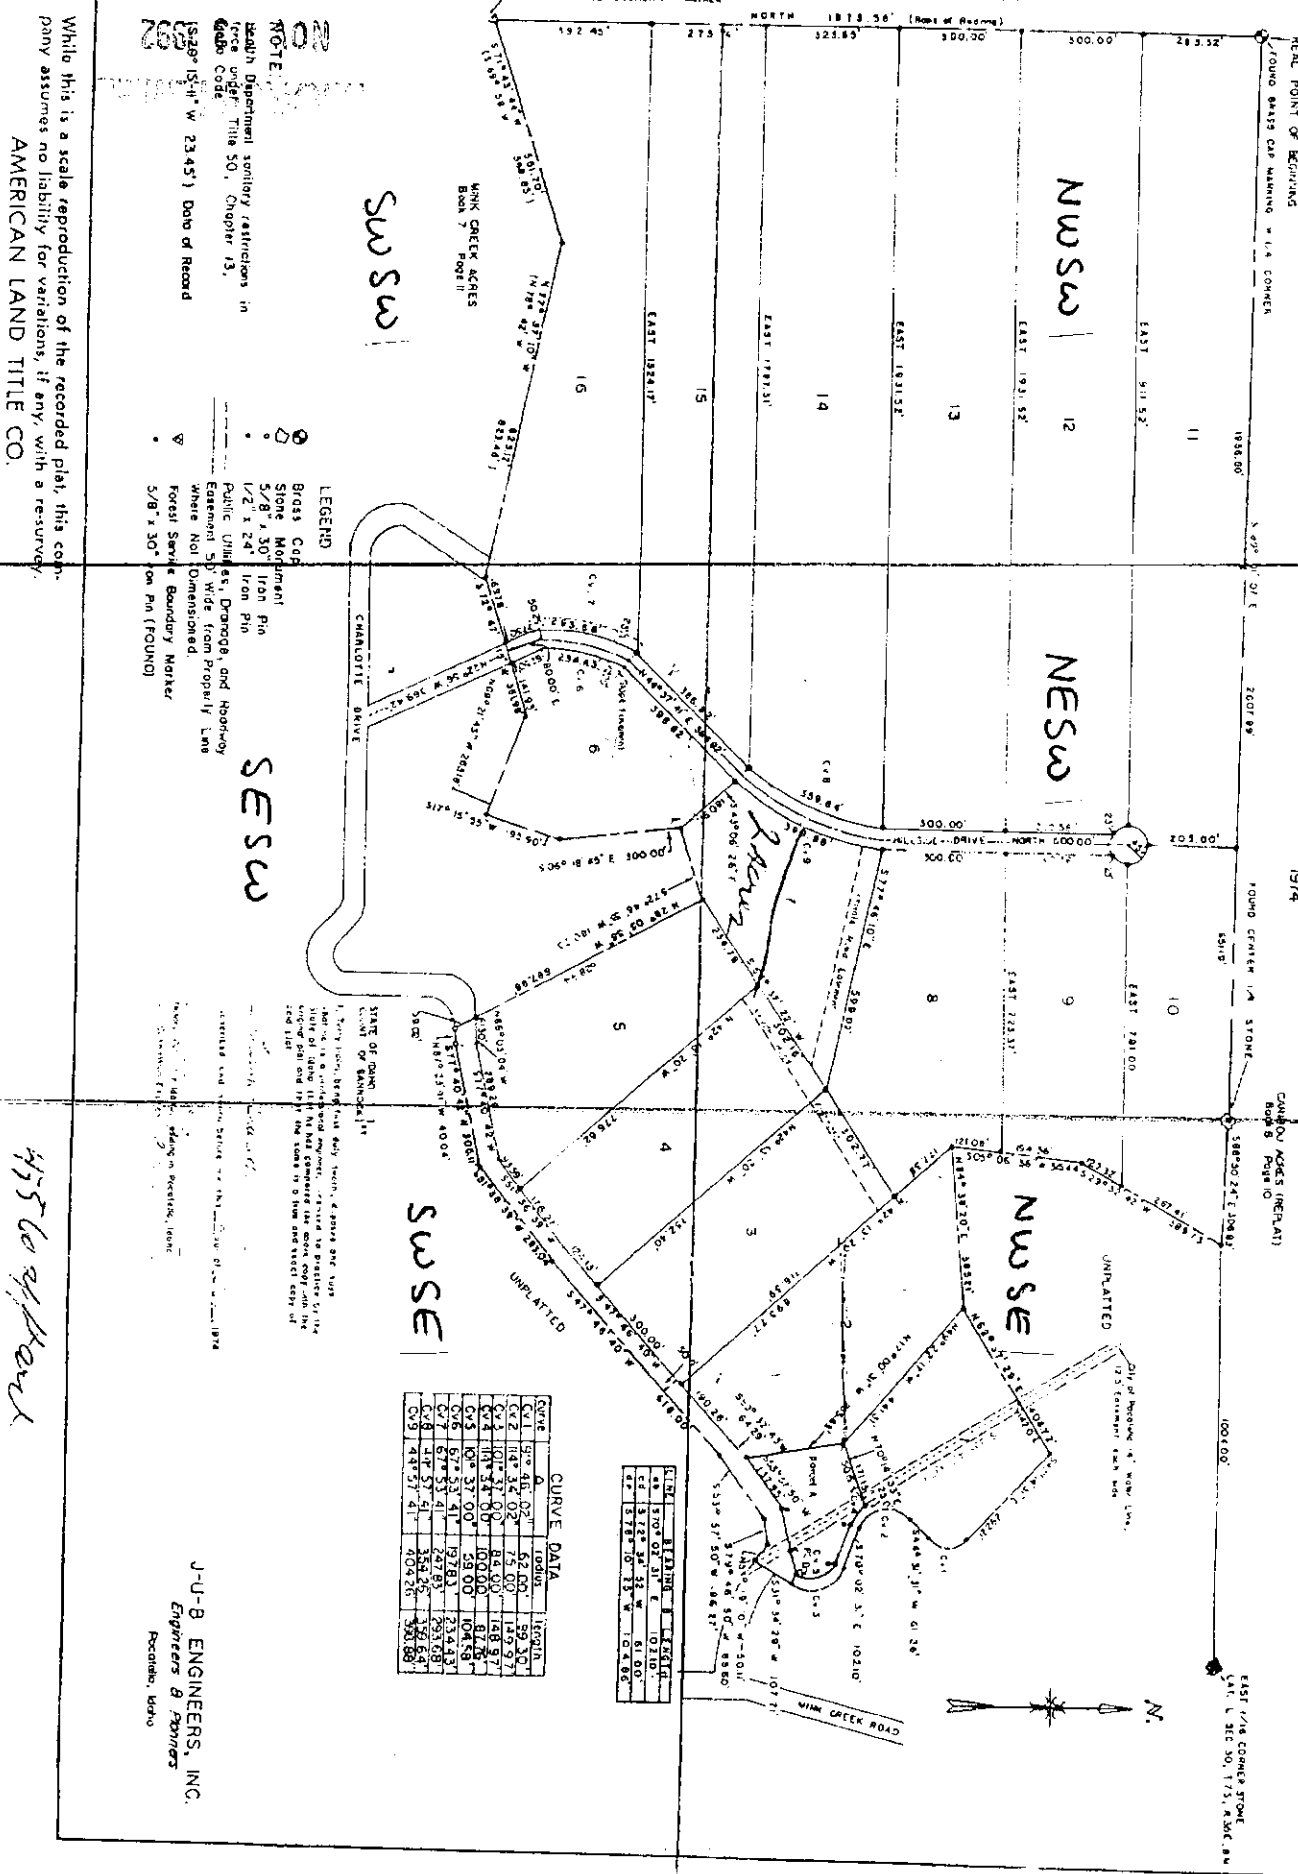

CURVE DATA


While this is a scale reproduction of the recorded plat, this company assumes no liability for variations, if any, with a resurvey.

AMERICAN LAND TITLE CO.

J-U-B ENGINEERS, INC.
Pocatello, Idaho