



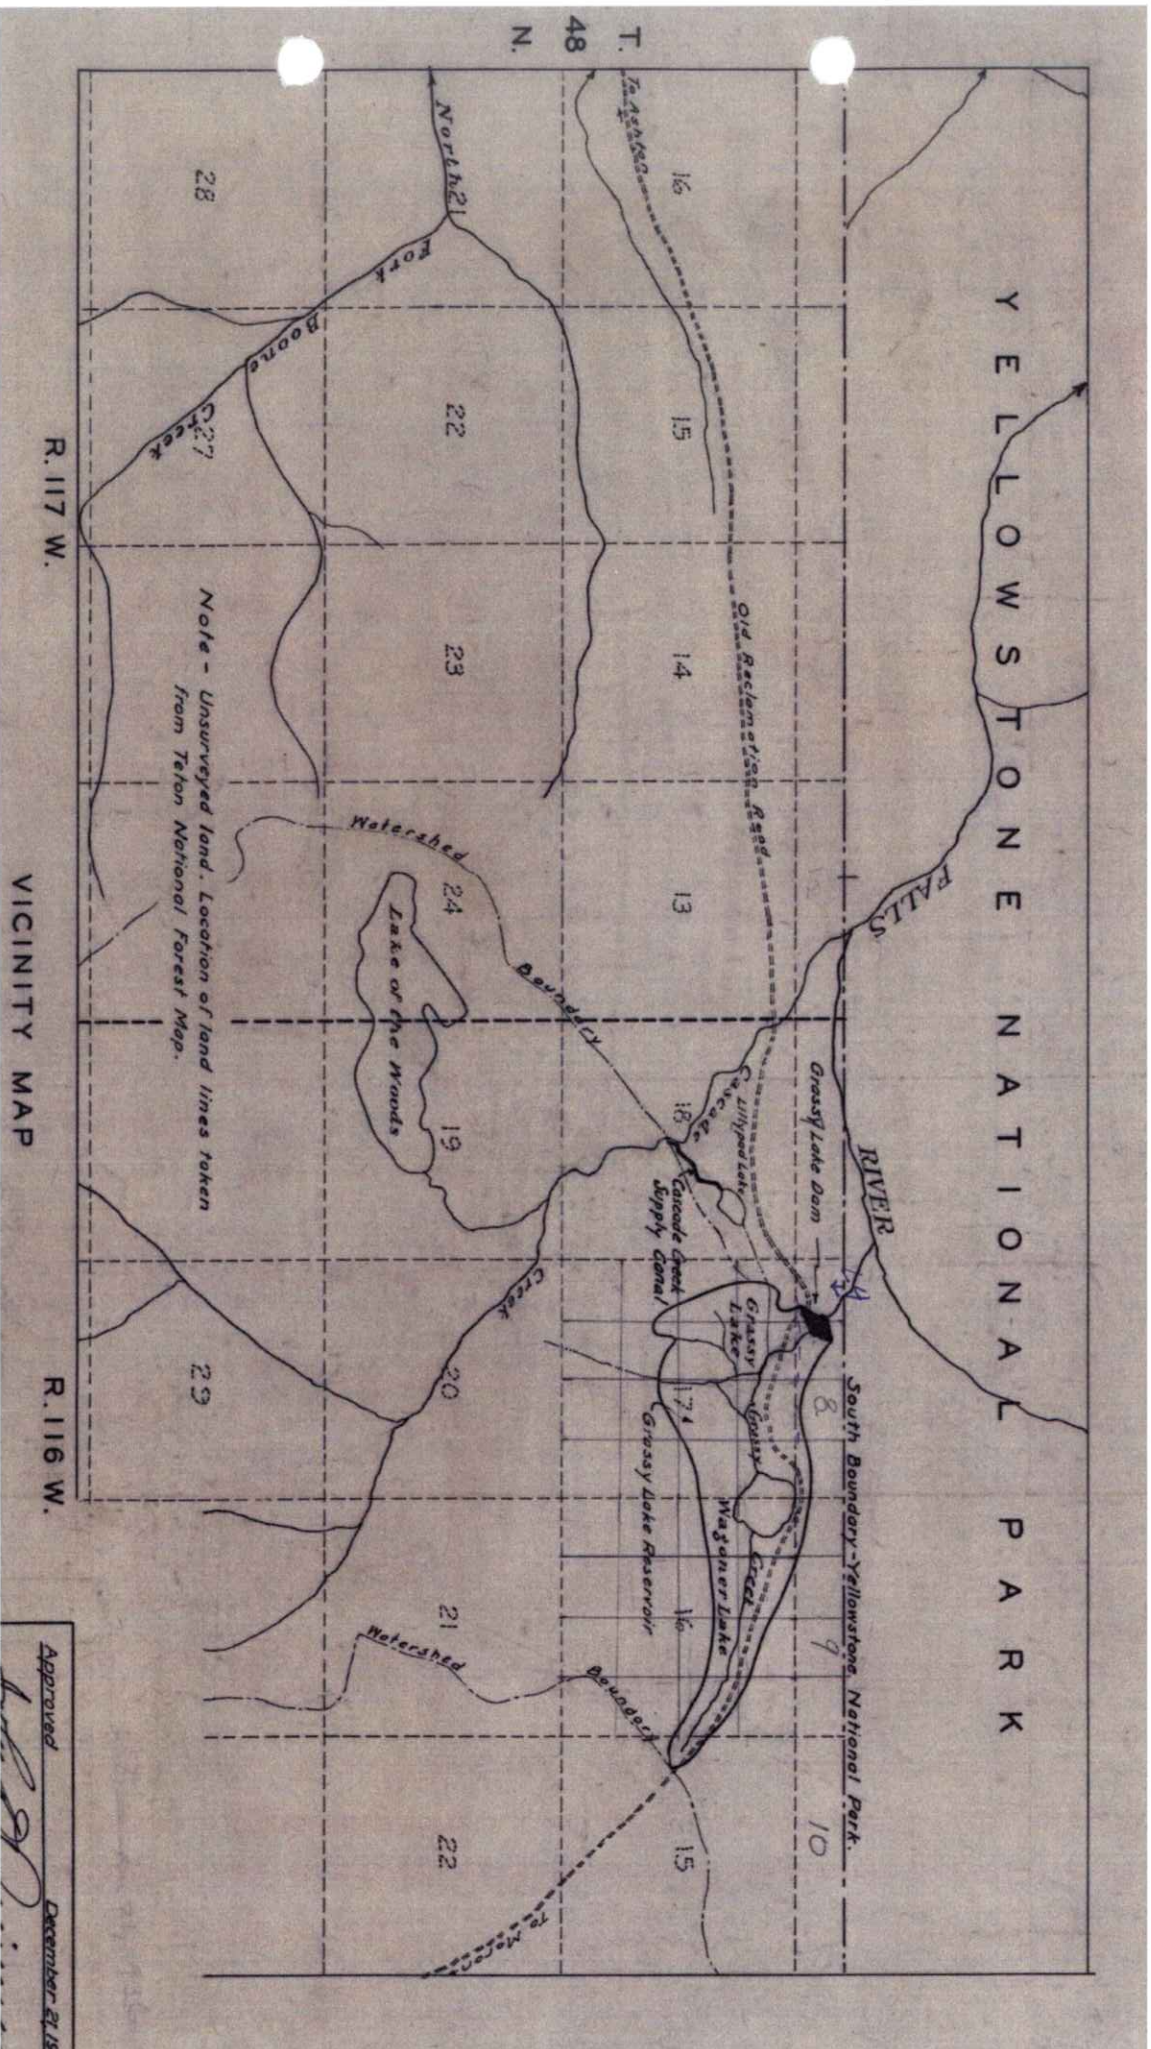



Note - Unsurveyed land. Location of land lines taken from Teton National Forest Map.

VICINITY MAP

Approved _____ December 21/18

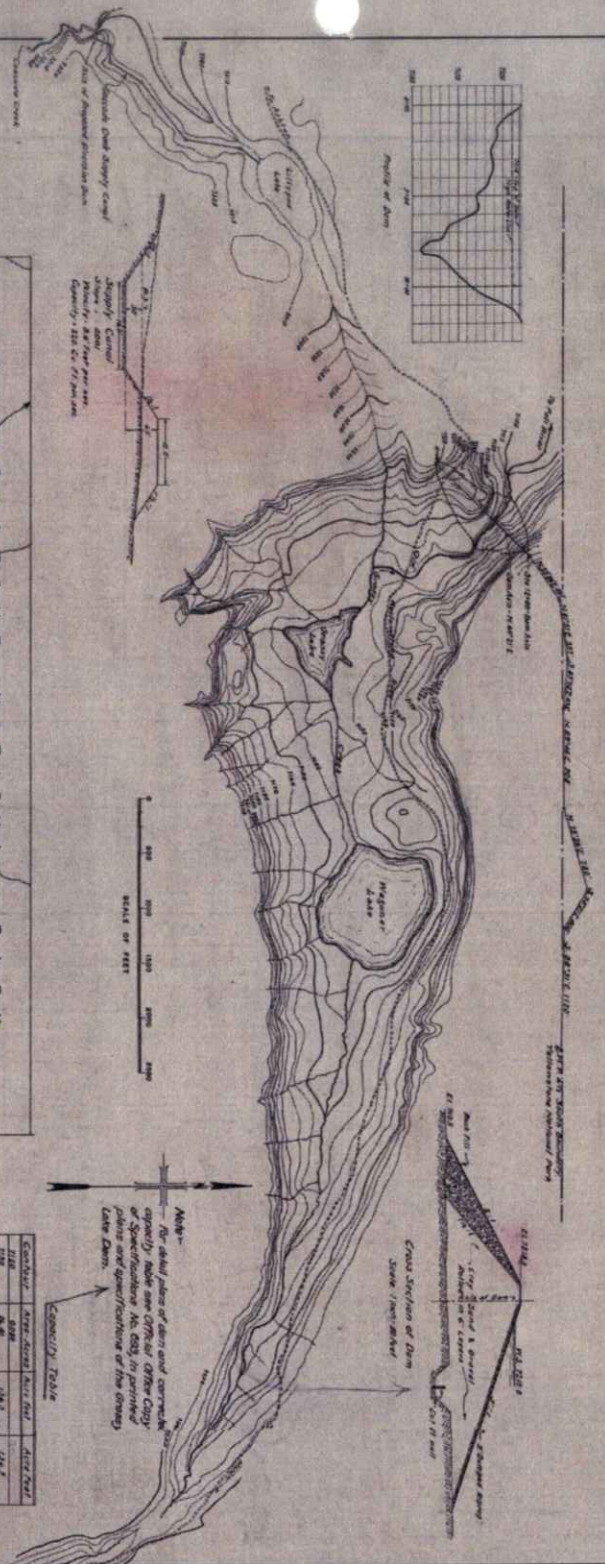


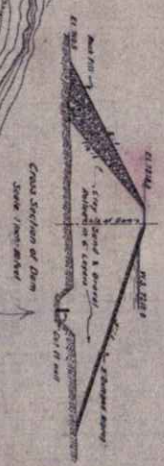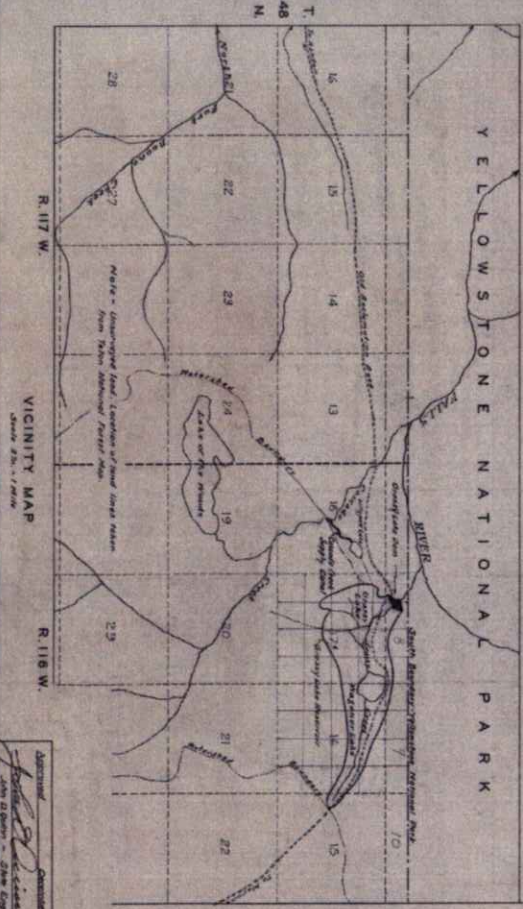






75 ACCOMPANYING APPLICATIONS FOR
GRASSY LAKE RESERVOIR &
CASCADE CREEK SUPPLY CANAL
