

RECEIVED

11/14/2006

NOTICE OF ERROR
REPLY

DEC 04 2006

DEPARTMENT OF
WATER RESOURCES

Please type or print clearly, fill out this form completely and mail.

Return this reply form to IDWR by the deadline date printed below if you want IDWR to change your recommendation or you want to let IDWR know that you agree with its recommendation.

YOUR DEADLINE FOR RETURNING A NOTICE OF ERROR REPLY IS: December 8, 2006

Water right number: 67-14129

CITY OF WEISER

55 W IDAHO ST

WEISER ID 83672

Telephone Number: (208) 414-1965

1. Describe the portion of the proposed recommendation with which you disagree (e.g. priority date, period of use, source):

2. Describe the changes you wish to make in the proposed recommendation:

Beneficial use

3. Give a brief explanation as to why you disagree with these portions:

City had a Filtration plant as shown on 1937 map attached. Plans for plant constructed in 1979 shows intake line from Weiser River.

☒ I AGREE with this proposed recommendation: no changes need to be made.

DATE: 11/30/06

SIGNATURE:

Nathan Marvin

Please print your name:

Nathan Marvin

IDWR Regional Office, 322 E Front St
PO Box 83720, Boise, ID 83720-0098, 2082874800

Note,
On the years 01 + 02, during
AUG., SEP., + OCT. — AND SEP
only in 03, half the
production was coming
from the Weiser River.
The screens on the Snake
River were partially plugged
with algae.

Ed

Weiser River intake

WEISER WATER WORKS

1/2 Production
from Weiser River 2001

MONTH	WATER PLANT	# 1 WELL	# 3 WELL	PARK ST. WELL COMP.	TOTAL
January	7,748,000	8,209,000	NOT	NOT	15,957,000
MAXIMUM	1,274,000	273,000	ON	ON	
MINIMUM	210,000	259,000	LINE	LINE	
AVERAGE	860,000	265,000	2001	2001	
February	8,489,000	6,921,000			15,410,000
MAXIMUM	1,295,000	266,000			
MINIMUM	236,000	15,000			
AVERAGE	849,000	247,000			
March	8,192,000	7,914,000			16,106,000
MAXIMUM	1,253,000	263,000			
MINIMUM	412,000	244,000			
AVERAGE	819,000	255,000			
April	9,419,000	7,696,000			17,115,000
MAXIMUM	1,301,000	272,000			
MINIMUM	445,000	192,000			
AVERAGE	1,047,000	257,000			
May	24,800,000	7,854,000			32,654,000
MAXIMUM	1,579,000	263,000			
MINIMUM	27,000	247,000			
AVERAGE	992,000	253,000			
June	30,138,000	7,503,000			37,641,000
MAXIMUM	1,589,000	263,000			
MINIMUM	27,000	240,000			
AVERAGE	1,256,000	250,000			
July	33,530,000	7,390,000			40,920,000
MAXIMUM	1,572,000	251,000			
MINIMUM	427,000	174,000			
AVERAGE	1,341,000	238,000			
August	36,011,000	7,613,000			43,624,000
MAXIMUM	1,592,000	255,000			
MINIMUM	359,000	237,000			
AVERAGE	1,334,000	246,000			
September	23,469,000	7,215,000			30,684,000
MAXIMUM	1,379,000	248,000			
MINIMUM	216,000	230,000			
AVERAGE	1,067,000	240,000			
October	14,307,000	7,670,000			21,977,000
MAXIMUM	1,214,000	263,000			
MINIMUM	220,000	234,000			
AVERAGE	795,000	247,000			
November	8,410,000	7,523,000			15,933,000
MAXIMUM	1,243,000	255,000			
MINIMUM	162,000	247,000			
AVERAGE	765,000	251,000			
December	7,418,000	7,786,000			15,204,000
MAXIMUM	1,248,000	260,000			
MINIMUM	106,000	221,000			
AVERAGE	742,000	251,000			
TOTAL	211,931,000	91,294,000	0	0	303,225,000
MAXIMUM	36,011,000	8,209,000	0	0	43,624,000
MINIMUM	7,418,000	6,921,000	0	0	15,204,000
AVERAGE	17,660,917	7,607,833	0	0	25,268,750

67-14129

**WEISER WATER WORKS
WATER PRODUCTION
2002**

MONTH	WATER PLANT	# 1 WELL	# 3 WELL		TOTAL PRODUCTION
January	8,394,000	7,781,000	Not on line		16,175,000
MAXIMUM	1,267,000	257,000			
MINIMUM	110,000	243,000			
AVERAGE	839,000	251,000			
February	9,849,000	6,836,000			16,685,000
MAXIMUM	1,286,000	249,000			
MINIMUM	403,000	238,000			
AVERAGE	821,000	244,000			
March	8,669,000	7,524,000			16,193,000
MAXIMUM	1,271,000	248,000			
MINIMUM	461,000	239,000			
AVERAGE	1,084,000	243,000			
April	14,758,000	7,135,000			21,893,000
MAXIMUM	1,332,000	245,000			
MINIMUM	263,000	232,000			
AVERAGE	922,000	238,000			
May	25,849,000	7,260,000			33,109,000
MAXIMUM	1,473,000	238,000			
MINIMUM	298,000	228,000			
AVERAGE	1,175,000	234,000			
June	29,682,000	6,963,000			36,645,000
MAXIMUM	1,585,000	241,000			
MINIMUM	163,000	202,000			
AVERAGE	1,187,000	232,000			
July	39,505,000	7,160,000			46,665,000
MAXIMUM	1,543,000	239,000			
MINIMUM	441,000	210,000			
AVERAGE	1,362,000	231,000			
August	30,640,000	7,334,000			37,974,000
MAXIMUM (24)	1,524,000	242,000			
MINIMUM	443,000	233,000			
AVERAGE	1,277,000	237,000			
September	20,551,000	6,962,000			27,513,000
MAXIMUM (21)	1,504,000	240,000			
MINIMUM	442,000	223,000			
AVERAGE	979,000	232,000			
October	14,131,000	6,975,000			21,106,000
MAXIMUM (16)	1,209,000	232,000			
MINIMUM	336,000	214,000			
AVERAGE	883,000	225,000			
November	9,145,000	6,589,000			15,734,000
MAXIMUM	1,203,000	227,000			
MINIMUM	349,000	213,000			
AVERAGE	762,000	220,000			
December	9,483,000	6,563,000			16,046,000
MAXIMUM	1,197,000	223,000			
MINIMUM	260,000	203,000			
AVERAGE	729,000	212,000			
TOTAL	220,656,000	85,082,000	0	0	305,738,000
MAXIMUM	39,505,000	7,781,000	0	0	46,665,000
MINIMUM	8,394,000	6,563,000	0	0	15,734,000
AVERAGE	18,388,000	7,090,167	0	0	25,478,167

WEISER WATER WORKS
WATER PRODUCTION
2003

MONTH	WATER PLANT	# 1 WELL	# 3 WELL		TOTAL PRODUCTION
January	8,734,000	6,544,000	Not on line		15,278,000
MAXIMUM	1,166,000	222,000			
MINIMUM	202,000	64,000			
AVERAGE	672,000	211,000			
February	8,284,000	5,961,000			14,245,000
MAXIMUM	1,159,000	216,000			
MINIMUM	153,000	209,000			
AVERAGE	753,000	213,000			
March	8,671,000	6,582,000			15,253,000
MAXIMUM	904,000	217,000			
MINIMUM	214,000	207,000			
AVERAGE	723,000	212,000			
April	12,727,000	6,059,000			18,786,000
MAXIMUM	943,000	211,000			
MINIMUM	175,000	193,000			
AVERAGE	848,000	202,000			
May	19,148,000	6,349,000			25,497,000
MAXIMUM	1,292,000	210,000			
MINIMUM	236,000	201,000			
AVERAGE	833,000	205,000			
June	32,569,000	6,046,000			38,615,000
MAXIMUM	1,545,000	207,000			
MINIMUM	385,000	197,000			
AVERAGE	1,206,000	202,000			
July	40,706,000	6,167,000			46,873,000
MAXIMUM	1,603,000	206,000			
MINIMUM	1,043,000	187,000			
AVERAGE	1,404,000	199,000			
August	33,941,000	5,966,000			39,907,000
MAXIMUM	1,590,000	199,000			
MINIMUM	260,000	161,000			
AVERAGE	1,257,000	192,000			
September	25,273,000	5,469,000			30,742,000
MAXIMUM	1,408,000	196,000			
MINIMUM	418,000	144,000			
AVERAGE	1,203,000	182,000			
October	16,742,000	5,956,000			22,698,000
MAXIMUM	1,323,000	197,000			
MINIMUM	398,000	184,000			
AVERAGE	1,116,000	192,000			
November	9,348,000	5,625,000			14,973,000
MAXIMUM	1,273,000	196,000			
MINIMUM	280,000	176,000			
AVERAGE	935,000	187,000			
December	9,524,000	5,928,000			15,452,000
MAXIMUM	1,316,000	197,000			
MINIMUM	334,000	181,000			
AVERAGE	952,000	191,000			
TOTAL	225,667,000	72,652,000	0	0	298,319,000
MAXIMUM	40,706,000	6,582,000	0	0	46,873,000
MINIMUM	8,284,000	5,469,000	0	0	14,245,000
AVERAGE	18,805,583	6,054,333	0	0	24,859,917

MAP OF
WEISER
WASHINGTON COUNTY - IDAHO

In Secs 29-30-31-32-33, T. 11 N., R. 5 W., B. M.



Scale: 1 inch = 200 feet.

Compiled and drafted by Charles W. Luck, C.E.

1937


APPROVED AND ADOPTED AS THE OFFICIAL MAP OF WEISER
BY A RESOLUTION OF THE COUNCIL OF THE CITY OF WEISER
PASSED AT A REGULAR MEETING HELD 1937.

ATTEST: _____
CLERK. MAYOR.

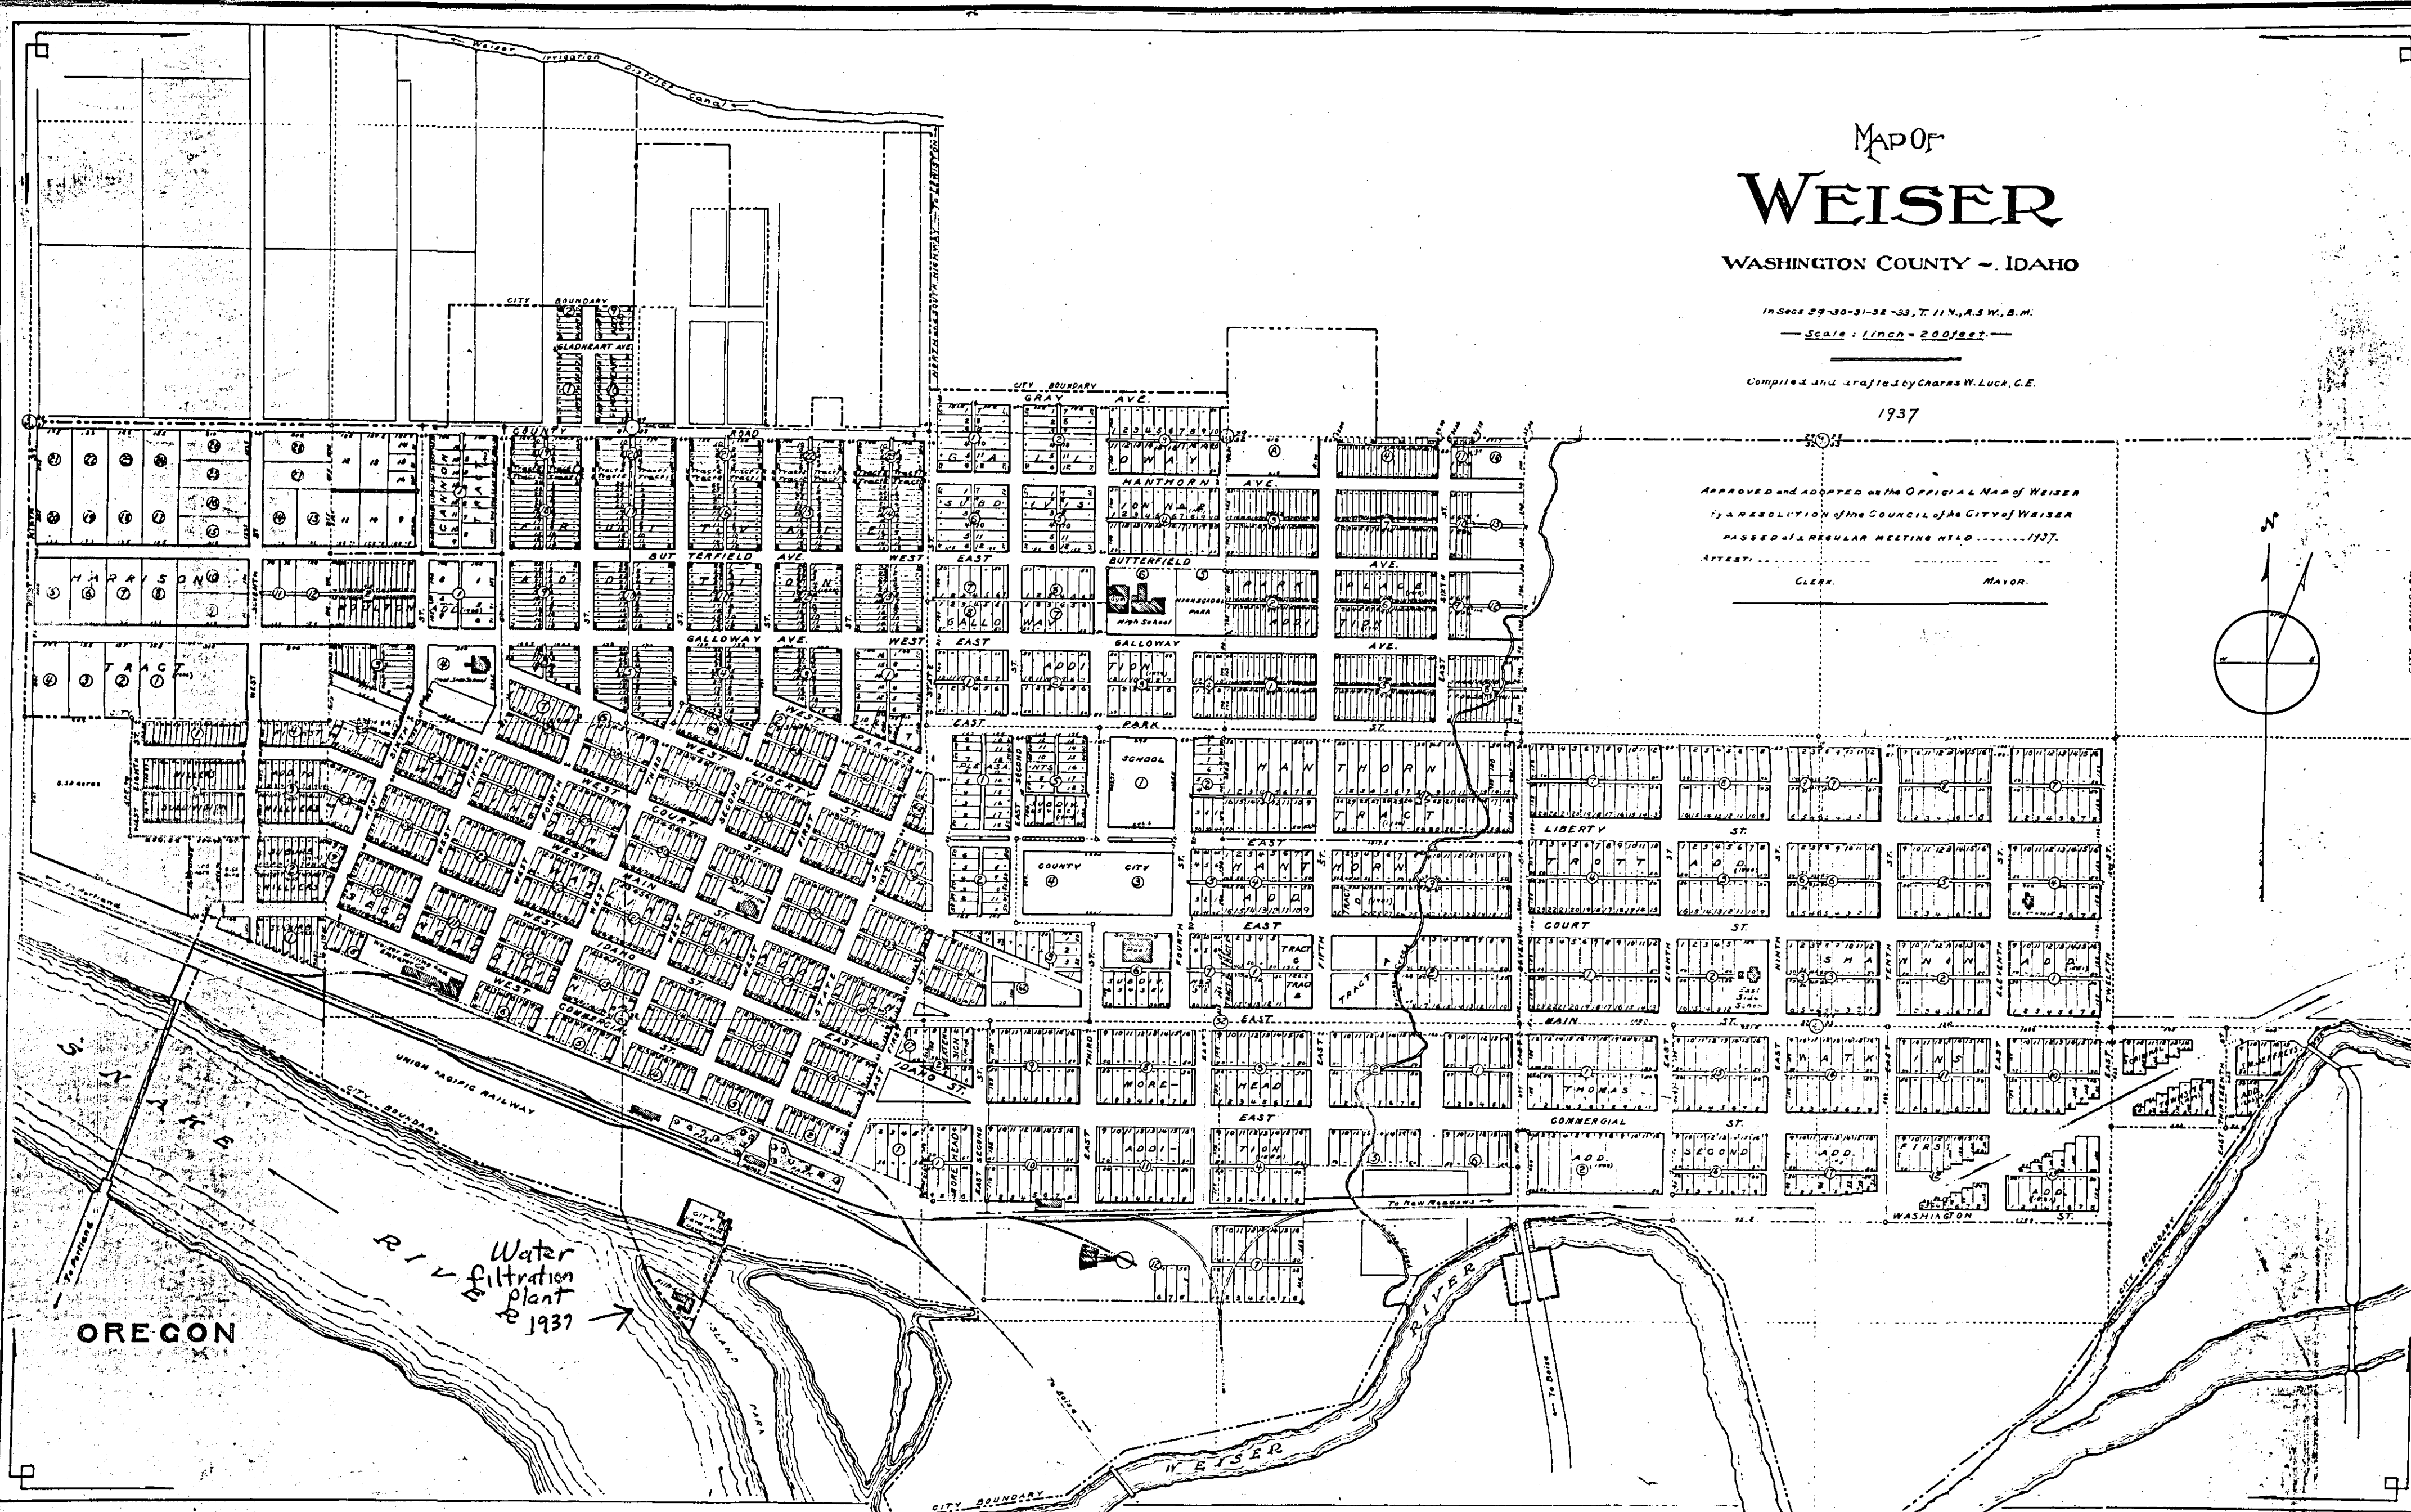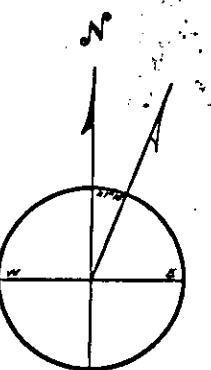

OREGON

Water filtration plant
1937

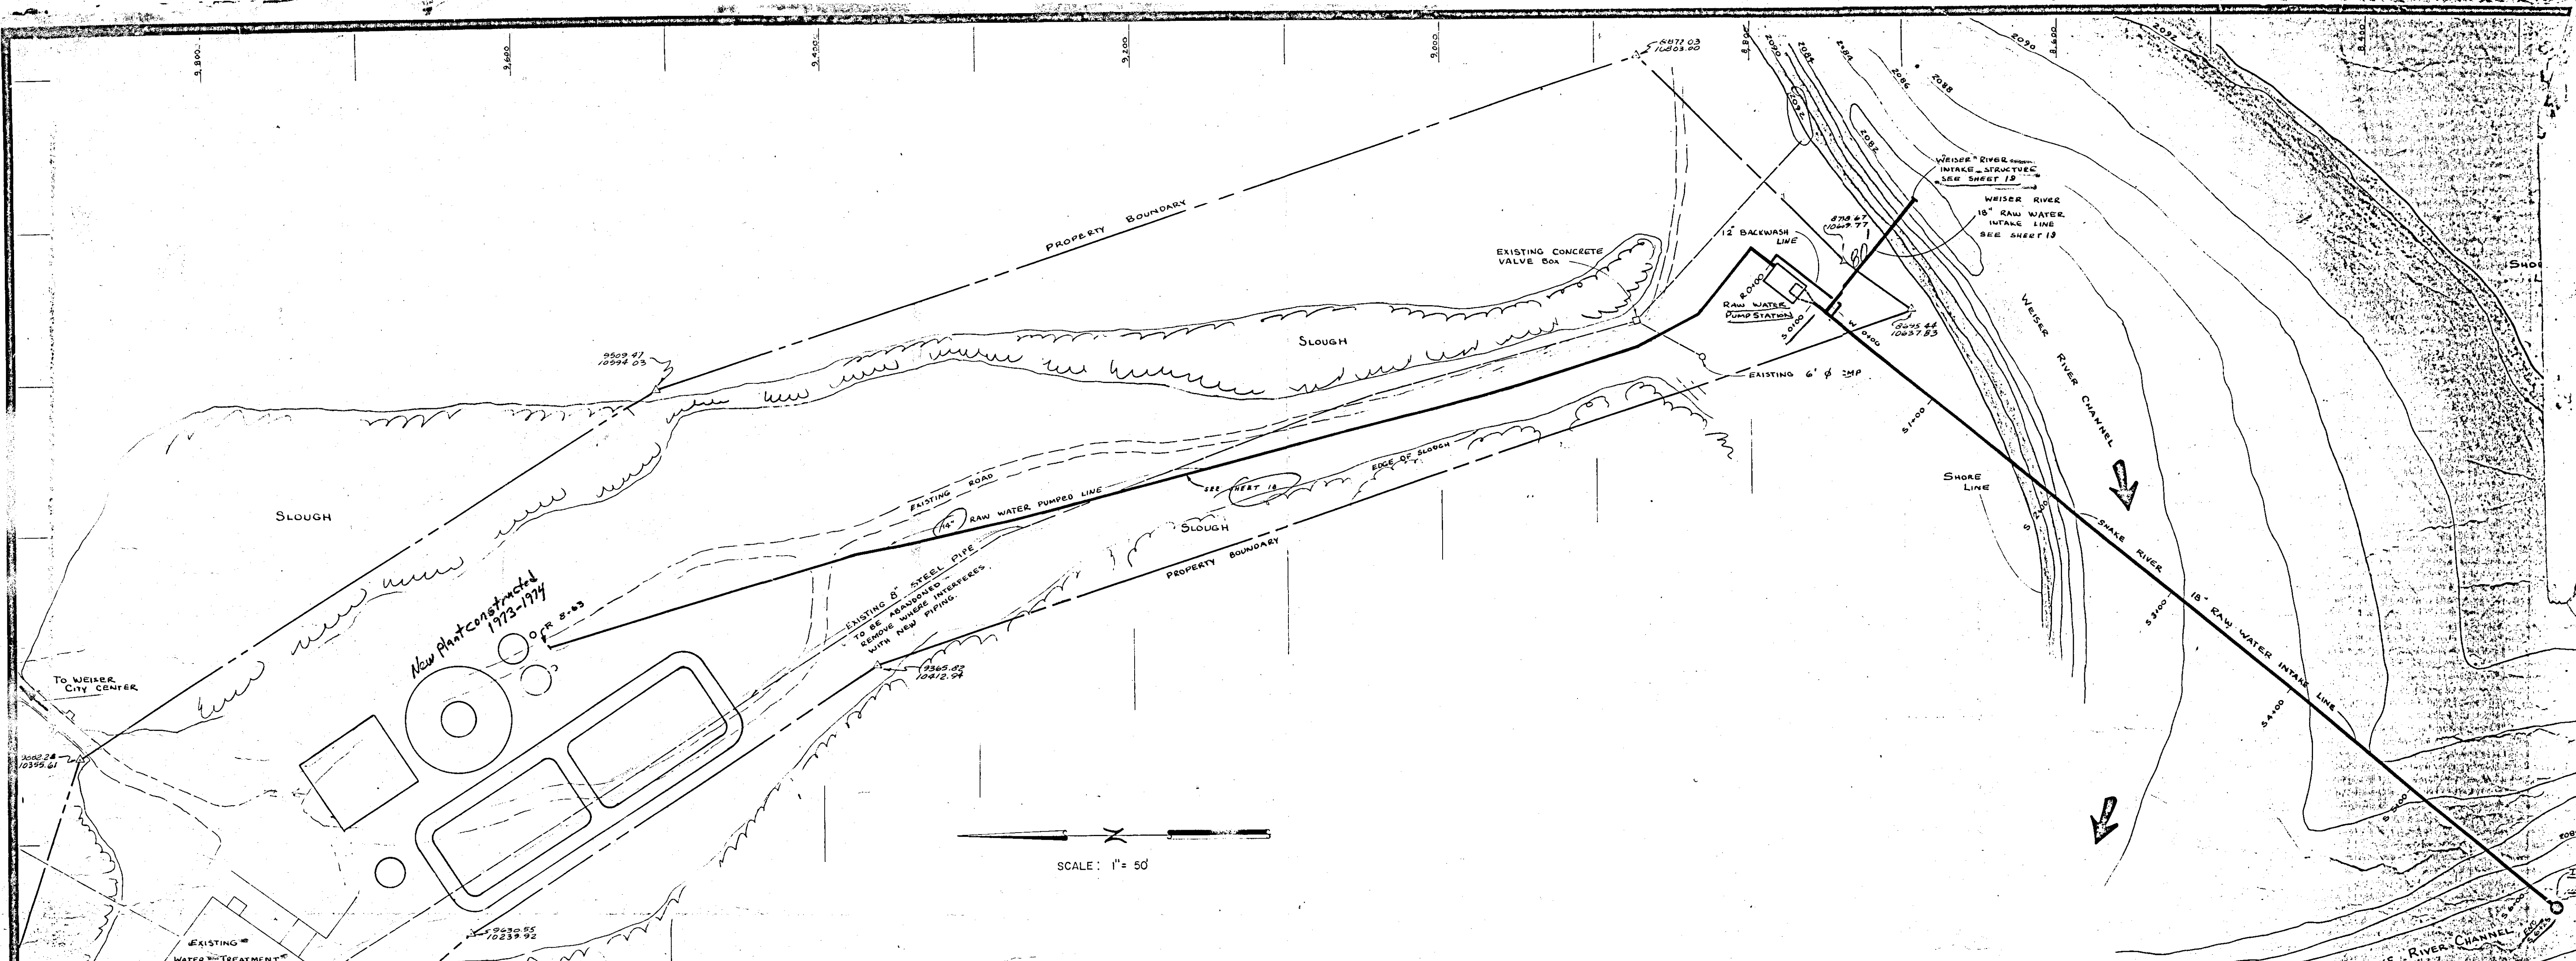


SCHEDULE OF SHEETS

1. COVER SHEET
2. SITE PLAN
3. HORIZONTAL CONTROL
4. FILTER BUILDING PLAN & ELEVATIONS
5. RAW WATER PUMP STATION, BOOSTER PUMP HOUSE, AND ARCHITECTURAL DETAILS
6. FILTER BUILDING MECHANICAL
7. MECHANICAL SECTIONS & DETAILS
8. ELECTRICAL FLOOR PLAN & DETAILS
9. ELECTRICAL DETAILS
10. SETTLING BASIN STRUCTURAL
11. SETTLING BASIN
12. CATWALK DETAILS
13. PUMP HOUSE PIPING
14. BACKWASH POND PLAN & PROFILE
15. BACKWASH POND DETAILS
16. CLEARWELL PLAN & ELEVATION
17. CLEARWELL DETAILS
18. FINISH ROADWAY PLAN
19. PUMP STATION SITE GRADING PLAN
- * 20. SNAKE RIVER RAW WATER INTAKE LINE
- * 21. SNAKE RIVER INTAKE STRUCTURE
22. RAW WATER PUMP STATION PIPING PLAN
23. PUMP WELL PLAN & SECTIONS

PROJECT REVISED			
No.	Revisions	Date	By
		10-19-73	BU
Designed			
Drawn CLH			
Checked BJ			

Approved	
Scale AS SHOWN	Date OCT. 1973
DELTA, Division of Xcel Corporation	

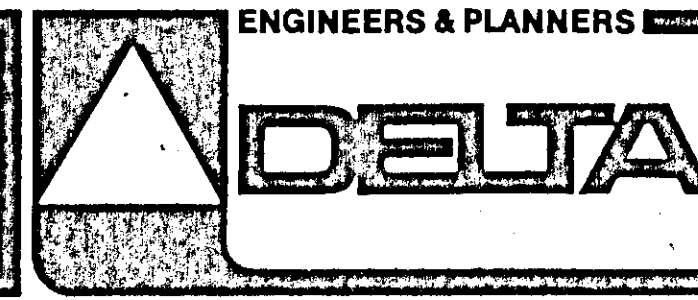

ENGINEERS & PLANNERS
DELTA
 Seattle-Tacoma
 Spokane
 Portland-Vancouver
 Eugene
 San Francisco
 2300 Oakmont Way, Suite 216
 Eugene, Oregon 97401
 Phone 503-687-1141

SITE PLAN

CITY OF WEISER
WEISER, IDAHO
 PROJECT NO. 07-1-01250 IDAHO EDA
 Job No. 24-400-17

