
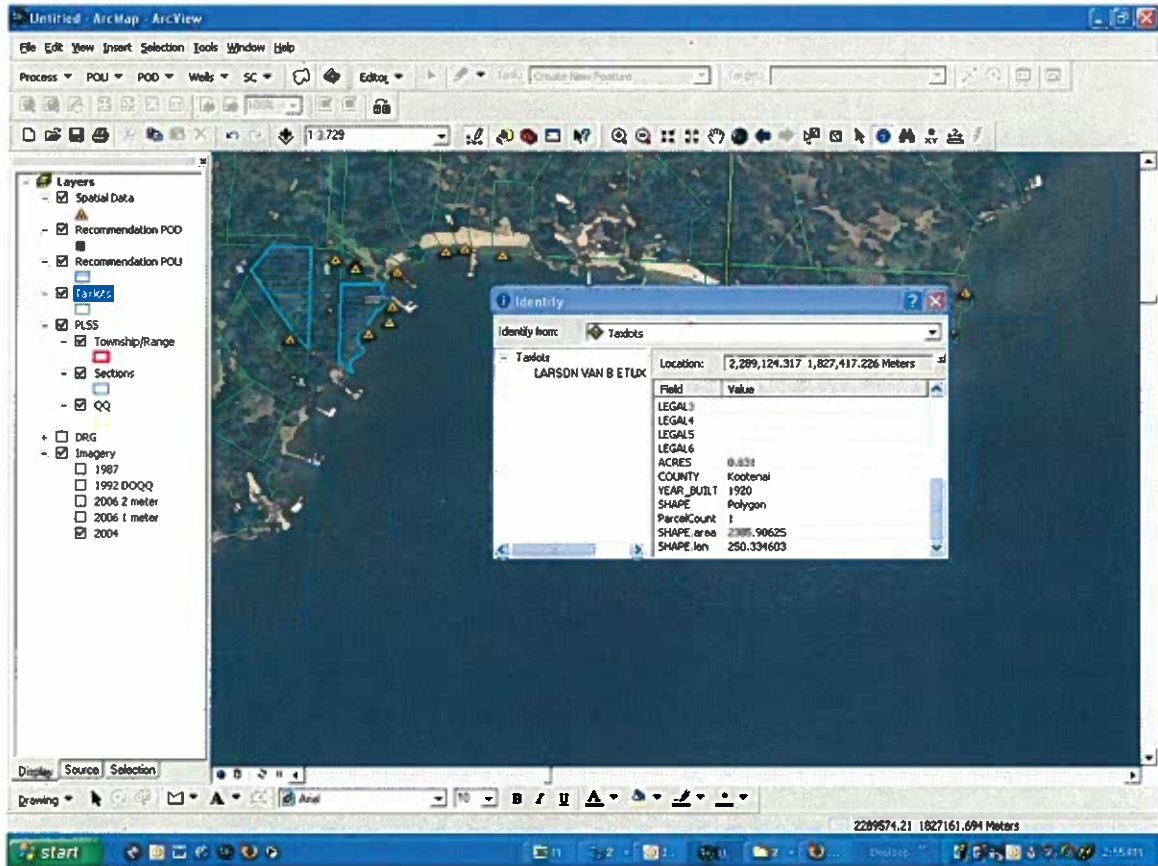


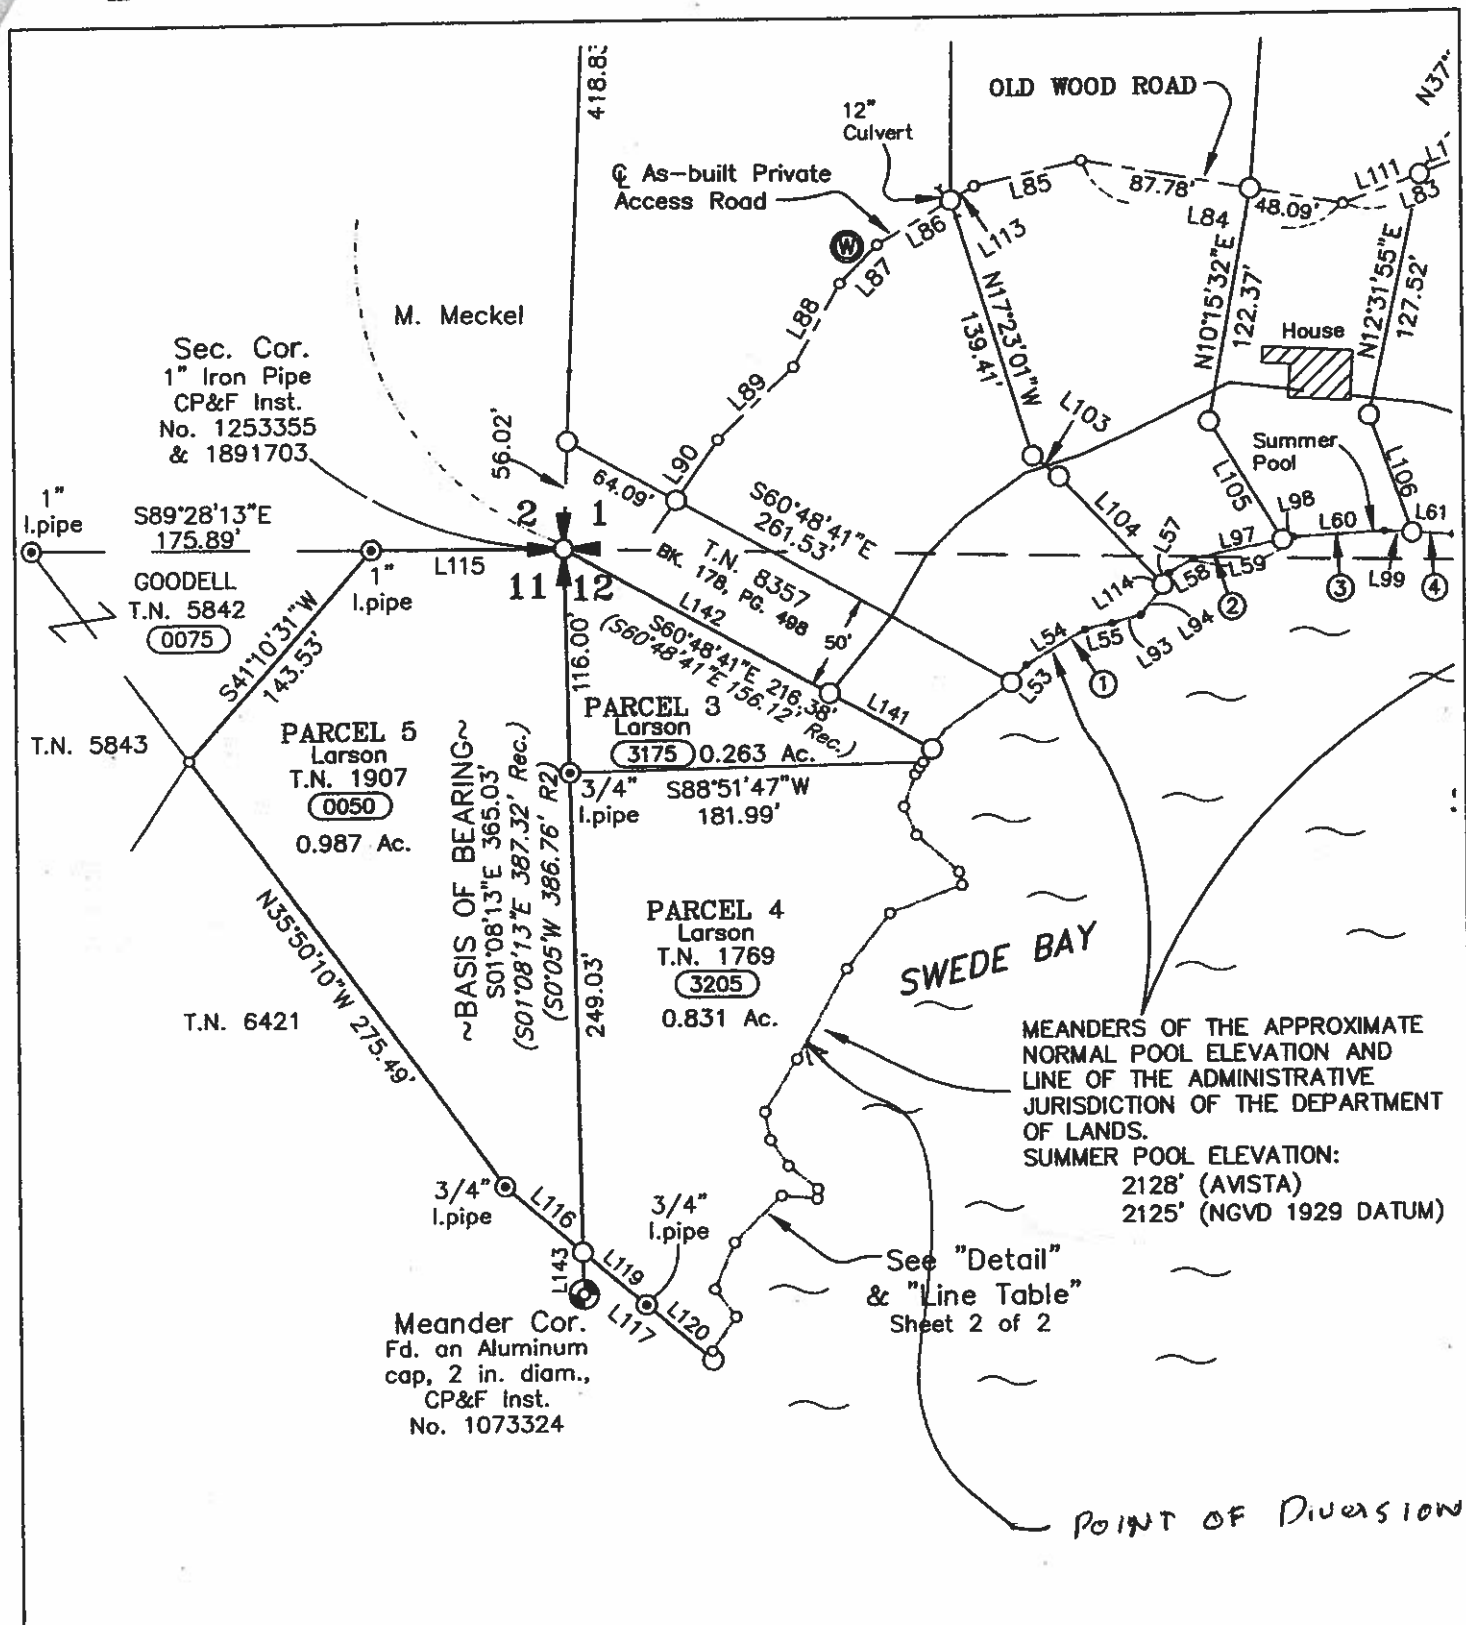

SCANNED
FEB 10 2009

1901113

**LEGAL DESCRIPTION EXHIBIT**

A PORTION OF TAX NO. 1769, GOV'T. LOT 1, SEC. 12, A PORTION OF TAX NO. 1907, GOV'T. LOT 1, SEC. 11 &
A PORTION OF GOV'T. LOT 1, SEC. 12, ALL LYING IN T49N., R4W., B.M.,
KOOTENAI COUNTY, IDAHO



**MECKEL ENGINEERING
& SURVEYING**

3906 N. SCHREIBER WAY, COEUR D'ALENE, IDAHO, 83815 (208) 667-4530 fax (208) 664-3347

SCALE: 1" = 100'

DATE: SEPT. 16, 2004

REVISED:

DRAWN BY: SAQ

CHECKED BY:

CREW: CVF & ZJH

JOB NO.: DUD04.117

DWG: DUD04117X.DWG

SHEET: 1 OF 2

FEB - 6 2009