
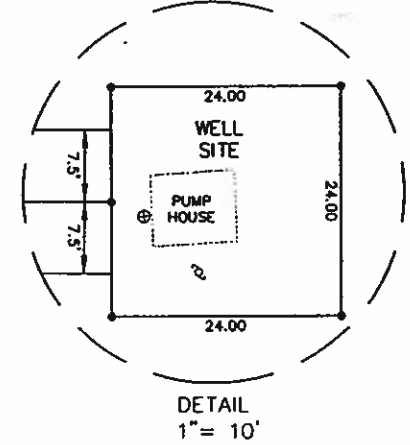
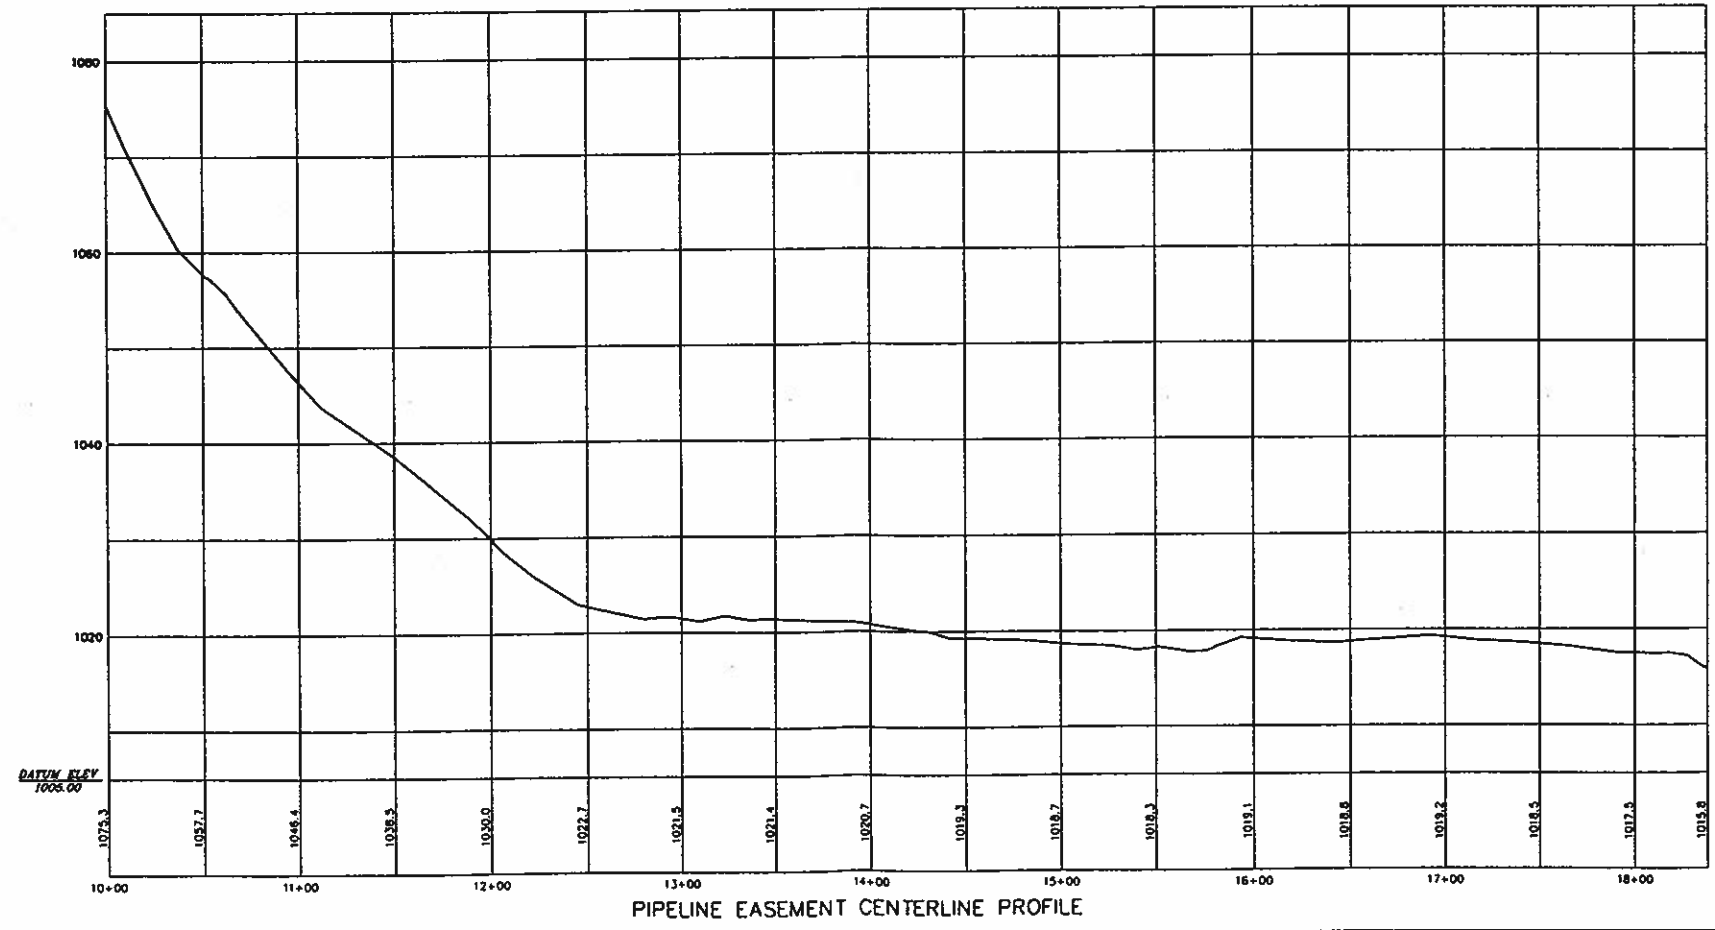
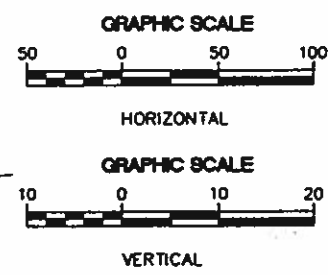


TOPOGRAPHIC MAP/PROFILE
OF
CONKLIN PARK WATER DISTRICT EASEMENTS
SECTION 19, TOWNSHIP 47 NORTH, RANGE 3 WEST,
BOISE MERIDIAN, KOOTENAI COUNTY, IDAHO

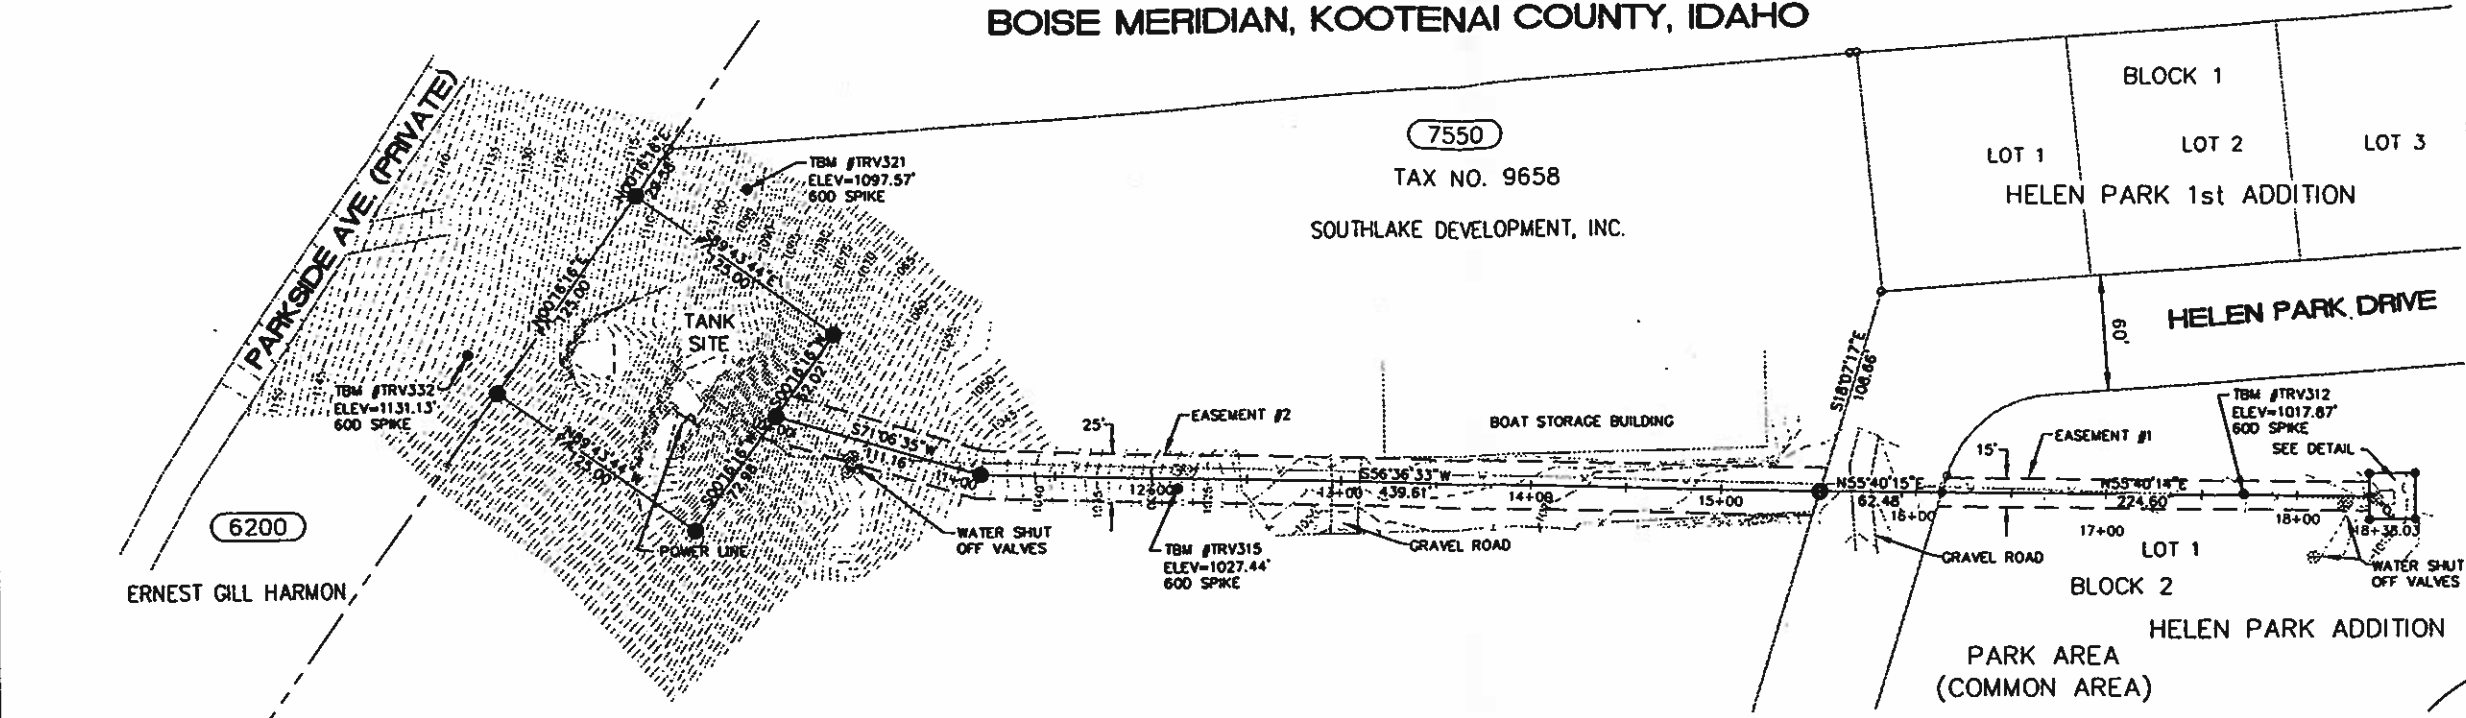

- NOTES:
1. THE ELEVATION DATUM FOR THIS TOPOGRAPHIC MAP WAS ASSUMED.
 2. A RECORD OF SURVEY WILL BE RECORDED IN KOOTENAI COUNTY IDAHO DEPICTING THE LOCATION OF THE SET CORNERS OF THE EASEMENT.

LEGEND	
SET PROPERTY CORNER	•
FOUND PROPERTY CORNER	o
POWER POLE	⊕
TELEPHONE BOX	⊞
WATER VALVE	⊗
WATER MANHOLE	⊙
WATER LINE	— W —
FENCE LINE	— F —
PROPERTY LINE	— P/L —

BY DATE	JK 12/19/01
REVISION	
NO.	
DESIGN BY	JK
DRAWN BY	ELC
CHECKED BY	JK
PLOT DATE	12/19/01

RUEN-YEAGER & ASSOCIATES, INC.
CONSULTING ENGINEERS - LAND SURVEYORS
5685 EAST SELWICE WAY, POST FALLS, IDAHO 83854 (208)867-2464
219 PINE ST., SANDPOINT, IDAHO 83864 (208)263-4629
103 NORTH JACKSON, MOSCOW, IDAHO 83843 (208)863-3755

TOPOGRAPHIC MAP FOR CONKLIN PARK WATER DISTRICT TANK SITE AND PUMPHOUSE

PROJECT: P01043
FILE NAME: P01043
SHEET NUMBER: 1 OF 1