

Maps provided to Danielle Bruno-Favreau on May 04, 2009 in response to phone request for boundary information.

95-466

SEGREGATION REVISIONS

The revision dates below represent the file save dates for the posting of the listed revisions. The archive dates for these revisions are posted within the ARCHIVE REVISIONS box in the drawing title block.

04/27/00 - SLW
Ptn of 0-3630-004-002-0 combined w/ 003-0 and ptn of 003-0 combined w/ 002-0 (both now -A) (01)
10/02/00 - VMC
0-3520-00A-137-0 out of 136-A (now -0) (01)
03/18/02 - SLW
51N03W-19-3975 redescribed as Tax #19261 (03)
03/27/02 - VMC
Acreage amended on 0-3656-00Y-013-0 (02)
08/28/02 - bc
Ptn of 0-3658-00B-006-0 (now -A) combined w/ 51N03W-19-8900 (03)
Ptns of 51N03W-19-8900 and 30-0900 combined w/ 0-3658-00B-006-A (03)
03/19/03 - VMC
Ptn of 51N03W-19-8900 combined w/ 51N03W-30-0900 (03)
(Dummy PIN removed from this map)
05/29/03 - SLW
51N03W-19-8975 platted into a ptn of WOODLAND HEIGHTS 7TH ADD (04)
12/03/03 - VMC
51N03W-19-6175 redescribed as Tax #19840 (03)
0-0000-019-6200 redescribed as Tax #19841 (03)
06/25/04 - VMC
0-3520-000-137-0 combined w/ 036-0 (now -A) (05)
03/14/05 - ET
Ptn of 0-8944-011-008-0 combined w/ 0-8950-018-003-0 (both now -A) as Tax #20481. Remainder of 008-A redescribed as Tax #20480 (06)

04/25/05 - SLW
0-3520-00A-133-0 out of 132-A (now -0) (06)
01/19/06 - ET
0-3520-000-140-0 out of 139-A (now -0) (06)
04/17/06 - VMC
0-3520-000-129-C out of 129-A (06)

RECEIVED
MAY 04 2009
DEPARTMENT OF
WATER RESOURCES

THIS DRAWING IS TO BE USED FOR REFERENCE PURPOSES ONLY, AND THE COUNTY IS NOT RESPONSIBLE FOR ANY INACCURACIES HEREIN CONTAINED.



1	2	3	4	5	6	7	8	9	10	11	12
13	14	15	16	17	18	19	20	21	22	23	24
25	26	27	28	29	30	31	32	33	34	35	36
37	38	39	40	41	42	43	44	45	46	47	48

KOOTENAI COUNTY
IDAHO

ARCHIVE REVISIONS

INITIALS	ACTIVITY	DATE
SLW	WOODLAND HEIGHTS 8TH ADD	07-27-95
SLW	COMPLETE CONVERSION	03-24-00
SLW	WOODLAND HEIGHTS 7TH ADD	05-29-03
SLW	USE CONVERSION	02-23-07

NAME FILE: NOT USED
DRAWING FILE: \31341\BOWING 07-27-95

NOTES:


All lots or parcels with given bearings and distances were calculated by traverse closure. All other points were calculated by the most accurate means possible with the given information (i.e. length multiplied by width, triangulation, planimeter, scaling from reading map, and coordinate geometry). Acreage shown on this map is approximate, where appropriate, has been removed. Distances and bearings less than 50' may not be shown due to space limitations.

LOCATION OF ROAD SHOWN ARE BASED ON AGGREGATE ROAD INFORMATION AND MAY OR MAY NOT BE PUBLIC.

Records of Survey used for acreage calculations:
BKG/PG DESCRIPTION

SW1/4 Sec.19 Twp. 51 N. R. 3 W.B.M.

51N03W-19

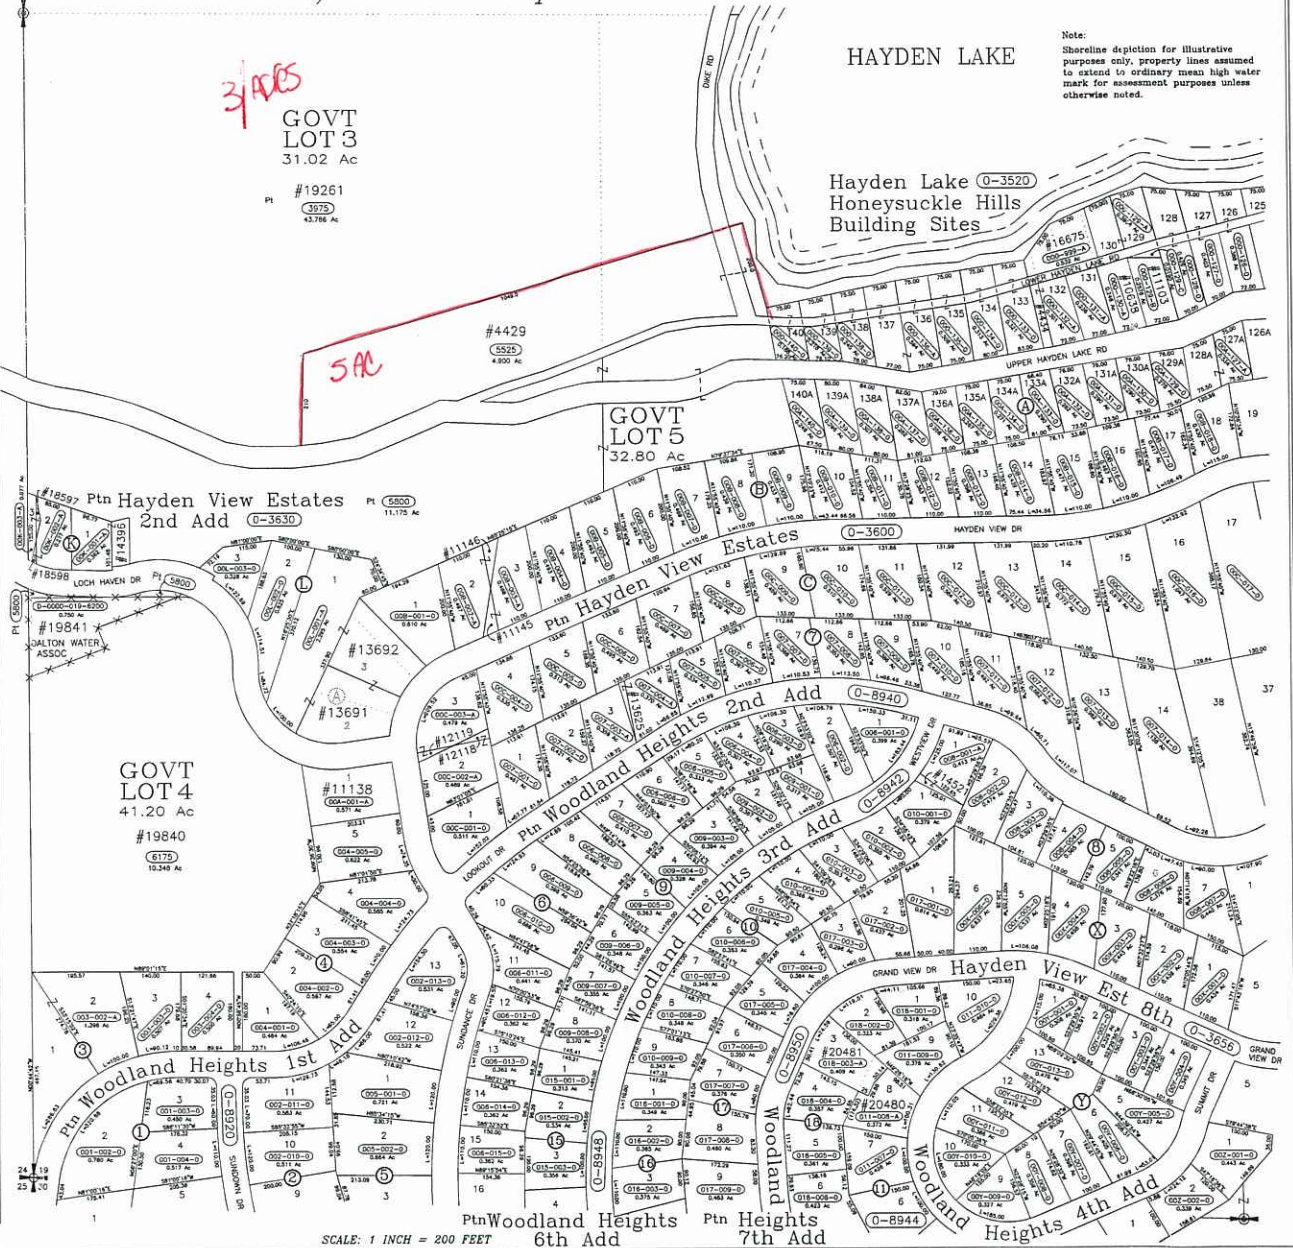


Note:
Shoreline depiction for illustrative purposes only. Property lines assumed to extend to ordinary mean high water mark for assessment purposes unless otherwise noted.

SCALE: 1 INCH = 200 FEET

SW1/4 Sec.19 Twp.51N. R.3W.B.M.

Dalton Irrigation
Boundaries are
within the
City Limit
Boundaries
+
Some*

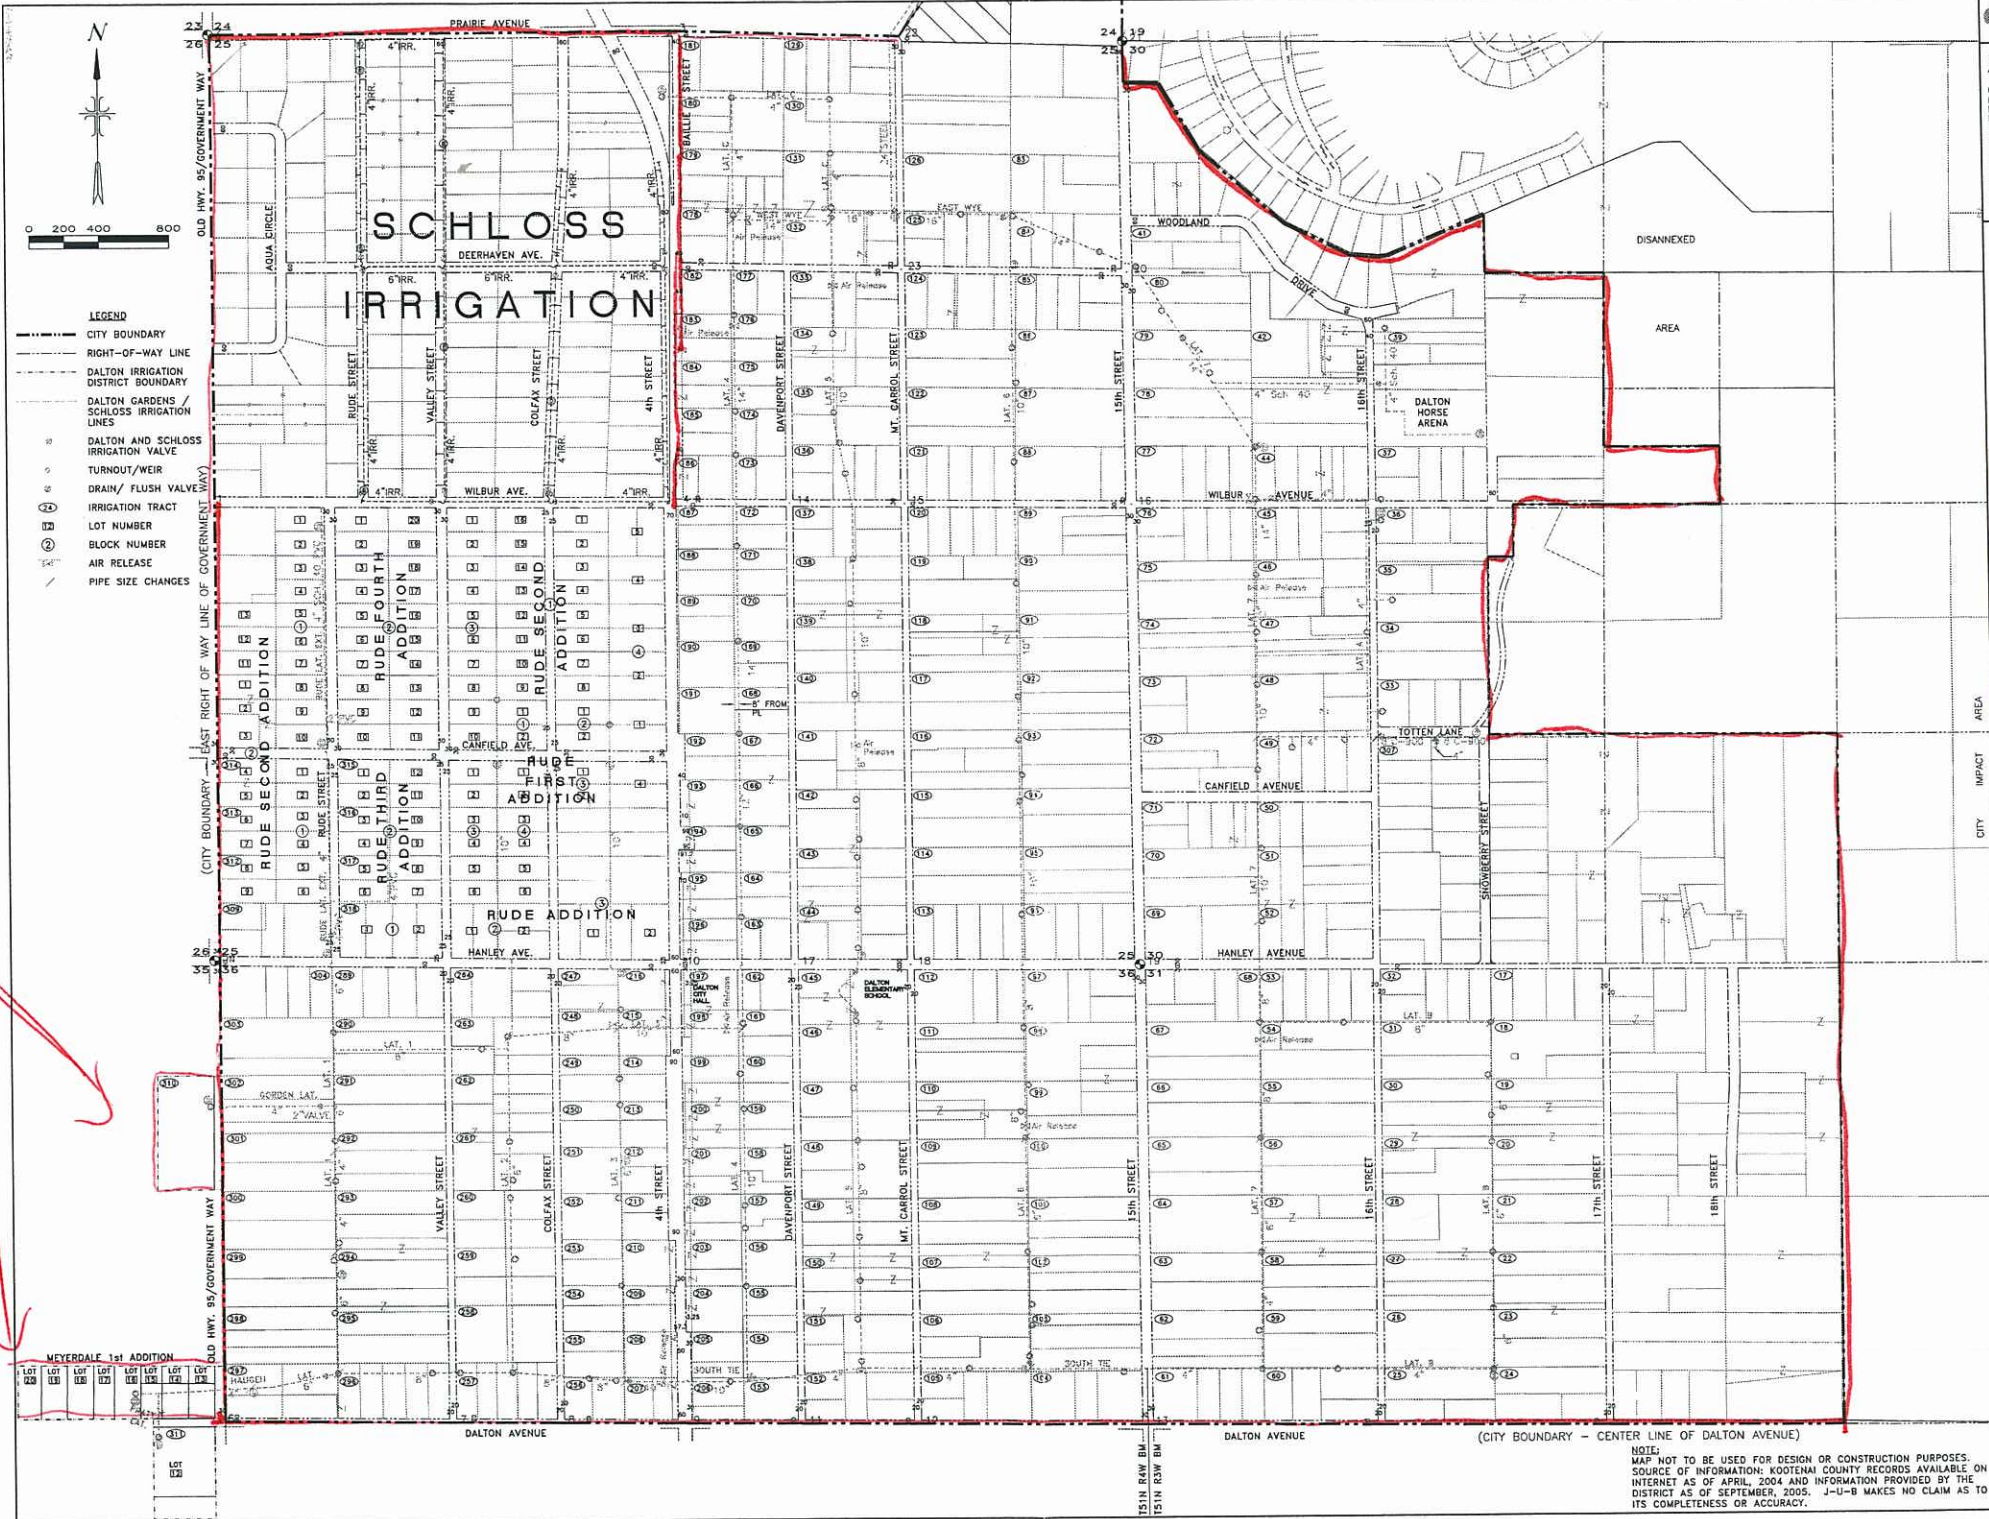

- LEGEND**
- CITY BOUNDARY
 - RIGHT-OF-WAY LINE
 - DALTON IRRIGATION DISTRICT BOUNDARY
 - DALTON GARDENS / SCHLOSS IRRIGATION LINES
 - DALTON AND SCHLOSS IRRIGATION VALVE
 - TURNOUT/WEIR
 - DRAIN/ FLUSH VALVE
 - IRRIGATION TRACT
 - LOT NUMBER
 - BLOCK NUMBER
 - AIR RELEASE
 - PIPE SIZE CHANGES

JUB ENGINEERS INC.
3815 MEADOWLARK WAY
COEUR D'ALENE, IDAHO 83815
PHONE: 208-762-8787
FAX: 208-762-9797

**DALTON IRRIGATION DISTRICT
DALTON GARDENS, IDAHO**

IRRIGATION SYSTEM MAP

REVISION

NO.	DESCRIPTION	BY	DATE

**PRELIMINARY PLANS
NOT FOR CONSTRUCTION**

DRAWN BY: JUB/TLR
CHECKED BY: PAM/MS
ARCHIVE LOCALE:
PROJECT NO.: 20000-01
DRAWING NO.: 000000X
SHEET SIZE: 11x17
AT FULL SIZE, IF NOT ONE
FOOT SCALE ACCORDINGLY
FOR SCALE: 1"=300'
VER. SCALE: NONE

SHEET 1 OF 1

NOTE:
MAP NOT TO BE USED FOR DESIGN OR CONSTRUCTION PURPOSES.
SOURCE OF INFORMATION: KOOTENAI COUNTY RECORDS AVAILABLE ON
INTERNET AS OF APRIL, 2004 AND INFORMATION PROVIDED BY THE
DISTRICT AS OF SEPTEMBER, 2005. J-U-B MAKES NO CLAIM AS TO
ITS COMPLETENESS OR ACCURACY.