


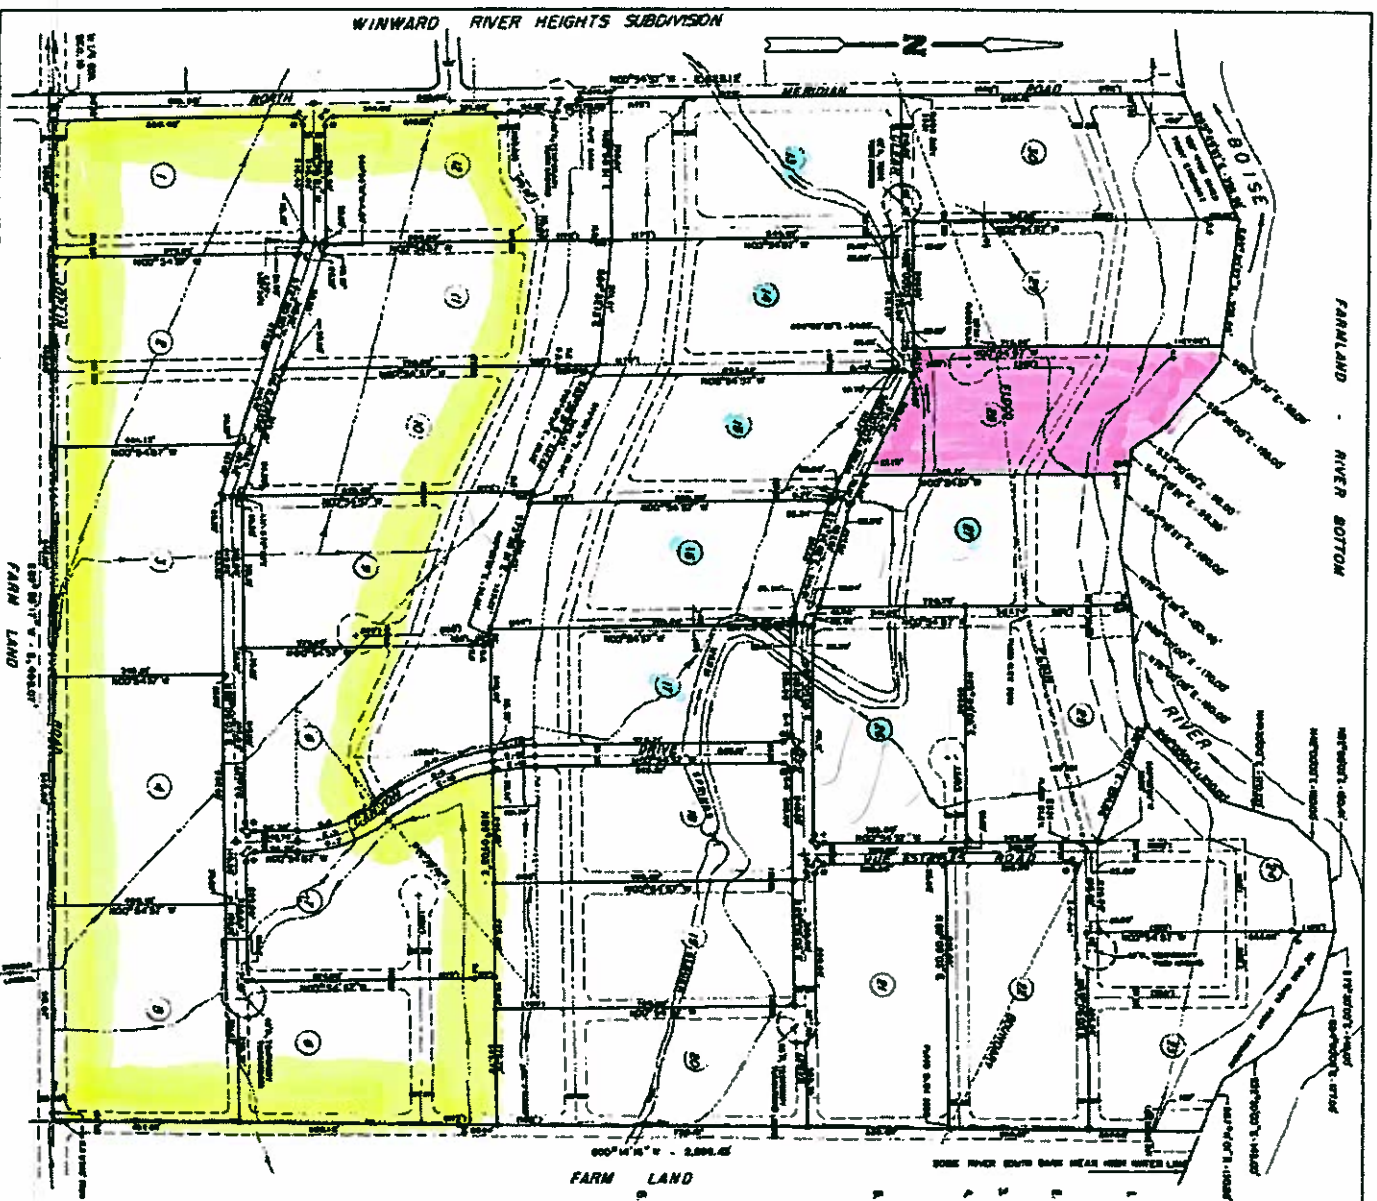

**PLAT SHOWING
CLEARVUE ESTATES SUBDIVISION**

U.S. LOTS 3 & 4 AND THE SE1/4 OF THE NW1/4 OF
SECTION 19, T4N, R1E, S4M
ADA COUNTY

—1572—



NOTES

[illegible]



















* AFFIDAVIT #101008438
"FUTURE STREETS" VACATED AND

PORTIONS OF "TEMPORARY TURNAROUNDS" VACATED



BRIDGES & ASSOCIATES

BOISE - IDAHO DWYANO, CWB 72091

* AFFIDAVIT #101008438
"FUTURE STREETS" VACATED AND
PORTIONS OF "TEMPORARY TURNAROUNDS"
VACATED

[illegible]

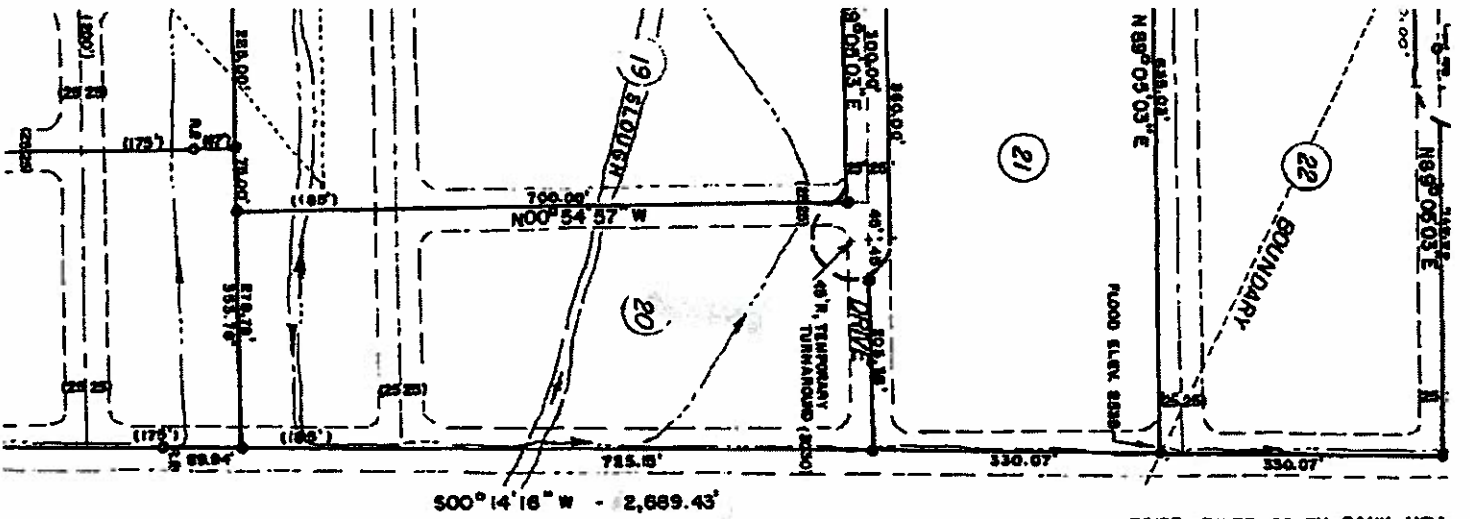

FARM LAND

6. LEGEND

- 5/8" x 30" REBAR SET
- 0 1/2" x 24" REBAR SET
- ② BLOCK NUMBER
- DITCH & DIRECTION OF DRAINAGE
- 5 ACRE BLOCK LINES AND PRESENT STREETS
- FUTURE STREETS

WATER RIGHTS ESTABLISHED BY RIGHT OF USAGE FROM WARM SPRINGS SLOUGH AND A DRAIN DITCH ARE DIVIDED IN PROPORTION TO ACREAGE IRRIGATED BY THESE SOURCES OF WATER FOR EACH REMAINING 1 FROM NO.13 TO NO.30 INCLUSIVE.

BLOCK	MINERS INCHES PER BLOCK	TOTAL MINERS INCHES
1 THRU 12	4.5	54
13	2.0	2
14 THRU 16	4.0	12
17	2.0	2
26	2.0	2
27	2.0	2
28	2.0	2
29	2.0	2
30	2.0	2
* 20	2.0	2
		76

5. IRRIGATION WATER ALLOCATION

76 MINERS INCHES FROM SETTLERS IRRIGATION DISTRICT CANAL THROUGH ZINGER LATERAL

2. INTERMEDIATE REGIONAL FLOOD PLAIN BOUNDARY

ALL HABITATIONS AND ROADS OR DRIVEWAYS BETWEEN THIS LINE AND BOISE RIVER SHALL BE CONSTRUCTED & FILL PLACED TO AT LEAST FLOOD PLAIN BOUNDARY ELEVATIONS.

3. PUBLIC UTILITIES, IRRIGATION & DRAIN DITCH, WARM SPRINGS SLOUGH, EASEMENTS

SEE CERTIFICATE OF OWNERS

4. BUILDING SETBACKS

30 FEET FROM PRESENT OR FUTURE FRONT LOT OR STREET LINE
10 FEET FROM INTERIOR BLOCK LINE
5 FEET FROM FUTURE INTERIOR LOT LINE
25 FEET FROM ANY SIDE STREET LINE
FOR APPURTENANCE TO ANY DWELLING HOUSE - SEE COVENANTS AND REGULATIONS

TABLE OF CURVE DATA

C	R	Δ	T	L	CHORD	CHD BEARING
1	20.00'	90° 51' 48"	20.30'	31.72'	28.50'	S 44° 30' 57" W
2	20.00'	89° 08' 12"	19.70'	31.11'	28.07'	S 45° 29' 03" E
3	20.00'	90° 00' 00"	20.00'	31.43'	28.28'	N 44° 06' 03" E
4	20.00'	90° 00' 00"	20.00'	31.42'	28.28'	N 45° 04' 57" W
5	31.831'	38° 31' 18"	11.123'	214.01'	210.00'	N 20° 10' 36" W
6	20.00'	30° 31' 18"	10.749'	197.20'	193.51'	N 20° 10' 36" W