

RECEIVED

DEC 11 2009


IDWR/North

PRELIMINARY SITE LAYOUT SPOKANE ROCK PRODUCTS PLEASANT VIEW SAND & GRAVEL SITE



PORTIONS OF SECTION 31, TOWNSHIP 50 NORTH, RANGE 5 WEST, B.M.
KOOTENAI COUNTY, IDAHO
PERMIT NO. RP-590(A)

205' Depth
DIA 10"
Point of
Diversion

Place of Use
Highlighted
Area
SIN OSW 31

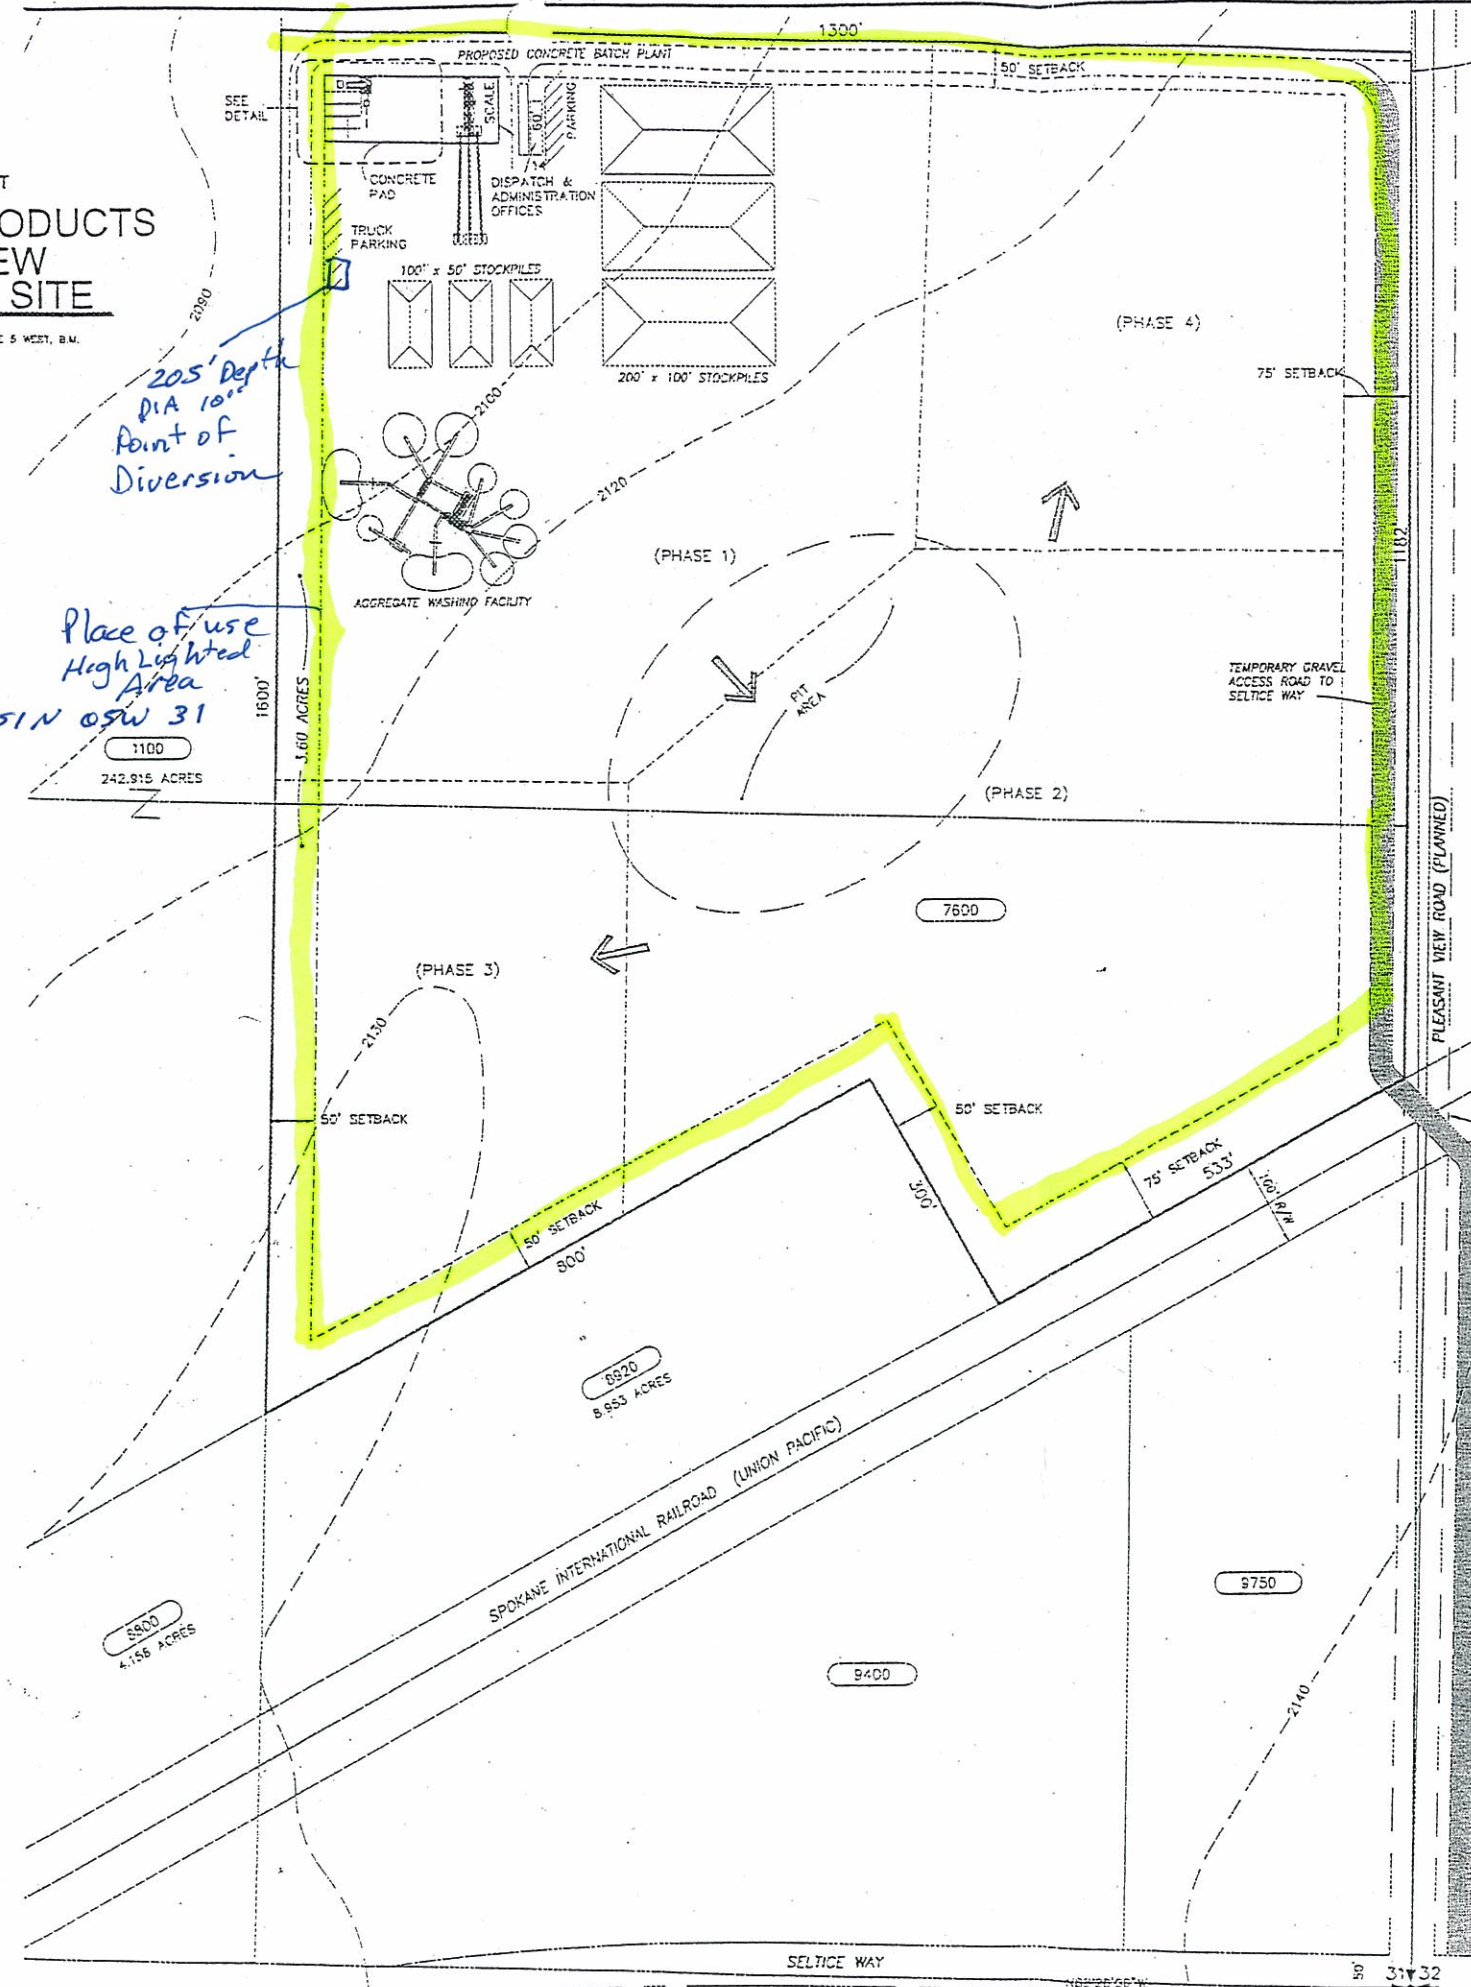


PERMANENT DRIVEWAY CONNECTION
WILL BE MADE AT THIS POINT
WHEN PLEASANT VIEW ROAD
IS EVENTUALLY CONSTRUCTED.

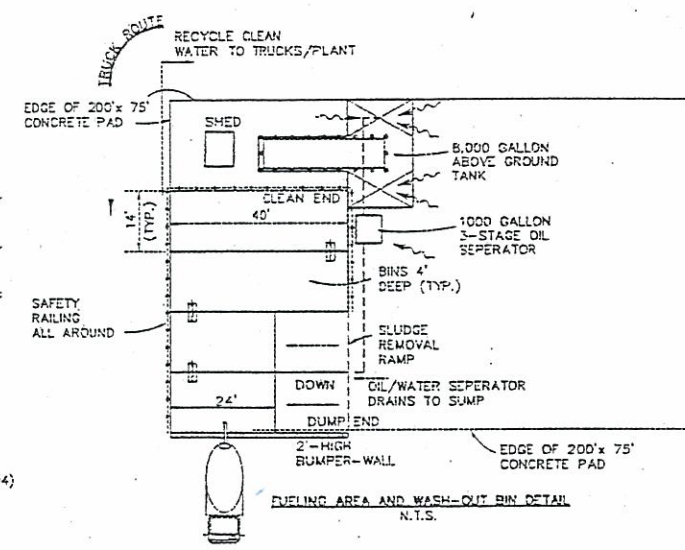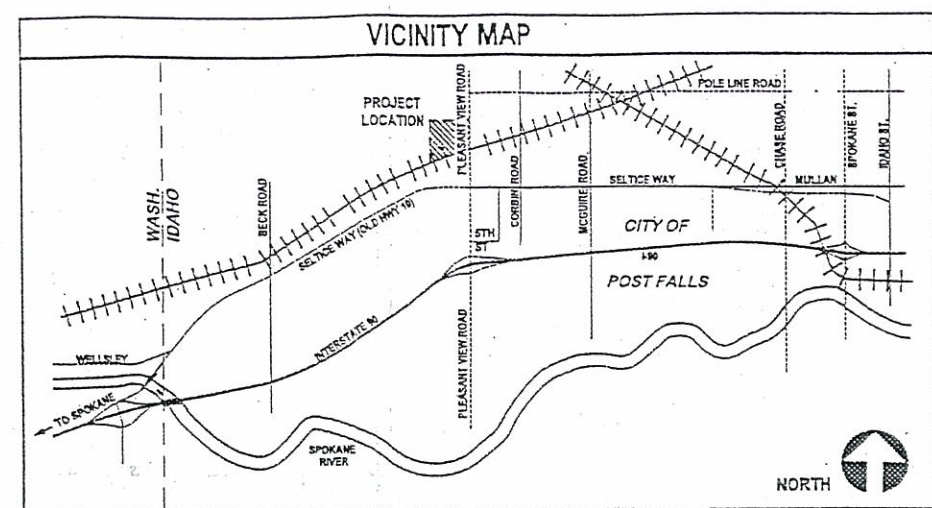

- LEGEND**
- PROPOSED ACCESS ROAD
 - PROPOSED PHASE BOUNDARY
 - LIMITS OF EXCAVATION
 - PROPERTY LINE

SITE DATA TABLE

SITE AREA	APPROX. 40 ACRES
ZONING	MINING
IDAHO DEPARTMENT OF RECLAMATION PLAN RP590 AND RP-590 (A)	
CONTOUR LINES ARE PER USCS.	
BOUNDARY DIMENSIONS SHOWN ARE APPROXIMATE	

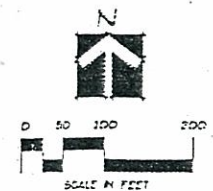

AC
Adams & Clark, Inc.
1720 W. Fourth Ave.
Spokane, WA 99204
(509) 747-4600 Fax: (509) 747-8912
Project No. 22011005