


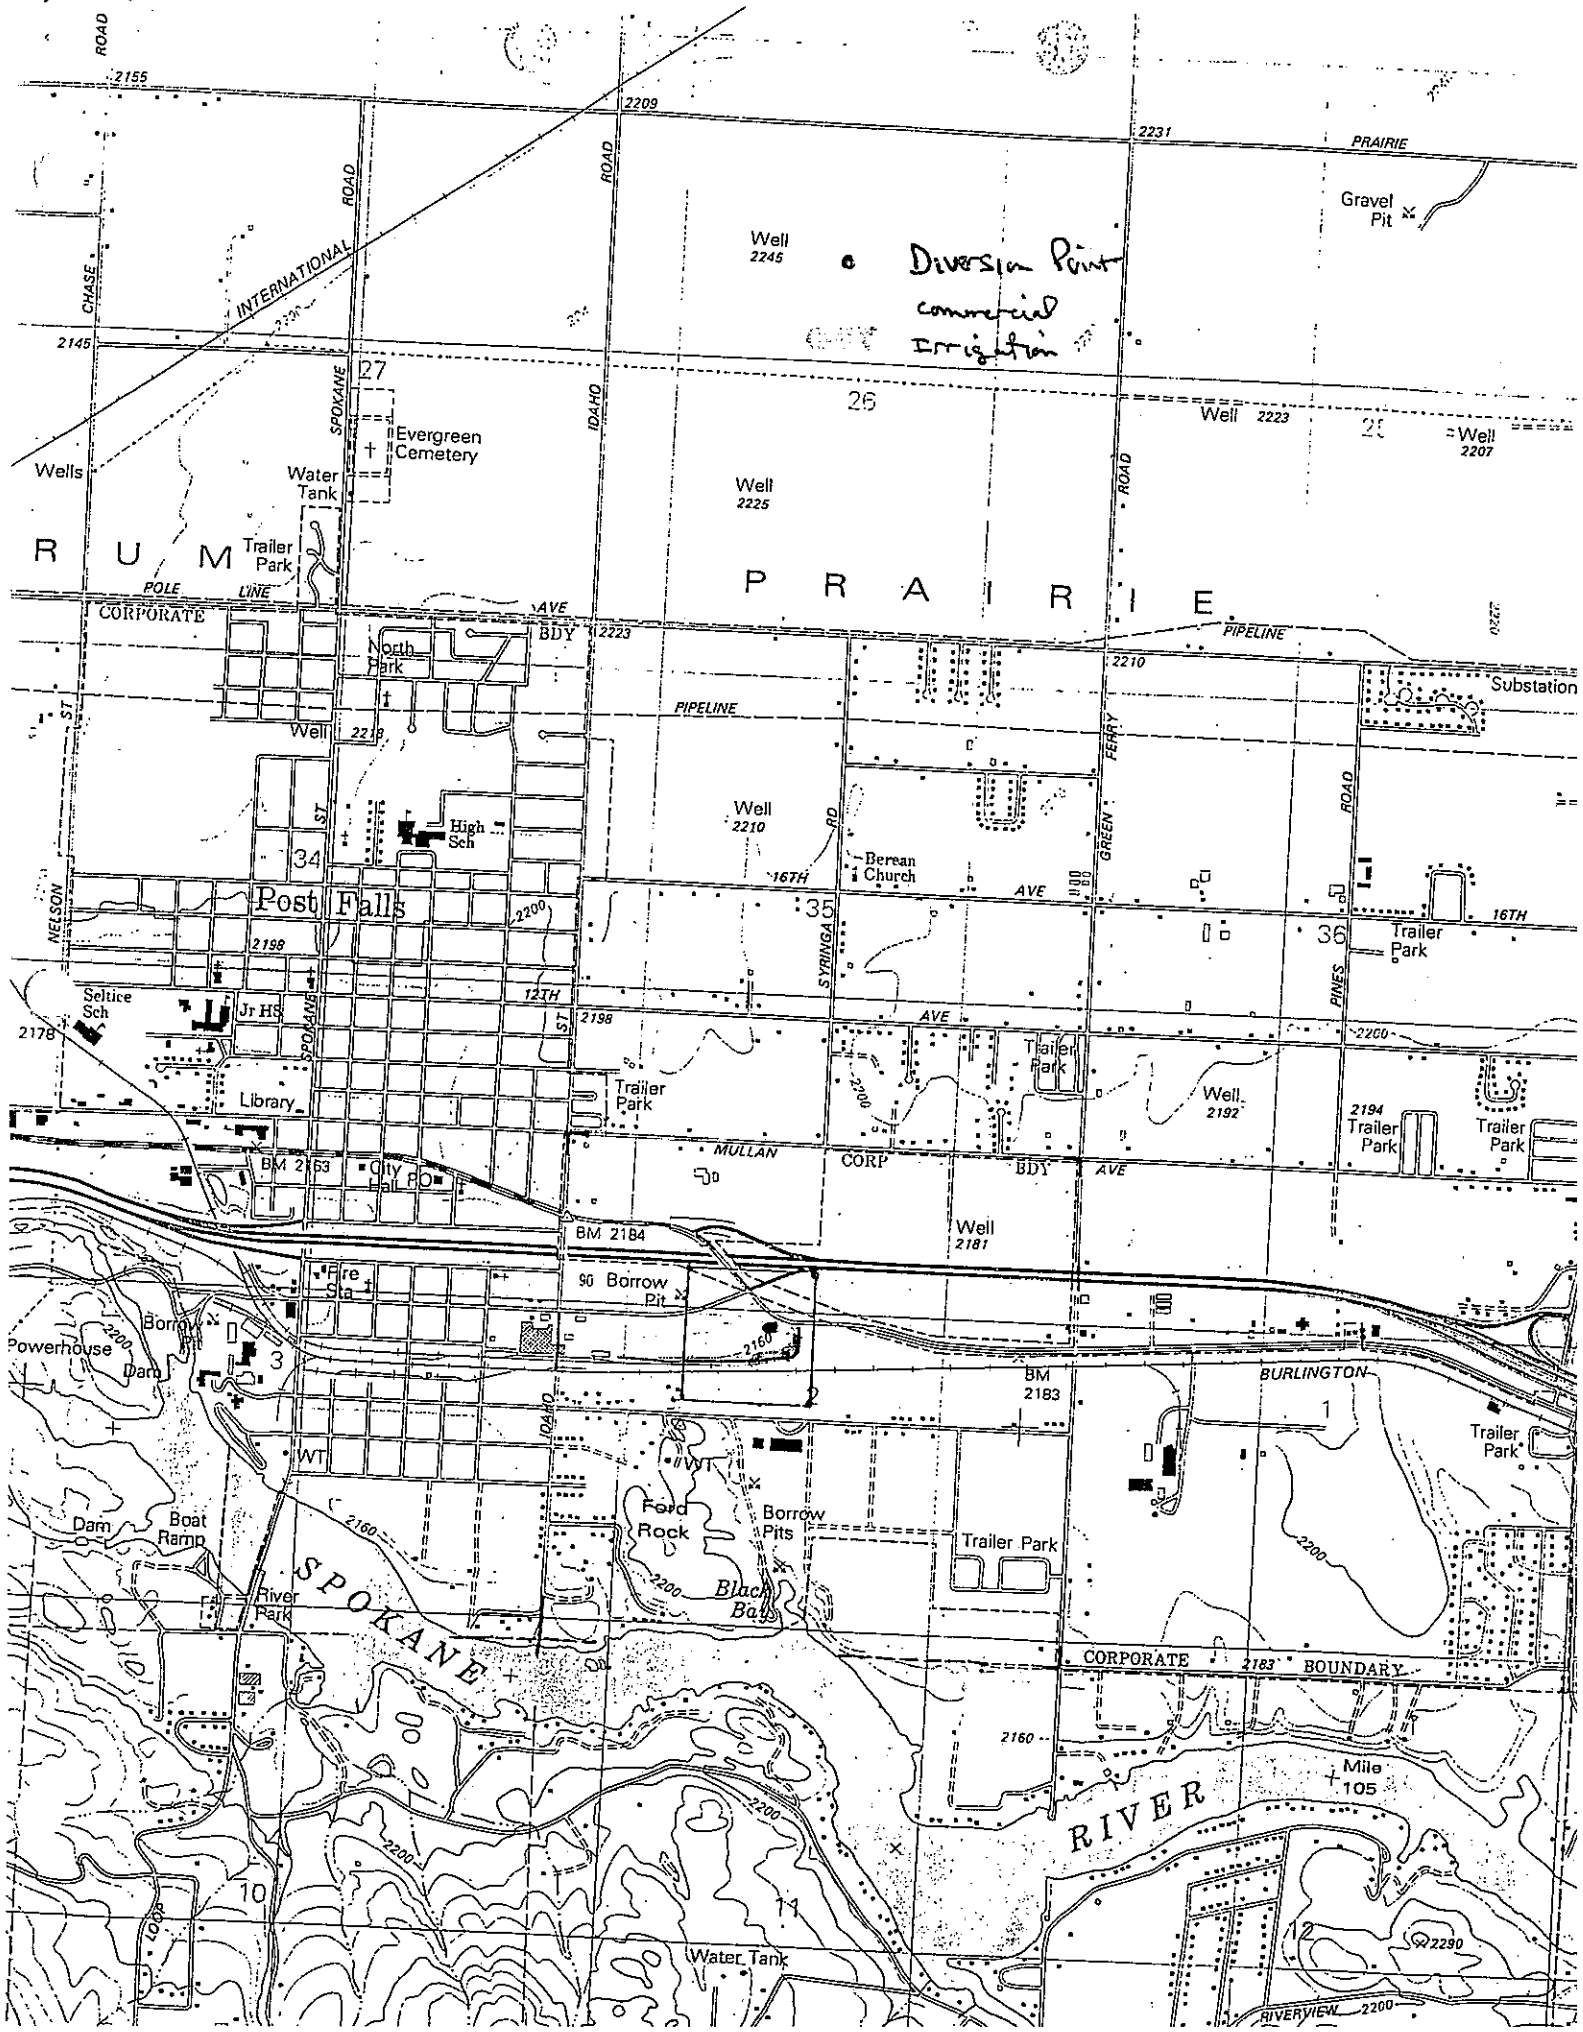

WELL DRILLER'S REPORT

State law requires that this report be filed with the State Reclamation Engineer
within 30 days after completion or abandonment of the well.

1. WELL OWNER

Name Idaho Veneer
Address Post Falls, Idaho 83854
Owner's Permit No. 95-7141 95-71-N-49

7. WATER LEVEL

Static water level 175 feet below land surface
Flowing? ☐ Yes ☐ No G.P.M. flow _____
Temperature _____ ° F. Quality _____
Artesian closed-in pressure _____ p.s.i.
Controlled by ☐ Valve ☐ Cap ☐ Plug

2. NATURE OF WORK

☒ New well ☐ Deepened ☐ Replacement
☐ Abandoned (describe method of abandoning)

8. WELL TEST DATA

☐ Pump ☐ Baller ☐ Other

Discharge G.P.M.	Draw Down	Hours Pumped

3. PROPOSED USE

☐ Domestic ☒ Irrigation ☐ Test
☐ Municipal ☒ Industrial ☐ Stock

4. METHOD DRILLED

☒ Cable ☐ Rotary ☐ Dug ☐ Other

5. WELL CONSTRUCTION

Diameter of hole 12 inches Total depth 210 feet
Casing schedule: ☒ Steel ☐ Concrete

Thickness	Diameter	From	To
<u>.375</u> inches	<u>12</u> inches	<u>171</u> feet	<u>191</u> feet
<u>.330</u> inches	<u>12</u> inches	<u>0</u> feet	<u>171</u> feet


Was a packer or seal used? ☒ Yes ☐ No
Perforated? ☐ Yes ☒ No
How perforated? ☐ Factory ☐ Knife ☐ Torch
Size of perforation: _____ inches by _____ inches

Number	From	To

Well screen installed? ☒ Yes ☐ No
Manufacturer's name Johnson
Type SS Model No. _____
Diameter 10 Slot size 80 Set from 186 feet to 191 feet
Diameter _____ Slot size _____ Set from _____ feet to _____ feetGravel packed? ☐ Yes ☒ No Size of gravel _____
Placed from _____ feet to _____ feetSurface seal? ☒ Yes ☐ No To what depth 19 feet
Material used in seal ☐ Cement grout ☒ Puddling clay

6. LOCATION OF WELL

Sketch map location must agree with written location.

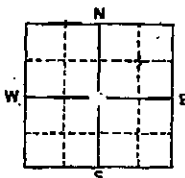County KootenaiSW 1/4 NW 1/4 Sec. 2 T. 50 N. R. 5 E. W

10.


Work started Aug. 3, 1971 finished Sept. 1, 1971

11. DRILLER'S CERTIFICATION

This well was drilled under my supervision and this report is
true to the best of my knowledge.D. E. BARTHOLOMEW WELL DRILLING 52
Driller's or Firm's Name Number
Nine Mile Falls, Wash. 99026
Address
Signed by D. E. Bartholomew 9/21/71
Date


13. Map of proposed project: show clearly the proposed point of diversion, place of use, section number, township and range number.

T 50 N

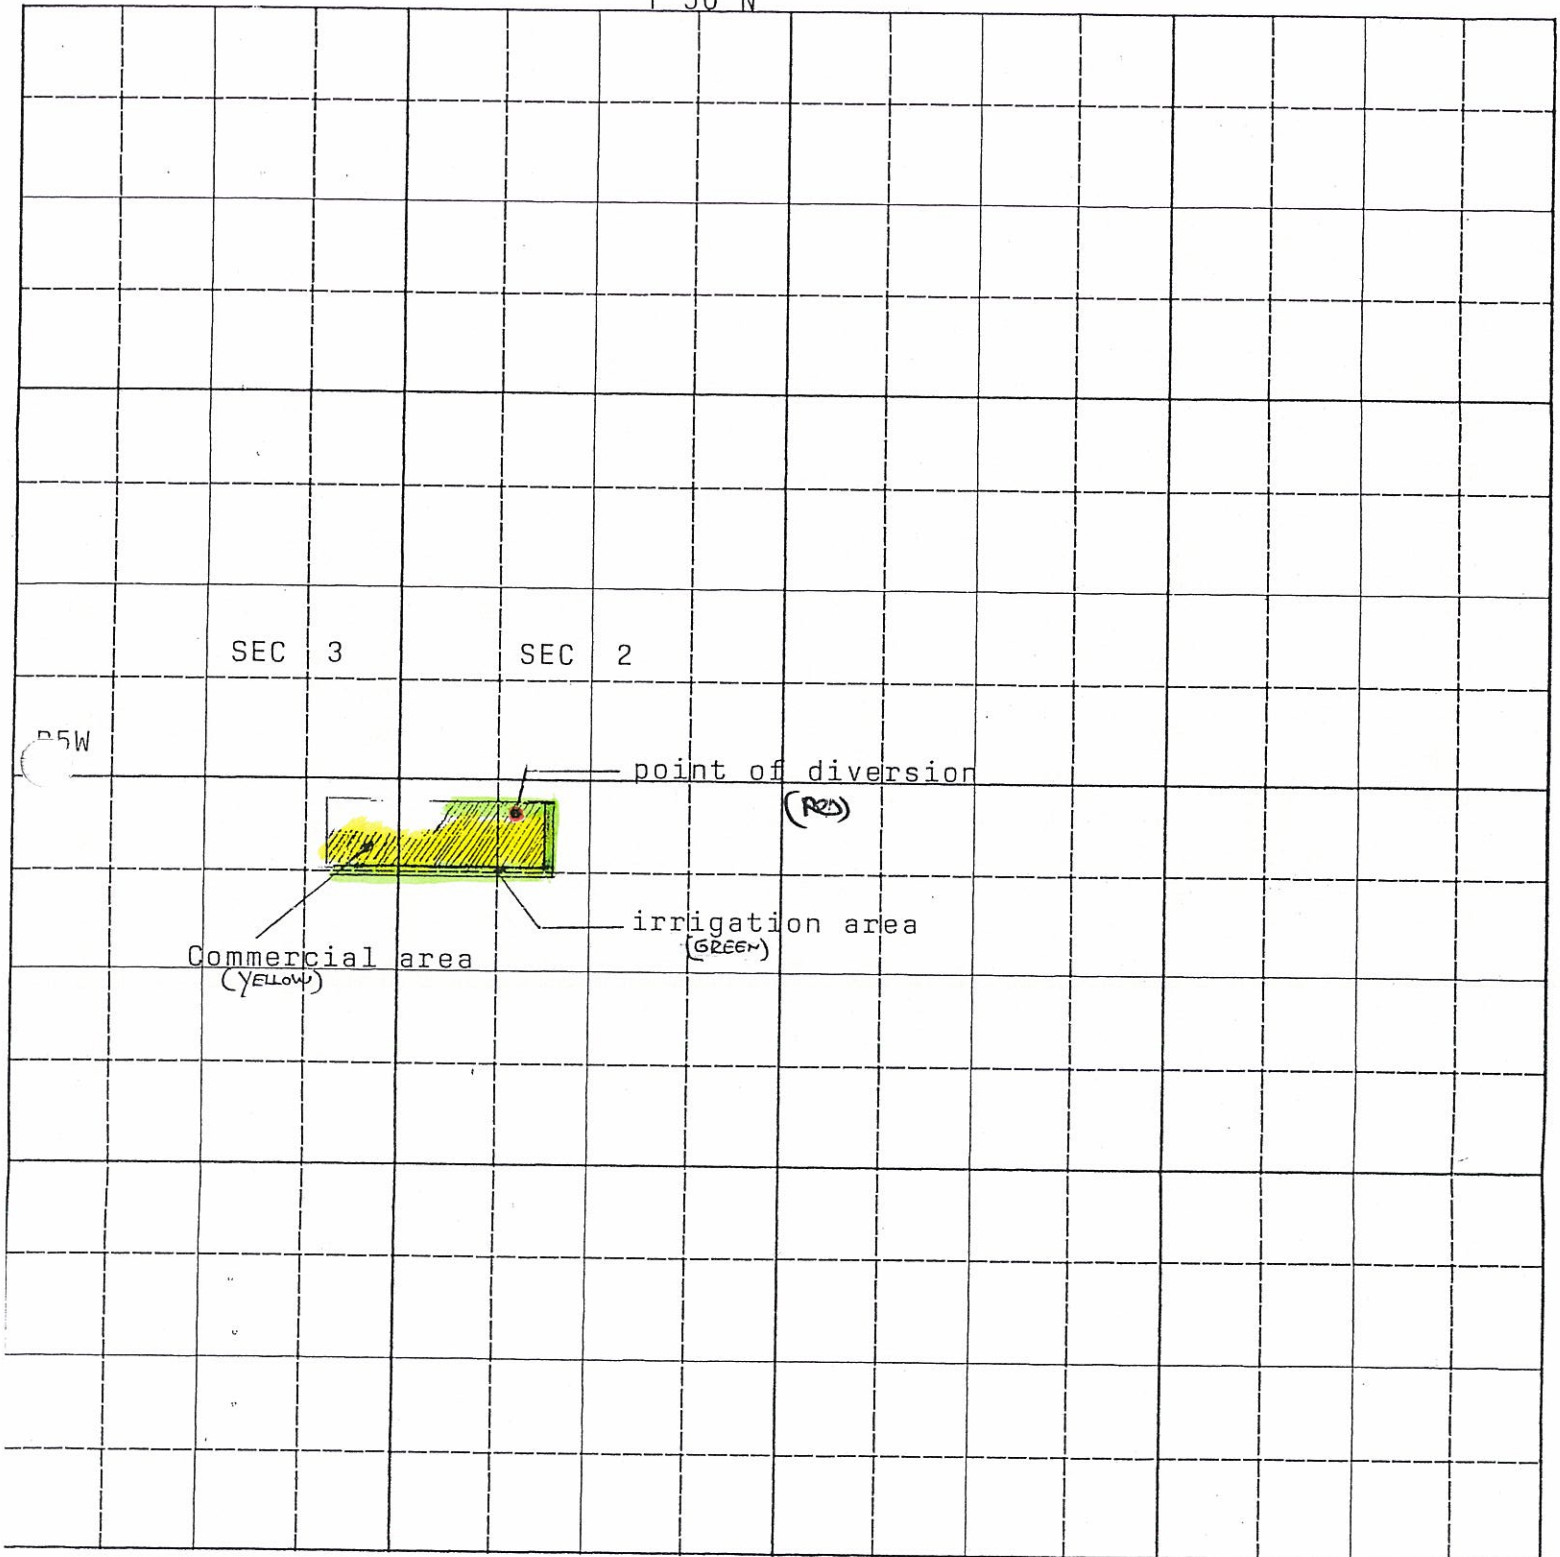

2 inches equal 1 mile.

BE IT KNOWN that the undersigned hereby makes application for permit to appropriate the public waters of the State of Idaho as herein set forth.

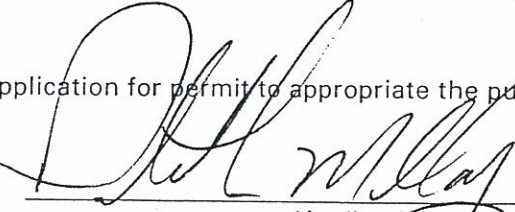
(Applicant)