

Attachment 1


SCHINDLER ADDITION

THE N1/2 OF GOVERNMENT LOT 3
OF SECTION 31, TOWNSHIP 50 NORTH, RANGE 5 WEST, B.M.,
KOOTENAI COUNTY, IDAHO.

1/4 CORNER

FOUND 5/8" REBAR WITH NO
IDENTIFYING CAP OR TAG. SEE
CP&F #1707172 AND CP&F
#2025792000. ALSO FOUND
2-1/2" ALUMINUM CAP AND
REFERENCES PER CP&F #1292940,
SOUTH 37.62 FEET.

SEE DETAIL
BELOW

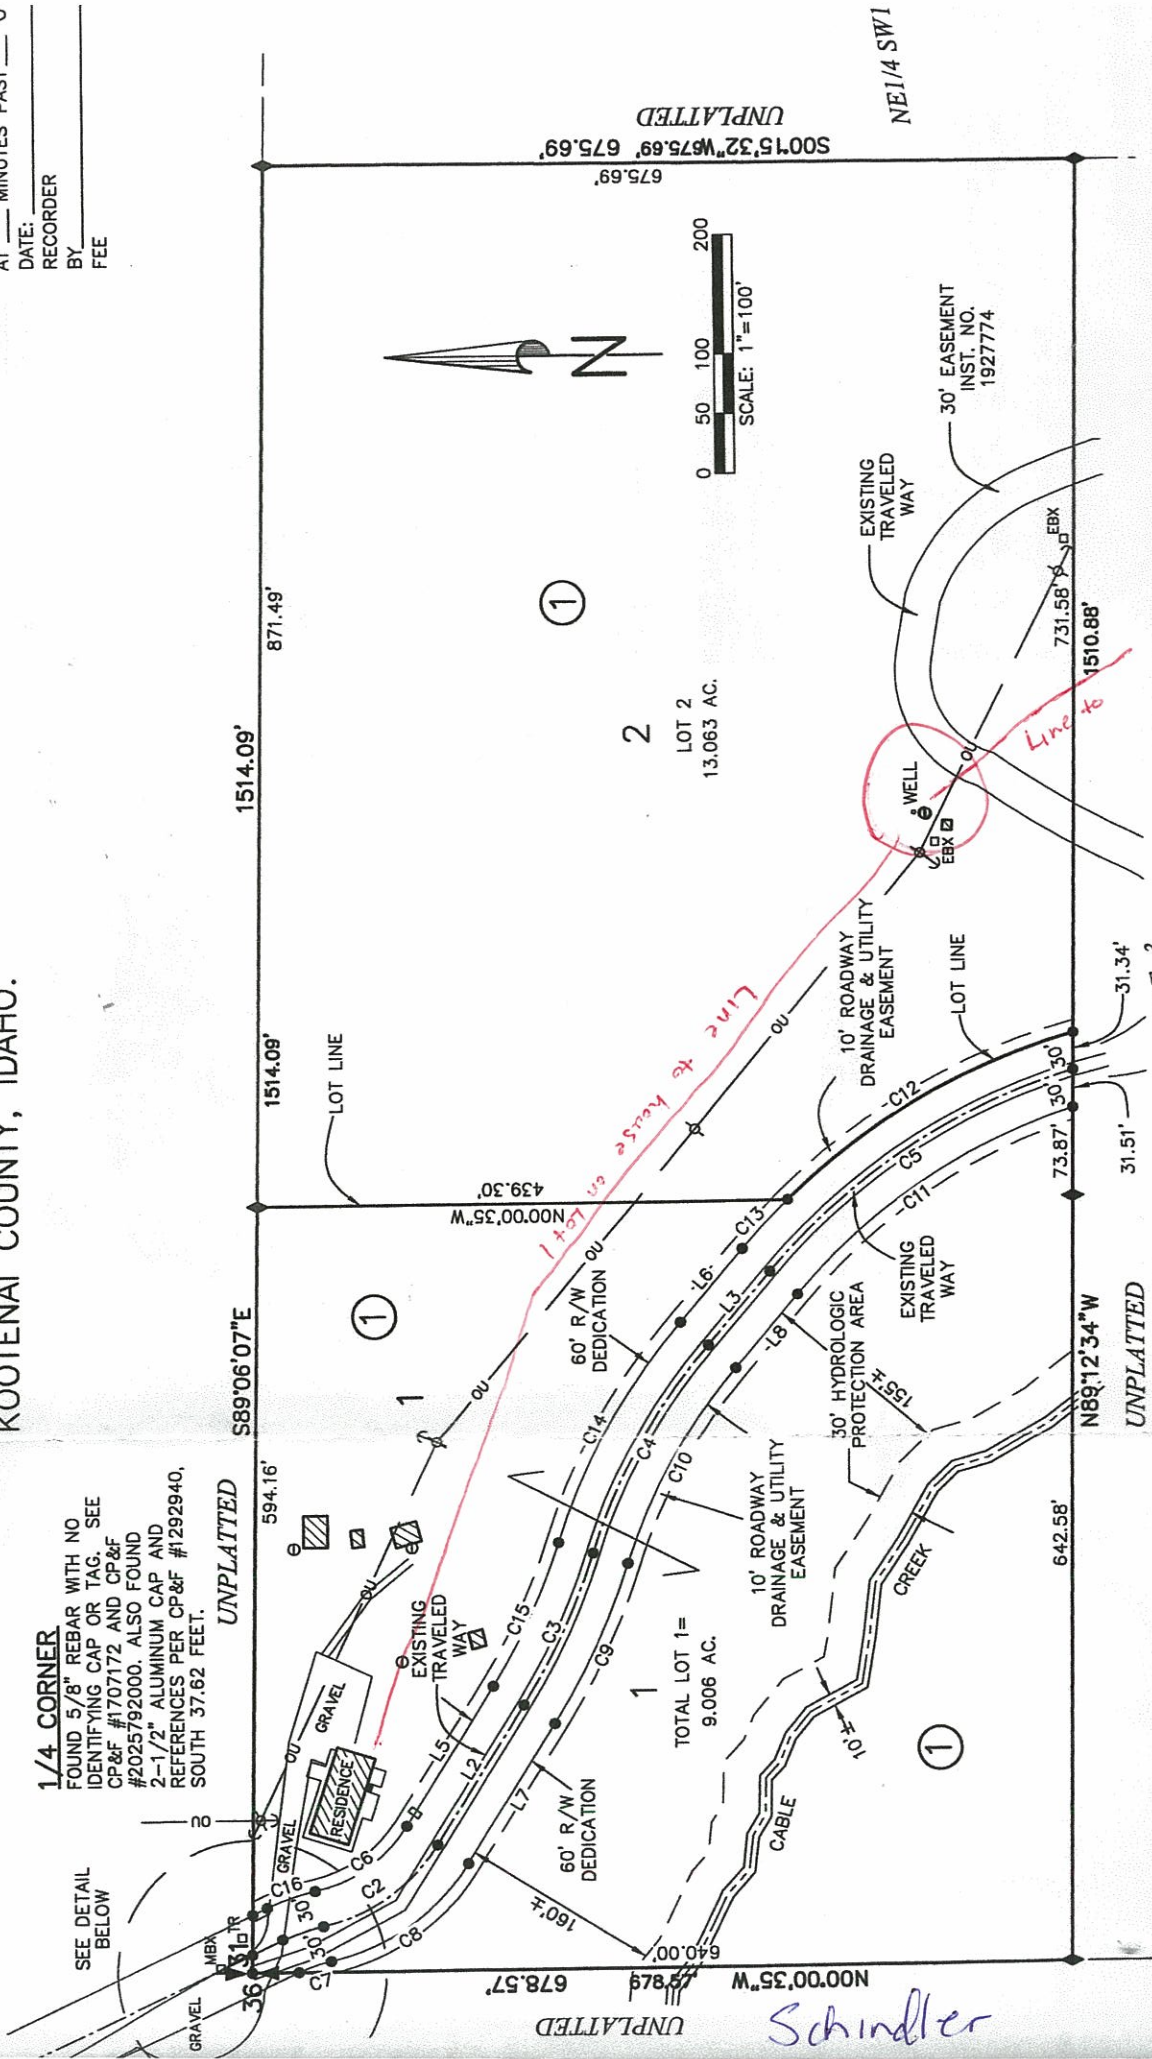


BOOK _____ PAGE _____
NO. _____
STATE OF IDAHO
COUNTY OF KOOTENAI
AT THE REQUEST OF:
DATE: _____
RECORDED
BY: _____
FEE

PRELIMINARY

This is a preliminary survey.

CURVE	RADIUS	DELTA	LENGTH	CHORD	BRG.	CHORD

UND 2" ALUMINUM
9 PER SR5

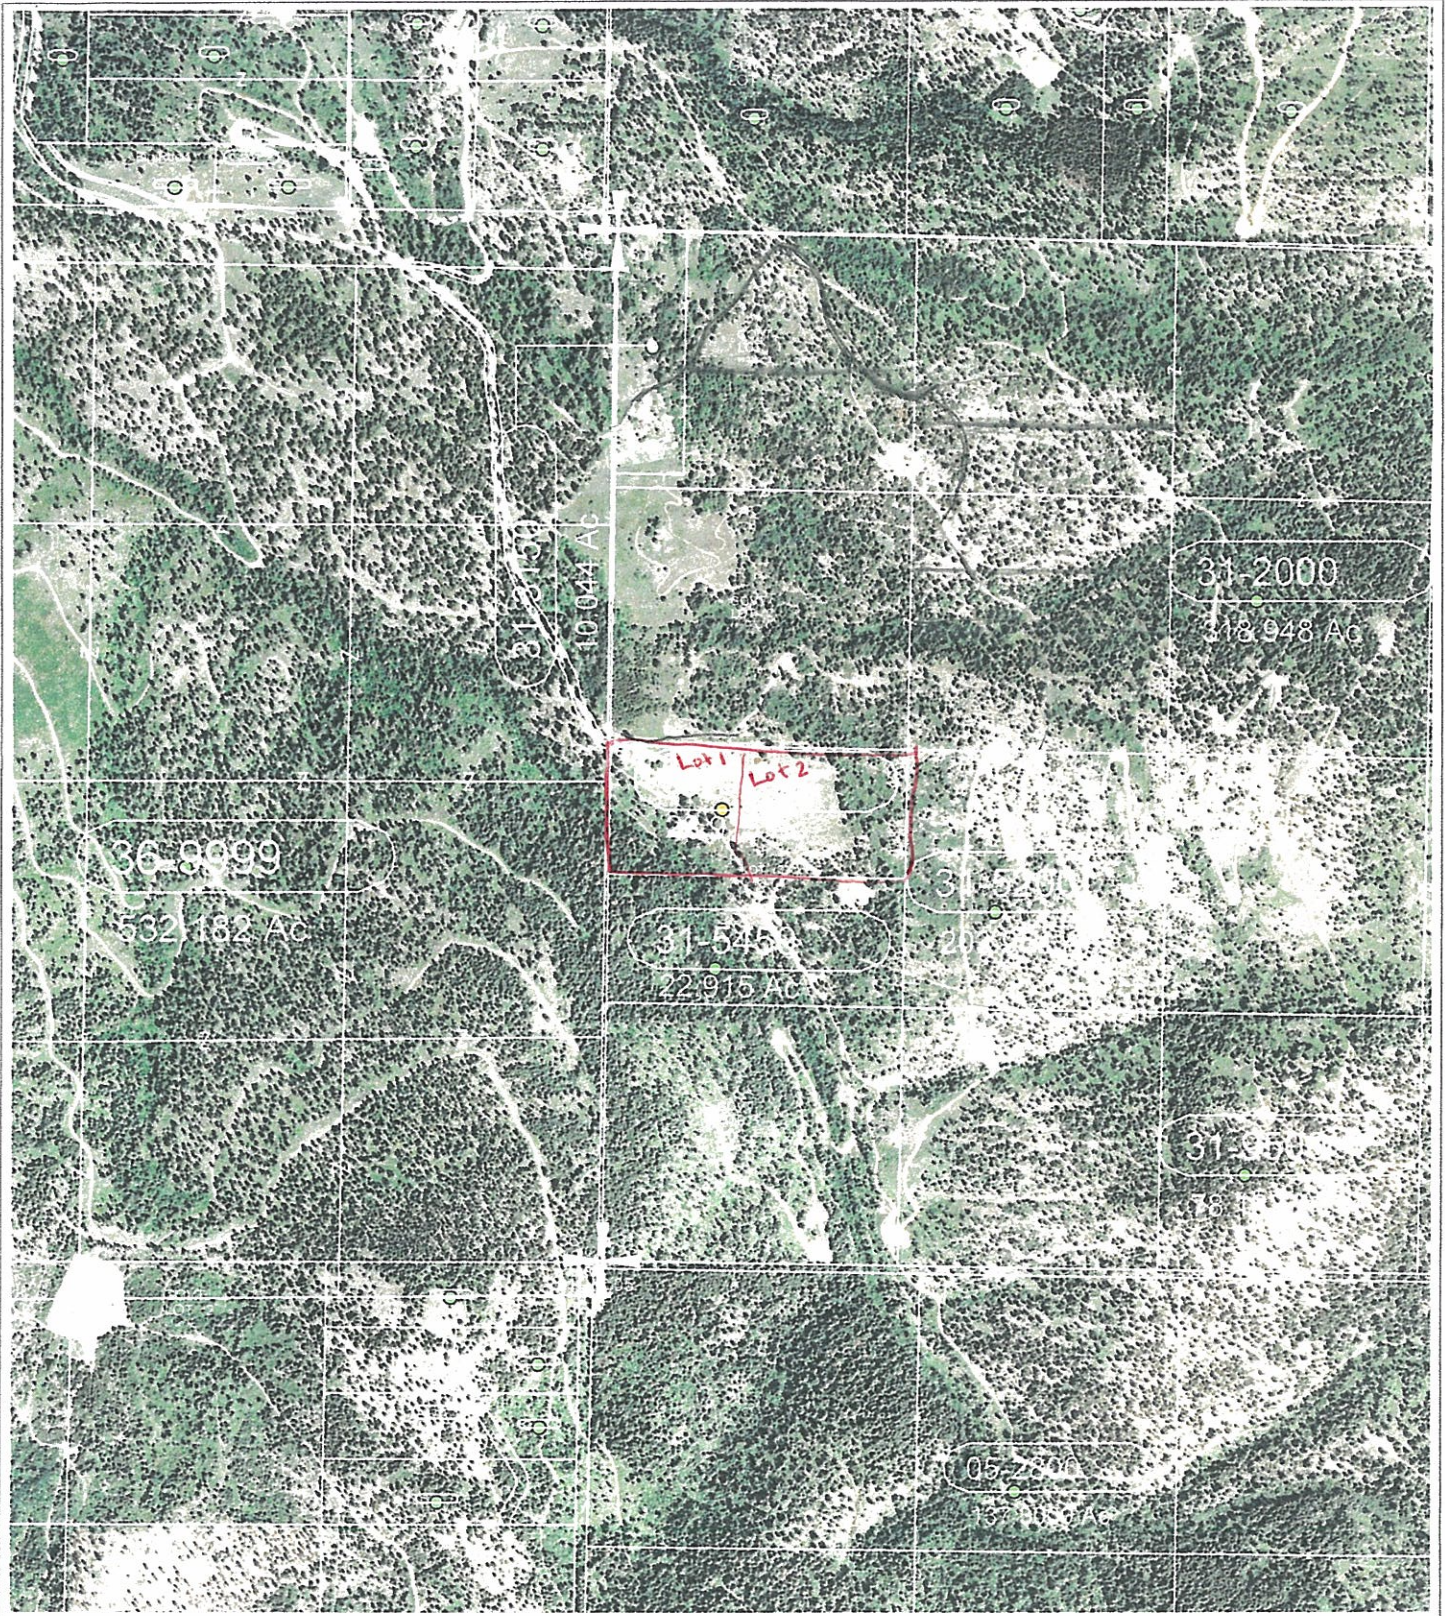

JOE & POLLY SCHINDLER
50N05W-31-5400

500 0 500 1000 1500 2000 Feet

See plat
for detail.
Attach 1