



#1

HOBBS PIN 48N05W-26-7300

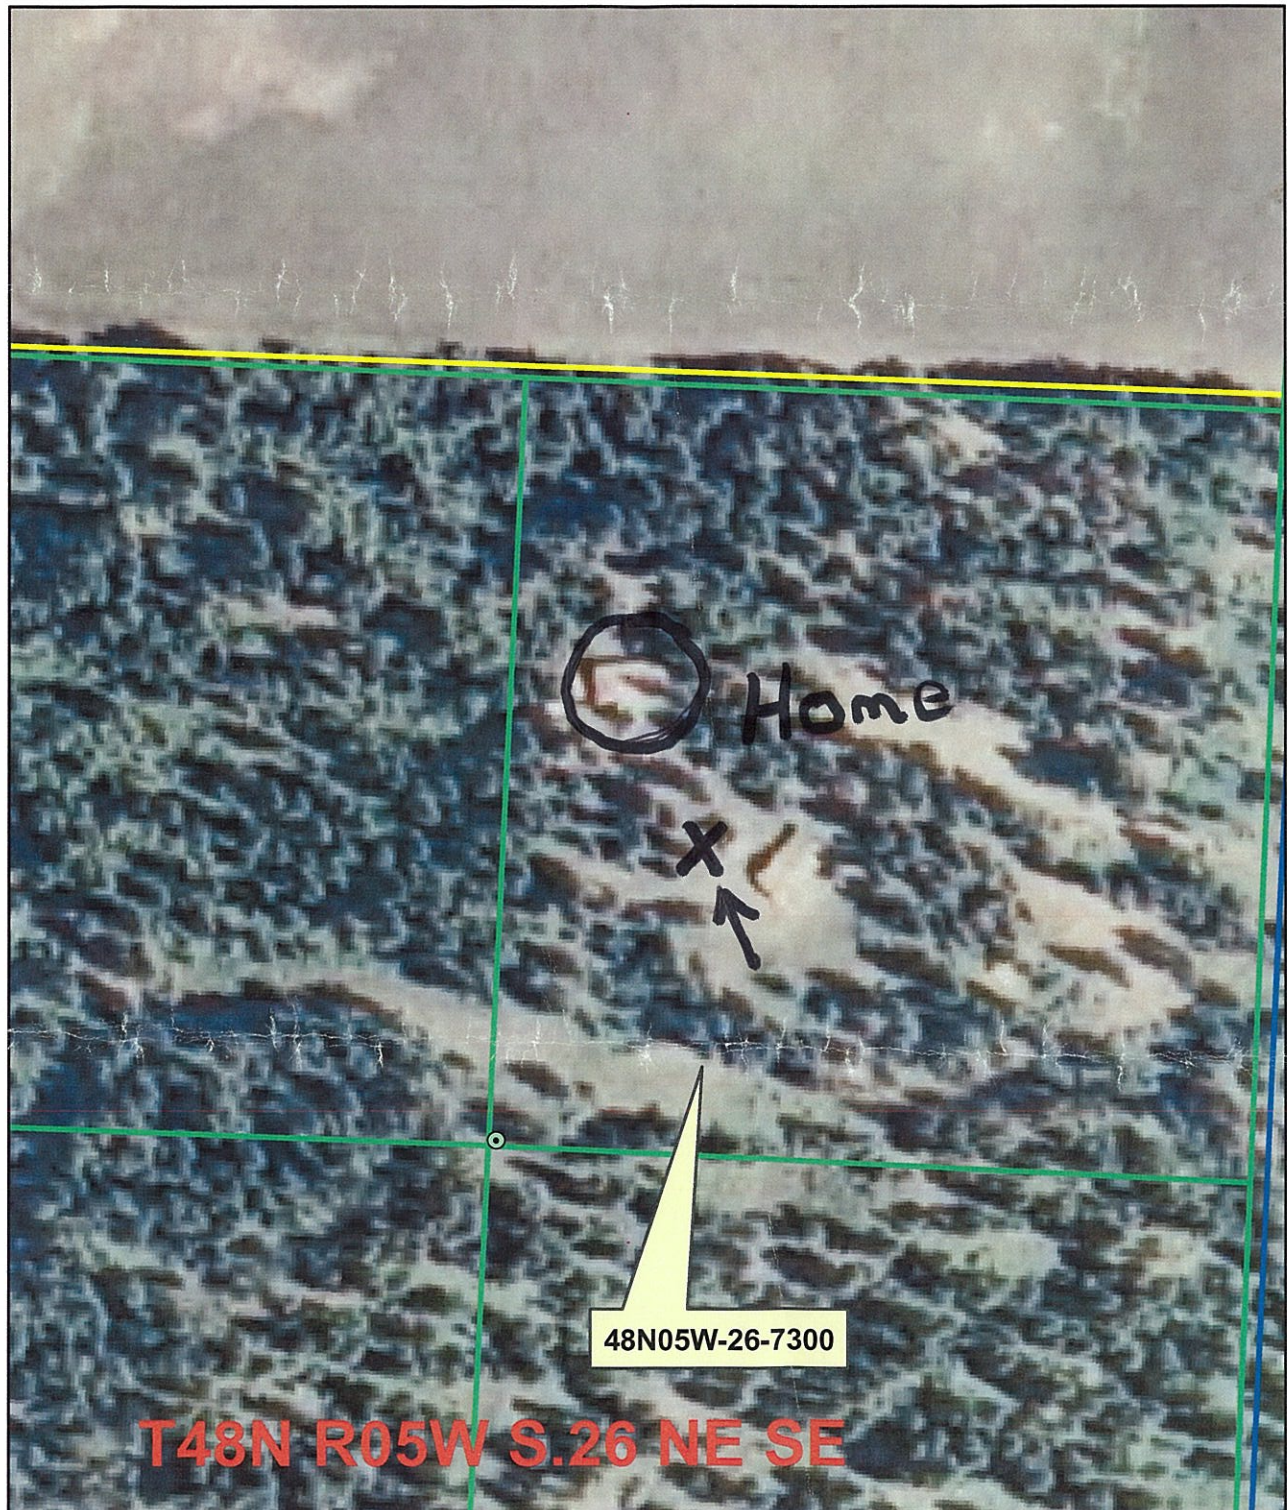

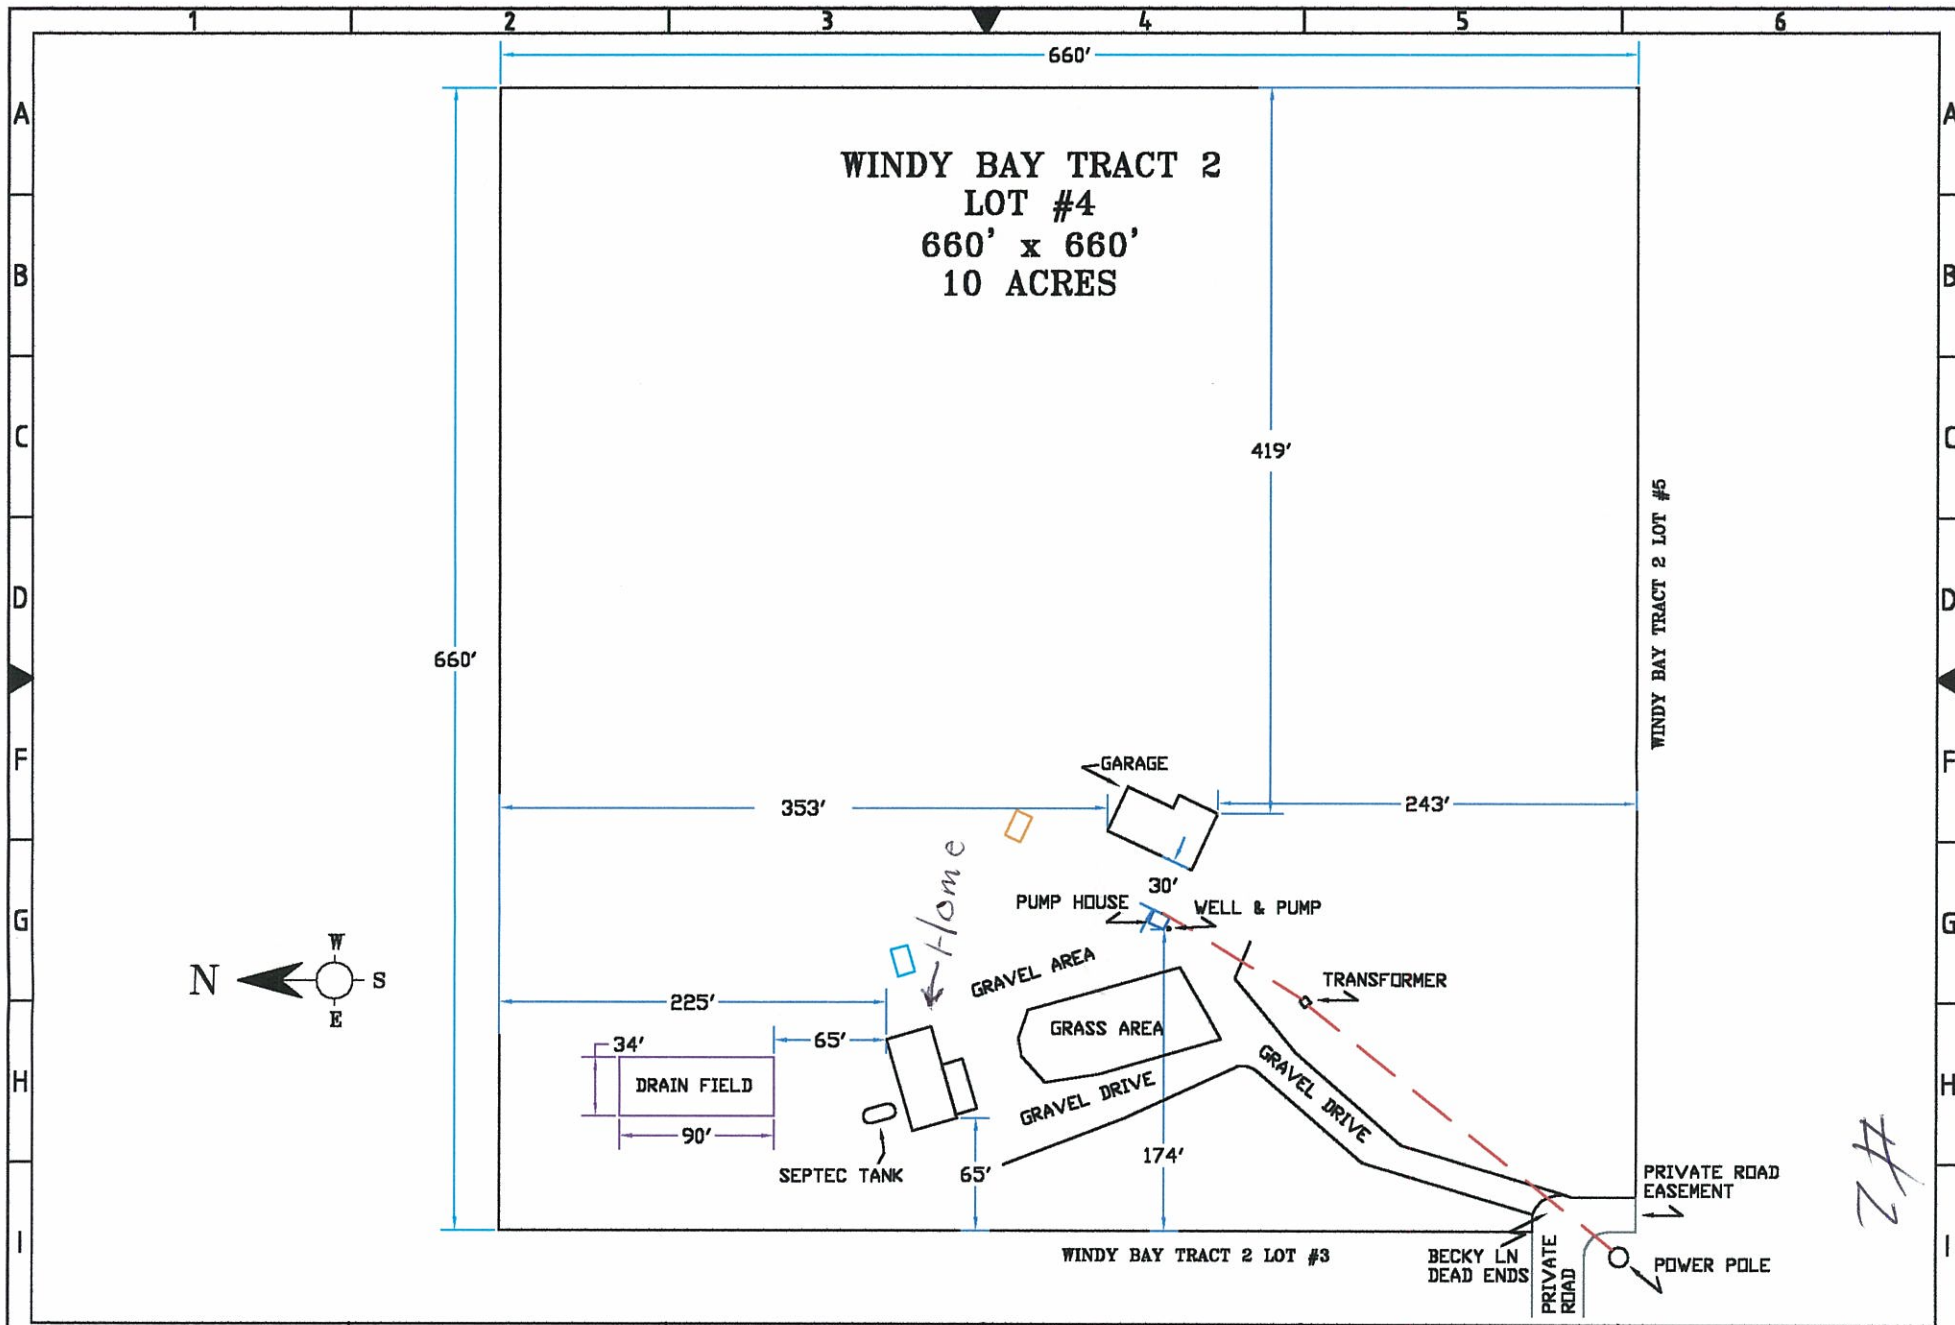

SCALE: As Noted

APPV'D BY:

DRAWN BY: LW Hobbs

**HOBBS DRAFTING
SERVICE**

Worley, Idaho

Phone: (208) 661-5276

THIS DRAWING IS THE PROPERTY OF
HOBBS DRAFTING SERVICE

THE DISCLOSURES CONTAINED ON
THIS DRAWING ARE MADE WITH THE
UNDERSTANDING THAT THEY WILL NOT BE
USED IN ANY WAY DETRIMENTAL TO
HOBBS DRAFTING SERVICE

CUSTOMER: Larry W. Hobbs

11351 W. Bwcky Ln.
Worley ID 83876

TITLE:

DATE: May 4, 2007

Plot Plan

DWG. NO.

