


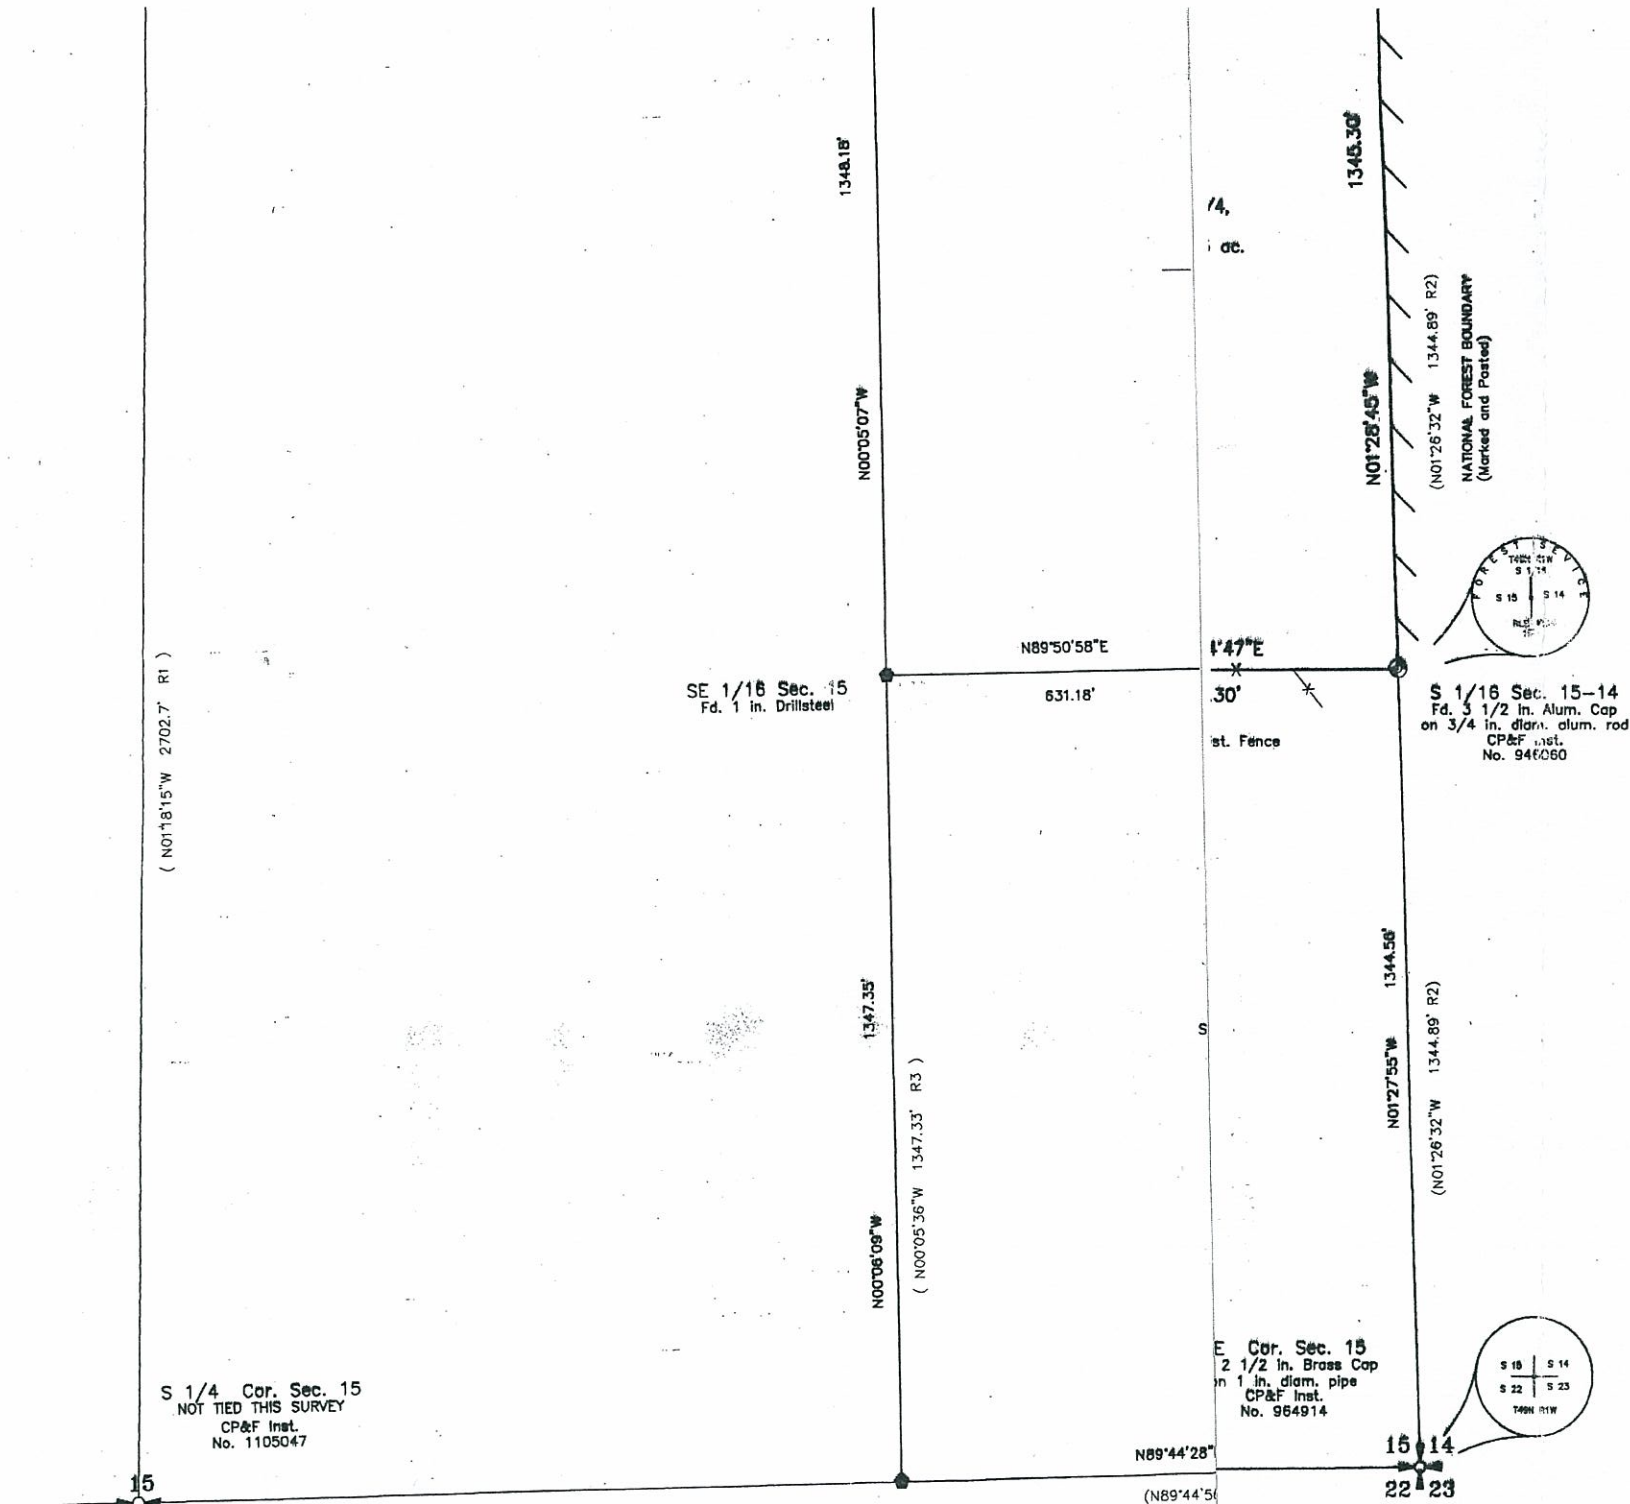

BASIS OF BEARING

BASIS OF BEARING IS THE NORTH LINE OF THE SOUTHEAST QUARTER BEING N89°58'00\"W AS SHOWN ON R-1.

LEGEND

- FD. A DRILLSTEEL, 1 IN. DIAM.,
- FD. AN ALUMINUM CAP, 3-1/2 IN. DIAM. MARKED AS SHOWN
- SET AN IRON ROD, 30 INS. LONG, 5/8 IN. DIAM., WITH A PLASTIC CAP MKD. PLS 6374
- CALCULATED POINT (NOTHING FOUND OR SET)

PURPOSE OF SURVEY

THIS SURVEY WAS PERFORMED FOR RECOVERY OR PLACEMENT OF MONUMENTS TO DEFINE THE BOUNDARIES OF THE EAST 1/2 OF THE NE 1/4 OF THE SE 1/4 OF SECTION 15, AS SHOWN HEREON.

SURVEYS OF RECORD & PRIOR SURVEYS

- 1) D. Makinson PLS# 1031 April 6 1987 Bk. 6 Pg. 12
- 2) R. Schroeder PLS# 4564 Aug. 8 1983 Bk. 3 Pg. 390
- 3) J. C. Pfahl PLS# 4458 Sept. 23 1993 Bk. 13 Pg. 192

SURVEYORS CERTIFICATE

I, SCOTT M. RASOR, PROFESSIONAL LAND SURVEYOR No. 6374 IN THE STATE OF IDAHO, DO HEREBY CERTIFY THAT THIS SURVEY WAS MADE BY ME OR UNDER MY SUPERVISION FOR DON FERGUSON.

Scott M. Rasor 10/20/02
SCOTT M. RASOR, PLS 6374 DATE



NOTE:
THIS RECORD OF SURVEY DOES NOT ATTEMPT TO SHOW ALL EASEMENTS OR RIGHTS-OF-WAY OF RECORD, THE SIZE OR LOCATION OF PRESCRIPTIVE EASEMENTS, FENCE LINES OR PHYSICAL FEATURES OF THE PROPERTY. ITEMS SUCH AS BUILDINGS AND

SCALE: 1" = 200'	DRAWN: RIH	JOB NO: FER 02.183 DWG FILE: SEC15T49	ECKEL ENGINEERING & SURVEYING, INC. 1000 N. COEUR D'ALENE BLVD. BOZEMAN, IDAHO 83814 (208) 687-4631 FAX: (208) 684-3347
CREW:			

RECORD OF SURVEY
A PORTION OF SOUTHEAST QUARTER, SEC. 15, T.49N., R.1W., B.M., KOOTENAI COUNTY, IDAHO