


RECORD OF SURVEY-BOUNDARY LINE ADJUSTM

A PORTION OF GOV'T LOT 9, SEC. 3, T.47N., R.2W., B.M.,
KOOTENAI COUNTY, IDAHO

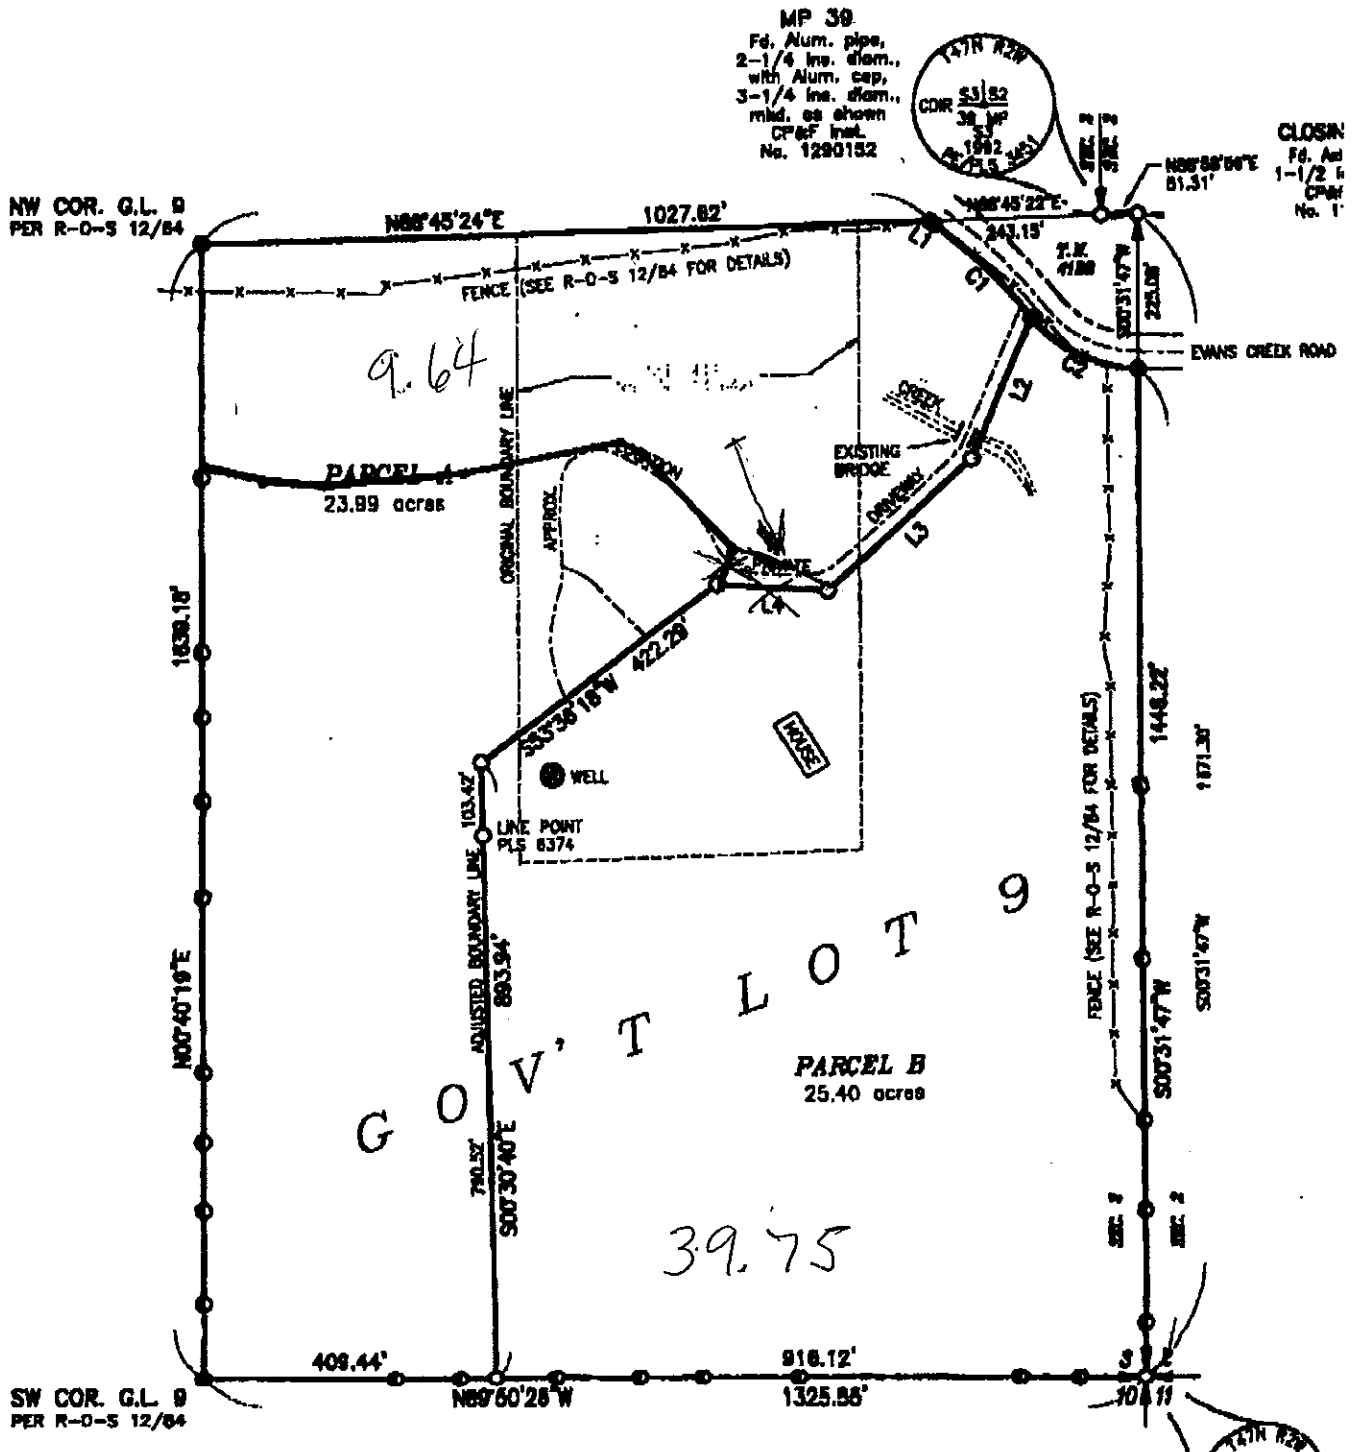

STATE OF IDAHO
DEPARTMENT OF WATER RESOURCES
WELL DRILLER'S REPORTRECEIVED
USE TYPEWRITER
BALLPOINT PEN

JAN 12 1994

State law requires that this report be filed with the Director, Department of Water Resources
within 30 days after the completion or abandonment of the well.**1. WELL OWNER**Name PERRY J. AND DIANNE ANDERSON
Address 26624 S.E. 224TH ST. MAPLE VALLEY, WA.
Drilling Permit No. 94-93-N-43-000
Water Right Permit No. _____**7. WATER LEVEL**Static water level +1.5' ABOVE feet below land surface.
Flowing? ☒ Yes ☐ No G.P.M. flow 1 1/2
Artesian closed-in pressure 2 p.s.i.
Controlled by: ☒ Valve ☒ Cap ☐ Plug
Temperature 50 °F. Quality CLEAR, CLEAN, NO odor
Describe artesian or temperature zones below.**2. NATURE OF WORK**

- ☒
- New well
- ☐
- Deepened
- ☐
- Replacement
-
- ☐
- Well diameter increase
- ☐
- Modification
-
- ☐
- Abandoned (describe abandonment or modification procedures
-
- such as liners, screen, materials, plug depths, etc. in lithologic
-
- log, section 9.)

8. WELL TEST DATA☐ Pump ☐ Bailer ☒ Air ☐ Other _____

Discharge G.P.M.	Pumping Level	Hours Pumped
<u>20</u>	<u>249</u>	<u>1</u>

3. PROPOSED USE

- ☒
- Domestic
- ☐
- Irrigation
- ☐
- Monitor
-
- ☐
- Industrial
- ☐
- Stock
- ☐
- Waste Disposal or Injection
-
- ☐
- Other _____ (specify type)

9. LITHOLOGIC LOG

89724

Bore Diam.	Depth		Material	Wat Yes
	From	To		
10"	0	2'	TOPSOIL, DARK BROWN	
10"	2	40'	SANDY, CLAY, HARD DRY	
10"	40	54'	DECOMPOSED SHALE, SOFT BROWN & GREY	
10"	54	60'	SHALE, FIRM, GREY	
6"	60	78'	SHALE, FIRM, GREY	
6"	78	80'	SHALE GRAVELS, REDISH BROWN	
6"	80	96"	SHALE, HARD, BLACK	
6"	96	97'	SHALE, BROKEN, BLACK HARD 1/2 GPM	X
6"	97	140'	SHALE, HARD, BLACK 12 GPM	X
6"	140	250'	SHALE, HARD, BLACK (HARD, HARD, HARD) 20 GPM	X

5. WELL CONSTRUCTIONCasing schedule: ☐ Steel ☐ Concrete ☐ Other _____


Thickness	Diameter	From	To
<u>.25</u> inches	<u>6</u> inches	<u>+1.5</u> feet	<u>58.5</u> feet

Was casing drive shoe used? ☒ Yes ☐ No
Was a packer or seal used? ☐ Yes ☐ No
Perforated? ☐ Yes ☐ NoHow perforated? ☐ Factory ☐ Knife ☐ Torch ☐ Gun
Size of perforation? _____ inches by _____ inches
Number _____ From _____ To __________ perforations _____ feet _____ feet
_____ perforations _____ feet _____ feet
_____ perforations _____ feet _____ feetWell screen installed? ☐ Yes ☐ No
Manufacturer _____ Type _____Top Packer or Headpipe _____
Bottom of Tailpipe _____PERFORATED 4" PVC SET AT 250 TO 150
UNPERFORATED 4" PVC SET FROM +1 TO 150
Diameter _____ Slot size _____ Set from _____ feet to _____ feet
Diameter _____ Slot size _____ Set from _____ feet to _____ feet
Gravel packed? ☐ Yes ☐ No ☐ Size of gravel _____
Placed from _____ feet to _____ feetSurface seal depth 58.5' Material used in seal: ☐ Cement grout
☒ Bentonite ☐ Pudding clay ☐ _____
Sealing procedure used: ☐ Slurry pit
☐ Temp. surface casing ☒ Overbore to seal depth
Method of joining casing: ☐ Threaded ☒ Welded
☐ Solvent Weld ☐ Cemented between strataDescribe access port WELL CASING**10.**Work started 10/26/93 finished 10/28/93**11. DRILLER'S CERTIFICATION**I/we certify that all minimum well construction standards we
complied with at the time the rig was removed.Firm Name ALWAYS DRILLING Firm No. 510Address ST. MARIES Date 10/29/93Signed by Drilling Supervisor Burt DeHart

and

(Operator) _____
(If different than the Drilling Supervisor)**6. LOCATION OF WELL - EVANS CREEK Rd Medimont ID**

Sketch map location must agree with written location.

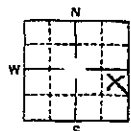

Subdivision Name _____

Lot No. _____ Block No. _____

County KOOTENAINE 1/4 SE 1/4 Sec. 3, T. 47 S ☐ R. 2 W ☒