Federal Road District No.	State	Federal Aid Project No.	Total Sheets	Sheet No.
12	Idaho	232-B(1)	7	3

10-1939

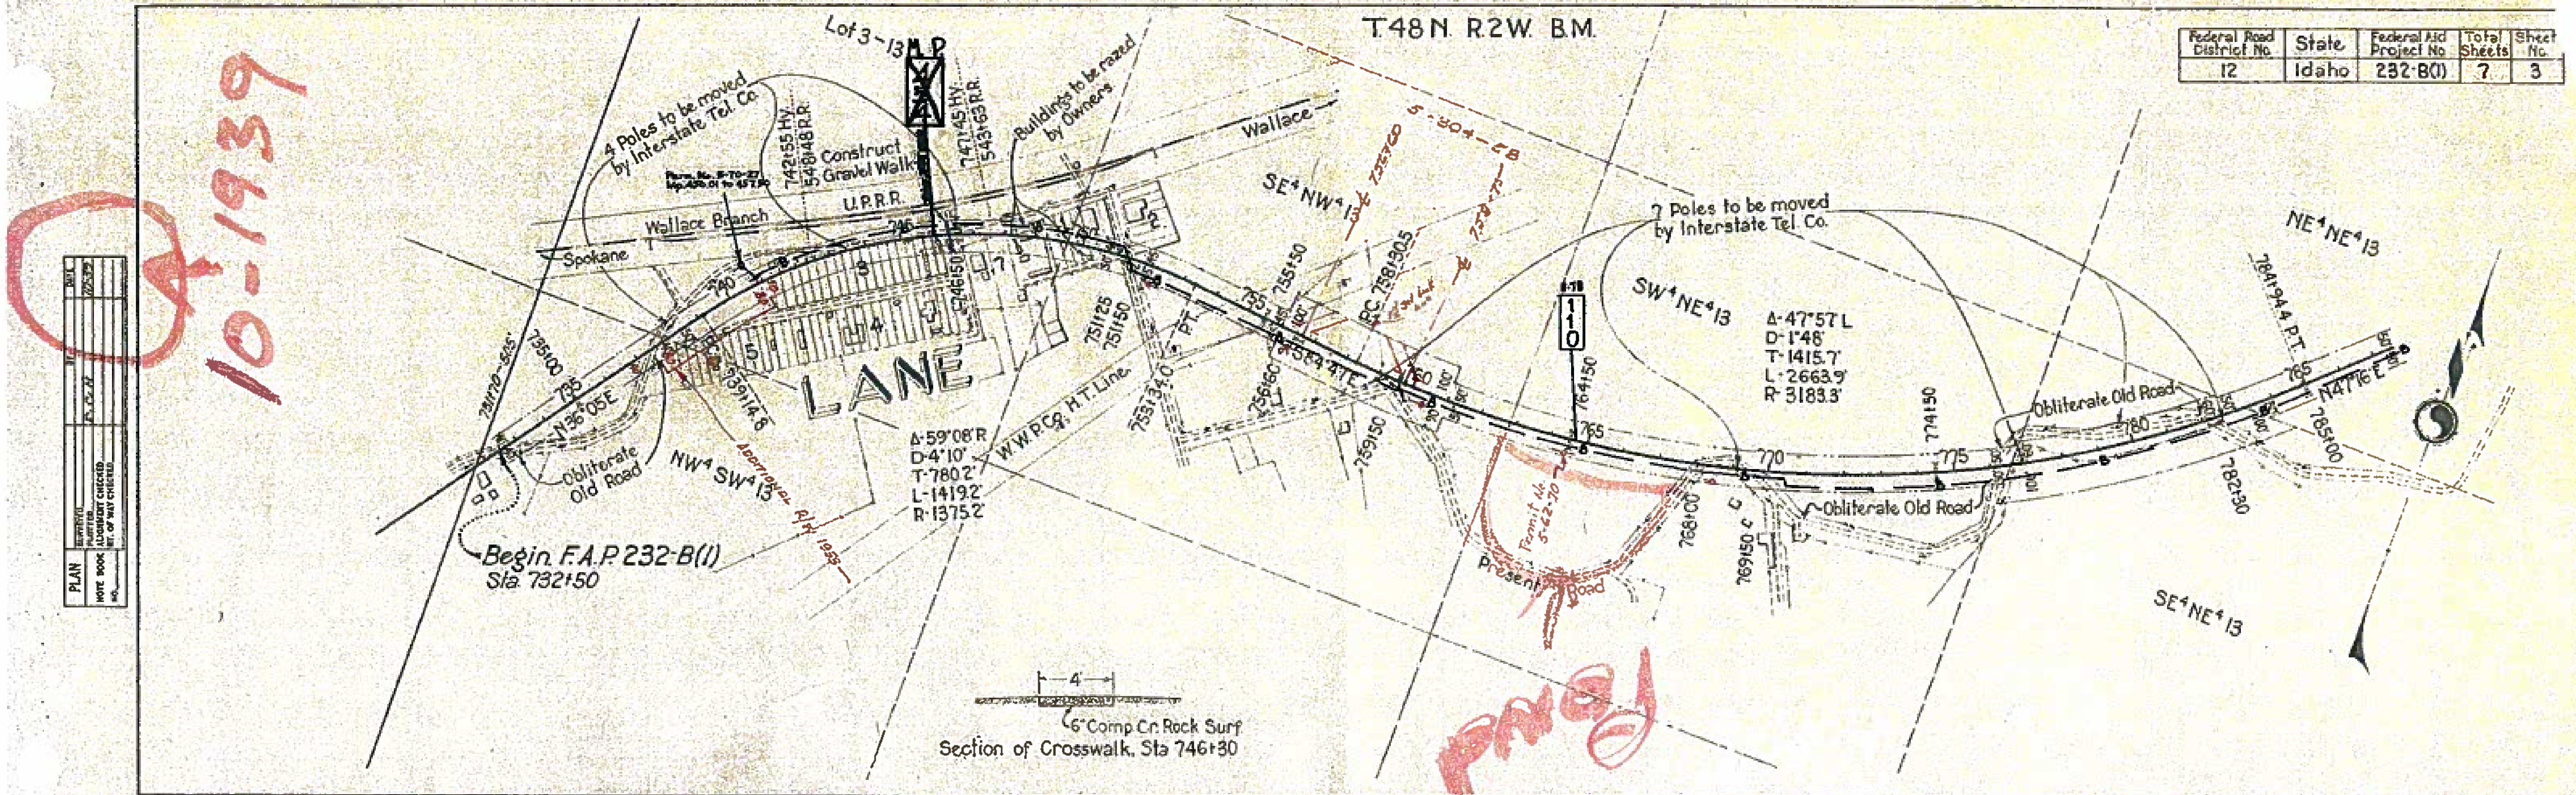

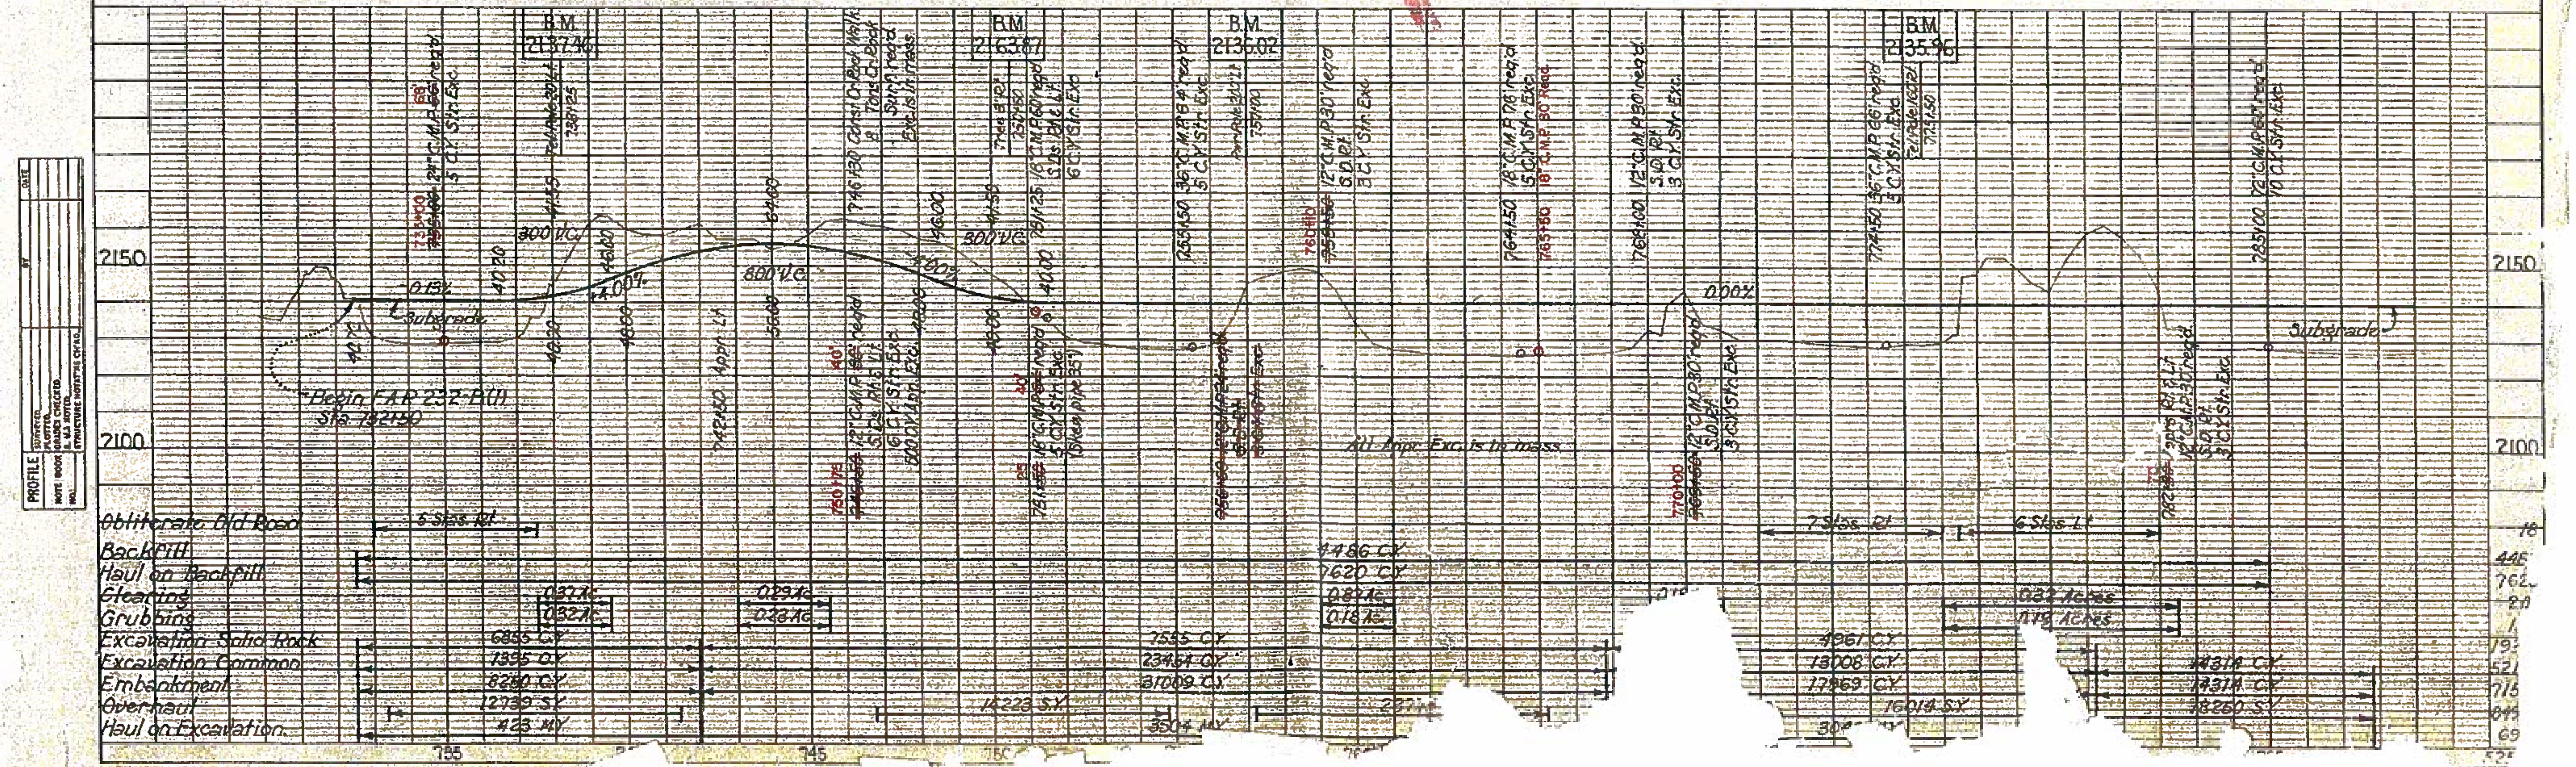

Google maps

To see all the details that are visible on the screen, use the "Print" link next to the map.

Get Directions My Maps Print Send Link

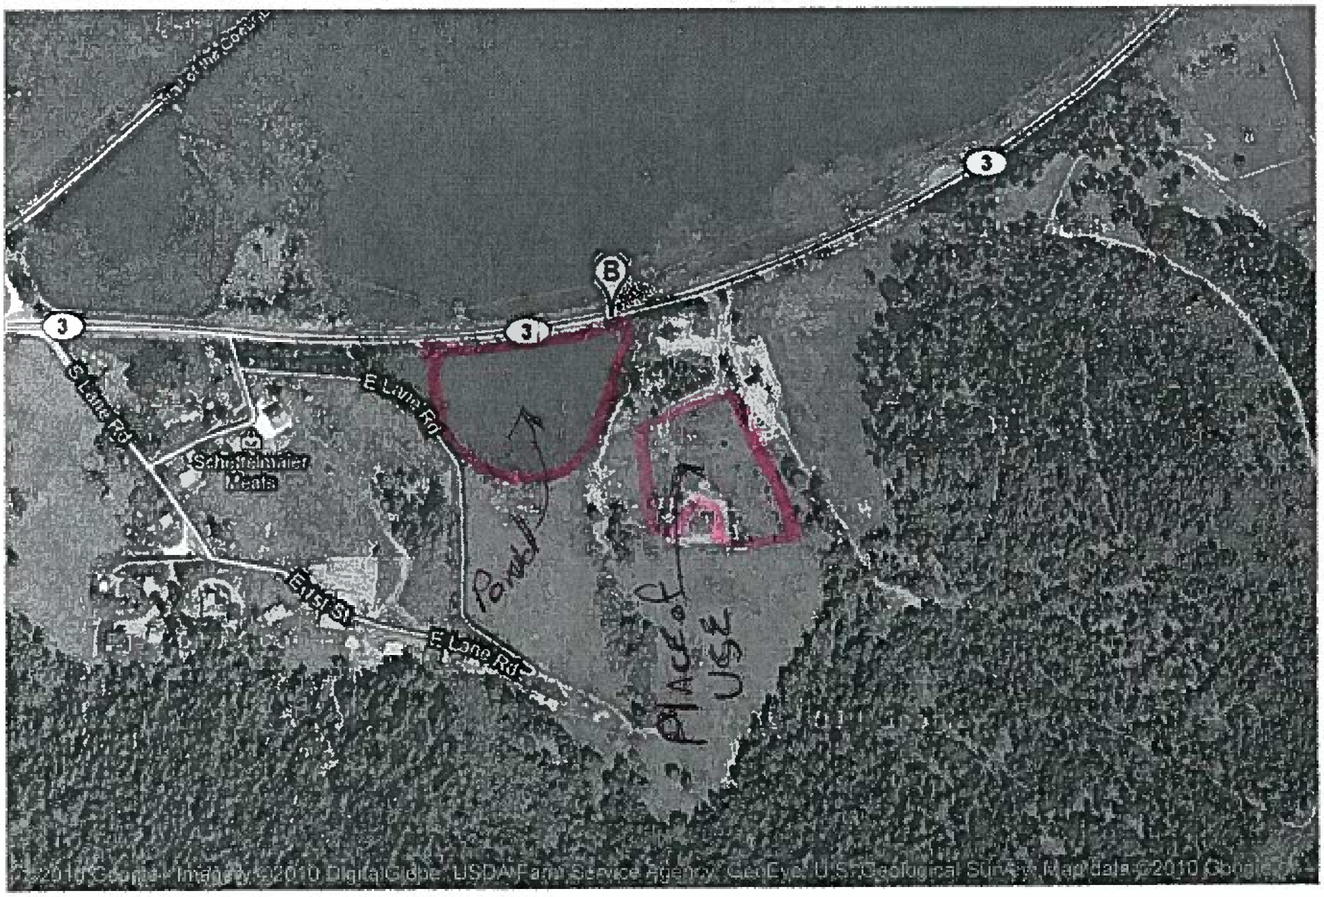
3
3
3
B
S Lane Rd
E Lane Rd
Meats
E 1st St
E Lane Rd
Pond
Place of Use
©2010 Google - Imagery ©2010 DigitalGlobe, USDA Farm Service Agency, GeoEye, U.S. Geological Survey, Map data ©2010 Google

Driving directions to 23310 Idaho 3, Cataldo, ID 83810

A
23310 Idaho 3
Cataldo, ID 83810

1. Head southeast on **ID-3 S** 0.0 mi

B
23310 Idaho 3
Cataldo, ID 83810

These directions are for planning purposes only. You may find that construction projects, traffic, weather, or other events may cause conditions to differ from the map results, and you should plan your route accordingly. You must obey all signs or notices regarding your route.

Map data ©2010 Google

Report a problem

Earth View Promotion

E2 Sec.13 Twp. 48 N. R.2 W.B.M.

48N02W-13

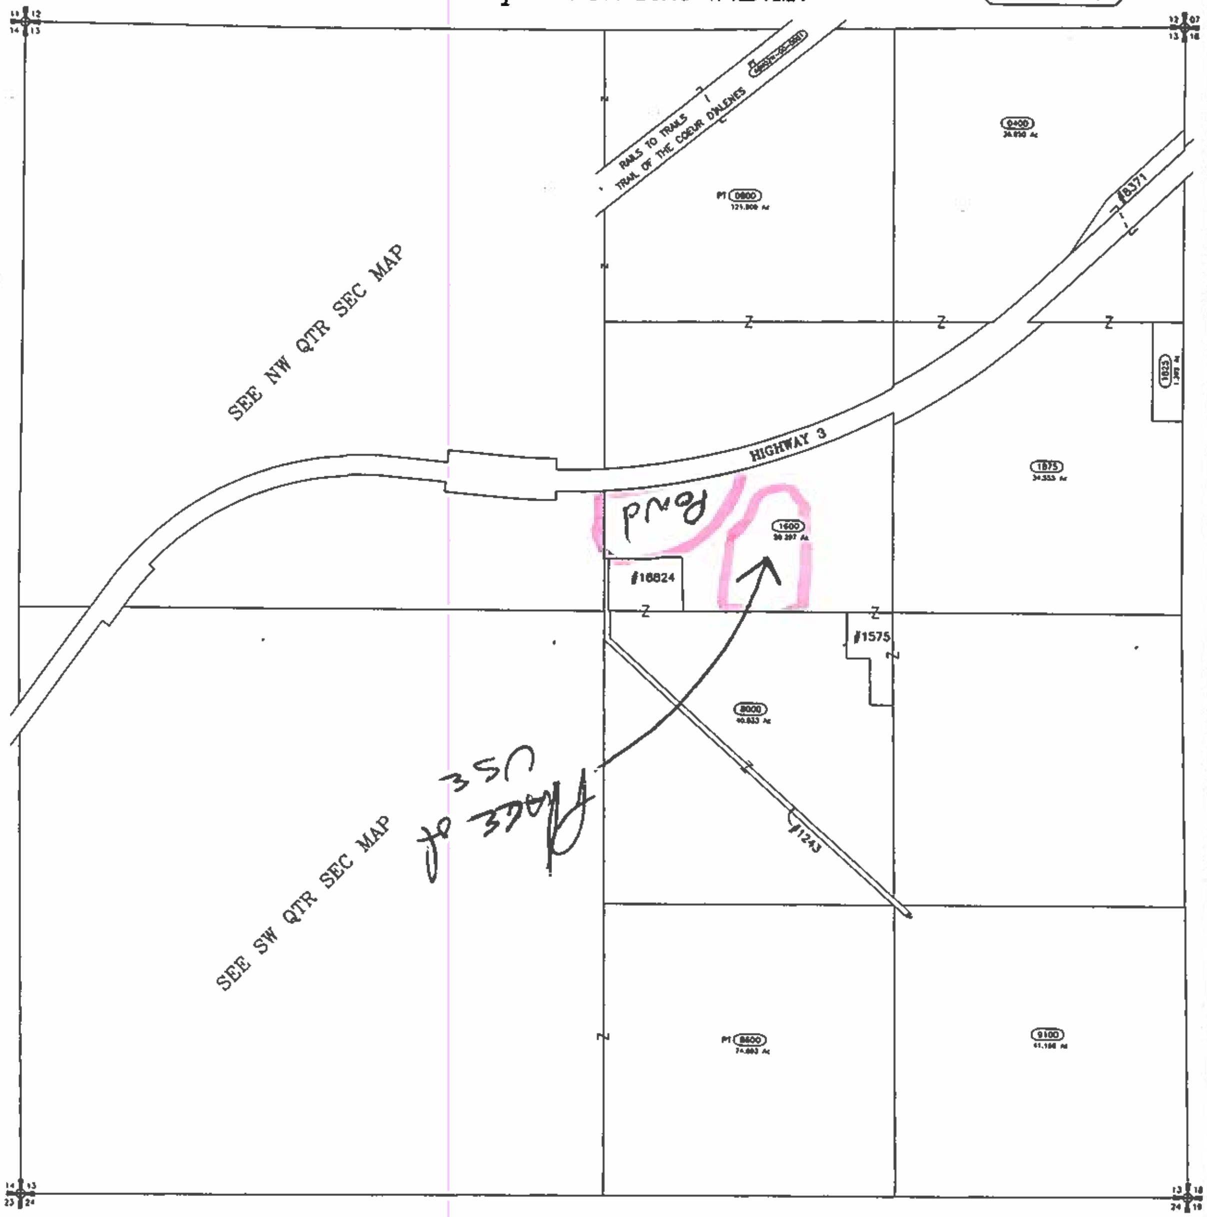

SCALE: 1 INCH = 400 FEET

SEGREGATION REVISIONS

The revision dates below represent the file save dates for the posting of the listed revisions.
The archive dates for these revisions are posted within the ARCHIVE REVISIONS box in the drawing title block

THIS DRAWING IS TO BE USED FOR REFERENCE PURPOSES ONLY, AND THE COUNTY IS NOT RESPONSIBLE FOR ANY INACCURACIES HEREIN CONTAINED.

N
W E
S

KOOTENAI COUNTY
IDAHO

ARCHIVE REVISIONS

INITIALS	ACTIVITY	DATE
JCJ	CONVERSION	01-19-01
[illegible]	GIS CONVERSION	04-27-04

IMAGE FILE: \NOT USED
DRAWING FILE: \482V13E2.DWG 00-00-00

NOTES:

All lots or parcels with given bearings and distances were calculated by traverse closure. All other parcels were computed by the most accurate means possible with the given information (i.e. length multiplied by width, triangulation, planimeter, scaling from existing map, and coordinate geometry). Acreages shown are not assessable, right-of-way, where applicable, has been removed. Distances and arc lengths less than 50' may not be shown due to space limitations. Dimensions in parentheses denote record and/or platted lot line dimensions.

LOCATION OF ROADS SHOWN ARE BASED ON ADDRESSABLE ROAD INFORMATION AND MAY OR MAY NOT BE PUBLIC.

Records of Survey used

BK/PG	DESCRIPTION

FILENAME: 482V13E2(extension)

E2 Sec.13 Twp.48N. R.2W.B.M.