


Tracts 11 - 14 of H.E.S. No. 188 Tracts
Sections 24 and 25, Township 50 North, Range 4 East B.M.
Shoshone County, Idaho

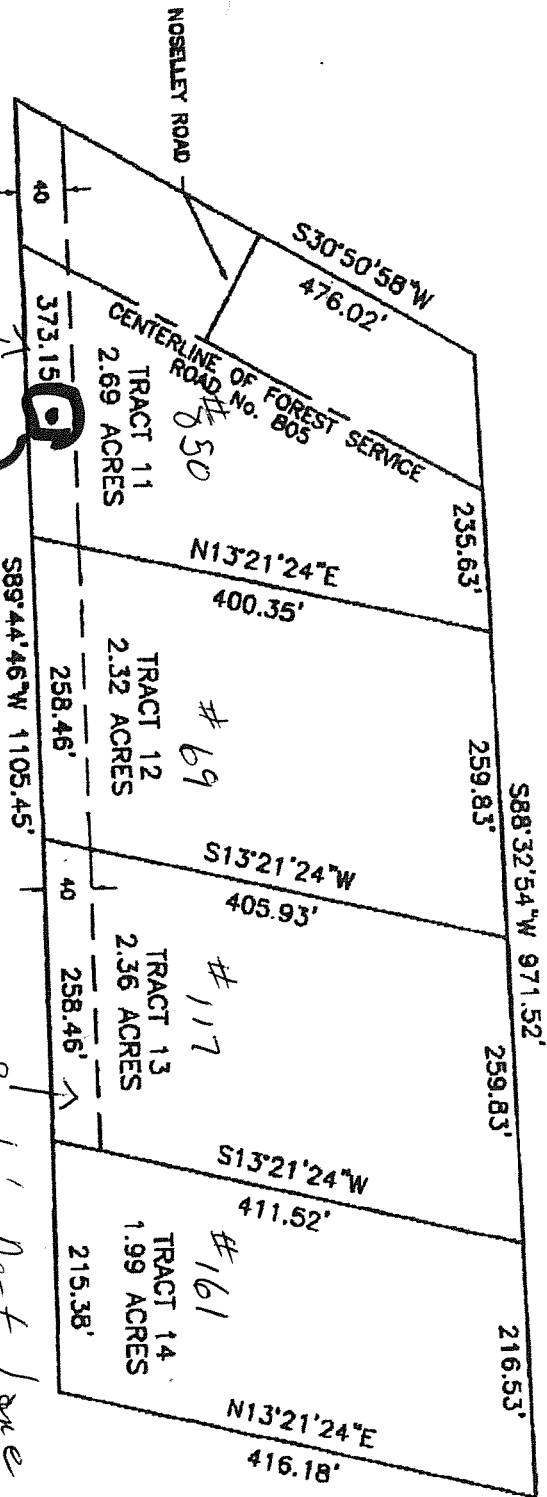

NOTES

TRACTS 11 - 13 HAVE AN 40 FOOT WIDE
EASEMENT ON THE SOUTH FOR EGRESS
AND INGRESS.

TRACT 11 CONTAINS AN EASEMENT FOR
NOSELEY ROAD AND FOREST SERVICE ROAD
No. 805.

850 W Fork Eagle Creek Rd

Eagle's Nest Lane



SURVEYED
BY: WALLACE BOY 438 WALLACE, IDAHO 83623
PHONE 1-208-753-3812

DRAWN BY: W.W. DRAKE

DATE: 3-13-09

SCALE: 1" = 150'

DRWG #: SHARED DOC/DWG/DWG09/MISC/EAGLE.DWG