


RECORD OF SURVEY FOR PAT WALKER

LYING IN A PORTION OF THE NE⁴ SE⁴ SEC. 31,
AND A PORTION OF THE NW⁴ SW⁴ SEC. 32,
T. 5 S., R. 10 E., B. M.,
ELMORE COUNTY, IDAHO
1990

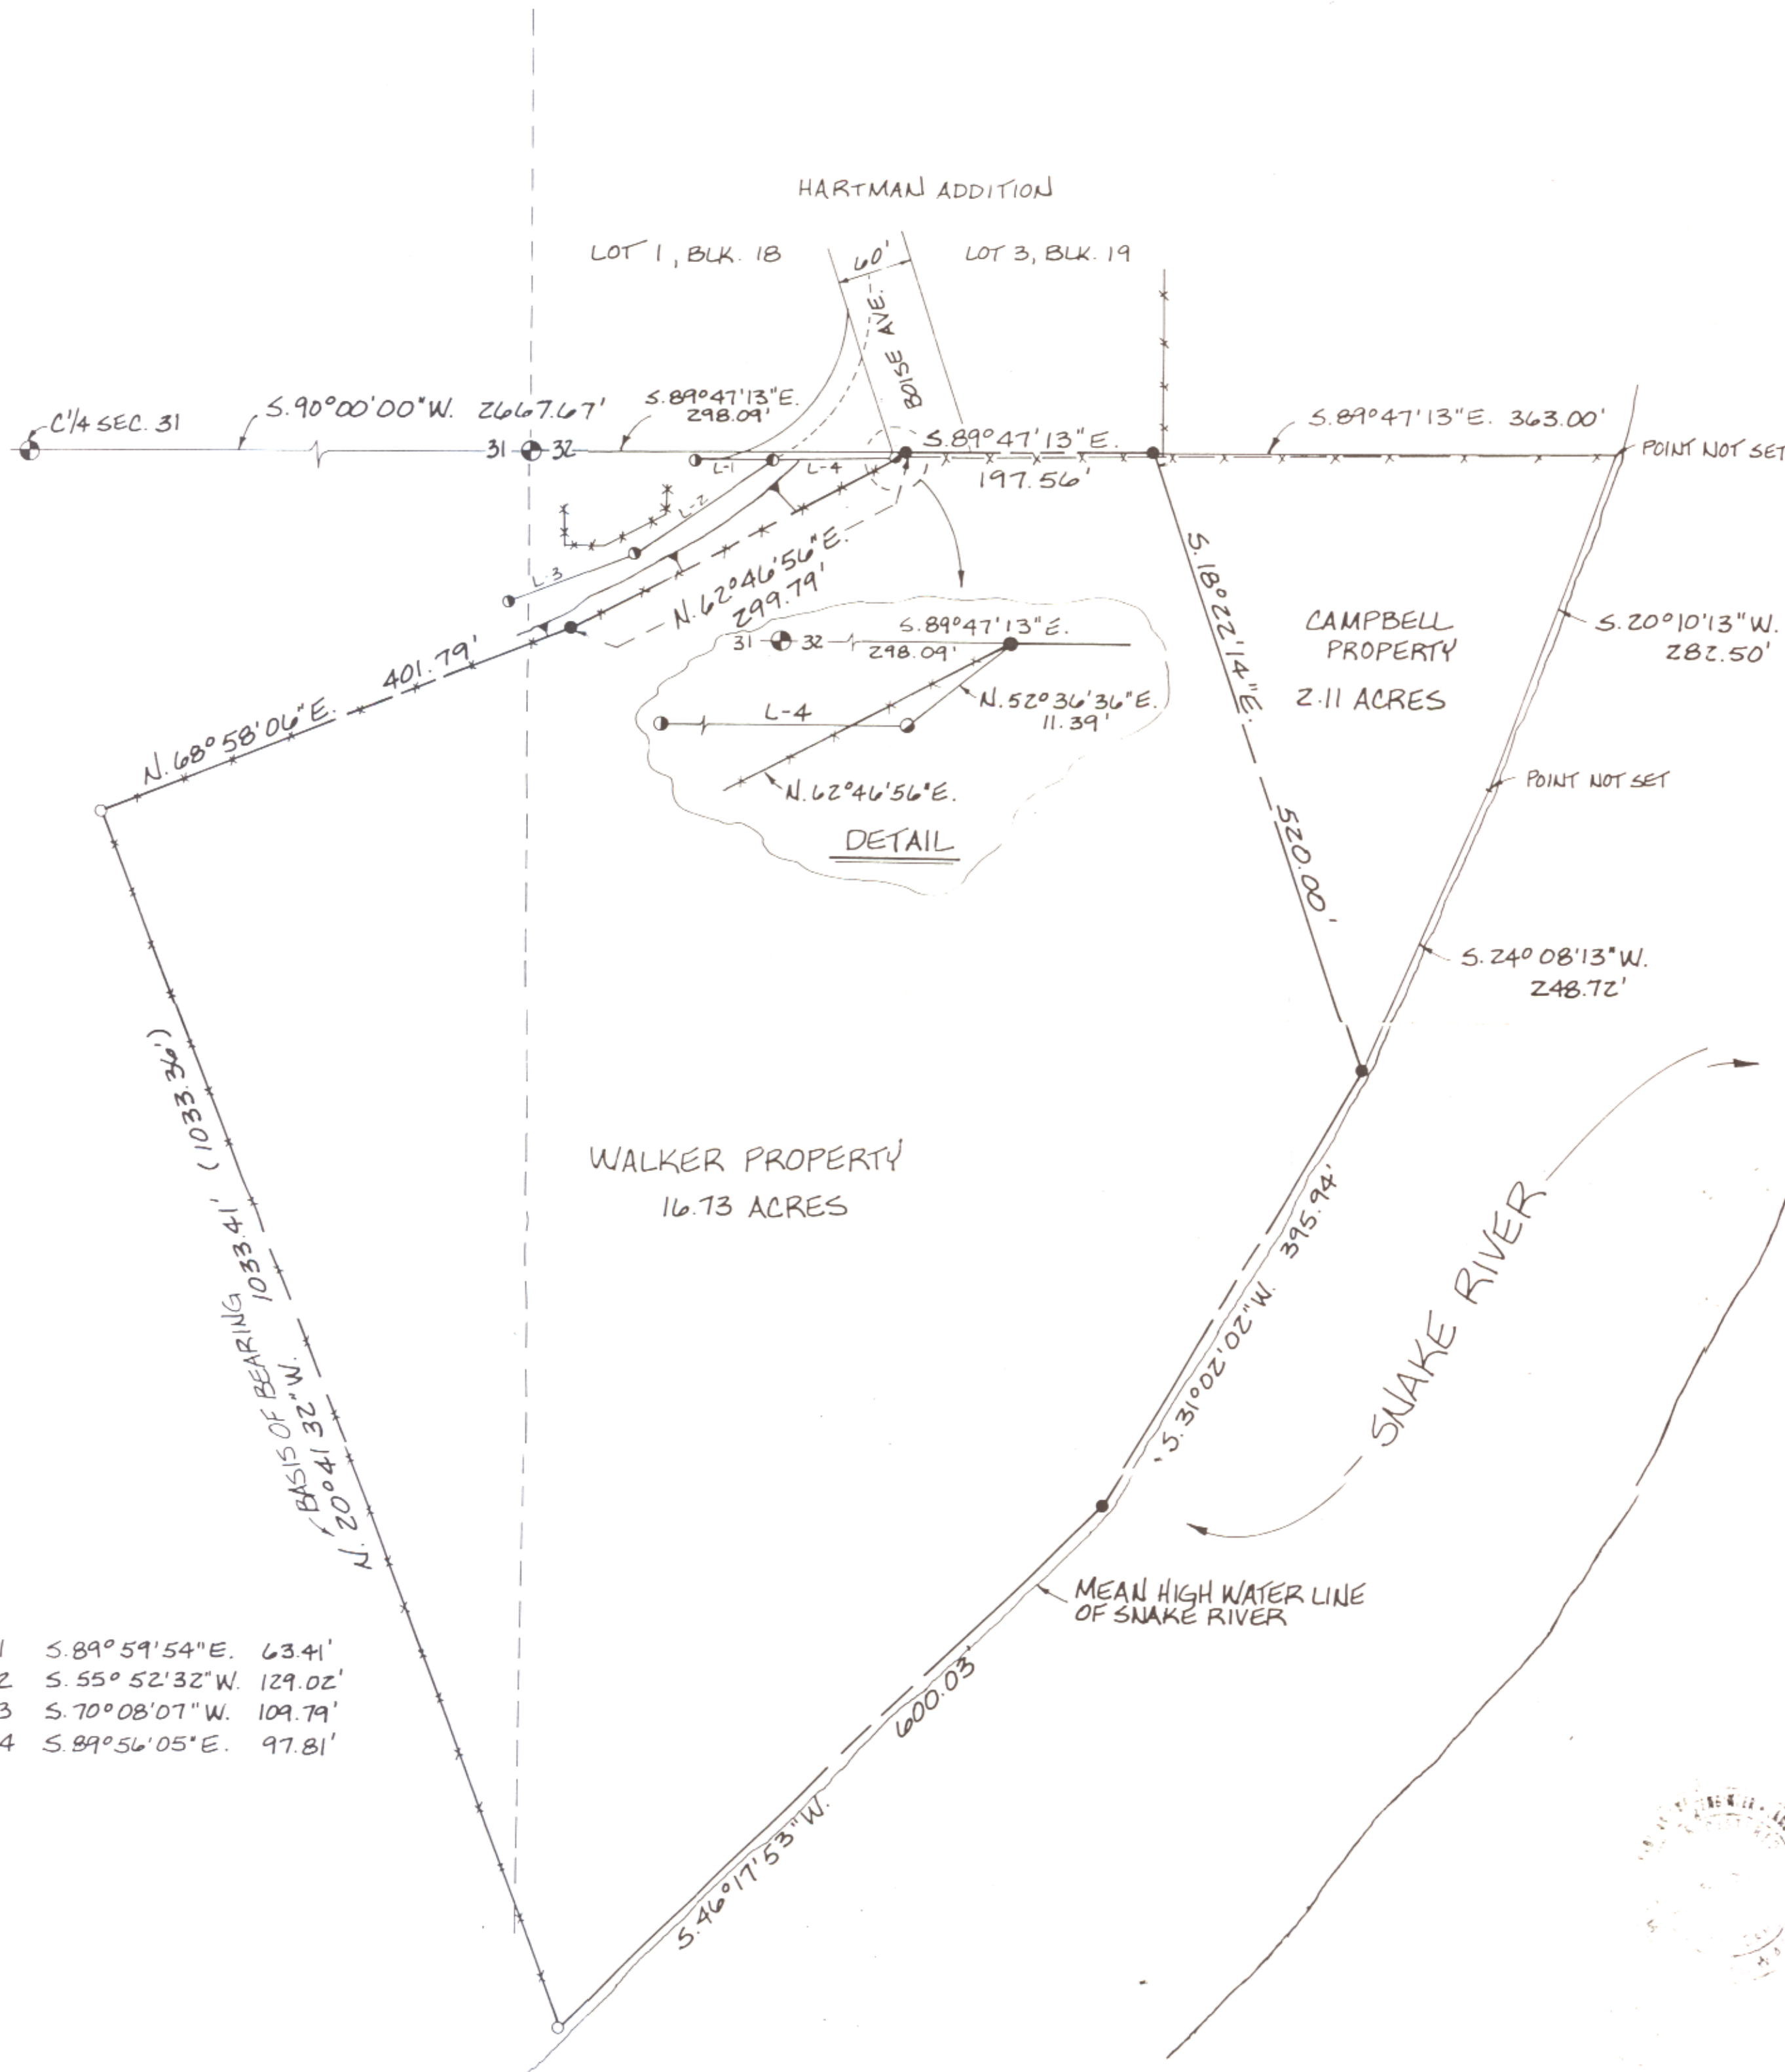

LEGEND

- PROPERTY LINE
- x-x-x-x- FENCE LINE
- FND. BRASS CAP
- FND. 1/2" REBAR
- FND. 1/2" REBAR SET BY J. J. HOWARD
SEE INSTRUMENT NO. 200346
RECORD INFORMATION
- SET 1/2" REBAR
(1033.36') RECORD BEARING/DISTANCE



CERTIFICATE OF COUNTY RECORDER

INSTRUMENT NO. _____
STATE OF IDAHO)
COUNTY OF ELMORE) SS

I HEREBY CERTIFY THAT THIS INSTRUMENT WAS FILED AT THE REQUEST
OF J. J. HOWARD AT _____ MINUTES PAST _____ O'CLOCK _____ M.,
THIS _____ DAY OF _____, 1990, IN MY OFFICE.

DEPUTY

EX-OFFICIO RECORDER

CERTIFICATE OF SURVEYOR

THIS IS TO CERTIFY THAT I, JAMES J. HOWARD, BEING A REGISTERED LAND
SURVEYOR IN THE STATE OF IDAHO, HEREBY ATTEST THAT THIS IS A REAL
ACCURATE REPRESENTATION OF SURVEY AS MADE BY ME AND IS IN CONFORMITY
WITH THE CORNER PERPETUATION AND FILING ACT, IDAHO CODE 55-1601
THROUGH 55-1612.

J. J. Howard 5-24-90
JAMES J. HOWARD LS 2471

5102-31-210-000, 5102-
J. J. HO
Consulting
2426 N. 32ND STREET, BOISE, IDAHO