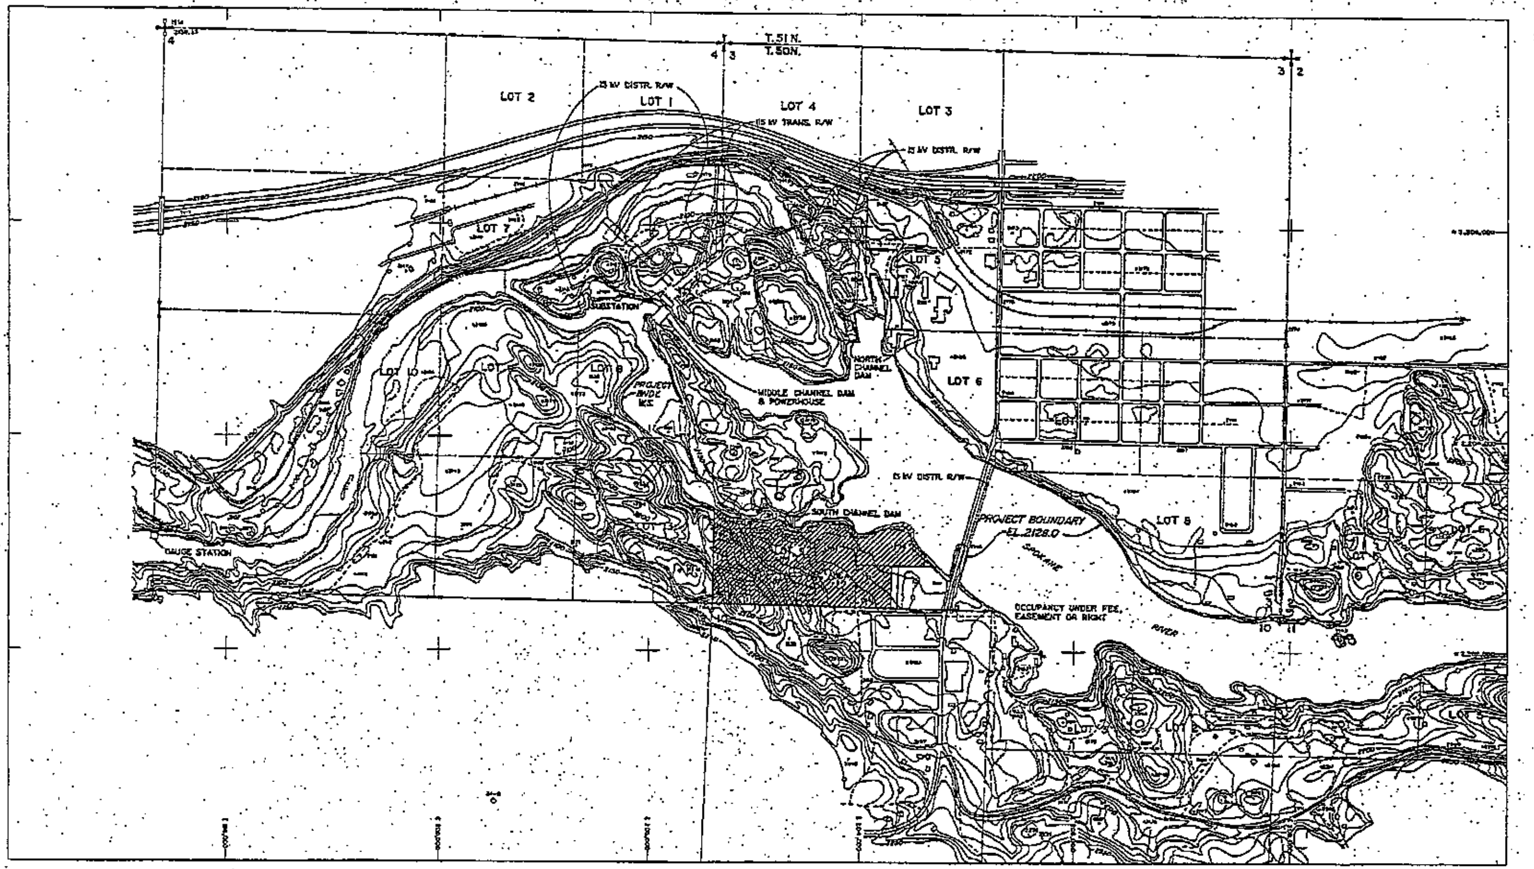

T.50 N.R.5 W.B.M.
KOOTENAI CO., IDAHO

Photogrammetry by
Aerial Mapping Company
Boise, Idaho

Ground Control Surveys by
[illegible] Engineers, Inc.
Boise, Idaho

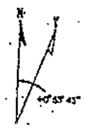

NOTE: VERTICAL DATUM BASED ON A USGS GAGING STATION, COEUR D'ALENE, IDAHO, WHICH IS REFERENCED TO A USGS BM AT THE SE CORNER OF THE FORMER [illegible] BUILDING HAVING AN ORIGINAL ELEVATION OF [illegible] DATUM SHOWN [illegible] FEET EQUALS USGS DATUM.

THIS DRAWING IS PART OF THE APPLICATION FOR AMENDMENT OF LICENSE MADE BY THE UNDERSIGNED THIS [illegible] DAY OF FEB [illegible]

THE WASHINGTON WATER POWER CO.
BY
CHAIRMAN OF THE BOARD

REVISED 7-6-89

400 0 400 800 1200 1600 2000

SUPERSEDES 2545-107

EXHIBIT G
PROJECT NO. 2545
SPOKANE RIVER PROJECT
POST FALLS HE DEVELOPMENT
PROJECT MAP
THE WASHINGTON WATER POWER CO.
SHEET 1 OF 77 SCALE 1"=400' CONTOUR INTERVAL 10'

M-32000 FERC NO. 2545-179