


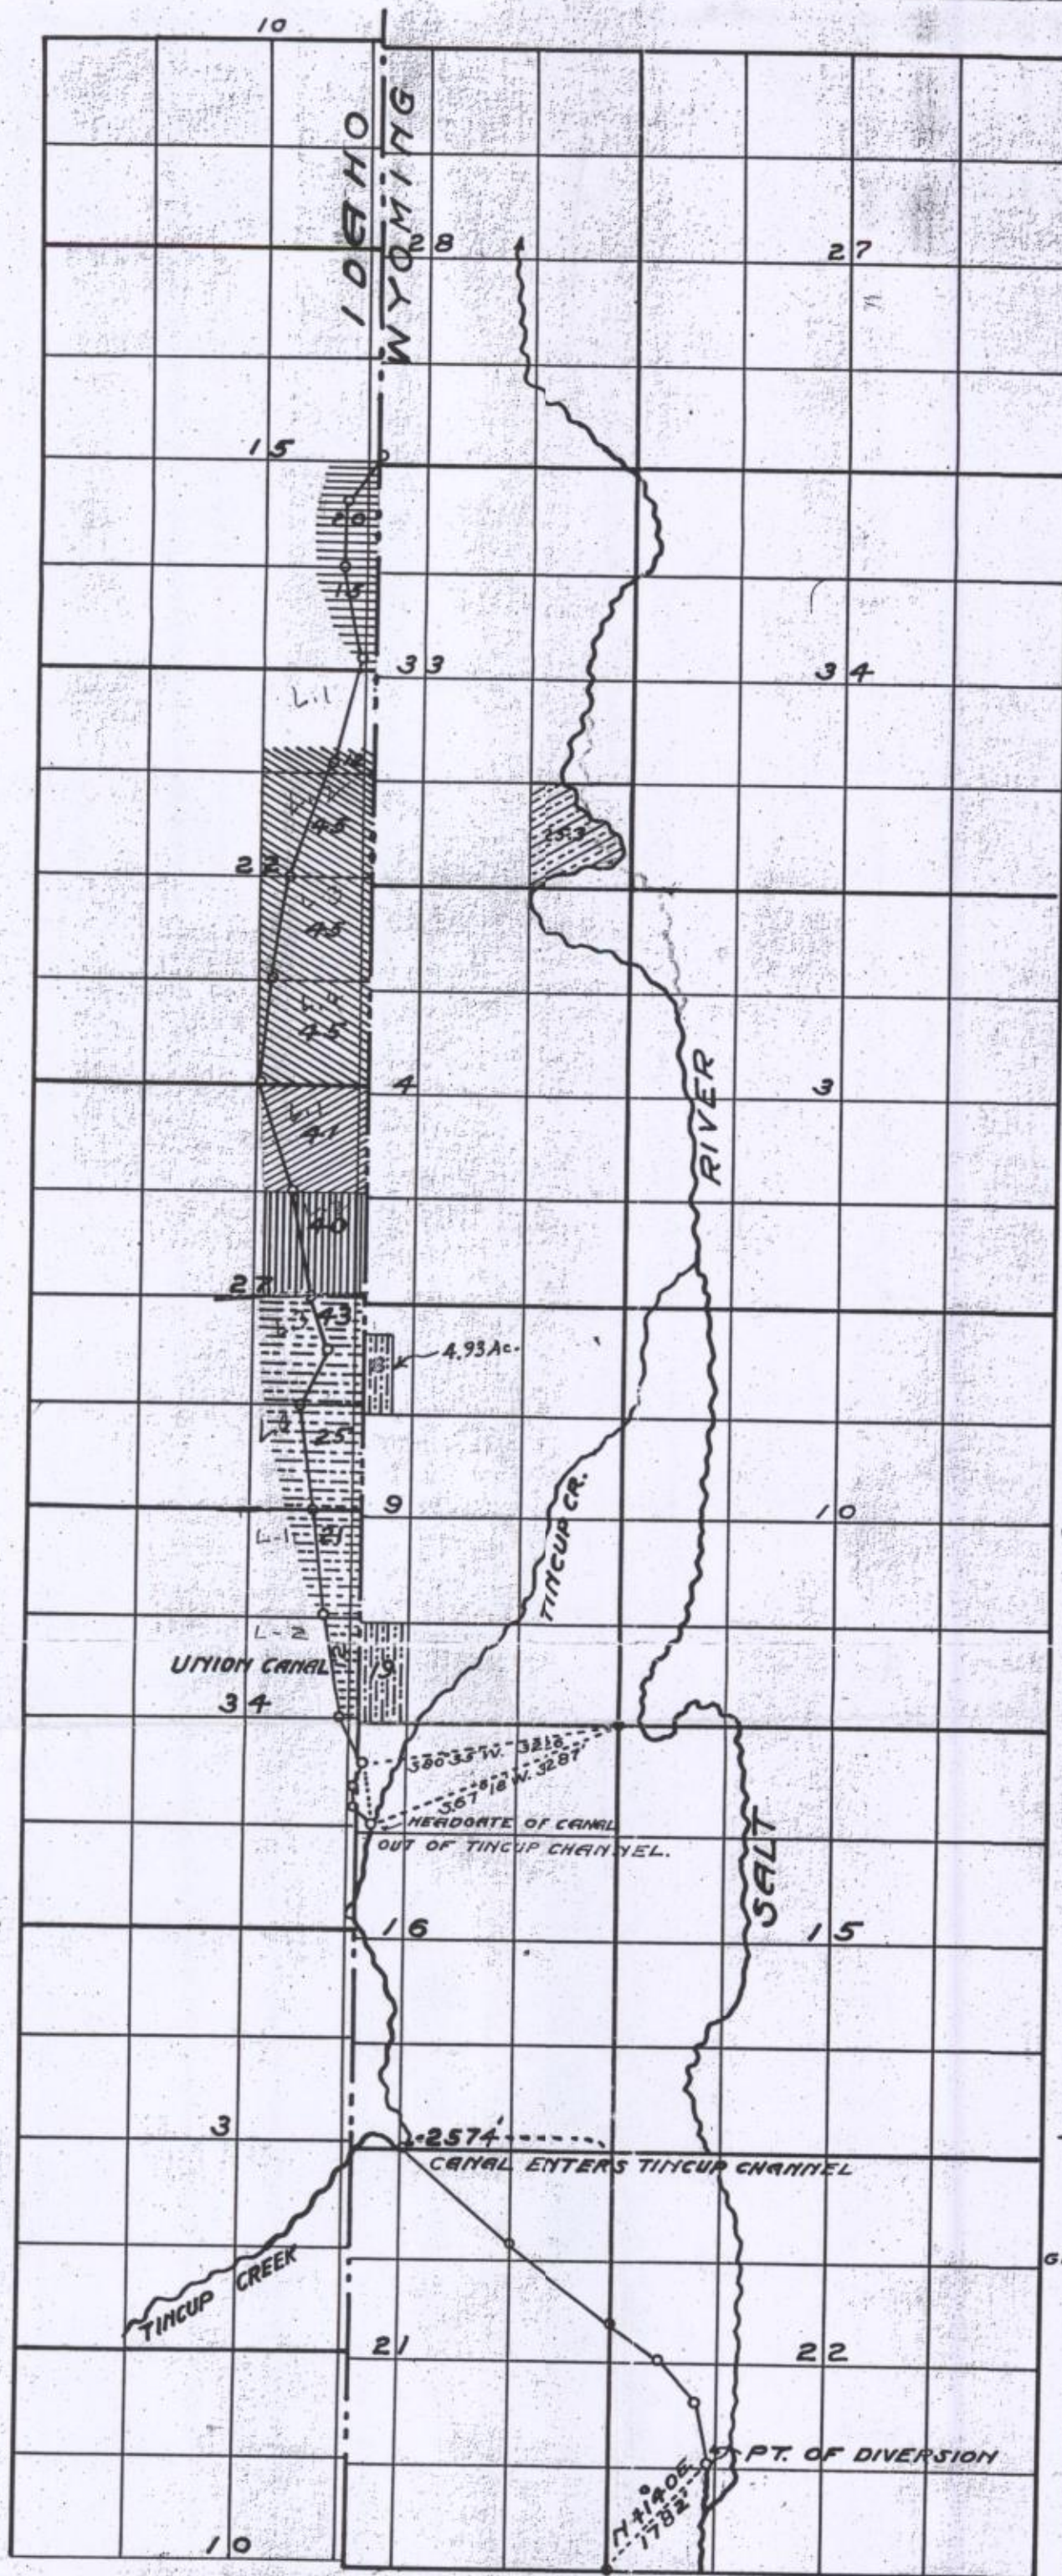

T. 4 S.
T. 5 S.


R. 46 E.



T. 36 N. - R. 119 W.
T. 35 N. - R. 119 W.

- Land of L.S. Wright
Mack E. Bateman
- Land of J.S. Miller
Aron P. Miller
- Land of Carl Erickson
Newel Erickson
- Land of J.M. Bower
Alden C. and
Harold M. Bower
- James M. Gavin
Alden C. Bower
- Land of R.S. Sanderson
Larrent Sanderson
- Land of Floyd R. Ashment

CROSS SECTION UNION DITCH

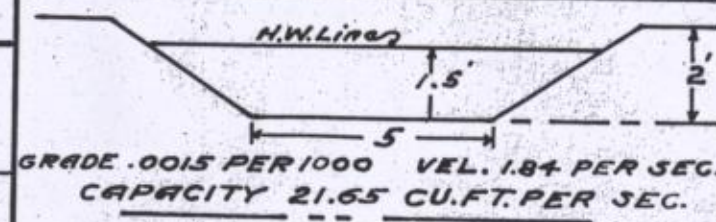

GRADE .0015 PER 1000 VEL. 1.84 PER SEC.
CAPACITY 21.65 CU. FT. PER SEC.

CERTIFICATE OF SURVEYOR

STATE OF WYOMING) ss.
COUNTY OF LINCOLN)

I, H.E. Robinson, of Kemmerer, Wyoming
hereby certify that this map was made from
notes taken during an actual survey made
by me on June 24th, 1933; and that it correctly
represents the irrigation works described in
the accompanying application, together with
a meander of streams, and shows accurately the
location and area of the lands proposed to
be irrigated in each subdivision.

H.E. Robinson

Registration No. 77.

Approved August 5, 1955

L.C. Bishop
L.C. Bishop, State Engineer

MAP
TO ACCOMPANY APPLICATION FOR
IDAHO ENLARGEMENT
UNION CANAL

APPLICANTS J.M. BOWER, CARL ERICKSON, J.S. MILLER,
L.S. WRIGHT, R.S. SANDERSON, JAMES M. GAVIN
FLOYD R. ASHMENT,
R.D. FREEDOM, WYOMING.
SC. 1"=2000

5791 ENL