



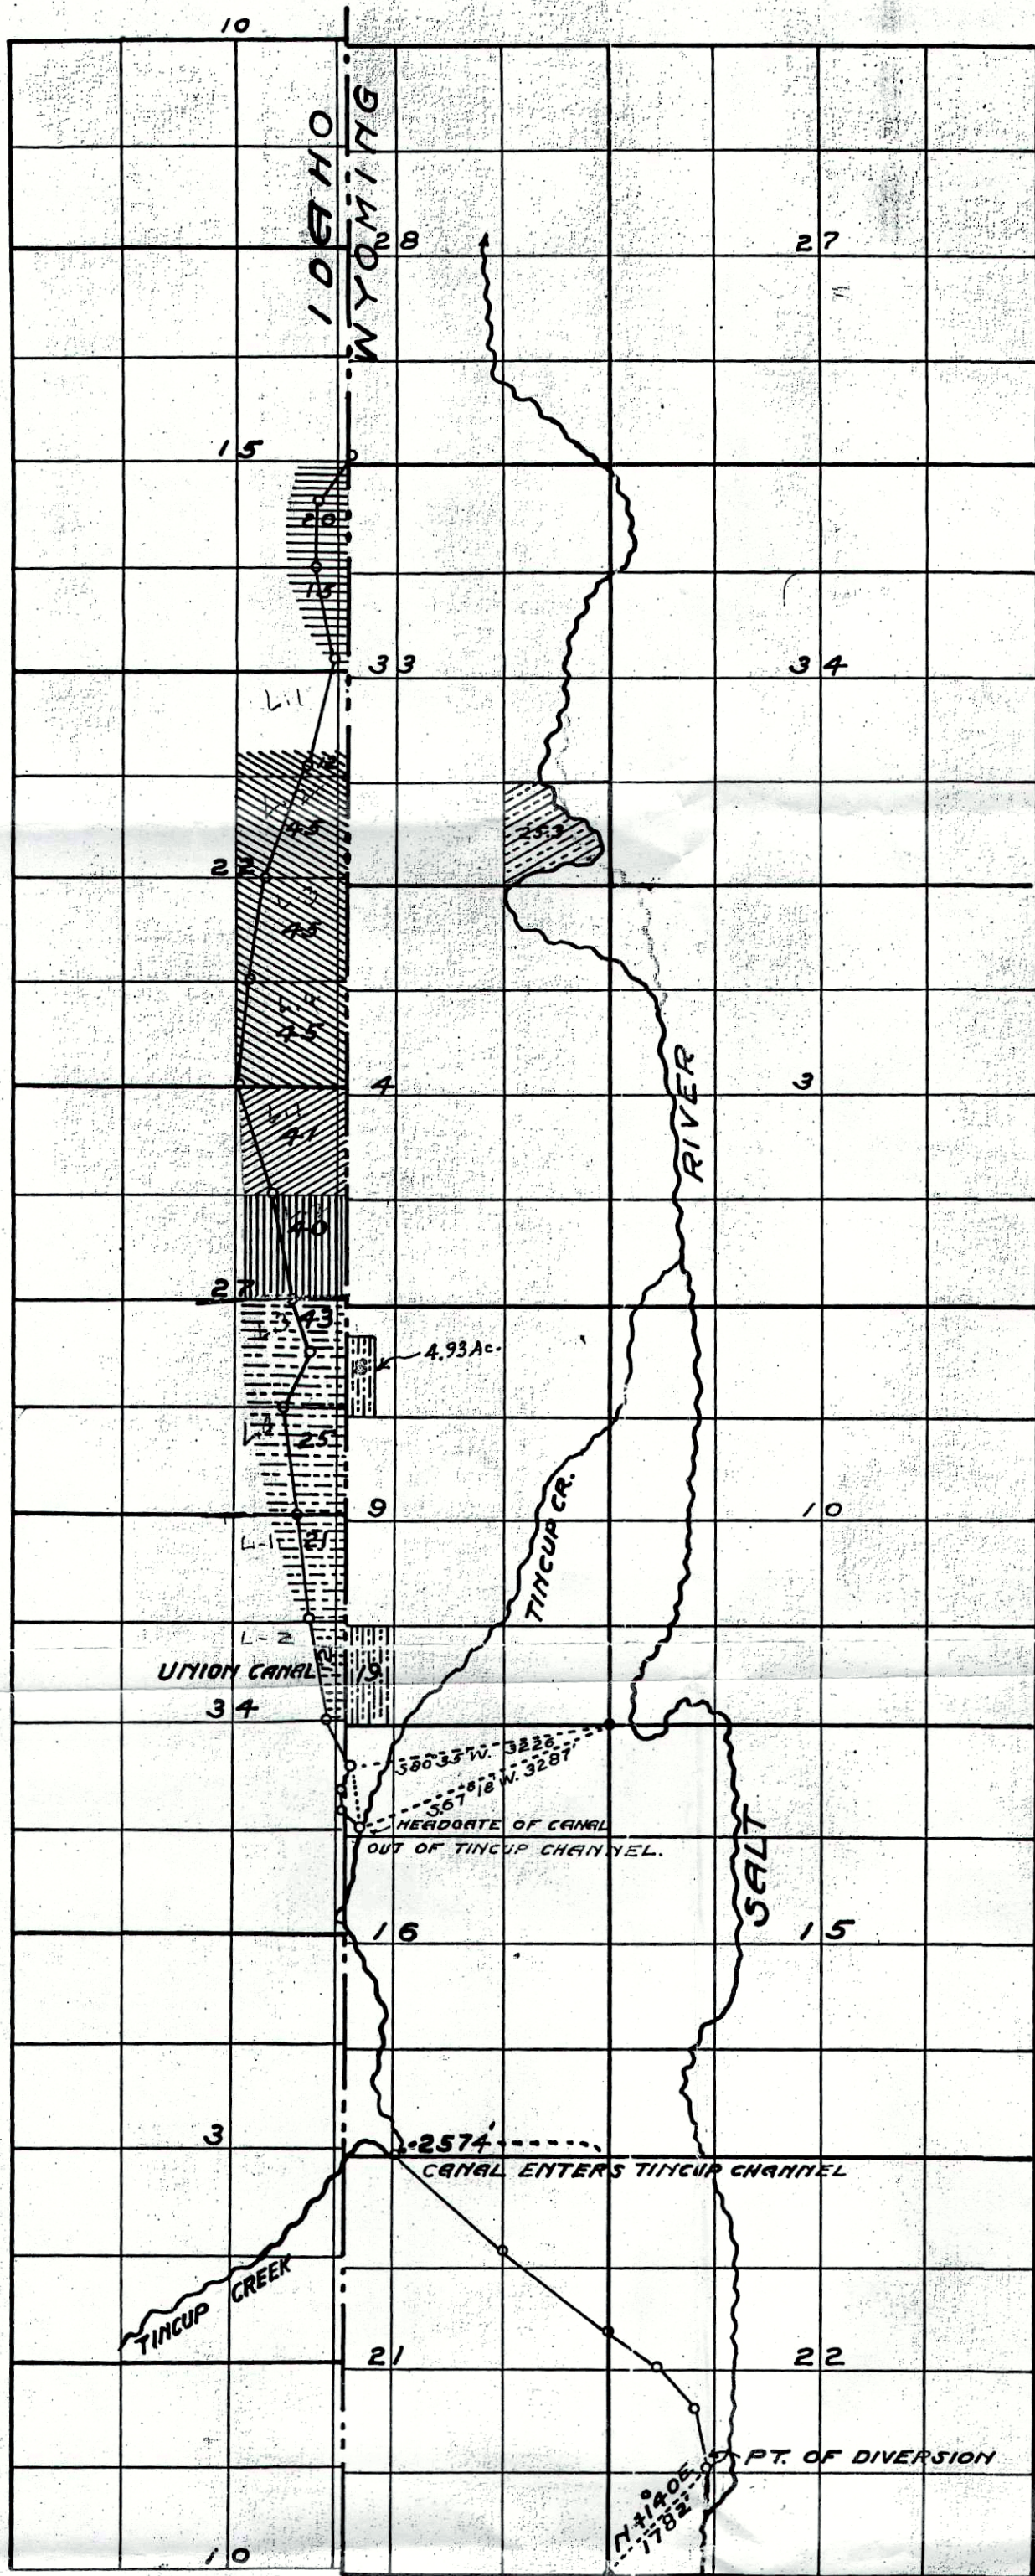

T. 36 N. - R. 119 W.
T. 35 N. - R. 119 W.

- Land of ~~L.S. Wright~~
Mack E. Bateman
- Land of ~~J.S. Miller~~
Aaron P. Miller
- Land of ~~Carl Erickson~~
Newel Erickson
- Land of ~~J.M. Bower~~
Alden C. and
Harold M. Bower
- ~~James M. Gavin~~
Alden C. Bower
- Land of ~~R.S. Sanderson~~
Lainot Sanderson
- Land of Floyd R. Ashment

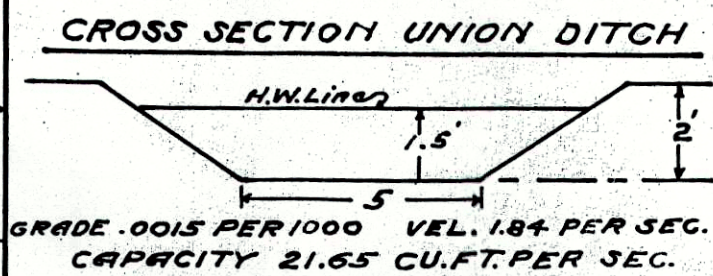

CERTIFICATE OF SURVEYOR

STATE OF WYOMING } ss.
COUNTY OF LINCOLN }

I, H.E. Robinson, of Kemmerer, Wyoming hereby certify that this map was made from notes taken during an actual survey made by me on June 24th, 1933; and that it correctly represents the irrigation works described in the accompanying application, together with a meander of streams, and shows accurately the location and area of the lands proposed to be irrigated in each subdivision.

H.E. Robinson

Registration N° 77.

Approved August 5, 1935

L.C. Bishop
L.C. Bishop, State Engineer

MAP

TO ACCOMPANY APPLICATION FOR
IDAHO ENLARGEMENT
UNION CANAL

APPLICANTS F.R. ASHMENT,

J.M. BOWER, CARL ERICKSON, J.S. MILLER,

L.S. WRIGHT, R.S. SANDERSON, JAMES MEGAVIN

P.O. FREEDOM, WYOMING.

SC. 1 - 2000

5791 ENL.