



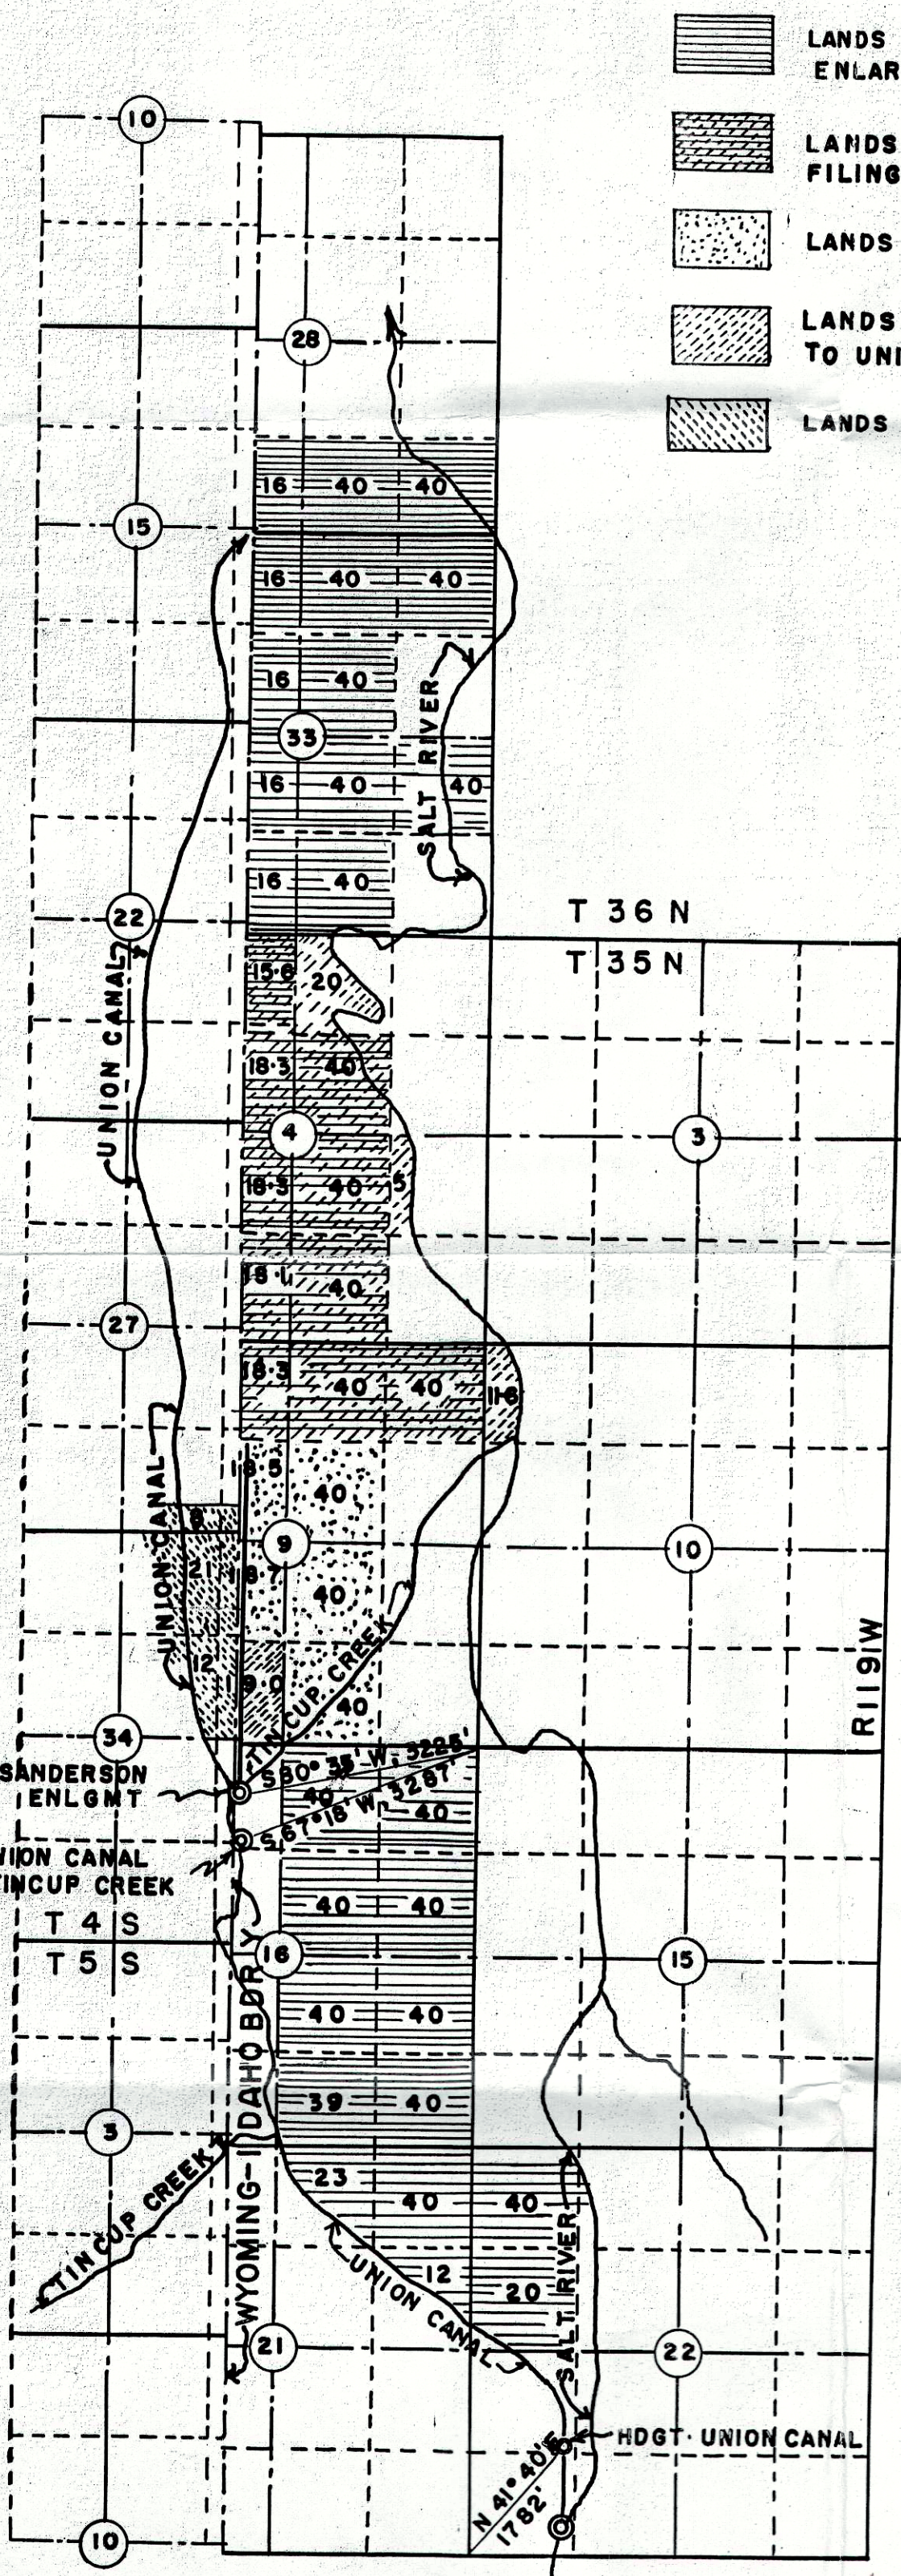

- LANDS UNDER ORIGINAL UNION CANAL FILING EXCLUDING ENLARGEMENTS AND SUPPLEMENTAL FILINGS.
- LANDS UNDER ORIGINAL UNION CANAL UNDER SUPPLEMENTAL FILING FROM TINCUP CREEK. 16 5-6/217
- LANDS UNDER RICHARD SANDERSON ENLARGEMENT
- LANDS UNDER SANDERSON-RAINEY ENLARGEMENT TO UNION CANAL.
- LANDS UNDER THIS ENLARGEMENT

CROSS SECTION AS ENLARGED
UNION CANAL

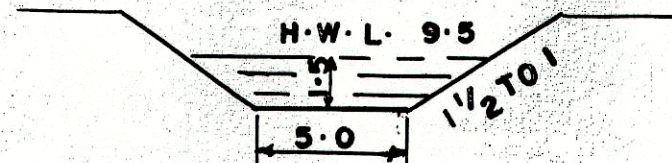

$S = .0015$, $V = 1.84 \text{ FT/SEC}$
 $Q = 21.65 \text{ C.F.S.}$

NO PHYSICAL ENLARGEMENT NECESSARY

CERTIFICATE OF SURVEYOR

STATE OF WYOMING } SS
COUNTY OF LINCOLN }

I, Ivan L. Call of Afton, Wyoming hereby certify that this map was made from notes taken during an actual survey made by me June 3, and December 28, 1954 and that it shows correctly the location of the proposed Enlarged Union Canal with lands in each sub division to be irrigated.

REGISTRATION No 274

Ivan L. Call.
ENGINEER

MAP

TO ACCOMPANY APPLICATION FOR
BROWER ENLARGEMENT TO
UNION CANAL

APPLICANT: HAROLD M. BROWER
FREEDOM, WYOMING

SCALE 1" = 2000 FT.

Approved August 5, 1955

L. C. Bishop
L. C. Bishop, State Engineer

5792 ENL