
3167

PLAT OF
SECOND ADDITION
TO
COUNCIL VALLEY ORCHARDS

ADAMS COUNTY - IDAHO

SCALE: 1"=370'

S.M. FRENCH, ENGINEER
WEISER - IDAHO

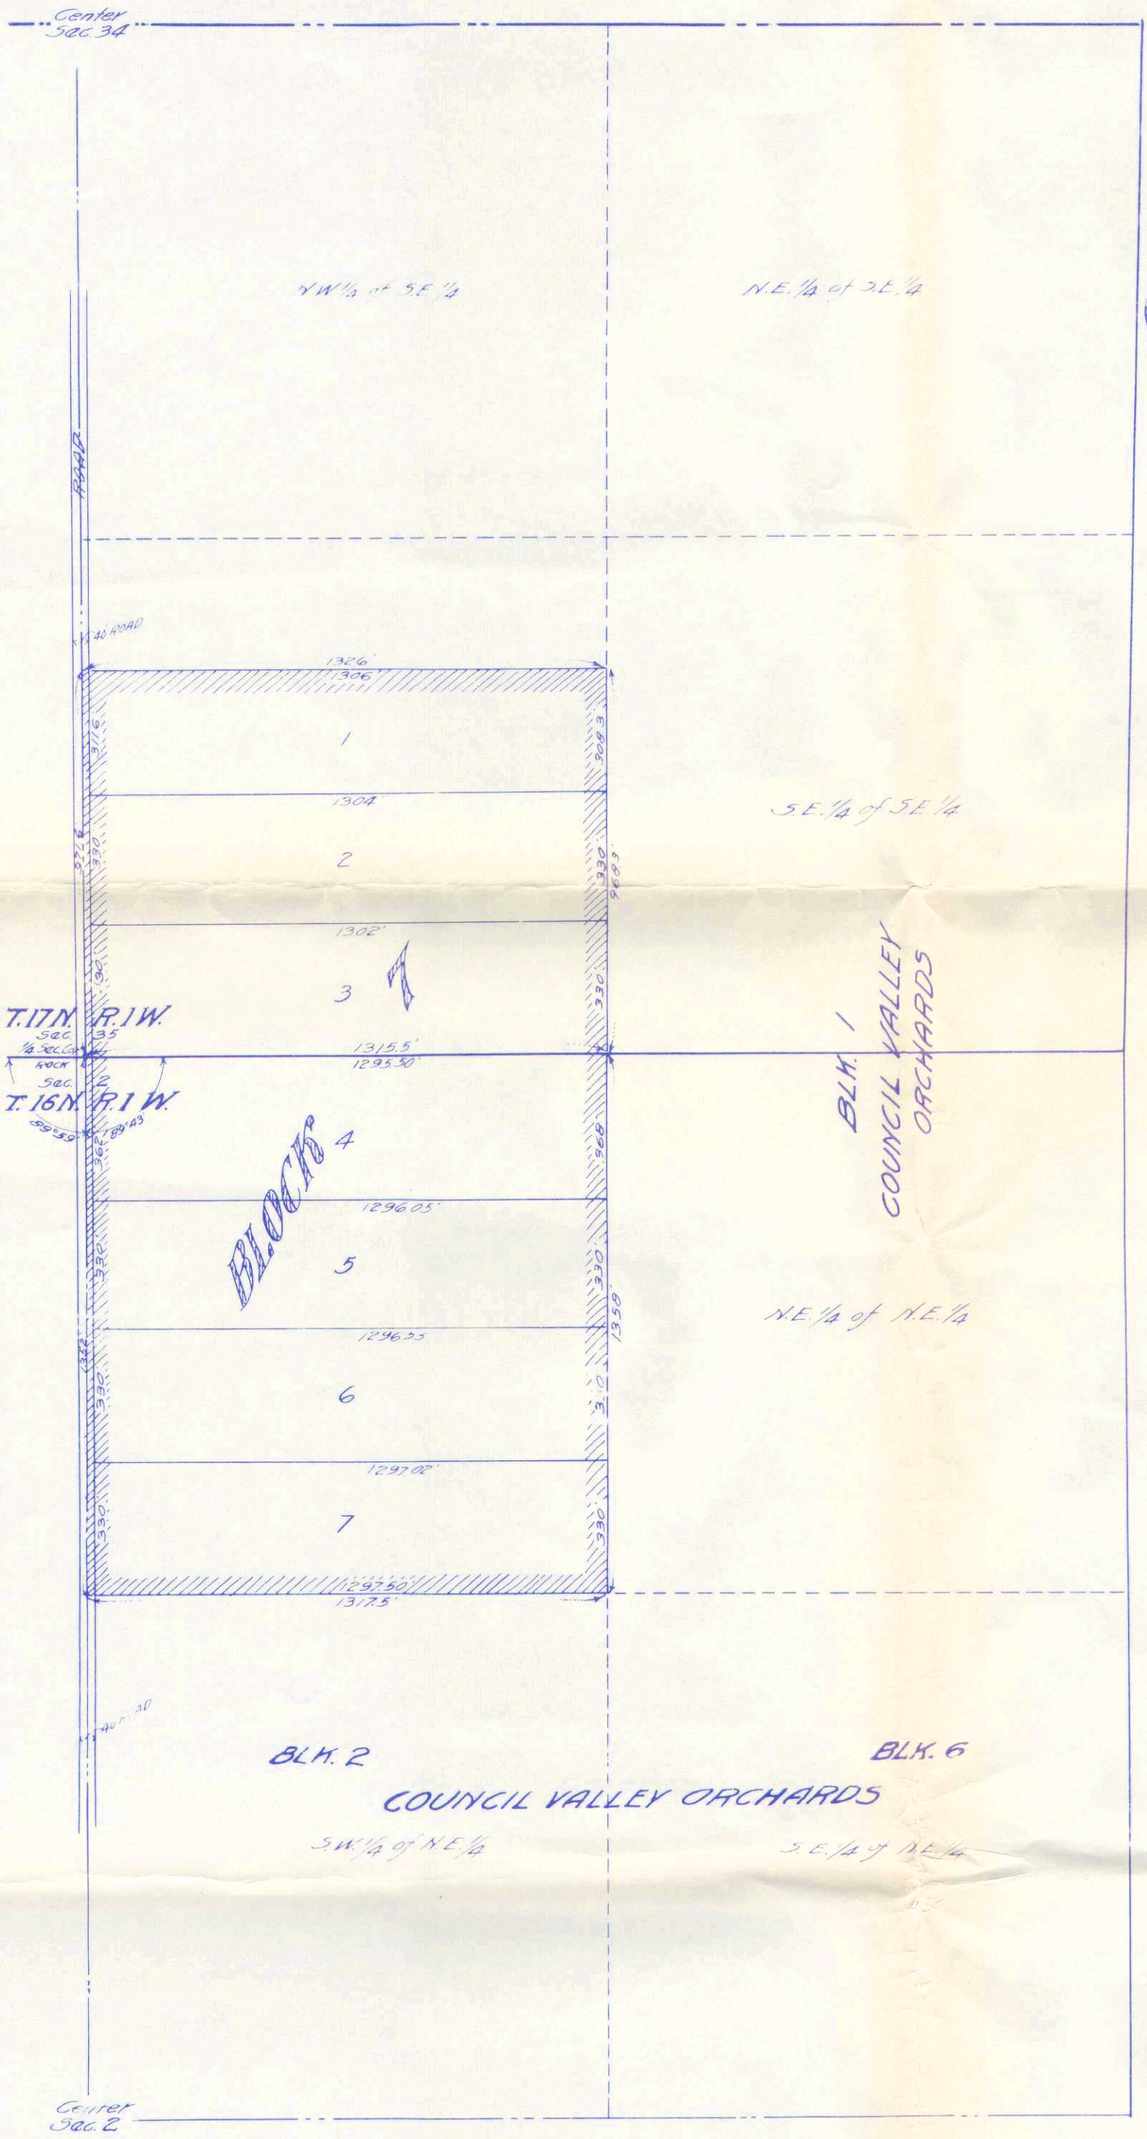

STATE OF ~~Idaho~~ Illinois } S.S.
COUNTY OF ~~Adams~~ Cook

The Council Valley Orchards, Limited, of Adams County, Idaho, does hereby certify that it is the owner of the N.W. 1/4 of N.E. 1/4, Sec. 2, T. 16 N. R. 1 W. B.M. and a portion of the S.W. 1/4 of S.E. 1/4, Sec. 35, T. 17 N. R. 1 W. B.M. as shown on accompanying plat; containing an area of 70.32 acres; and does hereby dedicate to the public use forever all roads as shown on said plat.

In witness whereof it has caused its name and seal to be hereunto attached this 21 day of January 1914.

COUNCIL ~~VALLEY~~ ORCHARDS, LTD.
By C. E. Miesse
PRESIDENT

Attest: C. E. Williams
Secretary

STATE OF ~~Idaho~~ Illinois } S.S.
COUNTY OF ~~Adams~~ Cook

On this 21 day of January, 1914, before me Mary E. Coughlin a Notary Public in and for said County and State personally appeared C. E. Miesse known to me to be the President of the corporation, Council Valley Orchards, Ltd that executed the foregoing instrument and acknowledged to me that such corporation executed the same.

In witness whereof I have hereunto set my hand and seal the day and year in this certificate first above mentioned.

Mary E. Coughlin
Notary Public

STATE OF IDAHO,
COUNTY OF WASHINGTON } S.S.

I, Stuart M. French, a duly licensed land surveyor hereby certify that the attached plat is a true and correct plat of Second Addition to Council Valley Orchards, being N.W. 1/4 of N.E. 1/4, Sec. 2, T. 16 N. R. 1 W. B.M. and a portion of the S.W. 1/4 of S.E. 1/4 Sec. 35, T. 17 N. R. 1 W. B.M. as shown on accompanying plat and surveyed April 15, 1912.

Witness my hand this 22nd day of January, 1914

Stuart M. French
Surveyor

STATE OF IDAHO,
COUNTY OF WASHINGTON } S.S.

On this 22 day of January, 1914, before me [illegible] a Notary Public in and for said County and State personally appeared Stuart M. French known to me to be the person whose name is subscribed to the above instrument and acknowledged to me that he executed the same.

In witness whereof, I have hereunto set my hand and seal the day and year in this certificate first above written.

Arthur L. Freeman
Notary Public.