


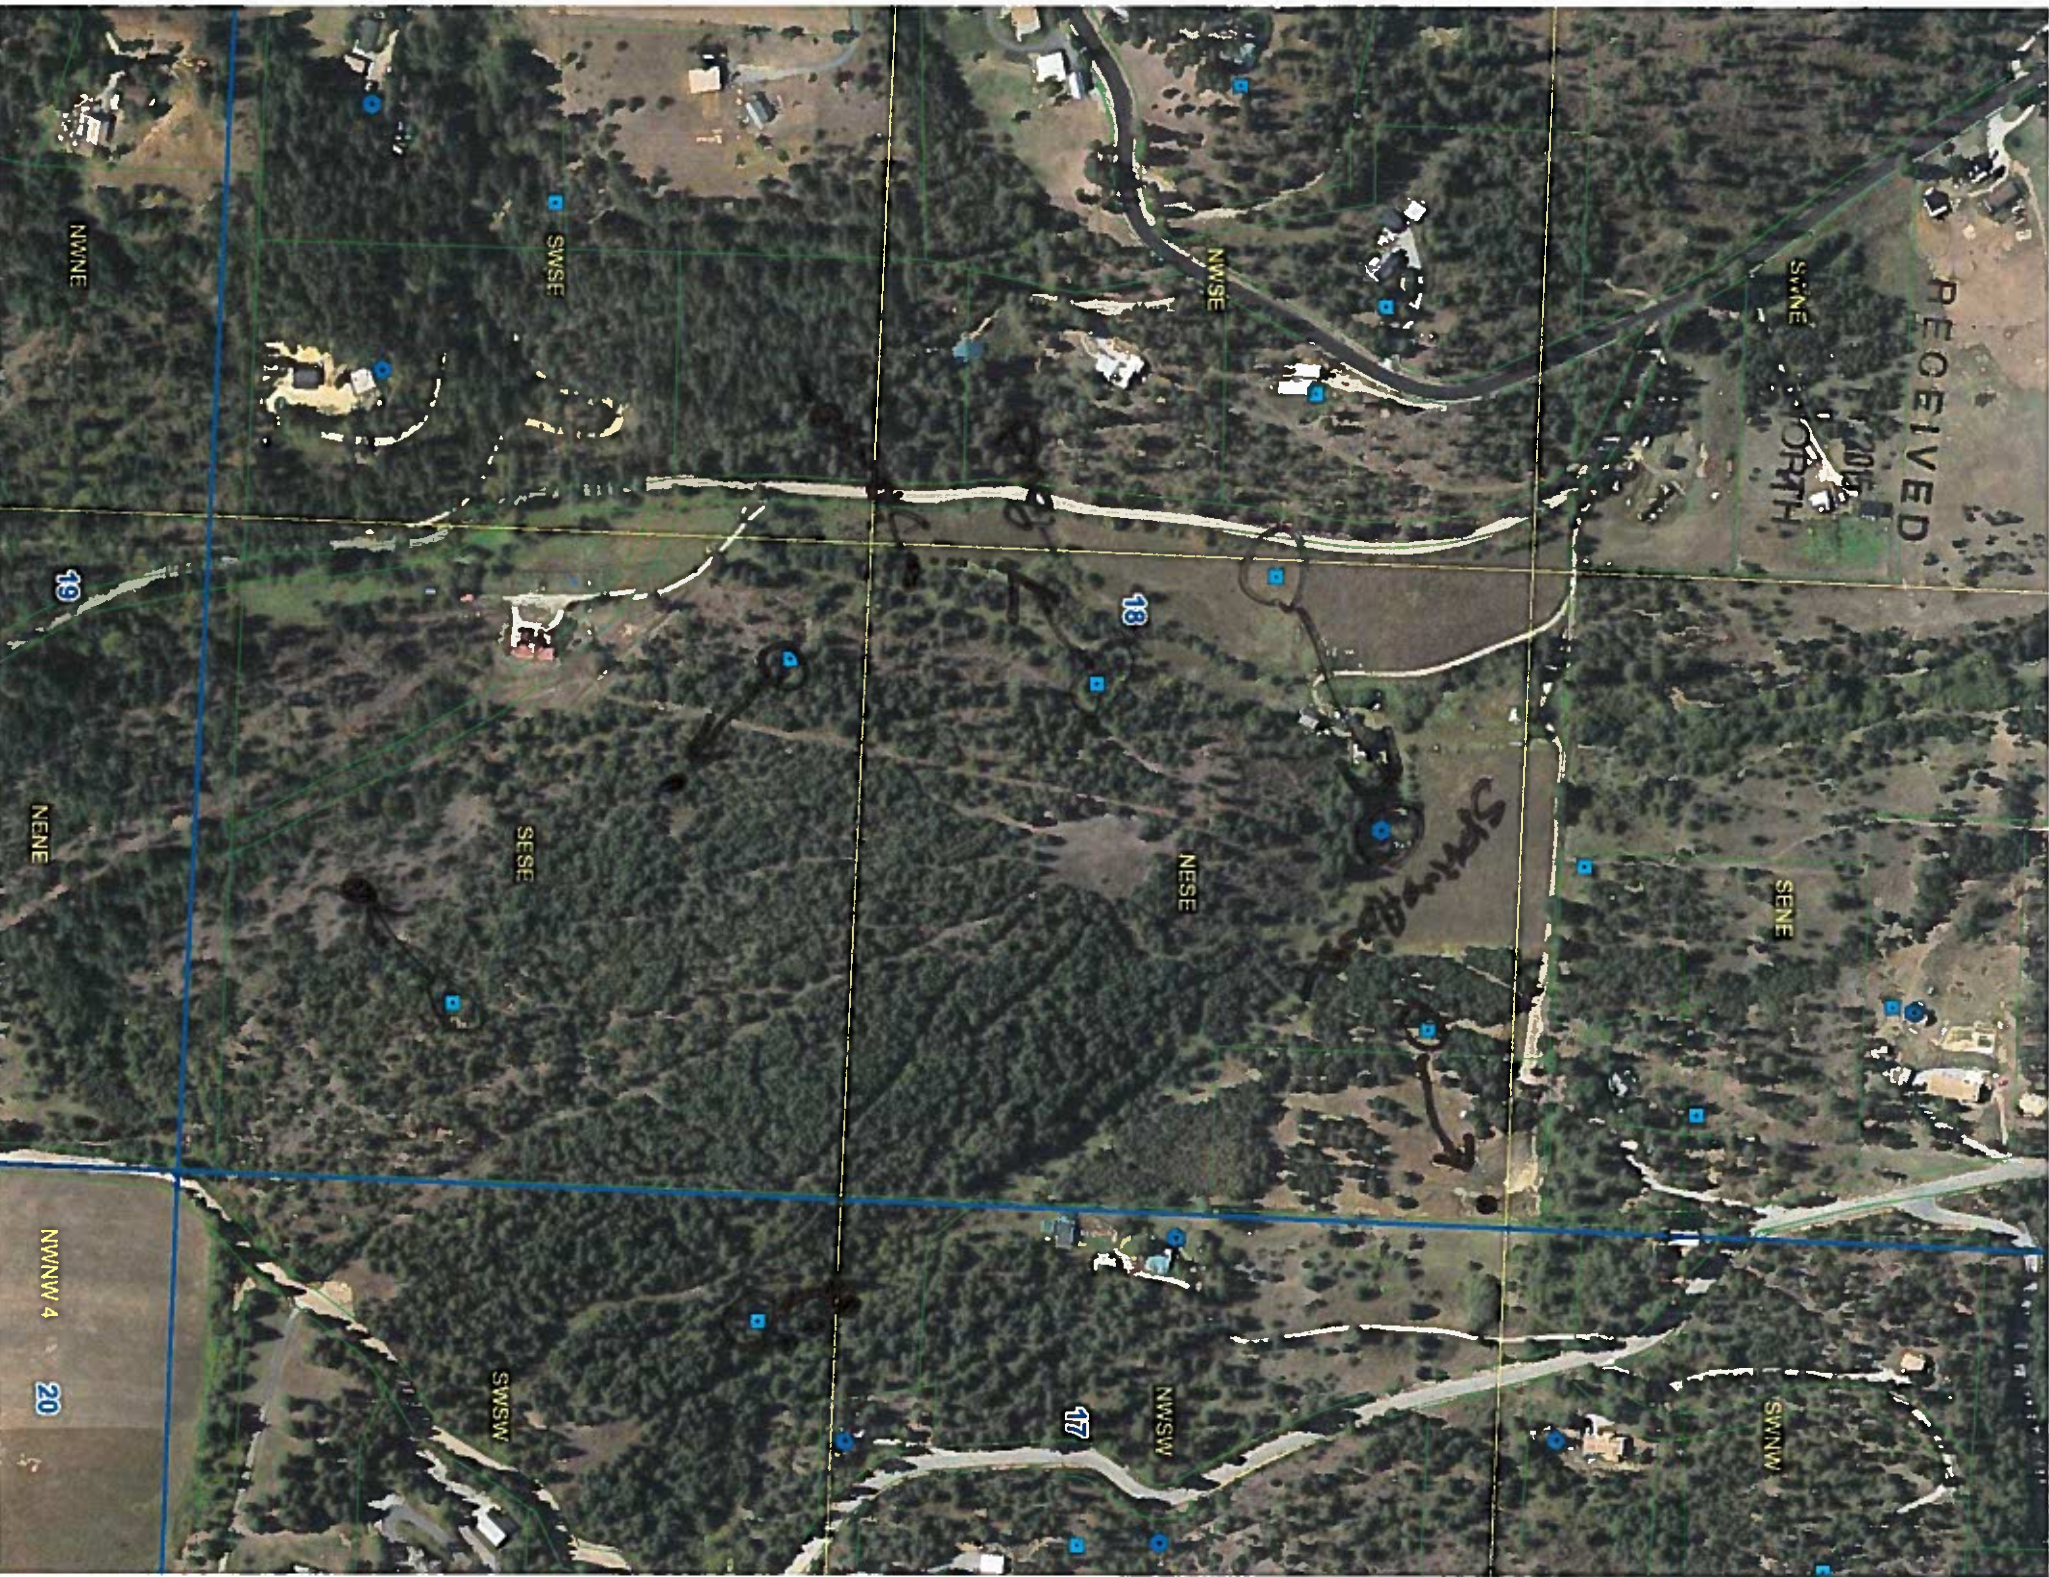

RECORD OF SURVEY

SOUTHWEST QUARTER SECTION 17 AND SOUTHEAST QUARTER SECTION 18
TOWNSHIP 50 NORTH, RANGE 5 WEST, BOISE MERIDIAN
KOOTENAI COUNTY, IDAHO

CENTER QUARTER CORNER
FOUND 1/2" REBAR MARKED PLS 3814
CP & F INST. NO. 1881075

LINE TABLE

LINE	BEARING	DISTANCE
L1	S 87°20'12"W	178.73'
L2	S 47°20'20"W	98.33'
L3	S 85°21'22"E	40.44'
L4	N 78°20'37"E	192.05'
L5	N 57°28'59"E	70.72'
L6	N 27°12'08"E	194.08'
L7	N 73°28'42"E	85.78'
L8	N 62°13'37"W	94.28'
L9	N 68°29'03"W	227.23'
L10	N 10°08'31"W	198.50'
L11	N 67°36'17"W	281.73'
L12	N 40°27'51"W	137.85'
L13	S 87°46'41"E	37.38'
L14	N 50°44'54"E	143.55'
L15	N 37°44'41"E	90.00'
L16	N 37°28'47"E	31.33'
L17	N 38°06'36"E	198.67'
L18	N 62°19'07"E	84.43'
L19	N 57°28'59"E	40.46'
L20	S 47°20'20"W	142.18'
L21	S 48°14'23"E	278.68'
L22	S 18°54'57"E	268.83'
L23	S 23°28'07"E	153.78'
L24	S 87°46'41"E	68.80'
L25	N 37°20'47"E	32.04'

S 0°22'24" W 2858.07' (P2)
S 0°48'44" W 2858.03' (M)

REFERENCE MAPS

- P1 PLEASANT VIEW-WEST 1/4, BOOK 5, PAGE 241
- P2 VANNELOD ESTATES, BOOK 1, PAGE 278
- R1 RECORD OF SURVEY & LOT LINE ADJUSTMENT
- R2 RECORD OF SURVEY, BOOK 18, PAGE 136
- R3 RECORD OF SURVEY, BOOK 21, PAGE 71
- R4 AMENDED RECORD OF SURVEY, BOOK 28, PAGE 284

CURVE TABLE

NON-TANGENT CURVE	PIRADIUS	ARC DISTANCE	LONG CHORD BEARING	LONG CHORD DISTANCE
C1	831.12'	314.88'	S 23°28'50"E	310.38'
C2	807.78'	282.78'	S 17°03'57"W	251.75'
C3	1048.40'	183.32'	S 51°03'28"W	183.08'
C4	1058.87'	158.25'	S 57°33'01"W	158.12'
C5	423.68'	208.77'	S 2°32'28"W	208.68'
C6	897.88'	102.95'	S 2°42'33"E	102.86'
C7	181.03'	138.59'	N 44°57'31"E	132.57'
C8	84.38'	90.42'	N 37°28'40"E	83.17'
C9	117.78'	129.32'	N 43°02'14"E	123.10'
C10	58.73'	128.78'	N 21°11'0"E	103.71'
C11	888.33'	243.23'	N 43°22'22"W	241.86'

INST. No. 123123123000
29.225 ACRES

INST. No. 123123123000
18.708 ACRES

INST. No. 123123123000
24.461 ACRES

INST. No. 123123123000
12.765 ACRES

GTL Properties LLC

GTL Properties LLC

Relbay

Split 8116

Homborg

Polsen

- SET 5/8" X 24" REBAR WITH YELLOW CAP MARKED PLS 4182
- SET 1/2" X 24" REBAR WITH YELLOW CAP MARKED PLS 4182
- △ SET TACK AND TAG MARKED PLS 4182
- FOUND 5/8" REBAR MARKED PLS 1989 OR AS NOTED
- DIMENSION POINT
- MEASURED VALUE



LEGEND

THE BASIS OF BEARING FOR THIS SURVEY IS THE WEST LINE OF SECTION 17, SHOWN AS N 17°04' E ON R1 & R2.

PRELIMINARY

NOTE

THERE WAS NO ATTEMPT MADE TO SHOW ALL OF THE PHYSICAL FEATURES OF THE PROPERTY, OR TO SHOW ANY EASEMENTS THAT ARE OF RECORD OR IN VIEW, EXCEPT FOR THOSE THAT ARE SHOWN HEREON.

SURVEYOR'S CERTIFICATE

THIS MAP CORRECTLY REPRESENTS A SURVEY PERFORMED BY ME IN ACCORDANCE WITH THE LAWS OF THE STATE OF IDAHO IN JULY, 2015, AT THE REQUEST OF DANIEL SCHODDERER.



KOOTENAI COUNTY SURVEYORS
18275 West Quail Lane
Post Falls, Idaho 83854
(208) 773-3628

RECEIVED
AUG 14 2015
IDWR / NORTH

BOOK _____ OF SURVEYS, PAGE _____
RECORDER'S CERTIFICATE

STATE OF IDAHO
COUNTY OF KOOTENAI
THIS MAP WAS FILED FOR RECORD IN THE KOOTENAI COUNTY RECORDER'S OFFICE AT THE REQUEST OF KOOTENAI COUNTY SURVEYORS THIS _____ DAY OF _____, 20____ AT _____ O'CLOCK _____ M., AS
INSTRUMENT No. _____ AND DULY RECORDED AT
BOOK _____ OF SURVEYS, PAGE _____
JAM BRANNON, RECORDER

BT: _____ DEPUTY _____