

82832
STATE OF IDAHO
DEPARTMENT OF WATER RESOURCES
APPLICATION FOR PERMIT
To appropriate the public waters of the State of Idaho

Ident. No. 84-12293

1. Name of applicant(s) Steve Rieger Janelle Rieger Phone 208-935-7694
Name connector (check one) ☐ and ☐ or ☒ and/or
Mailing address 170 Harrisburg Rd City Kamiah
State ID ZIP 83536 Email mtrancher56@hotmail.com
2. Name of representative, if any _____ Phone _____
Mailing address _____ City _____
State _____ ZIP _____ Email _____
- a. ☐ Send all correspondence for this application to the representative and not to the applicant OR
☐ Send original correspondence to the applicant and copies to the representative.
- b. ☐ The representative may submit information for the applicant but is not authorized to sign for the applicant OR
☐ The representative is authorized to sign for the applicant. Attach a Power of Attorney or other documentation.
3. Source of water supply spring which is a tributary of _____
4. Location of point(s) of diversion:

Twp	Rge	Sec	Govt Lot	1/4	1/4	1/4	County	Source	Local name or tag #
34N	04E	17		NE	NW	NW	Idaho	Spring	

5. Water will be used for the following purposes:
Amount .04 for livestock purposes from Jan 1 to Dec 31 (both dates inclusive)
(cfs or acre-feet per year)
Amount _____ for _____ purposes from _____ to _____ (both dates inclusive)
(cfs or acre-feet per year)
Amount _____ for _____ purposes from _____ to _____ (both dates inclusive)
(cfs or acre-feet per year)
Amount _____ for _____ purposes from _____ to _____ (both dates inclusive)
(cfs or acre-feet per year)
6. Total quantity to be appropriated is (a) .64 cubic feet per second (cfs) and/or (b) _____ acre-feet per year (af).
7. Proposed diverting works:
a. Describe type and size of devices used to divert water from the source. See attached NRCS plan
- b. Height of storage dam _____ feet; active reservoir capacity _____ acre-feet; total reservoir capacity _____ acre-feet. If the reservoir will be filled more than once each year, describe the refill plan in item 12. For dams 10 feet or more in height AND having a storage capacity of 50 acre-feet or more, submit a separate [Application for Construction or Enlargement of a New or Existing Dam](#). Application required? ☐ Yes ☐ No
- c. Proposed well diameter is _____ inches; proposed depth of well is _____ feet.
- d. Is ground water with a temperature of greater than 85°F being sought? ☐ Yes ☐ No
- e. If well is already drilled, when? _____; drilling firm _____;
well was drilled for (well owner) _____; Drilling Permit No. _____

For Department Use

Received by ja Date 11-6-18 Time _____ Preliminary check by _____
Fee \$ 100 Received by ja Receipt No. N033882 Date 11-6-18

8. Description of proposed uses (if irrigation only, go to item 9):

- Hydropower; show total feet of head and proposed capacity in kW. _____
- Stockwatering; list number and kind of livestock. horses 10-15 cattle 25-35
- Municipal; must complete and attach the [Municipal Water Right Application Checklist](#).
- Domestic; show number of households _____
- Other; describe fully. _____

9. Description of place of use:

- If water is for irrigation, indicate acreage in each subdivision in the tabulation below.
- If water is used for other purposes, place a symbol of the use (example: D for Domestic) in the corresponding place of use below. See instructions for standard symbols.

TWP	RGE	SEC	NE				NW				SW				SE				TOTALS
			NE	NW	SW	SE	NE	NW	SW	SE	NE	NW	SW	SE	NE	NW	SW	SE	
34N	04E	17					5												

Total number of acres to be irrigated: _____

10. Describe any other water rights used for the same purposes as described above. Include water delivered by a municipality, canal company, or irrigation district. If this application is for domestic purposes, do you intend to use this water, water from another source, or both, to irrigate your lawn, garden, and/or landscaping? _____

- Who owns the property at the point of diversion? Applicant
- Who owns the land to be irrigated or place of use? "
- If the property is owned by a person other than the applicant, describe the arrangement enabling the applicant to make this filing: _____

12. Describe your proposal in narrative form, and provide additional explanation for any of the items above. Attach additional pages if necessary. Develop a small spring into a source of water for livestock.

13. Time required for completion of works and application of water to proposed beneficial use is 2 years (minimum 1 year).

14. **MAP OF PROPOSED PROJECT REQUIRED** - Attach an 8½" x 11" map or maps clearly identifying the proposed point of diversion, place of use, section #, township & range. The map scale shall not be less than two (2) inches equal to one (1) mile.

The information contained in this application is true to the best of my knowledge. I understand that any willful misrepresentations made in this application may result in rejection of the application or cancellation of an approval.

Steve Rieger
Signature of Applicant
Steve Rieger
Print Name (and title, if applicable)

Janelle Rieger
Signature of Applicant
Janelle Rieger
Print Name (and title, if applicable)

NE NW NW

NATURAL RESOURCES CONSERVATION SERVICE

GRANGEVILLE, IDAHO

208-983-1050

CONSTRUCTION DRAWINGS AND SPECIFICATIONS


for :

LANDOWNER: Guderian, Janelle

PROJECT: Spring Development North

LOCATION OF UTILITIES:

No representation is made as to the existence or nonexistence of any utilities.
It is the landowners responsibility to obtain information from the utility companies as to the exact location of any utilities that may be present.

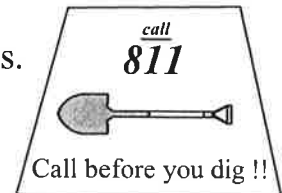

CONSTRUCTION SPECIFICATIONS PROVIDED TO COOPERATOR:

516A, 574, 614
and Operation & Maintenance

IT SHALL BE THE RESPONSIBILITY OF THE OWNER TO OBTAIN ALL NECESSARY PERMITS AND/OR RIGHTS, AND TO COMPLY WITH ALL ORDINANCES AND LAWS PERTAINING TO THIS INSTALLATION.

REVIEW AND ACCEPTANCE:

I have reviewed the plans and specifications and agree to construct this project in accordance with them. Any modification of the plans without approval by the NRCS may result in non-approval of this installation.

COOPERATOR


DATE

PLAN VIEW

Not to scale



Trough and
Rock Pad.

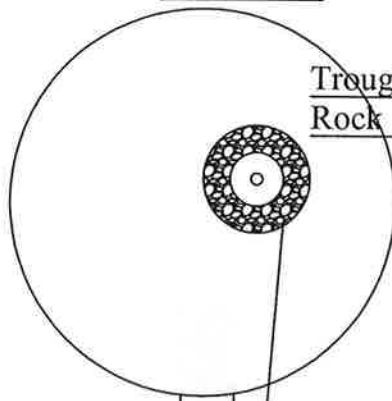

Road

Pipeline
≈ 154'

Headbox

← Spring flow

← Perforated Collection Pipe

*All materials must be new with the
exception of the tire trough.*

Job Class II

I have reviewed the plans and specifications
and agree to construct this project in accordance
with them.

Cooperator _____ Date _____

Construction Specifications
Provided to Cooperator: 574, 515a, 614

Guderian Spring Development North




NRCS NATURAL RESOURCES CONSERVATION SERVICE

Designed: <u>JRE</u>	Date: <u>9/18</u>	Approved By: <u>JRE</u>
Drawn: <u>JRE</u>	Date: <u>9/18</u>	Title: <u>SC</u>
Traced: _____	Date: <u>9/18</u>	
Checked: _____		
Sheet No. _____	of _____	Drawing No. _____

Headbox Side View

Not to scale

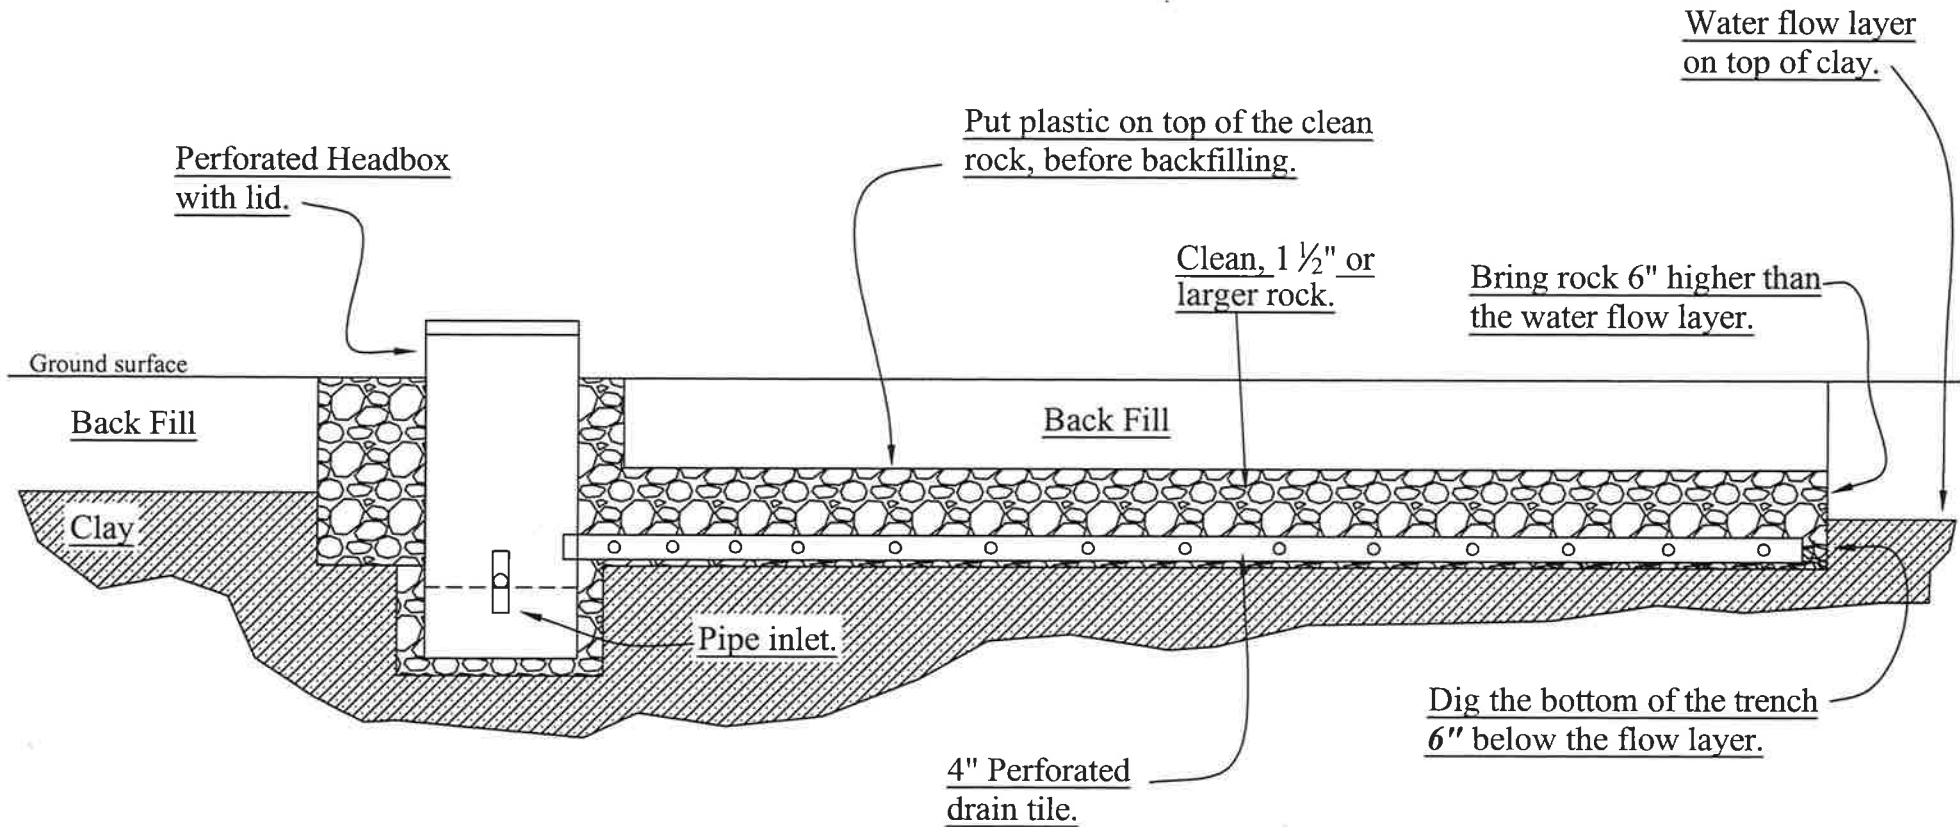

Job Class **II**

Guderian Spring Development North



NRCS NATURAL RESOURCES CONSERVATION SERVICE

Designed: <u>JRE</u>	Date: <u>9/18</u>	Approved By: <u>JRE</u>
Drawn: <u>JRE</u>	Date: <u>9/18</u>	Title: <u>SC</u>
Traced: _____	_____	Date: <u>9/18</u>
Checked: _____	_____	Sheet No. _____
		Of _____
		Drawing No. _____

I have reviewed the plans and specifications and agree to construct this project in accordance with them.

Cooperator _____ Date _____


Construction Specifications
Provided to Cooperator: 574, 516A, 614

TOP VIEW


Headbox Detail Not to scale

SIDE VIEW

Clay Barrier in trench. Hand compact around pipe.

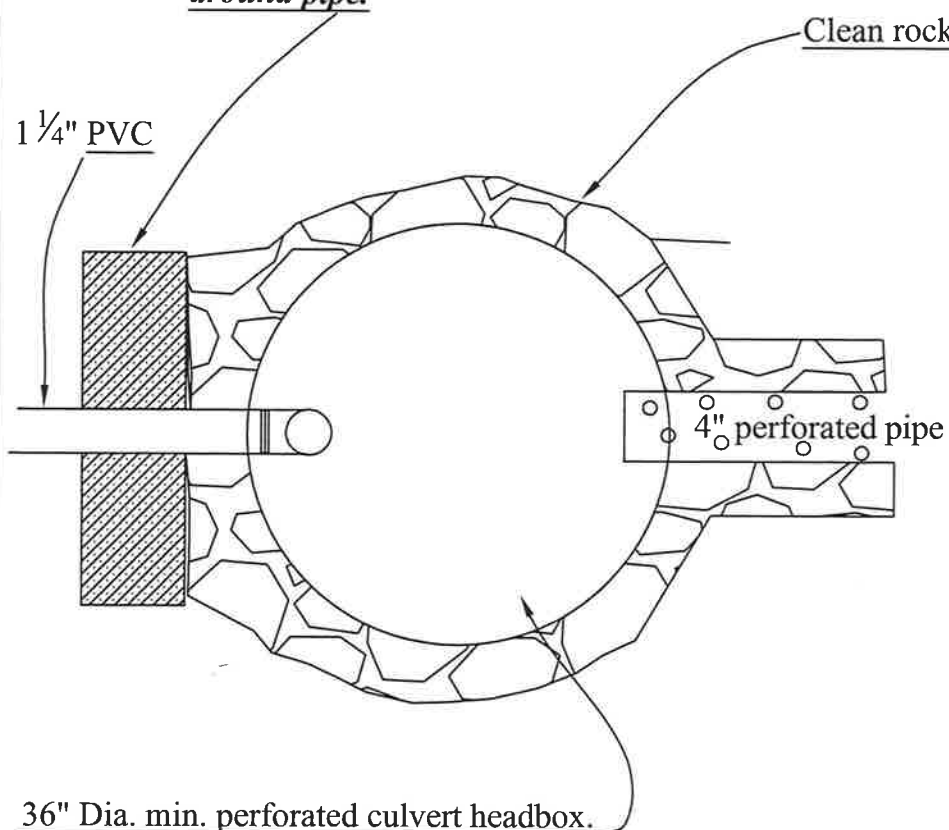

36" Dia. min. perforated culvert headbox.
Perforate from bottom to ground surface
with $\frac{1}{2}$ " holes on a 6x6" grid

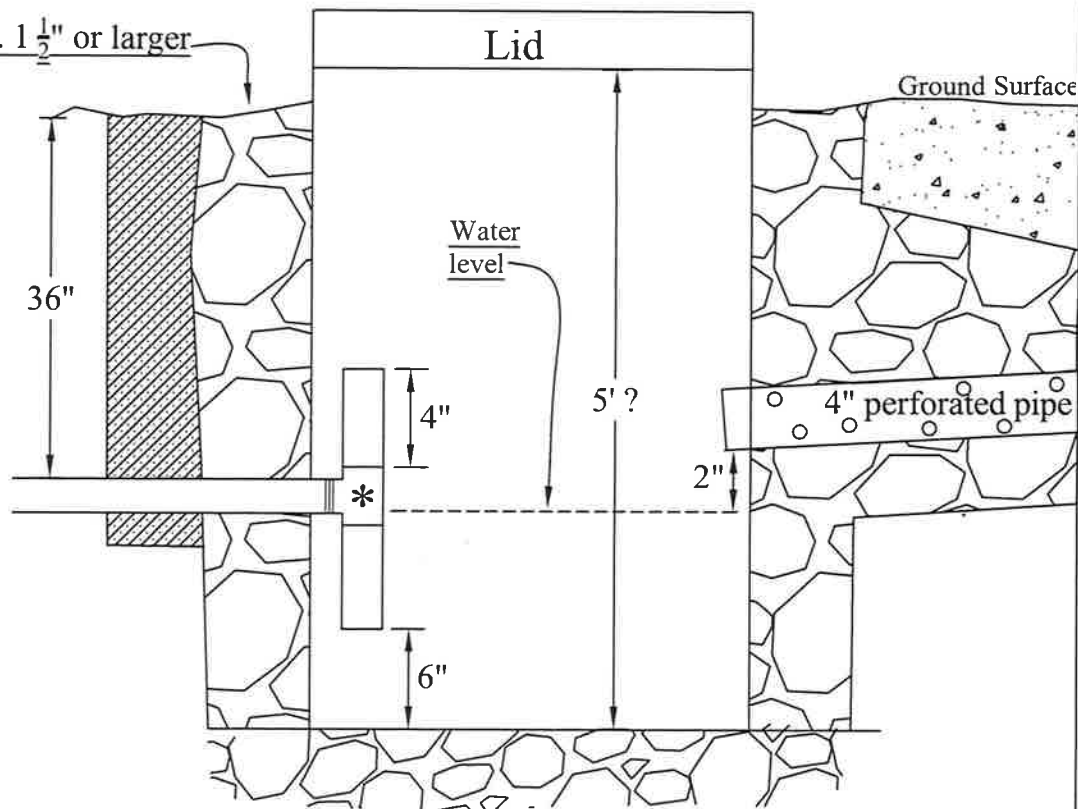

Put rock under Headbox for stability

Job Class II

|| * **DO NOT** glue the tee, so it can be removed and the pipe capped, if needed as a shutoff.

I have reviewed the plans and specifications and agree to construct this project in accordance with them.

Cooperator _____ Date _____

Construction Specifications
Provided to Cooperator: 574

Guderian Spring Development North



NRCS NATURAL RESOURCES CONSERVATION SERVICE

Designed: <u>JRE</u>	Date: <u>9/18</u>	Approved By: <u>JRE</u>
Drawn: <u>JRE</u>	Date: <u>9/18</u>	Title: <u>SC</u>
Traced: _____	Date: <u>9/18</u>	Date: _____
Checked: _____	Sheet No. _____	Of _____
		Drawing No. _____

Pipeline Bedding

Not to scale


Bedding is required if, rock is present in the trench or back fill.

Mound the trench backfill to allow for settling.

Reseed Pipeline trench.

Test pipe for leaks before filling trench.

Original ground

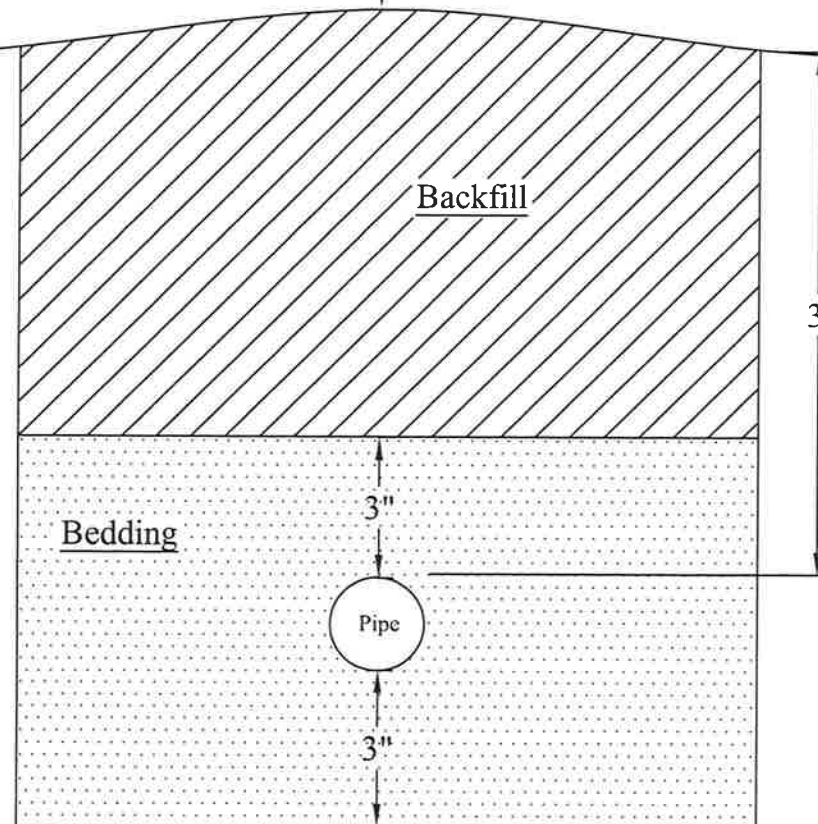

Cover the pipe when it is "cool" not when it is warm.

Bedding Material:

Rock free dirt, sand, or 1/2" minus gravel.

Pipeline: 1 1/4" Sch. 40 PVC

Job Class II

Guderian Spring Development North



NRCS NATURAL RESOURCES CONSERVATION SERVICE

Designed: <u>JRE</u>	Date: <u>9/18</u>	Approved By: <u>JRE</u>
Drawn: <u>JRE</u>	Date: <u>9/18</u>	Title: <u>SC</u>
Traced: _____	Date: <u>9/18</u>	Sheet No. _____
Checked: _____		Of _____
		Drawing No. _____

I have reviewed the plans and specifications
and agree to construct this project in
accordance with them.


Cooperator _____ Date _____

Construction Specifications
Provided to Cooperator: 516A

TIRE TROUGH DETAIL

Not to scale

Secure Hydrant as needed
with posts and wire.

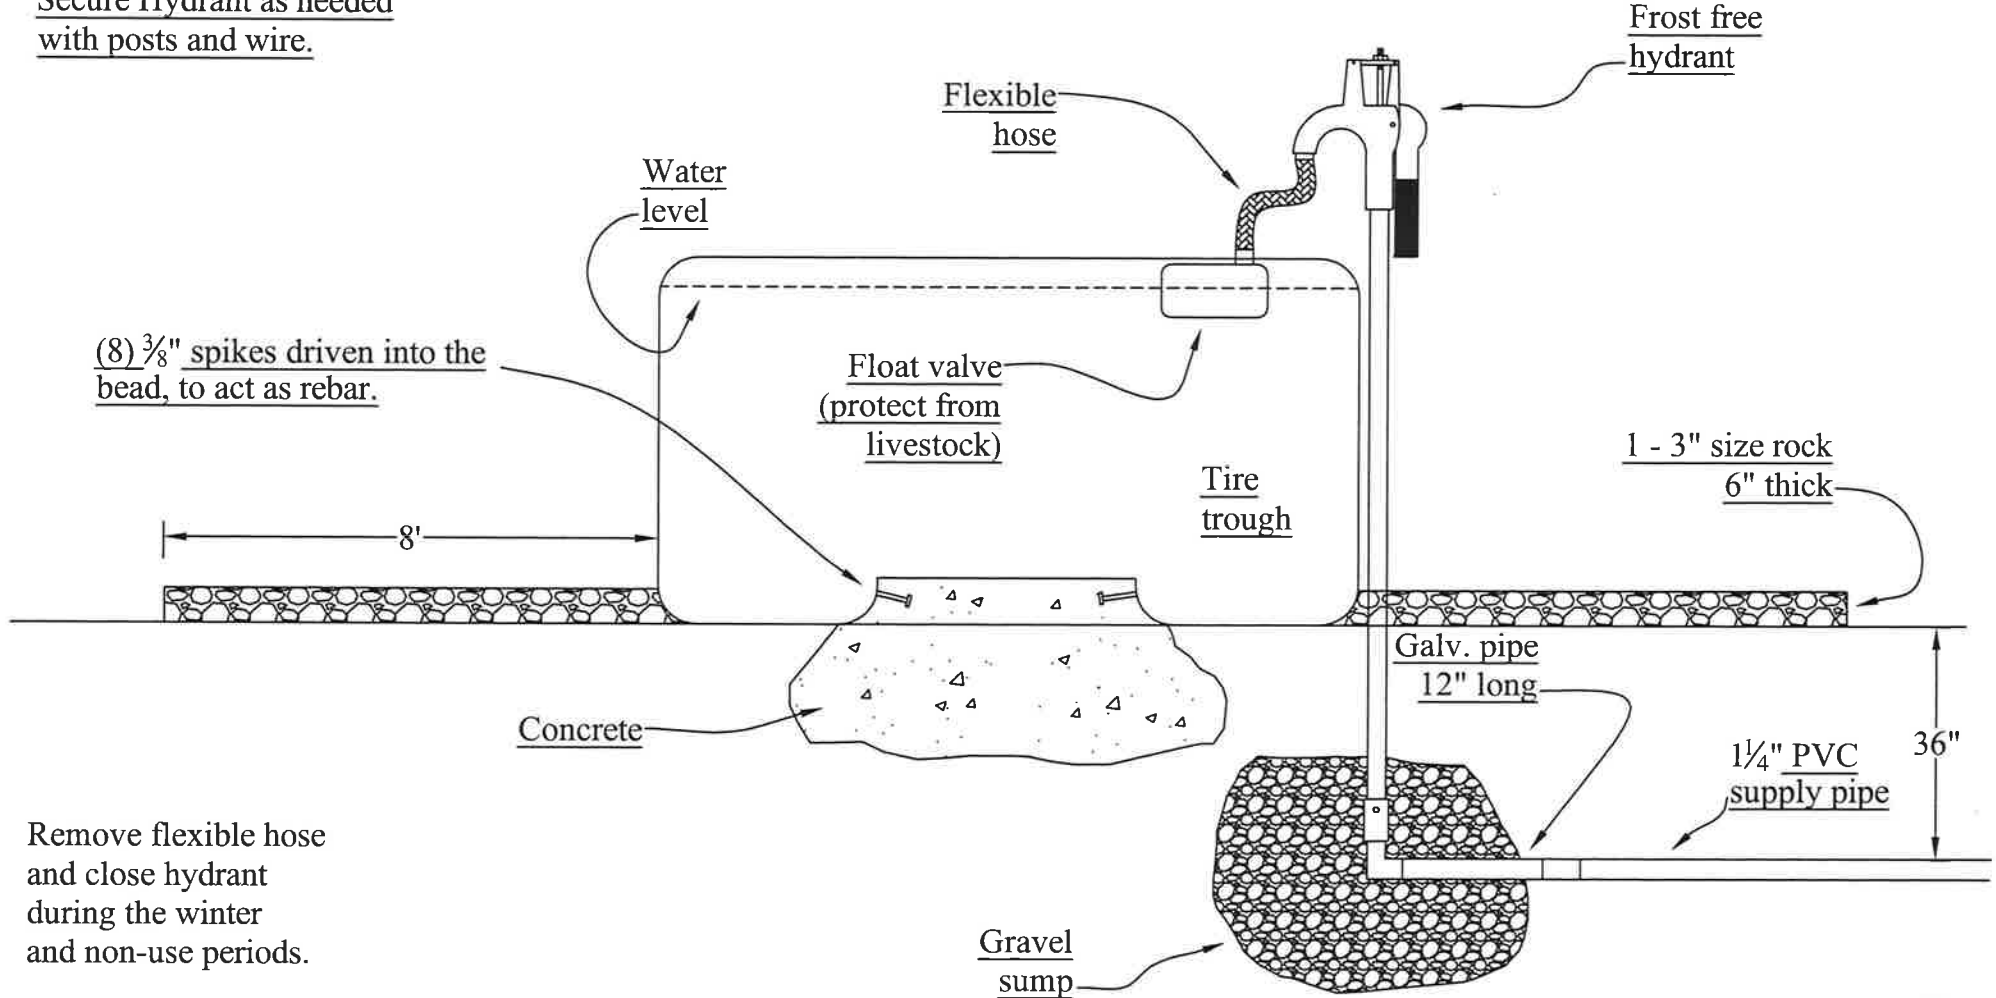

Job Class II

I have reviewed the plans and specifications and agree to construct this project in accordance with them.

Cooperator _____ Date _____

Construction Specifications
Provided to Cooperator: 614

Guderian Spring Development North




NRCS NATURAL RESOURCES CONSERVATION SERVICE

Designed: JRE	Date: 9/18	Approved By: JRE
Drawn: JRE	Date: 9/18	Title: SC
Traced: _____	Date: 9/18	Sheet No. _____
Checked: _____	Date: _____	Or _____
		Drawing No. _____


ESCAPE RAMP DETAIL

Not to scale

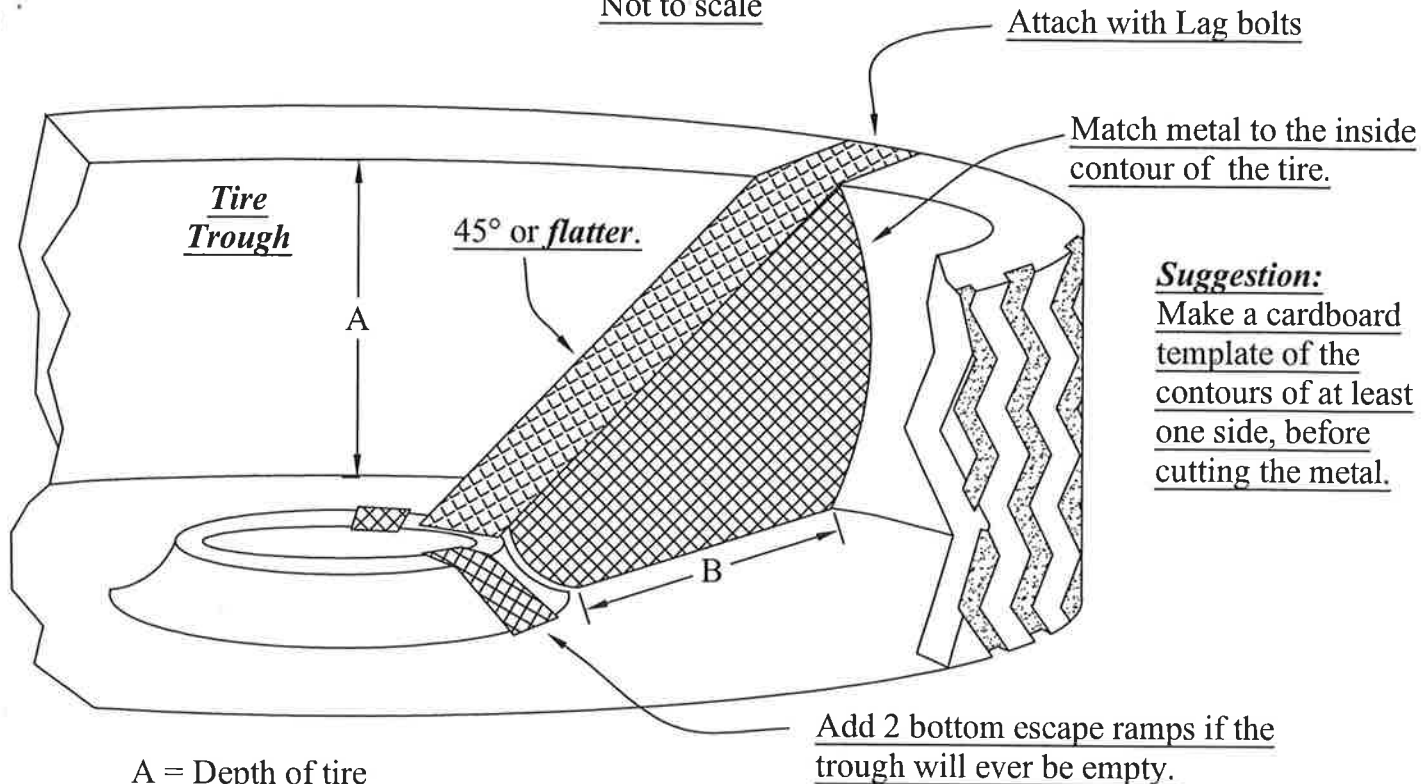

A = Depth of tire

B = Bottom width

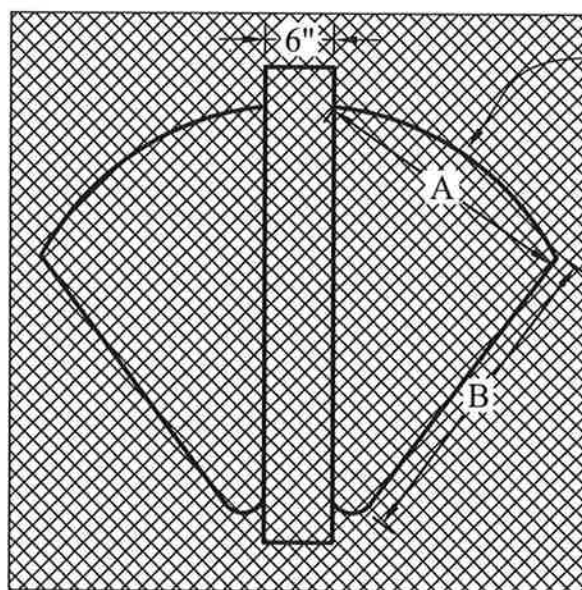

Cut and bend lines.

Actual shape and dimensions
will depend on tire size.

1/2" expanded metal,
finished with a rust inhibiting
paint or coating.

or

1/2" Hardware cloth, with an internal
frame can also be used.

Job Class II

Guderian Spring Development North



NRCS NATURAL RESOURCES CONSERVATION SERVICE

Designed: <u>JRE</u>	Date: <u>9/18</u>	Approved By: <u>JRE</u>
Drawn: <u>JRE</u>	Date: <u>9/18</u>	Title: <u>SC</u>
Traced: _____	Date: <u>9/18</u>	Sheet No. _____
Checked: _____	_____	Or _____
_____	_____	Drawing No. _____

I have reviewed the plans and specifications and agree to construct this project in accordance with them.

Cooperator _____ Date _____

RECEIVED


NOV 13 2018

Guderian Plan Map

Date: 7/9/2018

Customer(s): JANELLE GUDERIAN
District: IDAHO SOIL & WATER CONSERVATION DISTRICT

Field Office: GRANGEVILLE SERVICE CENTER
Agency: NRCS
Assisted By: JARED EVERSON
State and County: ID, Idaho County, Idaho

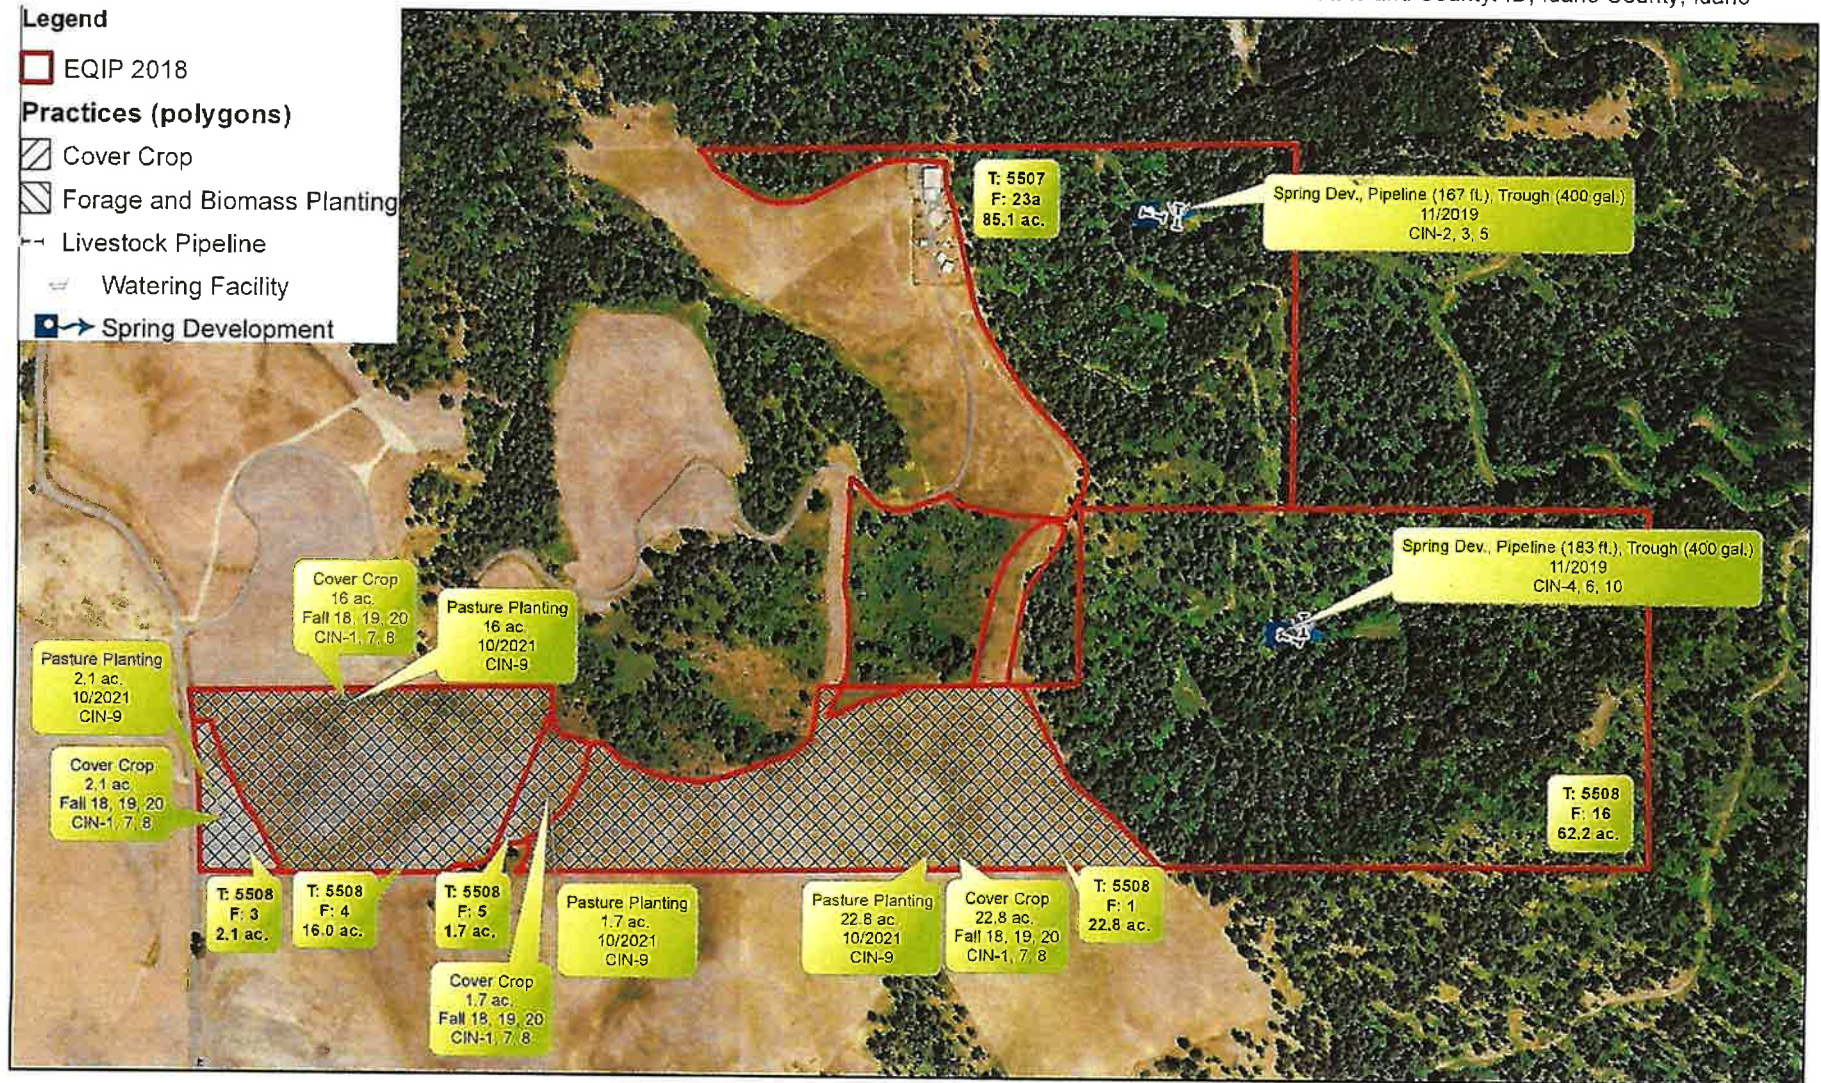

500 0 500 1,000 1,500 2,000 Feet

34N 04E Sec 17

JR 11-13-2018



Guderian Plan Map

Date: 7/9/2018

Customer(s): JANELLE GUDERIAN
District: IDAHO SOIL & WATER CONSERVATION DISTRICT

Field Office: GRANGEVILLE SERVICE CENTER
Agency: NRCS
Assisted By: JARED EVERSON
State and County: ID, Idaho County, Idaho

Legend

 EQIP 2018

Practices (polygons)

Cover Crop


Forage and Biomass Planting

Livestock Pipeline

Watering Facility

Spring Development

SUPERSEDED

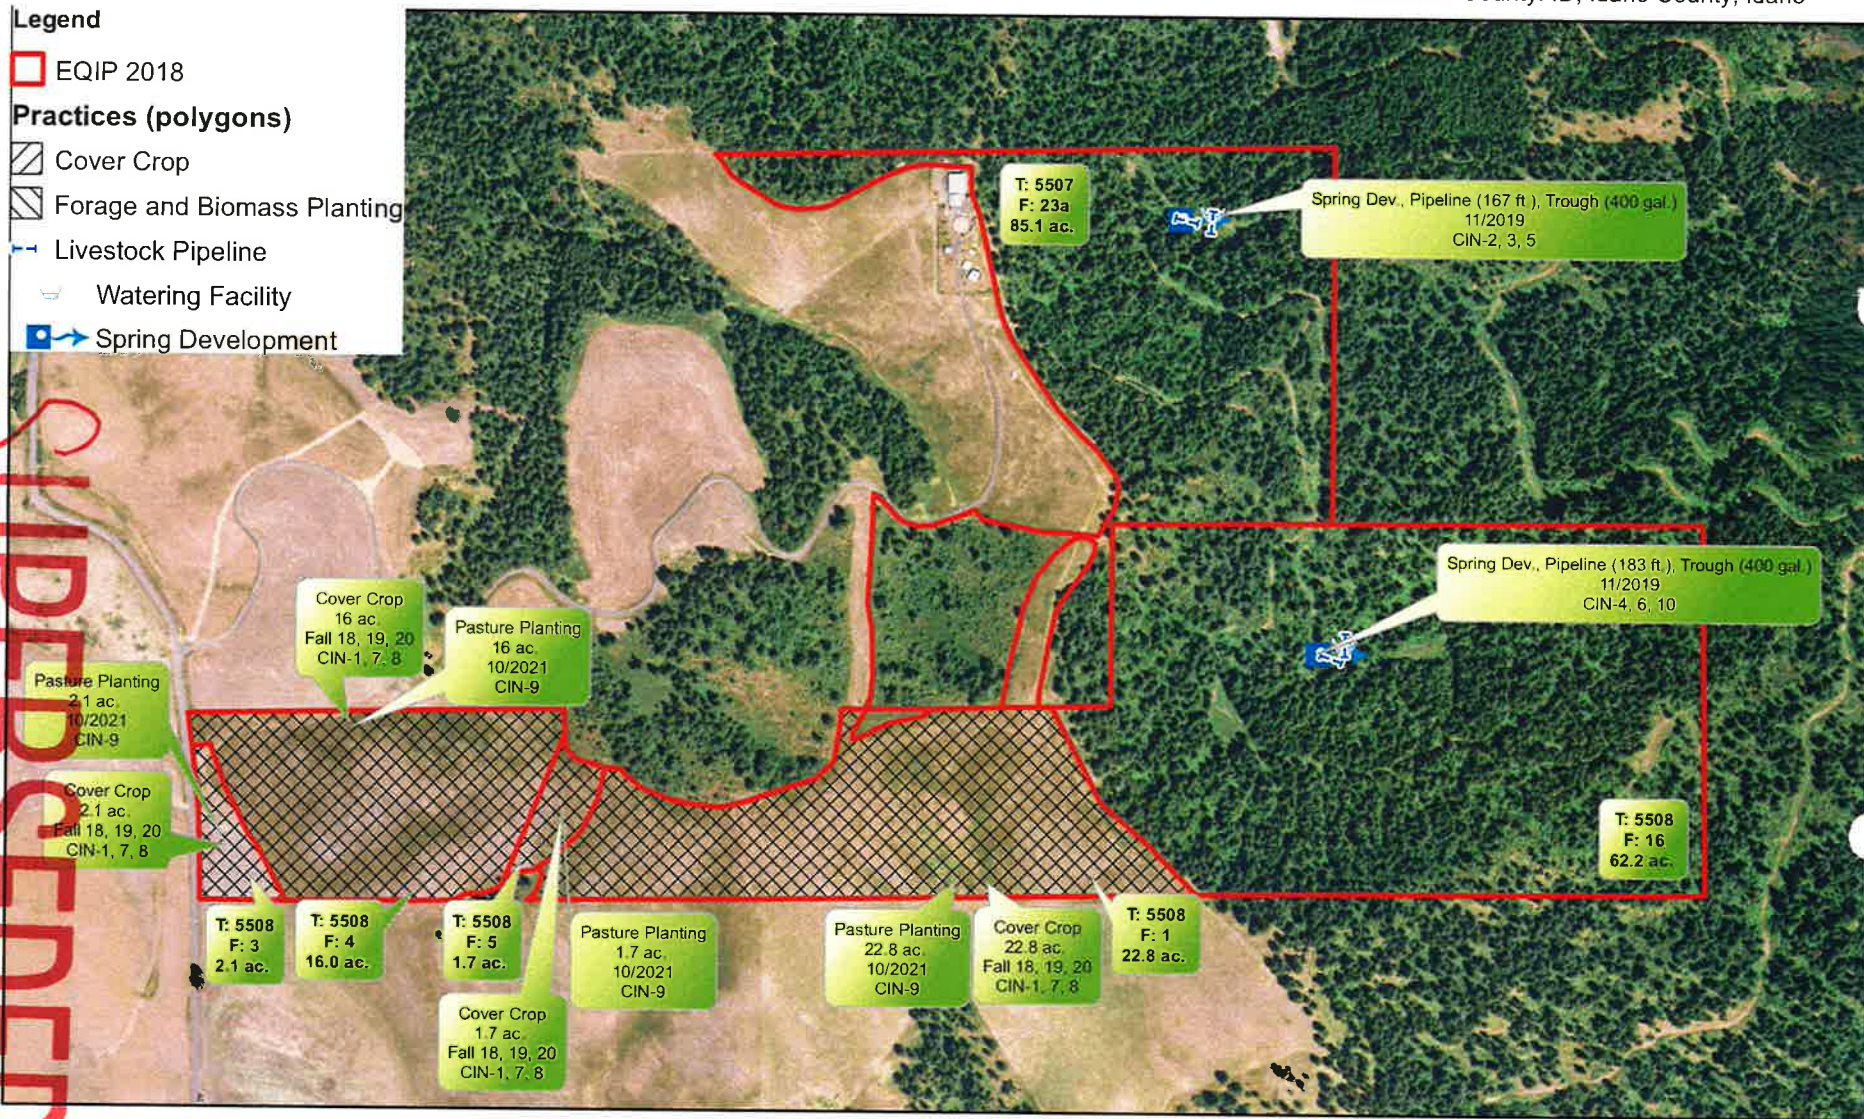

USDA
Soil
11/3/18
map



State of Idaho

DEPARTMENT OF WATER RESOURCES

Northern Region • 7600 N. Mineral Drive, Suite 100 • Coeur d'Alene, Idaho 83815-7763
Phone: (208) 762-2800 • Fax: (208) 762-2819 • Website: www.idwr.idaho.gov

C.L. "BUTCH" OTTER
Governor

GARY SPACKMAN
Director

November 14, 2018

STEVE RIEGER
JANELLE RIEGER
170 HARRISBURG RD
KAMIAH, ID 83536

Applications For Permit No. 84-12293 & 84-12294

Dear Applicants:

The Department of Water Resources has received your water right applications. Please refer to the number referenced above in all future correspondence regarding these applications.

A legal notice of the applications have been prepared and are scheduled for publication in the IDAHO COUNTY FREE PRESS on 11/21/2018 and 11/28/2018. Protests to these applications may be submitted for a period ending ten (10) days after the second publication.

If the application(s) is/are protested, you will be sent a copy of each protest. All protests must be resolved before the application(s) can be considered for approval. If the protest(s) cannot be resolved voluntarily, the Department will conduct a conference and/or hearing on the matter.

If the applications are not protested, the Department will process your applications and notify you of any action taken on the applications. If your applications are approved, the Department will send you copies of the permits.

Please contact this office if you have any questions regarding the applications.

Sincerely,

Tammy Alleman
Administrative Assistant

Alleman, Tammy

From: Alleman, Tammy
Sent: Wednesday, November 14, 2018 10:12 AM
To: 'IFP Legals'
Subject: Legal Notice for Water Rights
Attachments: 84-12293 & 84-12294 Legal Notice.doc

Please publish the enclosed legal notice in the Idaho County Free Press on the dates indicated November 21st and November 28th (once a week for two consecutive weekly issues). If you cannot publish the notice on the proposed dates, please contact us immediately. Please send a proof once you have the article ready for print for our review.

An affidavit of publication must be submitted to the Department along with the publication bill. Please send the affidavit and bill to this office before 12/10/2018. Your cooperation is appreciated.

Thank you,

Tammy

Tammy Alleman
Administrative Assistant
Idaho Department of Water Resources
7600 North Mineral Drive, Suite 100
Coeur d'Alene, ID 83815
Tammy.Alleman@idwr.idaho.gov
208-762-2800 Phone
208-762-2819 Fax

The following application(s) have been filed to appropriate the public waters of the State of Idaho:

84-12293

STEVE RIEGER
JANELLE RIEGER
170 HARRISBURG RD
KAMIAH, ID 83536
Point of Diversion NENWNW
S17 T34N R04E
IDAHO County
Source SPRING
Tributary SINKS
Use: STOCKWATER
01/01 to 12/31 0.04 CFS
Total Diversion: 0.04 CFS
Date Filed: 11/6/2018
Place Of Use: STOCKWATER
T34N R04E S17 NWNW

84-12294

STEVE RIEGER
JANELLE RIEGER
170 HARRISBURG RD
KAMIAH, ID 83536
Point of Diversion NWSENNW
S17 T34N R04E
IDAHO County
Source SPRING
Tributary SINKS
Use: STOCKWATER
01/01 to 12/31 0.04 CFS
Total Diversion: 0.04 CFS
Date Filed: 11/6/2018
Place Of Use: STOCKWATER
T34N R04E S17 SENW

Permits will be subject to all prior water rights. For additional information concerning the property location, contact Northern Region office at (208) 762-2800. Protests may be submitted based on the criteria of Idaho Code § 42-203A. Any protest against the approval of this application must be filed with the Director, Dept. of Water Resources, Northern Region, 7600 N MINERAL DR STE 100, COEUR D'ALENE ID 83815-7763 together with a protest fee of \$25.00 for each application on or before 12/10/2018. The protestant must also send a copy of the protest to the applicant.

GARY SPACKMAN, Director

Published on 11/21/2018 and 11/28/2018

MEMORANDUM

To: Water Right Applications for Steve & Janelle Rieger

From: Adam Frederick AF

Date: 11/13/2018

Re: Application for a Permit to Appropriate Water within the State of Idaho.

An incomplete application was received on November 6, 2018 in the name of Steve & Janelle Rieger for stockwater purposes. A corrected map was received on November 13, 2018 and that date will now be the priority for the applications. A phone call was also placed to Janelle Rieger to verify if the springs sank or were tributary to a stream. She said the springs went down the hill 10-20 feet and sank back into the ground. The tributary to the springs will be listed as sinks.