


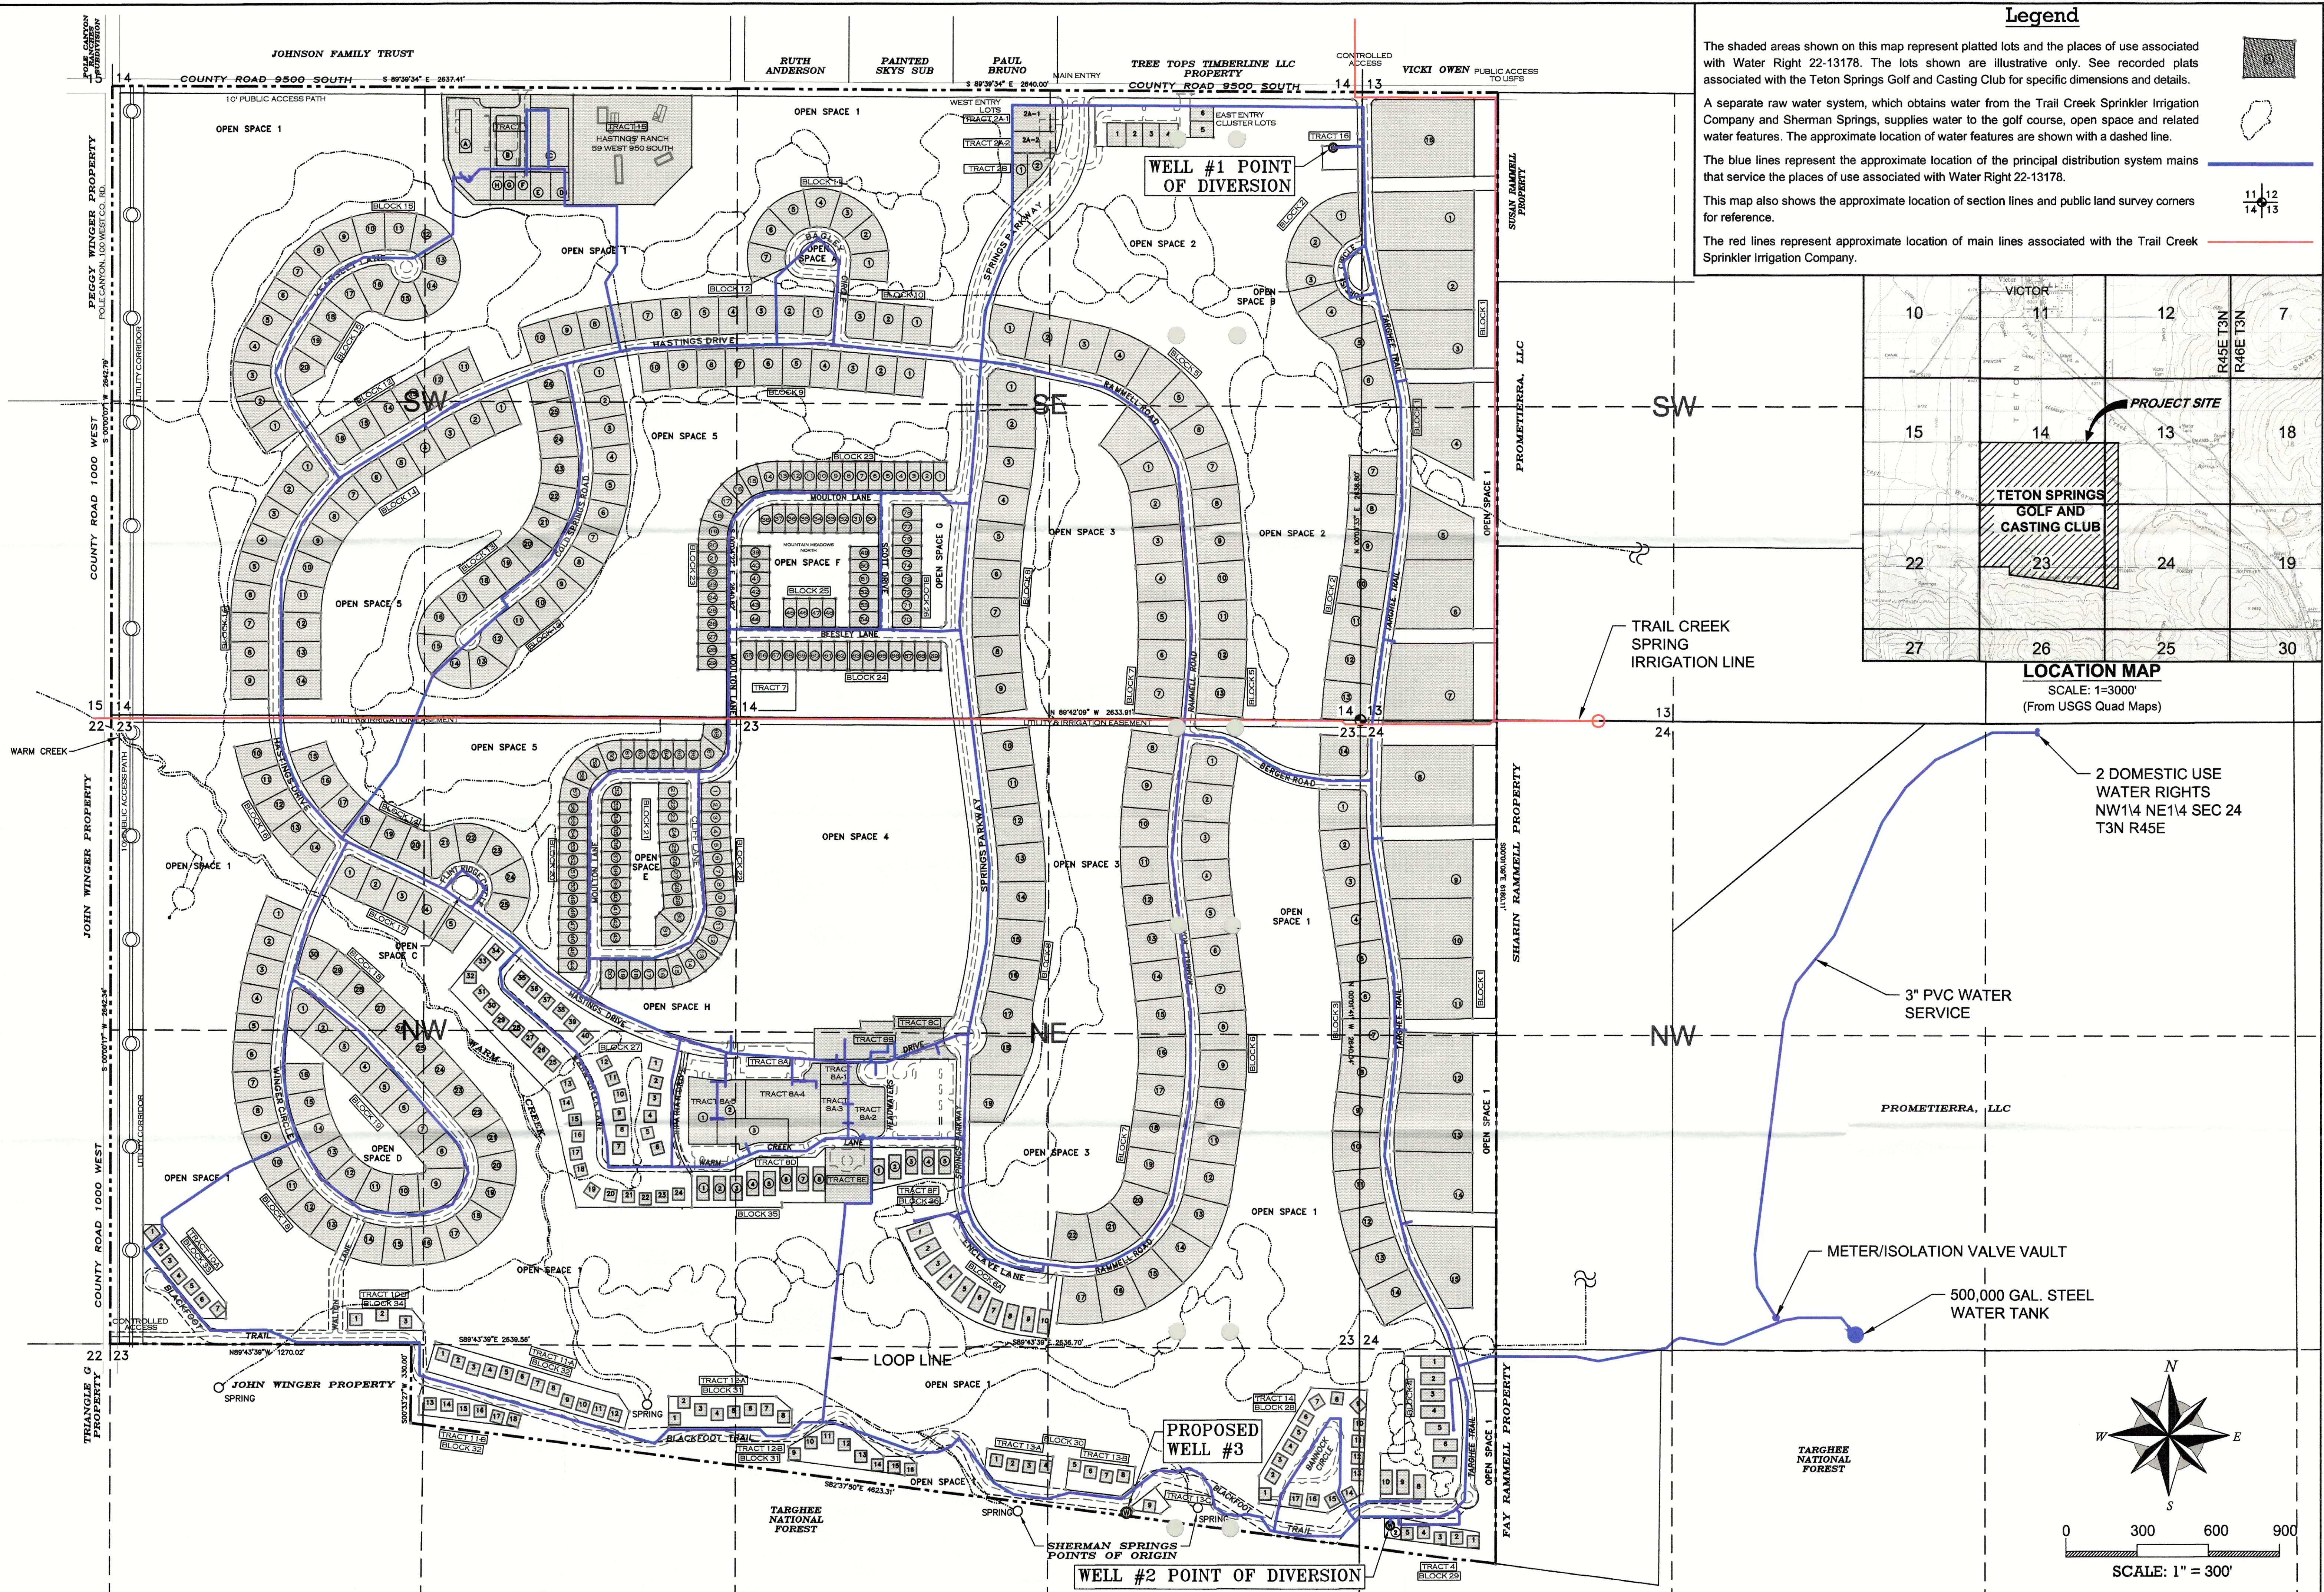

PROJECT TITLE: TETON WATER AND SEWER CO., LLC MAP TO ACCOMPANY TRANSFER APPLICATION FOR CHANGE IN POINT OF DIVERSION		DRAWING TITLE: PLACES OF USE AND POINTS OF DIVERSION FOR WATER RIGHT 22-13178	 RENDEZVOUS ENGINEERING, P.C. P.O. BOX 4858 JACKSON, WYOMING 83001 25 SOUTH GROS VENTRE STREET PHONE - 307.733.5252 FAX - 307.733.2334
PROJECT NUMBER: 17-030			
DRAWING NUMBER: WR1			
Prepared By: JKC Date: 10/17/17 Rev. Date: Plot Info: Data: Paths: * SOURCE WATER RIGHT 22-13178, * INTERMEDIATE WATER RIGHTS 22-13178			