

STATE OF IDAHO
DEPARTMENT OF WATER RESOURCES
BENEFICIAL USE FIELD REPORT

A. GENERAL INFORMATION

Permit No: 21-07444
Exam Date: 10/15/2015

1. Current Owner:
ISLAND PARK WATER CO C/O DOROTHY MCCARTY IDAHO FALLS ID 83401 (208) 521 2369
2. Accompanied by: Dorothy McCarty
Relationship to Permit Holder: Same
3. SOURCE: GROUND WATER

TRIBUTARY:

B. OVERLAP REVIEW

1. Other water rights with the same place of use: 21-10458 and 21-10501 each provide domestic water to one undefined home within the SWNW of Section 12.
2. Other water rights with the same point-of-diversion: 21-7443

C. DIVERSION AND DELIVERY SYSTEM**1. LOCATION OF POINT(S) OF DIVERSION:**

GROUND WATER SW $\frac{1}{4}$ NW $\frac{1}{4}$ Sec. 12, Twp 13N, Rge 42E, B.M. FREMONT County
GROUND WATER NW $\frac{1}{4}$ NW $\frac{1}{4}$ Sec. 12, Twp 13N, Rge 42E, B.M. FREMONT County
GROUND WATER NE $\frac{1}{4}$ NW $\frac{1}{4}$ Sec. 12, Twp 13N, Rge 42E, B.M. FREMONT County

Method of Determination: GPS and ArcMap

2.

PLACE OF USE: DOMESTIC

Twp	Rge	Sec	NE				NW				SW				SE				Totals
			NE	NW	SW	SE	NE	NW	SW	SE	NE	NW	SW	SE	NE	NW	SW	SE	
13N	42E	12					X	X	X	X									

Method of Determination: Meeting with appropriator and ArcMap

3.

Delivery System Diagram Attached (required). Indicate all major components and distances between components. Indicate weir size/pipe as applicable.

Map Attached Showing Location(s) of point(s) of diversion and place(s) of use (required). Scale must be 1:24,000 or greater.

X

X Aerial Photo Attached (required for irrigation of 10+ acres).

X Photo of Diversion and System Attached

4. Well Information

The system consists of three interconnected wells known as the Remington Well (5 hp in the NENW), the Savage Well (3 hp in the NWNW), and the Yale Creek Well (3 hp in the SWNW).

D. FLOW MEASUREMENTS

None of the three wells had enough exposed pipe on which to place a flow meter, so theoretical calculations are contemplated on an attached spreadsheet.

The pumping levels used in the theoretical calculations were derived from well drillers' reports.

It is of note that the well log for the Savage Well could not be located with 100% certainty. Island Park Water Company originally drilled the well, in addition to eight others serving the Shotgun Subdivisions. Of the nine total wells that Island Park Water Company drilled, five contained erroneous legal descriptions on the well logs. The correct location of seven of the other wells are discussed below, and in the field reports for licenses 21-13222, 21-13223, 21-13224, and 21-13225.

The other well which is not easily matched with a well log is locally known as the Springfield Well and is located in the SWNW of Section 12. The well logs used for the Savage and the Springfield wells (as well as two additional well logs) describe a location within the SWNW of Section 12. One was drilled in July of 1972, and the other in August of 1972. The well drilled in August diagrams on its well log a location in the NE ¼ of the QQ in which it was drilled. The Savage Well is in the NE ¼ of the QQ in which it was drilled, as opposed to the Springfield Well, which is in the SW ¼ of the QQ in which it was drilled. As a result, I decided to use the static water level from the log of the well drilled in August for the Savage Well.

The Remington Well's log contained a correct legal description. It is the only well both described, and physically located in, the NENW of Section 12.

The log used for the Yale Creek Well contains a corrected legal description, in which only the Yale Creek Well is located.

A pump test was run on one well (Chickasaw) of the nine wells drilled by Island Park Water Company to serve the Shotgun Subdivisions. It reported no drawdown after being pumped for ½ hour at 300 gpm. Therefore, no drawdown correction was applied as part of the theoretical calculations.

E. FLOW

 X Additional Computation Sheets Attached

CALCULATIONS

The system's three wells can produce a combined 0.47 cfs.

90 homes covered by this license / 125 total lots served by system * 0.47 cfs produced by system = 0.34 cfs for this license.

F. VOLUME CALCULATIONS

0.6 AFA in-home use/hookup

0.6 AFA domestic irrigation/hookup

0.6 AFA in-home use/hookup + 0.6 AFA domestic irrigation / hookup = 1.2 AFA/hookup * 90 hookups / system = 108.0 AFA/system

G. NARRATIVE/REMARKS/COMMENTS

This right covers 90 of the 125 hookups in Shotgun Subdivision numbers 2, 3, and 4 (NW ¼ of Section 12). The remaining 35 hookups Shotgun Subdivision 2, 3, and 4, and in the Yale Creek Cabin Sites Subdivision in the S ½ of the SW ¼, south of Beaver Springs Road, are covered by 21-7443.

The determination of 125 total hookups on the system was made by examining the lots' property owners and, using aerial photography, determining the number of structures on the lots. If contiguous lots were owned by the same entity and contained only one structure the size of a home/cabin, the property owner was assumed to have only one hookup.

It is of note that the Proof of Beneficial Use for this right was received on February 12, 1992, yet 2015 aerial photography was used in this analysis. Based on the dates the wells were drilled, dates on subdivision plats, and aerial photography from the 1990s, the beneficial use was developed in its entirety during the development period. Therefore, using 2015 aerial photography because of its higher quality has no effect on the issued license.

Have conditions of permit approval been met? ☒ Yes ☐ No

H. RECOMMENDATIONS

1. Recommended Amounts

<u>BENEFICIAL USE</u>	<u>PERIOD OF USE</u>	<u>DIVERSION RATE</u>	<u>ANNUAL VOLUME</u>
DOMESTIC	1/01 to 12/31	0.34 CFS	108.0 AF
	<u>Totals:</u>	0.340 CFS	108.0 AF

2. Recommended Amendments


☐ Change P.D. as reflected above ☐ Add P.D. as reflected above ☒ None
☐ Change P.U. as reflected above ☐ Add P.U. as reflected above ☒ None

I. AUTHENTICATION


Field Examiner's Name Cooper Fritz Date 5/3/2017

Reviewer James Cefalo Date 5/8/17

21-7444 PODs and POU at Licensing

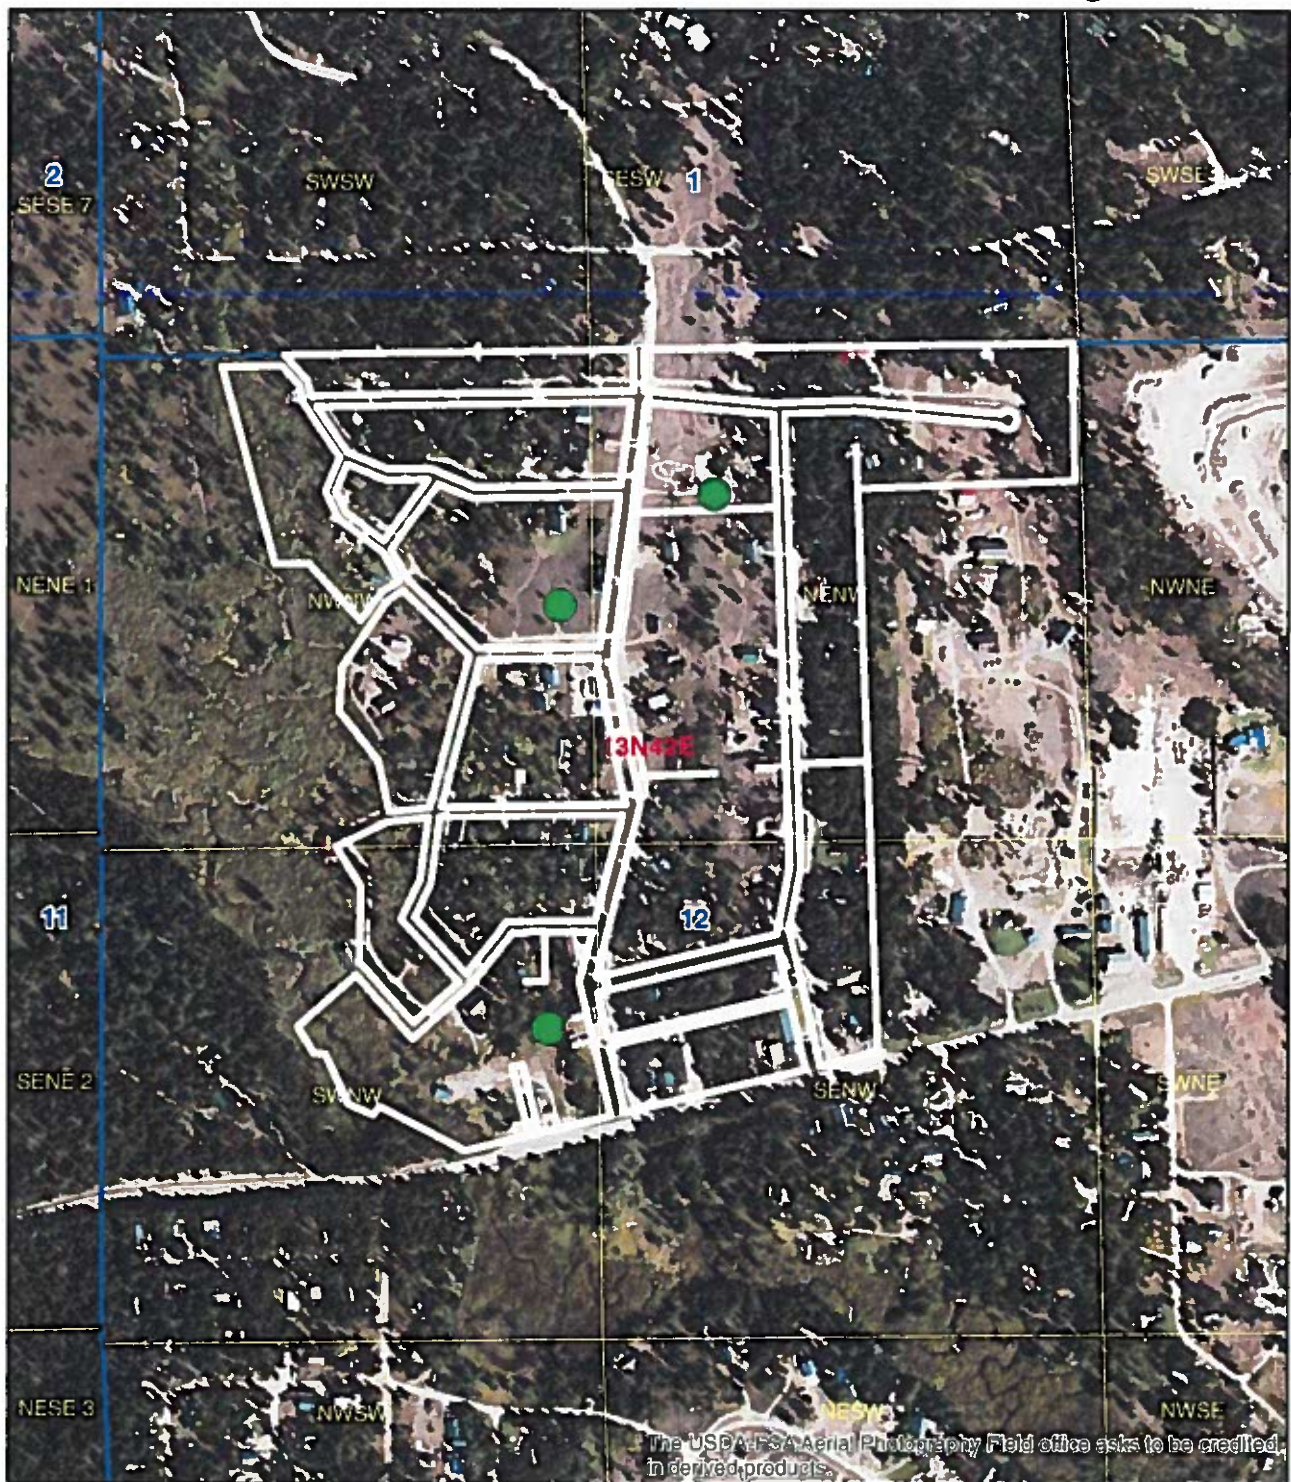

2015 Imagery

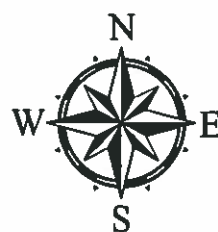

THEORETICAL HORSEPOWER EQUATION WORKSHEET (cjh 1/92)

Water Right No.: 21-7443 and 21-7444

Examiner: Cooper

Date of Field Exam: 10/15/2015

P/D No.:	Savage	Yale Creek	Remington	
PUMP HORSEPOWER	3	3	5	
BOOSTER HORSEPOWER	0	0	0	
PUMPING LEVEL	30	11	40	
DISCHARGE PRESSURE	50	50	50	
FRICTION	0	0	0	
RATE OF FLOW (cfs)	0.13	0.15	0.20	Total
(gpm)	57.0	65.6	88.9	0.47


The above calculates the formula =

$$Q = \frac{8.8 * (\text{Efficiency}) * \text{hp}}{\text{depth to water} + 2.31 * (\text{psi}) + \text{friction}}$$

Assumptions: %70 efficiency.

Examiners Notes:

Lift was taken from well log. Hp was emailed. A standard psi for domestic use of 50 was used to estimate the pressure against the pump.

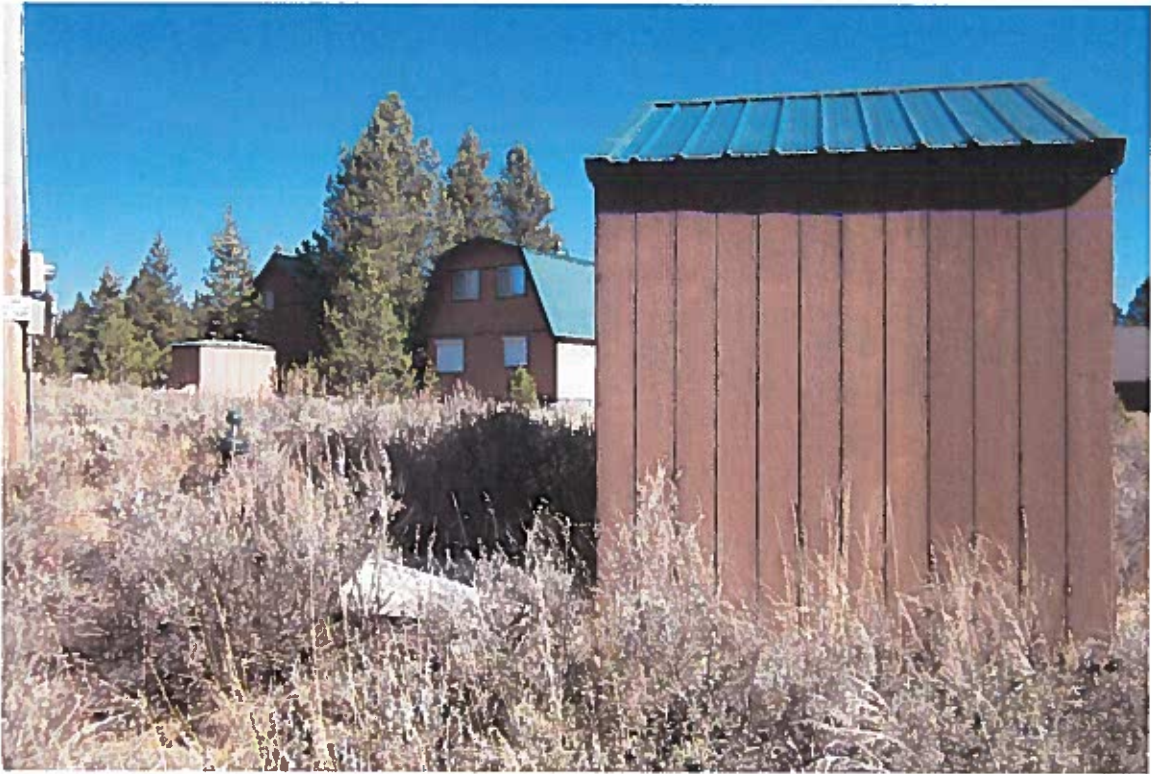

Savage Well

WELL DRILLER'S REPORT

State law requires that this report be filed with the Director, Department of Water Resources within 30 days after the completion or abandonment of the well.

RECEIVED
JAN 28 1976

Savage
WELL 10

JUN 28 1976

[illegible]

USE ADDITIONAL SHEETS IF NECESSARY

FORWARD THE WHITE COPY TO THE DEPARTMENT



Yule Creek Well

WELL DRILLER'S REPORT

State law requires that this report be filed with the State Reclamation Department within 30 days after completion or abandonment of the work.

1. WELL OWNER

Edwin Strobel
Name Shotgun No. 3 Island Park Water Co.
Address 360 A. St. Idaho Falls, Idaho 83401
Owner's Permit No. _____

2. NATURE OF WORK

☐ New well ☐ Deepened ☐ Replacement

☐ Abandoned (describe method of abandoning)

3. PROPOSED USE

☒ Domestic ☐ Irrigation ☐ Test
☐ Municipal ☐ Industrial ☐ Stock

4. METHOD DRILLED

☐ Cable ☒ Rotary ☐ Dug ☐ Other

5. WELL CONSTRUCTION

Diameter of hole 6 inches Total depth 55 feet
Casing schedule: ☐ Steel ☐ Concrete

Thickness	Diameter	From	To
<u>2.50</u> inches	<u>6</u> inches	<u>+1</u> feet	<u>48</u> ^{TP} feet
_____ inches	_____ inches	_____ feet	_____ feet
_____ inches	_____ inches	_____ feet	_____ feet
_____ inches	_____ inches	_____ feet	_____ feet
_____ inches	_____ inches	_____ feet	_____ feet

Was a packer or seal used? ☐ Yes ☒ No
 Perforated? ☐ Yes ☒ No
 How perforated? ☐ Factory ☐ Knife ☐ Torch
 Size of perforation _____ inches by _____ inches
 Number _____ From _____ To _____
 _____ perforations _____ feet _____ feet
 _____ perforations _____ feet _____ feet
 _____ perforations _____ feet _____ feet


Well screen installed? ☐ Yes ☒ No
 Manufacturer's name _____
 Type _____ Model No. _____
 Diameter _____ Slot size _____ Set from _____ feet to _____ feet
 Diameter _____ Slot size _____ Set from _____ feet to _____ feet

Gravel packed? ☐ Yes ☒ No Size of gravel _____
Placed from _____ feet to _____ feet

Surface seal? ☒ Yes ☐ No To what depth 20 feet
Material used in seal ☐ Cement grout ☒ Puddling clay

8. LOCATION OF WELL

Sketch map location must agree with written location.

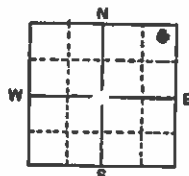

County Fremont
NE $\frac{1}{4}$ NE $\frac{1}{4}$ Sec. 11, T. 13 N, R. 42 E

7. WATER LEVEL

Static water level 11 feet below land surface
Flowing? ☐ Yes ☒ No G.P.M. flow 0
Temperature 50 ° F. Quality Good
Artesian closed-in pressure 0 p.s.i.
Controlled by ☐ Valve ☐ Cap ☒ Plug

8. WELL TEST DATA

☐ Pump ☐ Sailer ☐ Other

Discharge G.P.M.	Draw Down	Hours Pumped
------------------	-----------	--------------

9. LITHOLOGIC LOG

44450

[illegible]

10.

Work started June 25, 1970 finished June 25, 1970

11. DRILLER'S CERTIFICATION

This well was drilled under my supervision and this report is true to the best of my knowledge.

Andrew Well Drilling Contractors		5
Driller's or Firm's Name		Number
1268 East 17th Street	Idaho Falls, Idaho	
Address		
Signed By <i>Paul J. Andrew</i>		September 15, 1970
Signed By		Date

USE ADDITIONAL SHEETS IF NECESSARY

FORWARD THE WHITE, BLUE, AND PINK COPIES TO THE DEPARTMENT



Remington Well

WELL DRILLER'S REPORT

State law requires that this report be filed with the Director, Department of Water Resources within 30 days after the completion or abandonment of the well.

RECEIVED
within 30
JUN 28 1976

Remington

NW NE NW
Section
12

JUN 28 1976

USE ADDITIONAL SHEETS IF NECESSARY

1. WELL OWNER Name <u>Island Park Water Co.</u> Address <u>Shotgun Village Well No. 4</u> <u>% 300 A Street Idaho Falls, Idaho</u> Owner's Permit No. _____	7. WATER LEVEL Static water level <u>40</u> feet below land surface Flowing? ☐ Yes ☒ No G.P.M. flow _____ Temperature _____ ° F. Quality <u>good</u> Artesian closed-in pressure _____ p.s.i. Controlled by ☐ Valve ☐ Cap ☐ Plug	
2. NATURE OF WORK ☒ New well ☐ Deepened ☐ Replacement ☐ Abandoned (describe method of abandoning) _____	8. WELL TEST DATA ☐ Pumo ☐ Bailor ☐ Other Discharge G.P.M. Draw Down Hours Pumped	
3. PROPOSED USE ☒ Domestic ☐ Irrigation ☐ Test ☐ Other (specify type) ☐ Municipal ☐ Industrial ☐ Stock ☐ Waste Disposal or Injection	9. LITHOLOGIC LOG Hole Diam. Depth From To Material Water Yes No <table border="1"><tr><td>6</td><td>0</td><td>20</td><td>Boulders and Gravel</td><td></td></tr><tr><td></td><td>20</td><td>25</td><td>Boulders and Gravel and Clay</td><td></td></tr><tr><td></td><td>25</td><td>30</td><td>Clay small seep water</td><td>x</td></tr><tr><td></td><td>30</td><td>45</td><td>Clay</td><td></td></tr><tr><td></td><td>45</td><td>50</td><td>Clay</td><td>x</td></tr><tr><td></td><td>50</td><td>60</td><td>Clay and Gravel</td><td>x</td></tr><tr><td></td><td>60</td><td>65</td><td>Clay with gravel</td><td>x</td></tr><tr><td></td><td>65</td><td>75</td><td>Clay with Gravel</td><td></td></tr><tr><td></td><td>75</td><td>80</td><td>Gravel with Clay</td><td></td></tr><tr><td>6</td><td>80</td><td>100</td><td>Gravel with Clay</td><td>x</td></tr></table>	6	0	20	Boulders and Gravel			20	25	Boulders and Gravel and Clay			25	30	Clay small seep water	x		30	45	Clay			45	50	Clay	x		50	60	Clay and Gravel	x		60	65	Clay with gravel	x		65	75	Clay with Gravel			75	80	Gravel with Clay		6	80	100	Gravel with Clay	x
6	0	20	Boulders and Gravel	
	20	25	Boulders and Gravel and Clay	
	25	30	Clay small seep water	x	
	30	45	Clay	
	45	50	Clay	x	
	50	60	Clay and Gravel	x	
	60	65	Clay with gravel	x	
	65	75	Clay with Gravel	
	75	80	Gravel with Clay	
6	80	100	Gravel with Clay	x	
4. METHOD DRILLED ☐ Cable ☒ Rotary ☐ Dug ☐ Other	
5. WELL CONSTRUCTION Diameter of hole <u>6</u> inches Total depth <u>100</u> feet Casing schedule: ☒ Steel ☐ Concrete Thickness Diameter From To <u>.250</u> inches <u>6</u> inches + <u>1</u> feet <u>100</u> feet _____ inches _____ inches _____ feet _____ feet _____ inches _____ inches _____ feet _____ feet _____ inches _____ inches _____ feet _____ feet _____ inches _____ inches _____ feet _____ feet Was casing drive shoe used? ☐ Yes ☒ No Was a packer or seal used? ☐ Yes ☒ No Perforated? ☐ Yes ☒ No How perforated? ☐ Factory ☐ Knife ☐ Torch Size of perforation _____ inches by _____ inches Number From To _____ perforations _____ feet _____ feet _____ perforations _____ feet _____ feet _____ perforations _____ feet _____ feet Well screen installed? ☐ Yes ☒ No Manufacturer's name _____ Type _____ Model No. _____ Diameter _____ Slot size _____ Set from _____ feet to _____ feet Diameter _____ Slot size _____ Set from _____ feet to _____ feet Gravel packed? ☐ Yes ☒ No Size of gravel _____ Placed from _____ feet to _____ feet Surface seal depth <u>18+</u> Material used in seal ☐ Cement grout ☒ Bentonite ☒ Puddling clay ☐ Wall cuttings Sealing procedure used ☐ Slurry pit ☐ Temporary surface casing ☒ Overbars to seal depth	
6. LOCATION OF WELL Sketch map location must agree with written location. Subdivision Name <u>Shotgun Village</u> Lot No. _____ Block No. _____ County <u>Tremont</u> NE NW Sec. <u>12</u>, T. <u>13</u>, R. <u>42</u> E/W	10. Work started <u>10-17-70</u> finished <u>10-23-70</u> 11. DRILLERS CERTIFICATION Firm Name <u>Andrew Well Drilling Contr.</u> Firm No. <u>5</u> Address <u>1268 East 17th Street</u> Date <u>4-20-76</u> <u>Idaho Falls, Idaho 83403</u> Signed by (Firm Official) <u>[Signature]</u> and <u>[Signature]</u> (Operator)	

4331

Island Park Wells

Well No.	Well Name (Location)	Pump	Meter No.	GPS Lat	GPS Lon	Pipe Size	KWH
1	Remington	5hp	92157398	44:28.340 N	111:27.104 W	2" gal & 3" pvc	42218
2	Savage Rd.	3hp	39824466	44:28.289 N	111:27.191 W	1 1/4" & 2" gal	16724
3	Cherokee Rd	5 hp	96525436	44:27.859 N	111:27.317 W	1 1/4" & 2"	15724
4	Choctaw	5 hp	53244548	44:27.850 N	111:27.457 W	2", 3", & 1 1/4"	14754
5	Kickapoo	5 hp	94025128	44:28.082 N	111:26.797 W	1", 2", & 4"	18240
6	Stevens	1.5 hp	77957668	44:28.038 N	111:27.085 W	1 1/4"	36811 (35811)
7	Aspen Ridge Drive	5 hp	96698133	44:34.297 N	111:20.315 W	2"	01585
8	Lake View (valley View)	3 hp	91772649	44:37.419 N	111:19.527 W	2", 1 1/4"	
9	Trumpeter	3 hp	51614132	44:36.985 N	111:22.792 W	4" pue 2", 1 1/4" 1"	04547
10	Reese Drive Booster Station	1.5 hp	93392400			3", 1 1/4"	11016
11	Valley Drive (Valley View)	1.5 hp	87122932	44:37.661 N	111:19.768 W	3", 1"	04006
12	Goose Bay Drive East	5 hp	93503897	44:36.980 N	111:22.620 W	2", 1 1/4"	70123
13	Oak (Aspen Ridge)	5 hp	98078799	44:34.308 N	111:20.606 W	2", 1 1/4"	37105
14	Chickasaw	5 hp	91769077	44:27.915 N	111:27.124 W	4", 2", & 1 1/4"	13735
15	Yale Creek Road	N/A	N/A	N/A	N/A	N/A	N/A

[illegible]

David J. Benton, P.E.
Attache Certificate No. 77E

[illegible][illegible]

10. Witnesses who were at the home during the
 11. 12. 13. 84

[illegible]

DIVISION NO 2

FREMONT COUNTY, IDAHO

Part 2

The N.W. 1/4 of Sec. 12, T13N R 42 E.B.M.
BENTON ENGINEERING CONSULTING ENGINEERS
IDAHO FALLS, IDAHO

SCALE: 1" = 100'

NOTE: All statements are to write on each fol. Any statement may be used for walls, wall bases and all other.

State of Idaho, County of Fremont, I hereby certify that the plot was first FILED ALL OF JULY 19 IN BOOK 80 OF PLOTS or pages 36, at the request of David A. Bonham, Jr., of _____, and I further certify that the tracing of the plot having my signature is an exact copy of the original map.

NEWBURN'S CERTIFICATE NO. 50286

Charles
County Recorder
HARRIS

I certify that I have read this plot examined and find that it is correct and acceptable

COUNTY APPROVAL AND ACCEPTANCE
 Approved in the 5th regⁿ
 meeting this 22nd day of July, A.D. 1920, at which time this
 Subdivision was approved and accepted.
 Attest:

Don S. Janel *Don Janel*

Cable, 10/17/96



Shurt of Idaho, County of Franklin, I hereby certify that this
 And my hand 1-2 day of Jan 1920 at Idaho of Idaho at
 place 1 at the request of
 and I further certify that the tracing of this plot involving my
 signature is an exact copy of the document.

ACKNOWLEDGMENT

State of Idaho
County of _____[illegible]

RECORDER'S CERTIFICATE NO. 315355

Shurt of Idaho, County of Franklin, I hereby certify that this
 And my hand 1-2 day of Jan 1920 at Idaho of Idaho at
 place 1 at the request of
 and I further certify that the tracing of this plot involving my
 signature is an exact copy of the document
 RECORDED'S CERTIFICATE NO. 315355

ACKNOWLEDGMENT

State of Idaho
County of _____

Armed against before we were
signed every public the same first person.
I no number means to get to the
of the above day of September and
action - they to see that they received the
same for the purpose there mentioned.
This I am sure I shall this day at
my Commission expires. David B. Clark

COUNTY APPROVAL AND ACCEPTANCE

presented to the
County Board of Commis-
sioners this 2 day of Jan A.D. 1897, of which some this
Subscribers and approved and certified,

Jack B. Kline
Chairman

number 402 of the County of Los Angeles

The N.W. 1/4 of Sec. 12 T.13.N.R. 42 E.8.M.
BENTON ENGINEERING CONSULTING ENGINEERS
IDAHO FALLS, IDAHO 83402

ENGINEER'S CERTIFICATE

David E. Benson PE
10000 Chalmers Ave 722

[illegible]

be it known that we the undersigned do hereby certify that we are the legal owners of the above described tract of land, and we intend the same to be subdivided into lots, streets and alleys to be known as Shattuck, Wilson and Hayes Divisions and a number of smaller lots. Division number - a number.

Given under our hands and the Great Seal of the County of San Francisco, California, this 10th day of January, 1906.

Witness our hands and the Great Seal of the County of San Francisco, California, this 10th day of January, 1906.

Notary Public for the County of San Francisco, California.

Subscribed and sworn to before me this 10th day of January, 1906.

Notary Public for the County of San Francisco, California.

Edman, Alton
attorneys in Japanese Consulate

State of Idaho
County of Bonanza
I, Armenyus Applegate,
do hereby certify that the above
is a true and correct copy of the
original as the same appears in the
records of the County of Bonanza,
Idaho, and that the same is a true
and correct copy of the original
as the same appears in the records
of the County of Bonanza, Idaho.

[illegible]

RECORDER'S CERTIFICATE NO. 122861

ENGINEER'S APPROVAL

COUNTY APPROVAL AND ACCEPTANCE

Approved: W. P. H. H. H. Chairman

1- [0257, no COMBAT
14C 12, 13, 14, 

Disputed to the
County Board of Commis-
sioners this day of July 1921 at which time this
Submission was approved and accepted.

24-10-20

| Lots covered by 21-7443 and 21-7444, Unsorted | | | ACRES | Hookup Number |
|---|---|--|------------|---------------|
| OWNER | LEGAL1 | | | |
| AGUINAGA ANGEL AGUINAGA CAMILLE | SHOTGUN VILLAGE EST DIV #4 LOT 25 BLK 7 SEC 12 TWP 13 RGE 42 | | 0.60000000 | 1 |
| ASHE PAMELA H | SHOTGUN VILLAGE EST DIV #3 LOT 3 BLK 9 SEC 12 TWP 13 RGE 42 (RENTAL CABIN) PP | | 0.30000000 | 2 |
| ATWOOD GEORGE A | YALE CREEK CABIN SITES LOT 21 UNIT 2 SEC 1 TWP 13 RGE 42 | | 0.90000000 | 3 |
| BIESINGER RALPH A BIESINGER ANNA L | SHOTGUN VILLAGE EST DIV #3 LOT 6 BLK 8 SEC 12 TWP 13 RGE 42 | | 0.30000000 | 4 |
| BLOXHAM NOLAN BLOXHAM ALANE | SHOTGUN VILLAGE EST DIV #4 LOT 1 BLK 13 SEC 12 TWP 13 RGE 42 | | 0.30000000 | 5 |
| BOWERS HAROLD E BOWERS CAROL D | SHOTGUN VILLAGE EST DIV #3 LOT 1 BLK 12 SEC 12 TWP 13 RGE 42 | | 0.60000000 | 6 |
| BOWMAN JERALD J TRUST | SHOTGUN VILLAGE EST DIV #4 LOT 31 BLK 6 SEC 12 TWP 13 RGE 42 | | 0.50000000 | 7 |
| BRAGG JESSICA K BRAGG JACKIE D JR | SHOTGUN VILLAGE EST DIV #3 LOT 2 BLK 17 SEC 12 TWP 13 RGE 42 PP | | 0.40000000 | 8 |
| BRENNEN ROSALEE | SHOTGUN VILLAGE EST DIV #2 LOT 7 BLK 6 SEC 12 TWP 13 RGE 42 MH | | 0.40000000 | 9 |
| BRENNEN ROSALEE | SHOTGUN VILLAGE EST DIV #2 LOT 15 BLK 6 SEC 12 TWP 13 RGE 42 | | 0.40000000 | 10 |
| BROOKS THOMAS BROOKS JENNIFER | SHOTGUN VILLAGE EST DIV #4 LOTS 2 LESS TAX 2158 BLK 14 SEC 12 TWP 13 RGE 42 | | 0.30000000 | 11 |
| BROOKS THOMAS BROOKS JENNIFER | SHOTGUN VILLAGE EST DIV #4 LOT 3 BLK 14 SEC 12 TWP 13 RGE 42 | | 0.30000000 | |
| BROOKS THOMAS J BROOKS JENNIFER S | SHOTGUN VILLAGE EST DIV #4 LOTS 4-5 BLK 14 SEC 12 TWP 13 RGE 42 (MH) | | 0.50000000 | |
| BROOKS THOMAS J BROOKS JENNIFER S | SHOTGUN VILLAGE EST DIV #4 LOTS 4-5 BLK 14 SEC 12 TWP 13 RGE 42 (MH) | | 0.30000000 | 12 |
| BROWN STEVEN JAMES BROWN DANA SUE | SHOTGUN VILLAGE EST DIV #4 LOT 9 BLK 13 SEC 12 TWP 13 RGE 42 (MH) | | 0.40000000 | 13 |
| CARTER CONNIE | SHOTGUN VILLAGE EST DIV #2 LOT 22 BLK 6 SEC 12 TWP 13 RGE 42 | | 0.40000000 | |
| CARTER CONNIE | SHOTGUN VILLAGE EST DIV #2 LOT 23 BLK 6 SEC 12 TWP 13 RGE 42 | | 0.40000000 | |
| CHRISTENSEN MAX CHRISTENSEN ANN | SHOTGUN VILLAGE EST DIV #2 LOT 10 BLK 7 SEC 12 TWP 13 RGE 42 | | 0.50000000 | 14 |
| CLARKE JAN B CLARKE GEORGIA M | SHOTGUN VILLAGE EST DIV #4 LOT 30 BLK 7 SEC 12 TWP 13 RGE 42 | | 0.40000000 | 15 |
| CLARKE JAN B CLARKE GEORGIA M | SHOTGUN VILLAGE EST DIV #2 LOTS 1-2 BLK 6 SEC 12 TWP 13 RGE 42 | | 0.30000000 | 16 |
| CLARKE SHERI LYNN | SHOTGUN VILLAGE EST DIV #2 LOTS 1-2 BLK 6 SEC 12 TWP 13 RGE 42 | | 0.30000000 | 17 |
| COOK H WAYNE TRUST | SHOTGUN VILLAGE EST DIV #3 LOT 1 BLK 11 SEC 12 TWP 13 RGE 42 | | 0.50000000 | 18 |
| COVINGTON STEVE ET UX | YALE CREEK CABIN SITES LOT 17 BLK 1 UNIT 1 SEC 1 TWP 13 RGE 42 | | 0.80000000 | 19 |
| COX JAMES H & HELEN DIANE TRUST | SHOTGUN VILLAGE EST DIV #4 LOT 3 BLK 13 SEC 12 TWP 13 RGE 42 | | 0.30000000 | 20 |
| COX KEVIN JAMES | SHOTGUN VILLAGE EST DIV #3 LOT 9 BLK 11 SEC 12 TWP 13 RGE 42 | | 0.50000000 | 21 |
| CTC VI LTD | SHOTGUN VILLAGE EST DIV #2 LOT 11 BLK 7 SEC 12 TWP 13 RGE 42 | | 0.50000000 | 22 |
| DAIGLE MATTHEW DAIGLE JODIE | SHOTGUN VILLAGE EST DIV #2 LOT 16 BLK 6 SEC 12 TWP 13 RGE 42 | | 0.40000000 | 23 |
| DAIGLE MATTHEW DAIGLE JODIE | YALE CREEK CABIN SITES LOT 19 BLK 1 UNIT 1 SEC 1 TWP 13 RGE 42 | | 0.90000000 | 24 |
| DAVIS JAMES E DAVIS JULIA A | YALE CREEK CABIN SITES LOT 18 BLK 1 UNIT 1 SEC 1 TWP 13 RGE 42 | | 0.80000000 | |
| DOLMAN THOMAS W PRUETT CAROLE A | SHOTGUN VILLAGE EST DIV #4 LOT 34 BLK 6 SEC 12 TWP 13 RGE 42 | | 0.40000000 | 25 |
| DREW AVA DEAN | SHOTGUN VILLAGE EST DIV #4 LOT 8 BLK 5 SEC 12 TWP 13 RGE 42 | | 0.40000000 | 26 |
| DUGGAN WILLIAM C & MAUREEN K TRUST | YALE CREEK CABIN SITES LOT 18 UNIT 2 SEC 1 TWP 13 RGE 42 | | 1.00000000 | 27 |
| EDWARD ROBERT W EDWARD M CAROLINE | SHOTGUN VILLAGE EST DIV #3 LOT 1 BLK 10 SEC 12 TWP 13 RGE 42 (MH) | | 0.20000000 | 28 |
| ELDRIDGE P N ELDRIDGE MARCIA R | SHOTGUN VILLAGE EST DIV #2 TAX 3122 (LOT 2, PART OF 1-3) BLK 7 SEC 12 TWP 13 RGE 42 | | 0.40000000 | 29 |
| ELIASON CLINT B | SHOTGUN VILLAGE EST DIV #2 LOT 14 BLK 7 SEC 12 TWP 13 RGE 42 | | 1.10000000 | 30 |
| EVANS LINDA EVANS BRENT | SHOTGUN VILLAGE EST DIV #3 LOT 7 BLK 12 SEC 12 TWP 13 RGE 42 | | 0.50000000 | 31 |
| EVERTSON JAMES | SHOTGUN VILLAGE EST DIV #2 LOT 19 BLK 6 SEC 12 TWP 13 RGE 42 | | 0.50000000 | 32 |
| EVERTSON JAMES | SHOTGUN VILLAGE EST DIV #2 LOTS 17 LESS N 94' BLK 6 SEC 12 TWP 13 RGE 42 | | 0.40000000 | 33 |
| FARMER FAMILY TRUST | SHOTGUN VILLAGE EST DIV #4 LOT 6 BLK 5 SEC 12 TWP 13 RGE 42 (STORAGE SHEDS-NO LF) | | 0.20000000 | |
| FARNES JOHN E FARNES DONNA | SHOTGUN VILLAGE EST DIV #4 LOT 28 BLK 6 SEC 12 TWP 13 RGE 42 | | 0.40000000 | 34 |
| FARNES JOHN EDDY | SHOTGUN VILLAGE EST DIV #2 LOT 27 BLK 6 SEC 12 TWP 13 RGE 42 | | 0.40000000 | 35 |
| FARNES MARK FARNES KAREN | SHOTGUN VILLAGE EST DIV #2 LOT 2 BLK 5 SEC 12 TWP 13 RGE 42 | | 0.30000000 | 36 |
| FARNES MARK FARNES KAREN | SHOTGUN VILLAGE EST DIV #4 LOT 1 BLK 5 SEC 12 TWP 13 RGE 42 | | 0.30000000 | |
| FELTS CLINTON B FELTS LAURI W | SHOTGUN VILLAGE EST DIV #4 LOT 8 LESS TAX 3108; LOT 9 BLK 14 SEC 12 TWP 13 RGE 42 PP (RENTAL CABIN) | | 0.20000000 | 37 |
| FELTS CLINTON B FELTS LAURI W | SHOTGUN VILLAGE EST DIV #4 LOT 8 LESS TAX 3108; LOT 9 BLK 14 SEC 12 TWP 13 RGE 42 PP (RENTAL CABIN) | | 0.30000000 | 38 |
| FIGUEROA LOUISE | SHOTGUN VILLAGE EST DIV #4 LOT 2 BLK 13 SEC 12 TWP 13 RGE 42 | | 0.30000000 | 39 |
| FISHER KIRK FISHER KATHRYN | SHOTGUN VILLAGE EST DIV #2 LOT 15 BLK 7 SEC 12 TWP 13 RGE 42 (O1 2006) | | 0.60000000 | 40 |
| FLYING ELBOW LLC | SHOTGUN VILLAGE EST DIV #3 LOT 6 BLK 9 SEC 12 TWP 13 RGE 42 | | 0.30000000 | 41 |

| | | | |
|---|--|------------|----|
| FOLSOM LESLIE | SHOTGUN VILLAGE EST DIV #4 LOT 15 BLK 14 SEC 12 TWP 13 RGE 42 | 0.60000000 | 42 |
| FOLSOM PROPERTIES LLC | SHOTGUN VILLAGE EST DIV #4 LOT 14 BLK 14 SEC 12 TWP 13 RGE 42 | 0.50000000 | 43 |
| FOLSOM PROPERTIES LLC | SHOTGUN VILLAGE EST DIV #4 LOTS 1-2-3 BLK 15 SEC 12 TWP 13 RGE 42 | 0.40000000 | |
| FOLSOM PROPERTIES LLC | SHOTGUN VILLAGE EST DIV #4 LOTS 1-2-3 BLK 15 SEC 12 TWP 13 RGE 42 | 0.50000000 | |
| FOLSOM PROPERTIES LLC | SHOTGUN VILLAGE EST DIV #4 LOTS 1-2-3 BLK 15 SEC 12 TWP 13 RGE 42 | 0.40000000 | |
| FOLSOM PROPERTIES LLC | SHOTGUN VILLAGE EST DIV #4 LOTS 4-5 BLK 15 SEC 12 TWP 13 RGE 42 | 0.40000000 | |
| FOLSOM PROPERTIES LLC | SHOTGUN VILLAGE EST DIV #4 LOTS 4-5 BLK 15 SEC 12 TWP 13 RGE 42 | 0.30000000 | |
| FOLSOM PROPERTIES LLC | SHOTGUN VILLAGE EST DIV #4 LOTS 12-13 BLK 14 SEC 12 TWP 13 RGE 42 | 0.50000000 | |
| FOLSOM PROPERTIES LLC | SHOTGUN VILLAGE EST DIV #4 LOTS 12-13 BLK 14 SEC 12 TWP 13 RGE 42 | 0.70000000 | 44 |
| FOLSOM RONALD WAYNE | SHOTGUN VILLAGE EST DIV #4 LOT 6 BLK 13 SEC 12 TWP 13 RGE 42 | 0.50000000 | 45 |
| FOWLER SARAH L | SHOTGUN VILLAGE EST DIV #3 LOTS 4-5 BLK 17 SEC 12 TWP 13 RGE 42 | 0.70000000 | |
| FOWLER SARAH L | SHOTGUN VILLAGE EST DIV #3 LOTS 4-5 BLK 17 SEC 12 TWP 13 RGE 42 | 1.00000000 | |
| FRESH INVESTMENTS LLC | SHOTGUN VILLAGE EST DIV #4 LOT 30 BLK 6 SEC 12 TWP 13 RGE 42 | 0.40000000 | 46 |
| GARDNER GLORIA | SHOTGUN VILLAGE EST DIV #3 LOT 14 BLK 9 SEC 12 TWP 13 RGE 42 | 0.20000000 | 47 |
| GIANCHETTA NOREEN GIANCHETTA CURT | SHOTGUN VILLAGE EST DIV #2 LOT 18 BLK 7 SEC 12 TWP 13 RGE 42 | 0.50000000 | 48 |
| GIBBY DOUGLAS WAYNE GIBBY ELAINE THOMPSON | SHOTGUN VILLAGE EST DIV #3 LOT 2 BLK 10 SEC 12 TWP 13 RGE 42 | 0.40000000 | 49 |
| GRAVATT ERIC K GRAVATT LAURALYN | YALE CREEK CABIN SITES LOT 14 BLK 1 UNIT 1 SEC 1 TWP 13 RGE 42 (RENTAL CABIN) PP | 0.80000000 | 50 |
| GRAVATT ERIC K GRAVATT LAURALYN | YALE CREEK CABIN SITES LOT 13 BLK 1 UNIT 1 SEC 1 TWP 13 RGE 42 | 0.90000000 | |
| GRAY CARMEN PETTY TRUST PROUDFIT MATT | YALE CREEK CABIN SITES LOT 16 BLK 1 UNIT 1 SEC 1 TWP 13 RGE 42 | 0.90000000 | 51 |
| GROUL ERNEST F & VERLA L TRUST | SHOTGUN VILLAGE EST DIV #2 LOT 3 BLK 6 SEC 12 TWP 13 RGE 42 | 0.70000000 | 52 |
| HAAS-GARRETT FAMILY TRUST | SHOTGUN VILLAGE EST DIV #3 LOT 9 BLK 9 SEC 12 TWP 13 RGE 42 | 0.30000000 | 53 |
| HAMMER ALICIA D | SHOTGUN VILLAGE EST DIV #2 LOT 8 BLK 7 SEC 12 TWP 13 RGE 42 | 0.50000000 | 54 |
| HARRIS LINDA | SHOTGUN VILLAGE EST DIV #2 LOT 17 BLK 7 SEC 12 TWP 13 RGE 42 | 0.50000000 | 55 |
| HART FAMILY TRUST | SHOTGUN VILLAGE EST DIV #3 LOT 4 BLK 11 SEC 12 TWP 13 RGE 42 (MH) | 0.50000000 | 56 |
| HART FAMILY TRUST | SHOTGUN VILLAGE EST DIV #3 LOT 5 BLK 11 SEC 12 TWP 13 RGE 42 | 0.50000000 | |
| HILL JACQUELINE KORIN | SHOTGUN VILLAGE EST DIV #2 LOT 6 BLK 7 SEC 12 TWP 13 RGE 42 | 0.50000000 | 57 |
| HOLMES SALLY MYERS AMY E | SHOTGUN VILLAGE EST DIV #2 LOT 12 BLK 7 SEC 12 TWP 13 RGE 42 | 0.50000000 | 58 |
| HOLMES THOMAS E HOLMES TAMMY L | SHOTGUN VILLAGE EST DIV #2 LOT 24 BLK 6 SEC 12 TWP 13 RGE 42 | 0.40000000 | 59 |
| HOUSLEY FAMILY TRUST | SHOTGUN VILLAGE EST DIV #2 LOT 11 BLK 6 SEC 12 TWP 13 RGE 42 | 0.40000000 | 60 |
| HOUSLEY FAMILY TRUST | SHOTGUN VILLAGE EST DIV #2 LOT 12 BLK 6 SEC 12 TWP 13 RGE 42 | 0.40000000 | |
| HOWELL K C TRUST | SHOTGUN VILLAGE EST DIV #3 LOT 7 BLK 8 SEC 12 TWP 13 RGE 42 | 0.30000000 | 61 |
| IRELAND FRANK WALTER | SHOTGUN VILLAGE EST DIV #4 TAX 3108 (PART OF LOT 8) BLK 14 SEC 12 TWP 13 RGE 42 | 0.20000000 | 62 |
| IRELAND FRANK WALTER | SHOTGUN VILLAGE EST DIV #4 LOT 6 BLK 14 SEC 12 TWP 13 RGE 42 | 0.50000000 | |
| IRELAND FRANK WALTER | SHOTGUN VILLAGE EST DIV #4 LOT 7 BLK 14 SEC 12 TWP 13 RGE 42 (MH) | 0.30000000 | 63 |
| IRWIN DONALD M & GENEVA M TRUST | SHOTGUN VILLAGE EST DIV #3 LOT 6 BLK 16 SEC 12 TWP 13 RGE 42 | 0.50000000 | |
| IRWIN DONALD M & GENEVA M TRUST | SHOTGUN VILLAGE EST DIV #3 LOT 2 BLK 16 SEC 12 TWP 13 RGE 42 | 0.50000000 | |
| IRWIN DONALD M & GENEVA M TRUST | SHOTGUN VILLAGE EST DIV #3 LOT 3 BLK 16 SEC 12 TWP 13 RGE 42 | 0.40000000 | |
| IRWIN DONALD M & GENEVA M TRUST | SHOTGUN VILLAGE EST DIV #3 LOT 4 BLK 16 SEC 12 TWP 13 RGE 42 | 0.40000000 | |
| IRWIN DONALD M & GENEVA M TRUST | SHOTGUN VILLAGE EST DIV #3 LOT 5 BLK 16 SEC 12 TWP 13 RGE 42 | 0.40000000 | |
| ISLAND PARK ENTERPRISES LLC | SHOTGUN VILLAGE EST DIV #3 LOT 9 BLK 5 SEC 12 TWP 13 RGE 42 | 0.40000000 | 64 |
| ISLAND PARK WATER CO INC | SHOTGUN VILLAGE EST DIV #4 LOT 9 BLK 7 SEC 12 TWP 13 RGE 42 | 0.50000000 | |
| ISLAND PARK WATER CO INC | SHOTGUN VILLAGE EST DIV #3 LOT 8 BLK 11 SEC 12 TWP 13 RGE 42 | 0.50000000 | |
| ISLAND PARK WATER CO INC | SHOTGUN VILLAGE EST DIV #4 LOT 23 BLK 7 SEC 12 TWP 13 RGE 42 | 0.70000000 | 65 |
| JONES JAMES MICHAEL | SHOTGUN VILLAGE EST DIV #3 LOT 3 BLK 17 SEC 12 TWP 13 RGE 42 | 1.20000000 | 66 |
| KINGSTON PROPERTIES LP | SHOTGUN VILLAGE EST DIV #4 LOT 1, TAX 2158 LOT 2 BLK 14 SEC 12 TWP 13 RGE 42 | 0.10000000 | |
| KINGSTON PROPERTIES LP | SHOTGUN VILLAGE EST DIV #4 LOT 1, TAX 2158 LOT 2 BLK 14 SEC 12 TWP 13 RGE 42 | 0.40000000 | 67 |
| KISHIYAMA PATRICIA MCQUADY FREDRIC C | SHOTGUN VILLAGE EST DIV #2 LOT 21 BLK 6 SEC 12 TWP 13 RGE 42 | 0.40000000 | 68 |
| KUCK TODD D KUCK JOY I | SHOTGUN VILLAGE EST DIV #4 LOT 27 BLK 7 SEC 12 TWP 13 RGE 42 | 0.40000000 | |
| KUCK TODD D KUCK JOY I | SHOTGUN VILLAGE EST DIV #4 LOT 28 BLK 7 SEC 12 TWP 13 RGE 42 | 0.40000000 | |
| LAKE FRANK L LAKE ELAINE A | SHOTGUN VILLAGE EST DIV #3 LOT 8 BLK 8 SEC 12 TWP 13 RGE 42 | 0.30000000 | 69 |
| LENZ CONNOR CARL | SHOTGUN VILLAGE EST DIV #4 LOT 10 BLK 13 SEC 12 TWP 13 RGE 42 (Q2 2008) | 0.30000000 | 70 |

| | | | |
|--|---|------------|-----|
| LONG FRED ET UX | SHOTGUN VILLAGE EST DIV #3 LOT 4 BLK 12 SEC 12 TWP 13 RGE 42 | 0.60000000 | 71 |
| LONG FRED L LONG EVELYN J | SHOTGUN VILLAGE EST DIV #3 LOT 5 BLK 12 SEC 12 TWP 13 RGE 42 | 0.40000000 | |
| LOVELL KAY | SHOTGUN VILLAGE EST DIV #4 LOT 1 BLK 13 SEC 12 TWP 13 RGE 42 | 0.30000000 | 72 |
| LYBECK ERIC LYBECK NANCY | SHOTGUN VILLAGE EST DIV #3 LOT 5 BLK 8 SEC 12 TWP 13 RGE 42 | 0.30000000 | 73 |
| MALMBERG JESSE LEROY TRUST | SHOTGUN VILLAGE EST DIV #4 LOT 20 BLK 7 SEC 12 TWP 13 RGE 42 (MH) | 0.40000000 | 74 |
| MARLEY ALAN MARLEY NANCY | SHOTGUN VILLAGE EST DIV #4 LOT 3 BLK 5 SEC 12 TWP 13 RGE 42 | 0.30000000 | 75 |
| MCGARY DOUG MCGARY HEIDI | SHOTGUN VILLAGE EST DIV #3 LOT 2 BLK 8 SEC 12 TWP 13 RGE 42 | 0.30000000 | 76 |
| MIYASAKI FRED MIYASAKI ANGELA | YALE CREEK CABIN SITES LOT 19 UNIT 2 SEC 1 TWP 13 RGE 42 | 0.80000000 | 77 |
| MIYASAKI FRED S MIYASAKI ANGELA | YALE CREEK CABIN SITES LOT 20 UNIT 2 SEC 1 TWP 13 RGE 42 | 0.80000000 | |
| MIYASAKI FRED S MIYASAKI ANGELA | SHOTGUN VILLAGE EST DIV #2 LOT 5 BLK 6 SEC 12 TWP 13 RGE 42 | 0.30000000 | 78 |
| MOEN EXCAVATION LLC | SHOTGUN VILLAGE EST DIV #2 LOT 4 BLK 6 SEC 12 TWP 13 RGE 42 | 0.30000000 | |
| MOORE ROD D MOORE TERESA | SHOTGUN VILLAGE EST DIV #2 LOT 16 BLK 7 SEC 12 TWP 13 RGE 42 | 0.50000000 | 79 |
| MORTIMER DALLIN D MORTIMER CHRISTIE M | SHOTGUN VILLAGE EST DIV #4 LOT 29 BLK 7 SEC 12 TWP 13 RGE 42 | 0.30000000 | 80 |
| MOYER JANET L | SHOTGUN VILLAGE EST DIV #3 LOT 1 BLK 17 SEC 12 TWP 13 RGE 42 PP | 0.40000000 | 81 |
| MOYER JANET L | SHOTGUN VILLAGE EST DIV #4 LOT 22 BLK 7 SEC 12 TWP 13 RGE 42 | 0.50000000 | 82 |
| NEITZEL JAMES W NEITZEL CLAUDIA W | SHOTGUN VILLAGE EST DIV #4 LOTS 7-8 BLK 13 SEC 12 TWP 13 RGE 42 | 0.50000000 | |
| NEITZEL JAMES W NEITZEL CLAUDIA W | SHOTGUN VILLAGE EST DIV #4 LOTS 7-8 BLK 13 SEC 12 TWP 13 RGE 42 | 0.40000000 | 83 |
| NELSON H DEAN NELSON ROBYN M | SHOTGUN VILLAGE EST DIV #3 LOT 1 BLK 9 SEC 12 TWP 13 RGE 42 | 0.40000000 | |
| O'CONNER SHAUN PATRICK | SHOTGUN VILLAGE EST DIV #4 LOT 35 BLK 6 SEC 12 TWP 13 RGE 42 | 0.30000000 | 84 |
| OTTEWITTE ERIC OTTEWITTE NANCY | SHOTGUN VILLAGE EST DIV #2 LOT 8 BLK 6 SEC 12 TWP 13 RGE 42 MH | 0.50000000 | 85 |
| OTTEWITTE ERIC OTTEWITTE NANCY | SHOTGUN VILLAGE EST DIV #2 LOT 10 BLK 6 SEC 12 TWP 13 RGE 42 | 0.40000000 | 86 |
| PARKS ALLEN LEWIS PARKS DESARAI DONELL | SHOTGUN VILLAGE EST DIV #2 TAX 3123 (LOTS 4-5, PART 1-3) BLK 7 SEC 12 TWP 13 RGE 42 | 0.50000000 | |
| PATTERSON ADAM R | SHOTGUN VILLAGE EST DIV #3 LOT 4 BLK 9 SEC 12 TWP 13 RGE 42 | 1.20000000 | 87 |
| PIERCE RAY | SHOTGUN VILLAGE EST DIV #2 LOT 25 BLK 6 SEC 12 TWP 13 RGE 42 | 0.30000000 | 88 |
| PILKINGTON RANDY ET UX | SHOTGUN VILLAGE EST DIV #3 LOT 13 BLK 9 SEC 12 TWP 13 RGE 42 | 0.40000000 | 89 |
| PRAWITT GEORGE F & DIANA V TRUST | YALE CREEK CABIN SITES LOT 18A UNIT 2 SEC 1 TWP 13 RGE 42 | 0.30000000 | 90 |
| R & E ENTERPRISES MATHESON RAYMON E | SHOTGUN VILLAGE EST DIV #4 LOT 33 BLK 6 SEC 12 TWP 13 RGE 42 | 0.70000000 | 91 |
| RICE ROCK RICE FRANCES | SHOTGUN VILLAGE EST DIV #2 LOT 1 BLK 16 SEC 12 TWP 13 RGE 42 | 0.50000000 | 92 |
| RICKS FAMILY TRUST | SHOTGUN VILLAGE EST DIV #2 LOT 26 BLK 6 SEC 12 TWP 13 RGE 42 | 0.70000000 | 93 |
| RTITCHIE MONTY RTITCHIE SUZETTE | SHOTGUN VILLAGE EST DIV #3 LOT 9 BLK 8 SEC 12 TWP 13 RGE 42 MH | 0.40000000 | 94 |
| ROBERTSON DAVID P ROBERTSON VALARAE | SHOTGUN VILLAGE EST DIV #2 LOT 19 BLK 7 SEC 12 TWP 13 RGE 42 | 0.20000000 | 95 |
| ROBINSON DAVID L ROBINSON LYNETTE B | SHOTGUN VILLAGE EST DIV #4 LOT 21 BLK 7 SEC 12 TWP 13 RGE 42 MH | 0.50000000 | 96 |
| ROBINSON DAVID L ROBINSON LYNETTE B | SHOTGUN VILLAGE EST DIV #4 LOT 21 BLK 7 SEC 12 TWP 13 RGE 42 | 0.40000000 | 97 |
| ROWBURY DARRAL ROWBURY CHARLOTTE | SHOTGUN VILLAGE EST DIV #4 LOT 26 BLK 7 SEC 12 TWP 13 RGE 42 | 0.40000000 | |
| RYAN DONALD E RYAN KRISTY | SHOTGUN VILLAGE EST DIV #2 LOTS 13-14 BLK 6 SEC 12 TWP 13 RGE 42 | 0.40000000 | 98 |
| RYAN DONALD E RYAN KRISTY | SHOTGUN VILLAGE EST DIV #2 LOTS 13-14 BLK 6 SEC 12 TWP 13 RGE 42 | 0.30000000 | 99 |
| SCHWENDIMAN DAVID SCHWENDIMAN MELANIE | SHOTGUN VILLAGE EST DIV #3 LOT 3 BLK 12 SEC 12 TWP 13 RGE 42 | 0.30000000 | |
| SHIOSAKI CARY A SHOTGUN VILLAGE ESTATE INC | SHOTGUN VILLAGE EST DIV #4 LOT 29 BLK 6 SEC 12 TWP 13 RGE 42 | 0.60000000 | 100 |
| SIMONSON AVA SIMONSON PAUL | SHOTGUN VILLAGE EST DIV #3 LOT 1 BLK 8 SEC 12 TWP 13 RGE 42 | 0.40000000 | 101 |
| SIMS PATRICK SIMS JODY SIDWELL | SHOTGUN VILLAGE EST DIV #4 LOT 7 BLK 5 SEC 12 TWP 13 RGE 42 | 0.30000000 | 102 |
| SMITH GORDON R SMITH KAMI | SHOTGUN VILLAGE EST DIV #3 LOT 2 BLK 11 SEC 12 TWP 13 RGE 42 | 0.40000000 | 103 |
| SNOWDEN GAYLE L SNOWDEN MARCI | SHOTGUN VILLAGE EST DIV #3 LOT 6 BLK 11 SEC 12 TWP 13 RGE 42 (MH) | 0.60000000 | 104 |
| SNOWDEN GAYLE L SNOWDEN MARCI | SHOTGUN VILLAGE EST DIV #3 LOT 7 BLK 11 SEC 12 TWP 13 RGE 42 | 0.60000000 | 105 |
| SORENSEN ANNALOR A TRUST | YALE CREEK CABIN SITES LOT 15 BLK 1 UNIT 1 SEC 1 TWP 13 RGE 42 | 0.50000000 | |
| SOUTH FOX LLC | SHOTGUN VILLAGE EST DIV #4 LOT 11 BLK 14 SEC 12 TWP 13 RGE 42 | 1.00000000 | 106 |
| SOUTH FOX LLC | SHOTGUN VILLAGE EST DIV #4 LOT 10 BLK 14 SEC 12 TWP 13 RGE 42 PP | 0.40000000 | 107 |
| SOWELL FAMILY TRUST | SHOTGUN VILLAGE EST DIV #4 LOT 5 BLK 13 SEC 12 TWP 13 RGE 42 (MH) | 0.40000000 | |
| STODDARD LAVINNA TRUST | YALE CREEK CABIN SITES LOTS 22-23 UNIT 2 SEC 1 TWP 13 RGE 42 | 0.30000000 | 108 |
| SWENSON JANICE L | SHOTGUN VILLAGE EST DIV #3 LOT 2 BLK 12 SEC 12 TWP 13 RGE 42 PP | 1.10000000 | 109 |
| TANIS SHARON | SHOTGUN VILLAGE EST DIV #3 LOT 6 BLK 12 SEC 12 TWP 13 RGE 42 | 0.50000000 | 110 |
| | | 0.40000000 | 111 |

| | | | |
|------------------------------------|---|-------------|-----|
| TURNER LYNN M TURNER CINDY | SHOTGUN VILLAGE EST DIV #4 LOT 5 BLK 5 SEC 12 TWP 13 RGE 42 | 0.300000000 | 112 |
| TURNER LYNN M TURNER CINDY | SHOTGUN VILLAGE EST DIV #4 LOT 4 BLK 5 SEC 12 TWP 13 RGE 42 | 0.300000000 | |
| UDY RICHARD LANCE UDY KRISTINE | YALE CREEK CABIN SITES LOT 20 BLK 1 UNIT 1 SEC 1 TWP 13 RGE 42 RENTAL CABIN PP | 1.100000000 | 113 |
| VAN HOUTEN LEE VAN HOUTEN YVETTE | SHOTGUN VILLAGE EST DIV #3 LOT 7 BLK 9 SEC 12 TWP 13 RGE 42 | 0.300000000 | 114 |
| VAN HOUTEN LEE VAN HOUTEN YVETTE | SHOTGUN VILLAGE EST DIV #3 LOT 5 BLK 9 SEC 12 TWP 13 RGE 42 | 0.300000000 | |
| VAN HOUTEN LEE VAN HOUTEN YVETTE | SHOTGUN VILLAGE EST DIV #3 LOT 8 BLK 9 SEC 12 TWP 13 RGE 42 | 0.300000000 | |
| VAN HOUTEN LEE VAN HOUTEN YVETTE | SHOTGUN VILLAGE EST DIV #3 LOT 10 BLK 9 SEC 12 TWP 13 RGE 42 | 0.200000000 | |
| VANHOUTEN LEE VANHOUTEN YVETTE | SHOTGUN VILLAGE EST DIV #3 LOTS 11-12 BLK 9 SEC 12 TWP 13 RGE 42 | 0.300000000 | 115 |
| VANHOUTEN LEE VANHOUTEN YVETTE | SHOTGUN VILLAGE EST DIV #3 LOTS 11-12 BLK 9 SEC 12 TWP 13 RGE 42 | 0.300000000 | 116 |
| WALLACE ROBERT E WALLACE KIMBERLY | SHOTGUN VILLAGE EST DIV #2 LOT 9 BLK 7 SEC 12 TWP 13 RGE 42 PP | 0.500000000 | 117 |
| WEAVER JEAN K TRUST | SHOTGUN VILLAGE EST DIV #3 LOT 4 BLK 8 SEC 12 TWP 13 RGE 42 | 0.300000000 | 118 |
| WEAVER JEAN K TRUST | SHOTGUN VILLAGE EST DIV #3 LOT 3 BLK 8 SEC 12 TWP 13 RGE 42 | 0.600000000 | 119 |
| WIGHT RICHARD F & KATHLEEN H TRUST | SHOTGUN VILLAGE EST DIV #2 LOT 13 BLK 7 SEC 12 TWP 13 RGE 42 | 0.600000000 | 120 |
| WILLARD MICHAEL WILLARD DEBRA | SHOTGUN VILLAGE EST DIV #3 LOT 3 BLK 11 SEC 12 TWP 13 RGE 42 | 0.400000000 | 121 |
| WILLIAMS GREGORY M | SHOTGUN VILLAGE EST DIV #4 LOT 10 BLK 5 SEC 12 TWP 13 RGE 42 | 0.200000000 | 122 |
| WILLOUGHBY CRAIG & LOU ANN TRUST | SHOTGUN VILLAGE EST DIV #2 LOT 18 & N 94' LOT 17 BLK 6 SEC 12 TWP 13 RGE 42 (O2 2008) | 0.400000000 | |
| WILLOUGHBY CRAIG & LOU ANN TRUST | SHOTGUN VILLAGE EST DIV #2 LOT 18 & N 94' LOT 17 BLK 6 SEC 12 TWP 13 RGE 42 (O2 2008) | 0.500000000 | 123 |
| WILSON CRAIG A & SANDRA L TRUST | SHOTGUN VILLAGE EST DIV #4 LOT 32 BLK 6 SEC 12 TWP 13 RGE 42 | 0.400000000 | 124 |
| WRIGHT NELDA R TRUST | SHOTGUN VILLAGE EST DIV #2 LOT 6 BLK 6 SEC 12 TWP 13 RGE 42 MH | 0.400000000 | |
| YALE CREEK LLC | SHOTGUN VILLAGE EST DIV #3 LOT 2 BLK 9 SEC 12 TWP 13 RGE 42 | 0.300000000 | 125 |