

STATE OF IDAHO
DEPARTMENT OF WATER RESOURCES

RECEIVED
SEP 09 2016

Notice of Change in Water Right Ownership

Department of Water Resources
Eastern Region

1. List the numbers of all water rights and/or adjudication claim records to be changed. If you only acquired a portion of the water right or adjudication claim, check "Yes" in the "Split?" column. If the water right is leased to the Water Supply Bank, check "Yes". If you are not sure if the water right is leased to the Water Supply Bank, see #6 of the instructions.

Water Right/Claim No.	Split?	Leased to Water Supply Bank?	Water Right/Claim No.	Split?	Leased to Water Supply Bank?
31-290	Yes ☒	Yes ☐		Yes ☐	Yes ☐
31-291	Yes ☒	Yes ☐		Yes ☐	Yes ☐
31-10075	Yes ☒	Yes ☐		Yes ☐	Yes ☐
	Yes ☐	Yes ☐		Yes ☐	Yes ☐
	Yes ☐	Yes ☐		Yes ☐	Yes ☐

2. Previous Owner's Name:

BONNIE SAVAGE

Name of current water right holder/claimant

3. New Owner(s)/Claimant(s):

RICHARD N. SAVAGE AND NEPHI TAYLOR SAVAGE

New owner(s) as listed on the conveyance document

Name connector

☒ and

☐ or

☐ and/or

1898 N. 2500 E.

HAMER

ID

83425

Mailing address

City

State

ZIP

208-390-2798

Telephone

Email

4. If the water rights and/or adjudication claims were split, how did the division occur?

☐ The water rights or claims were divided as specifically identified in a deed, contract, or other conveyance document.

☒ The water rights or claims were divided proportionately based on the portion of their place(s) of use acquired by the new owner.

5. Date you acquired the water rights and/or claims listed above: 7-2-12

6. If the water right is leased to the Water Supply Bank changing ownership of a water right will reassign to the new owner any Water Supply Bank leases associated with the water right. Payment of revenue generated from any rental of a leased water right requires a completed IRS Form W-9 for payment to be issued to an owner. A new owner for a water right under lease shall supply a W-9. Water rights with multiple owners must specify a designated lessor, using a completed Lessor Designation form. Beginning in the calendar year following an acknowledged change in water right ownership, compensation for any rental will go to the new owner(s).

7. This form must be signed and submitted with the following REQUIRED items:

☒ A copy of the conveyance document – warranty deed, quitclaim deed, court decree, contract of sale, etc. The conveyance document must include a legal description of the property or description of the water right(s) if no land is conveyed.

☒ Plat map, survey map or aerial photograph which clearly shows the place of use and point of diversion for each water right and/or claim listed above (if necessary to clarify division of water rights or complex property descriptions).

☒ Filing fee (see instructions for further explanation):

o \$25 per undivided water right.

o \$100 per split water right.

o No fee is required for pending adjudication claims.

☐ If water right(s) are leased to the Water Supply Bank AND there are multiple owners, a Lessor Designation form is required.

☐ If water right(s) are leased to the Water Supply Bank, the individual owner or designated lessor must complete, sign and submit an IRS Form W-9.

8. Signature:

Richard Savage
Signature of new owner/claimant

Title, if applicable

9/2/16
Date

Signature:

Nephi Taylor Savage
Signature of new owner/claimant

Title, if applicable

9/2/16
Date

For IDWR Office Use Only:

Received by JB

Date 9/9/2016

Receipt No. E042439

Receipt Amt. \$300.-

Active in the Water Supply Bank? Yes ☐ No ☐

If yes, forward to the State Office for processing

W-9 received? Yes ☐ No ☐

Name on W-9

Approved by JB

Processed by JB

Date 3/14/2017

Taylor's Deed to
13.5% P.U.

Instrument # 54920

UBOIS, CLARK, IDAHO

7-2-2012 03:55:21 No. of Pages: 3

Recorded for: RAY W. RIGBY

VELVET KILLIAN

Ex-Officio Recorder Deputy

Index to: DEED

Fee: 16.00

GRANT DEED

FOR VALUE RECEIVED, **Bonnie H. Savage**, a widow, of 1917 North 2500 East, Hamer, ID 83425, hereinafter called "Grantor"; and **Nephi Taylor Savage**, a single man, of 1898 North 2500 East, Hamer, ID 83425, hereinafter called "Grantee".

WITNESSETH, that the Grantor, for and in consideration of the sum of Ten Dollars (\$10.00) lawful money of the United States of America, and other good and valuable consideration, to the Grantor in hand paid by the Grantee, the receipt whereof is hereby acknowledged, has granted, and by these presents does hereby grant and convey to the Grantee, and to Grantee's heirs and assigns forever, 50% of Grantor's 27% interest in and to the following described property located in Clark County, State of Idaho, to-wit:

Township 13 North, Range 36 East, Boise Meridian

Section 16: NW $\frac{1}{4}$, W $\frac{1}{2}$ NE $\frac{1}{4}$

LESS: Commencing at the Northeast corner of the Northwest Quarter of the Northeast Quarter (NW $\frac{1}{4}$ NE $\frac{1}{4}$) of Section 16, Township 13 N., Range 36 E.B.M., and running thence South 209 feet; thence West 209 feet; thence North 209 feet, and thence East 209 feet, to the point of beginning.

ALSO LESS: Commencing at a point 200 feet West and 50 feet North of the Southeast corner of the Southwest Quarter of the Northeast Quarter (SW $\frac{1}{4}$ NE $\frac{1}{4}$) of Sec. 16, Twp. 13 N., Rge. 36 E.B.M., and running thence North 209 feet; thence West 209 feet; thence South 209 feet, and thence East 209 feet to the point of beginning.

ALSO LESS: Starting at the Southeast corner of the Southwest Quarter of the Northeast Quarter (SW $\frac{1}{4}$ NE $\frac{1}{4}$) of Section 16, Township 13 North, Range 36 E.B.M. and running thence North 660 feet, thence West 2310 feet, thence South 660 feet, thence East 2310 feet to the point of beginning; EXCLUDING an acre commencing at a point 200 feet West and 50 feet North of the Southeast corner of the Southwest Quarter of the Northeast Quarter (SW $\frac{1}{4}$ NE $\frac{1}{4}$) of Section 16, Township 13 North, Range 36 E.B.M., and running thence North 209 feet; thence West 209 feet; thence South 209 feet, and thence East 209 feet to the point of beginning. Approximately 34 acres.

Section 17: S $\frac{1}{2}$ NE $\frac{1}{4}$, N $\frac{1}{2}$ SW $\frac{1}{4}$, SW $\frac{1}{4}$ SW $\frac{1}{4}$, NW $\frac{1}{4}$ SE $\frac{1}{4}$

LESS: Commencing at the SE corner of the NW $\frac{1}{4}$ SE $\frac{1}{4}$ of Section 17 and running thence West 1650 feet more or less to the South and East line of an existing roadway; thence following said South and East line of said existing road in a Northeasterly direction to a point where said existing road intersects the East line of said NW $\frac{1}{4}$ SE $\frac{1}{4}$ of Section 17, which intersection is located approximately at the Northeast corner of the SE $\frac{1}{4}$ NW $\frac{1}{4}$ SE $\frac{1}{4}$ of said Section 17; thence South to the point of beginning, containing 15 acres more or less.

ALSO LESS: Commencing at a point that is 100 feet East and 120 feet South of the Northwest corner of the Southwest Quarter (SW $\frac{1}{4}$) of Sec.17, Twp. 13 N., Rge. 36 E.B.M., and running thence South 150.3 feet; thence East 290 feet; thence North 150.3 feet, and thence West 290 feet to the point of beginning.

Section 18: SE $\frac{1}{4}$ SE $\frac{1}{4}$

LESS: Commencing at a point 72 feet East of the Southwest corner of Southeast Quarter of the Southeast Quarter (SE $\frac{1}{4}$ SE $\frac{1}{4}$) of Section 18, Twp. 13 N., Rge. 36 E.B.M., and running thence North 192.4 feet; thence East 125 feet; thence South 292.4 feet, thence West 125 feet, and thence North 100 feet, to the point of beginning.

ALSO LESS: The SE $\frac{1}{4}$ SE $\frac{1}{4}$ of Section 18, and the NE $\frac{1}{4}$ NE $\frac{1}{4}$ of Section 19, both in Township 13 North, Range 36 E.B.M. Subject to easements for roadways, irrigation ditches, and water diversionary installations.

Section 19: NE $\frac{1}{4}$ NE $\frac{1}{4}$

Subject to easements and right of ways for highways, roads, ditches, canals, pole, power and transmission lines as they exist.

TOGETHER WITH any and all water rights.

TOGETHER with all the tenements, hereditaments and appurtenances thereunto belonging or in anywise appertaining, and any remainders, and rents, issues and profits therefrom; and all estate, right, title and interest in and to said property, as well in law as in equity, of the Grantor.

TO HAVE AND TO HOLD, the premises and the appurtenances unto the Grantee, and to Grantee's heirs and assigns forever.

DATED This 27 day of June, 2012.


Bonnie H. Savage


Acknowledgment

STATE OF IDAHO,)

ss.

County of Madison)

On this 27th day of June, 2012, before me, the undersigned, a Notary Public in and for said State, personally appeared **Bonnie H. Savage**, known to me to be the person whose name is subscribed to the within instrument and acknowledged to me that she executed the same.

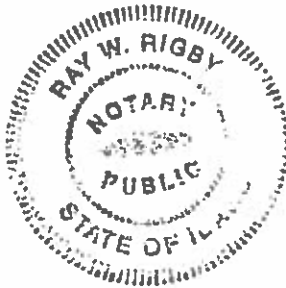

Ray W. Rigby
Notary Public for Idaho
Residing at: Rexburg
My Commission Expires:

3-8-17

My Deed to
Additional 135% P.U.

Instrument # 54921
DUBOIS, CLARK, IDAHO
7-2-2012 12:00:00 No. of Pages: 3
Recorded for : RAY W. RIGBY
VELVET KILLIAN
Ex-Officio Recorder Deputy
Index to: DEED

GRANT DEED

FOR VALUE RECEIVED, **Bonnie H. Savage**, a widow, of 1917 North 2500 East, Hamer, ID 83425, hereinafter called "Grantor"; and **Richard N. Savage**, a married man, of 1898 North 2500 East, Hamer, ID 83425, hereinafter called "Grantee".

WITNESSETH, that the Grantor, for and in consideration of the sum of Ten Dollars (\$10.00) lawful money of the United States of America, and other good and valuable consideration, to the Grantor in hand paid by the Grantee, the receipt whereof is hereby acknowledged, has granted, and by these presents does hereby grant and convey to the Grantee, and to Grantee's heirs and assigns forever, **50%** of Grantor's **27%** interest in and to the following described property located in Clark County, State of Idaho, to-wit:

Township 13 North, Range 36 East, Boise Meridian

Section 16: NW $\frac{1}{4}$, W $\frac{1}{2}$ NE $\frac{1}{4}$

LESS: Commencing at the Northeast corner of the Northwest Quarter of the Northeast Quarter (NW $\frac{1}{4}$ NE $\frac{1}{4}$) of Section 16, Township 13 N., Range 36 E.B.M., and running thence South 209 feet; thence West 209 feet; thence North 209 feet, and thence East 209 feet, to the point of beginning.

ALSO LESS: Commencing at a point 200 feet West and 50 feet North of the Southeast corner of the Southwest Quarter of the Northeast Quarter (SW $\frac{1}{4}$ NE $\frac{1}{4}$) of Sec.16, Twp. 13 N., Rge. 36 E.B.M., and running thence North 209 feet; thence West 209 feet; thence South 209 feet, and thence East 209 feet to the point of beginning.

ALSO LESS: Starting at the Southeast corner of the Southwest Quarter of the Northeast Quarter (SW $\frac{1}{4}$ NE $\frac{1}{4}$) of Section 16, Township 13 North, Range 36 E.B.M. and running thence North 660 feet, thence West 2310 feet, thence South 660 feet, thence East 2310 feet to the point of beginning; **EXCLUDING** an acre commencing at a point 200 feet West and 50 feet North of the Southeast corner of the Southwest Quarter of the Northeast Quarter (SW $\frac{1}{4}$ NE $\frac{1}{4}$) of Section 16, Township 13 North, Range 36 E.B.M., and running thence North 209 feet; thence West 209 feet; thence South 209 feet, and thence East 209 feet to the point of beginning. Approximately 34 acres.

Section 17: S $\frac{1}{2}$ NE $\frac{1}{4}$, N $\frac{1}{2}$ SW $\frac{1}{4}$, SW $\frac{1}{4}$ SW $\frac{1}{4}$, NW $\frac{1}{4}$ SE $\frac{1}{4}$

LESS: Commencing at the SE corner of the NW $\frac{1}{4}$ SE $\frac{1}{4}$ of Section 17 and running thence West 1650 feet more or less to the South and East line of an existing roadway; thence following said South and East line of said existing road in a Northeasterly direction to a point where said existing road intersects the East line of said NW $\frac{1}{4}$ SE $\frac{1}{4}$ of Section 17, which intersection is located approximately at the Northeast corner of the SE $\frac{1}{4}$ NW $\frac{1}{4}$ SE $\frac{1}{4}$ of said Section 17; thence South to the point of beginning, containing 15 acres more or less.

ALSO LESS: Commencing at a point that is 100 feet East and 120 feet South of the Northwest corner of the Southwest Quarter (SW $\frac{1}{4}$) of Sec.17, Twp. 13 N., Rge. 36 E.B.M., and running thence South 150.3 feet; thence East 290 feet; thence North 150.3 feet, and thence West 290 feet to the point of beginning.

Section 18: SE $\frac{1}{4}$ SE $\frac{1}{4}$

LESS: Commencing at a point 72 feet East of the Southwest corner of Southeast Quarter of the Southeast Quarter (SE $\frac{1}{4}$ SE $\frac{1}{4}$) of Section 18, Twp. 13 N., Rge. 36 E.B.M., and running thence North 192.4 feet; thence East 125 feet; thence South 292.4 feet, thence West 125 feet, and thence North 100 feet, to the point of beginning.

ALSO LESS: The SE $\frac{1}{4}$ SE $\frac{1}{4}$ of Section 18, and the NE $\frac{1}{4}$ NE $\frac{1}{4}$ of Section 19, both in Township 13 North, Range 36 E.B.M. Subject to easements for roadways, irrigation ditches, and water diversionary installations.

Section 19: NE $\frac{1}{4}$ NE $\frac{1}{4}$

Subject to easements and right of ways for highways, roads, ditches, canals, pole, power and transmission lines as they exist.

TOGETHER WITH any and all water rights.

TOGETHER with all the tenements, hereditaments and appurtenances thereunto belonging or in anywise appertaining, and any remainders, and rents, issues and profits therefrom; and all estate, right, title and interest in and to said property, as well in law as in equity, of the Grantor.

TO HAVE AND TO HOLD, the premises and the appurtenances unto the Grantee, and to Grantee's heirs and assigns forever.


DATED This 27 day of June, 2012.

Bonnie H. Savage
Bonnie H. Savage

Acknowledgment

STATE OF IDAHO,)
County of Madison) ss.

On this 27th day of June, 2012, before me, the undersigned, a Notary Public in and for said State, personally appeared **Bonnie H. Savage**, known to me to be the person whose name is subscribed to the within instrument and acknowledged to me that she executed the same.

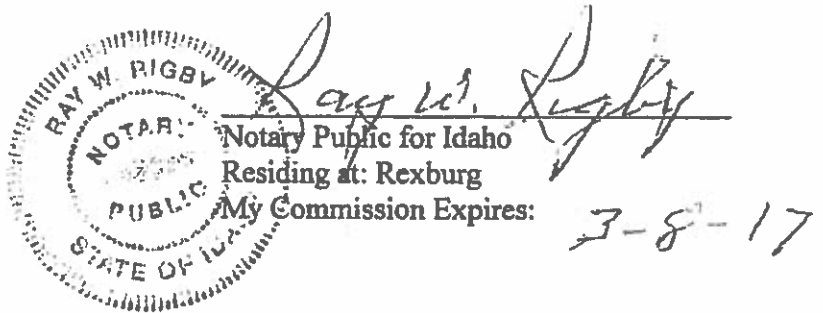

Instrument # 56229

DUBOIS, CLARK, IDAHO

4-13-2016 04:48:26 PM No. of Pages: 4

Recorded for : RIGBY, ANDRUS, & RIGBY LAW

KERRI ELLIS

Fee: 19.00

Ex-Officio Recorder Deputy

Index to: JUDGMENT

Date

11/10/15

Time

10:10 am

Deputy Clerk

manthwick

IN THE DISTRICT COURT OF THE SEVENTH JUDICIAL DISTRICT
OF THE STATE OF IDAHO, IN AND FOR THE COUNTY OF CLARK

SANDRA SAVAGE ANDERSON, an
individual,

Plaintiff,

vs.

RICHARD N. SAVAGE, an individual, et al.,

Defendant.

Case No. CV-2012-28

AMENDED JUDGMENT

Judgment is entered as follows:

The subject real property is partitioned and Plaintiff Sandra Savage Anderson is
awarded the following property as her separate property with Defendants Richard N.

Savage and Nephi Taylor Savage having no interest therein:

Commencing at a Aluminum Cap Monument being the Northwest corner
of Section 16, Township 13 North, Range 36 East of the Boise Meridian,
Clark County, Idaho; running thence S.89°46'45"E. along the Section line
2117.07 feet to the TRUE POINT OF BEGINNING; running thence
S.89°46'45"E. 525.33 feet to an Aluminum Cap Monument being the
North 1/4 corner of said Section 16; thence N.89°06'29"E. 1078.88 feet;
thence S.00°00'38"E. 209.00 feet; thence N.89°06'29"E. 209.00 feet to
the East line of the West 1/2 of the Northeast 1/4; thence S.00°00'38"E.
along said East line 1759.54 feet; thence S.89°45'25"W. 2261.52 feet to
the centerline of an existing road; thence N.50°37'30"W. along road
centerline 62.73 feet; thence N.89°45'25"E. 496.93 feet; thence
N.00°00'38"W. 1918.20 feet to the TRUE POINT OF BEGINNING
SUBJECT TO: existing Road Rights-of-Way and easements of record.

CONTAINING: 3,528,360 Sq. Ft. or 81.000 acres

Defendants Richard N. Savage and Nephi Taylor Savage are awarded the following property as their separate property with Plaintiff Sandra Savage Anderson having no interest therein:

Beginning at a Aluminum Cap Monument being the Northeast corner of Section 17, Township 13 North, Range 36 East of the Boise Meridian, Clark County, Idaho; running thence S.00°05'21"W. along the Section line 1317.32 feet to a Aluminum Cap Monument being the Northeast corner of the South 1/2 of the Northeast 1/4; thence N.89°54'16"W. 2579.89 feet to a Aluminum Cap Monument being the Northwest corner of the South 1/2 of the Northeast 1/4; thence S.00°11'07"W. 1344.70 feet to a Aluminum Cap Monument being the Center 1/4 corner; thence S.89°32'27"W. along the East-West Center Section line 1300.85 feet to a Aluminum Cap Monument being the Northeast corner of the Northwest 1/4 of the Southwest 1/4; thence S.89°23'21"W. along the East-West Center Section Line 1200.56 feet; thence S.00°19'12"E. 120.00 feet; thence N.89°23'21"E. 290.00 feet; thence S.00°19'12"E. 150.30 feet; thence S.89°23'21"W. 290.00 feet; thence N.00°19'12"W. 270.30 feet to said East-West Center Section Line; thence S.89°23'21"W. 100.00 feet to a Aluminum Cap Monument being the West 1/4 corner of said Section 17; thence S.00°19'12"E. along the West line of said Section 17 a distance of 1327.30 feet to a Aluminum Cap Monument; thence S.00°23'23"E. along said West line 1328.87 feet to a Aluminum Cap Monument being the Southwest corner of said Section 17; thence N.89°19'14"E. along the South line of said Section 17 a distance of 1289.58 feet to a Aluminum Cap Monument; thence N.00°08'42"W. 1325.69 feet to a Aluminum Cap monument being the Southwest corner of the Northeast 1/4 of the Southwest 1/4; thence N.89°25'55"E. 735.90 feet to the Easterly and Southerly Rights-of-Way line of a road; thence along said Rights-of-Way line the following (7) Courses; (1) thence N.53°58'41"E. 289.66 feet; (2) thence N.56°21'59"E. 291.39 feet; (3) N.59°21'43"E. 255.65 feet; (4) thence N.73°43'21"E. 158.00 feet; (5) thence N.54°44'53"E. 217.18 feet; (6) thence N.59°55'29"E. 278.05 feet; (7) thence N.72°50'23"E. 613.42 feet to the East line of the Northwest 1/4 of the Southeast 1/4; thence N.00°09'19"E. 391.36 feet to an Aluminum Cap Monument being the Northeast corner of the Northwest 1/4 of the Southeast 1/4; thence N.89°30'20"E. along the East-West Center Section Line 1290.46 feet to a Aluminum Cap Monument being the West 1/4 corner of Section 16; thence N.89°45'25"E. along the East-West Center Section line 1625.66 feet; thence N.00°00'38"W. 660.00 feet; thence N.89°45'25"E. 48.48 feet to the centerline of an existing road; thence N.50°37'30"W. along road centerline 62.73 feet; thence N.89°45'25"E. 496.93 feet; thence N.00°00'38"W. 1918.20 feet; thence N.89°46'45"W. 2117.07 feet to the POINT OF BEGINNING.


SUBJECT TO: existing Road Rights-of-Way and easements of record.
CONTAINING: 14,488,698 Sq. Ft. or 332.615 acres.

In addition to the foregoing legal descriptions, the partitioning shall be consistent with the Record of Survey attached hereto as Exhibit A.

The Parties having advised the Court of a settlement of all remaining claims, all other claims in this matter are dismissed with prejudice.

Dated this 10 day of November, 2015.


JOEL E. TINGEY
DISTRICT JUDGE

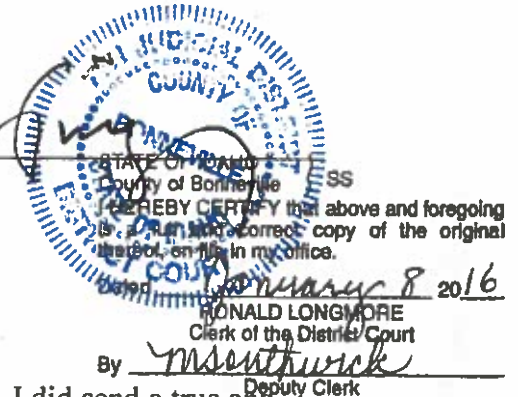

CERTIFICATE OF SERVICE

I hereby certify that on this 10 day of November, 2015, I did send a true and correct copy of the foregoing document upon the parties listed below by mailing, with the correct postage thereon; by causing the same to be placed in the respective courthouse mailbox; by fax, or by causing the same to be hand-delivered.

Jared W. Allen
BEARD ST. CLAIR GAFFNEY
2105 Coronado Street
Idaho Falls, ID 83404

Jerry R. Rigby
Hyrum Erickson
RIGBY, ANDRUS, & RIGBY
25 North Second East
P.O. Box 250
Rexburg, ID 83440

Clerk of the District Court
Clark County, Idaho

By ms

Deputy Clerk

BOUNDARY DESCRIPTION

ANDERSON

Commencing at a Aluminum Cap Monument being the Northwest corner of Section 16, Township 13 North, Range 36 East of the Boise Meridian, Clark County, Idaho; running thence S.89°44'45"E. along the Section line 2117.07 feet to the TRUE POINT OF BEGINNING; running thence S.89°45'25"E. 525.33 feet to an Aluminum Cap Monument being the North 1/4 corner of said Section 16; thence N.89°00'38"E. 1078.88 feet; thence S.00°00'38"E. 209.00 feet; thence N.89°00'28"E. 209.00 feet to the East line of the West 1/2 of the Northeast 1/4; thence S.00°00'38"E. along said East line 1759.54 feet; thence S.89°45'25"E. 2261.53 feet to the corner of an existing road; thence N.50°37'30"W. along said road centerline 62.73 feet; thence N.89°45'25"E. 498.93 feet; thence N.00°00'38"E. 1918.20 feet to the TRUE POINT OF BEGINNING.

SUBJECT TO: existing Road Rights-of-Way and assessments of record.

CONTAINING: 3,328,360 Sq. Ft. or 81,000 acres

SAVAGE

Beginning at a Aluminum Cap Monument being the Northeast corner of Section 17, Township 13 North, Range 36 East of the Boise Meridian, Clark County, Idaho; running thence S.00°00'21"W. along the Section line 1317.32 feet to a Aluminum Cap Monument being the Northeast corner of the South 1/2 of the Northeast 1/4; thence N.89°54'16"W. 2579.89 feet to a Aluminum Cap Monument being the Northeast corner of the South 1/2 of the Northeast 1/4; thence S.00°11'07"W. 1344.70 feet to a Aluminum Cap Monument being the Center 1/4 corner; thence S.89°32'27"W. along the East-West Center Section line 1300.85 feet to a Aluminum Cap Monument being the Northeast corner of the Northeast 1/4 of the Southwest 1/4; thence S.89°23'21"W. along the East-West Center Section line 1200.56 feet; thence S.00°18'12"E. 1200.00 feet; thence N.89°23'21"E. 290.00 feet; thence S.00°18'12"E. 150.30 feet; thence S.89°23'21"W. 290.00 feet; thence N.00°19'12"W. 270.30 feet to said East-West Center Section line; thence S.89°23'21"W. 100.00 feet to a Aluminum Cap Monument being the West 1/4 corner of said Section 17; thence S.00°18'12"E. along the West line of said Section 17 a distance of 1327.30 feet to a Aluminum Cap Monument; thence S.00°23'23"E. along said West line 128.87 feet to a Aluminum Cap Monument being the Southwest corner of said Section 17; thence N.89°18'14"E. along the South line of said Section 17 a distance of 1288.58 feet to a Aluminum Cap Monument; thence N.00°08'42"W. 1323.89 feet to a Aluminum Cap Monument being the Southwest corner of the Northeast 1/4 of the Southwest 1/4; thence N.89°25'55"E. 733.90 feet to the Eastern and Southern Rights-of-Way line of a road; thence along said Rights-of-Way line the following Courses: (1) thence N.53°56'41"E. 288.66 feet; (2) thence N.54°21'54"E. 291.38 feet; (3) thence N.58°21'43"E. 255.65 feet; (4) thence N.73°43'21"E. 158.00 feet; (5) thence N.54°43'33"E. 217.18 feet; (6) thence N.58°55'29"E. 278.05 feet; (7) thence N.72°50'23"E. 613.42 feet to the East line of the Northeast 1/4 of the Southwest 1/4; thence N.00°08'19"E. 391.36 feet to an Aluminum Cap Monument being the Northeast corner of the Northeast 1/4 of the Southwest 1/4; thence N.89°30'20"E. along the East-West Center Section line 1290.48 feet to a Aluminum Cap Monument being the West 1/4 corner of Section 16; thence N.89°45'25"E. along the East-West Center Section line 1825.86 feet; thence N.00°00'38"W. 640.00 feet; thence N.89°45'25"E. 48.48 feet to the centerline of an existing road; thence N.50°37'30"W. along said road centerline 62.73 feet; thence N.89°45'25"E. 498.93 feet; thence N.00°00'38"W. 1918.20 feet; thence N.89°45'25"W. 2117.07 feet to the POINT OF BEGINNING.

SUBJECT TO: existing Road Rights-of-Way and assessments of record.


CONTAINING: 14,468,696 Sq. Ft. or 332,615 acres

RECORD OF SURVEY

PART OF SECTIONS 16 & 17


TOWNSHIP 13 NORTH, RANGE 36 EAST OF THE BOISE MERIDIAN

CLARK COUNTY, IDAHO

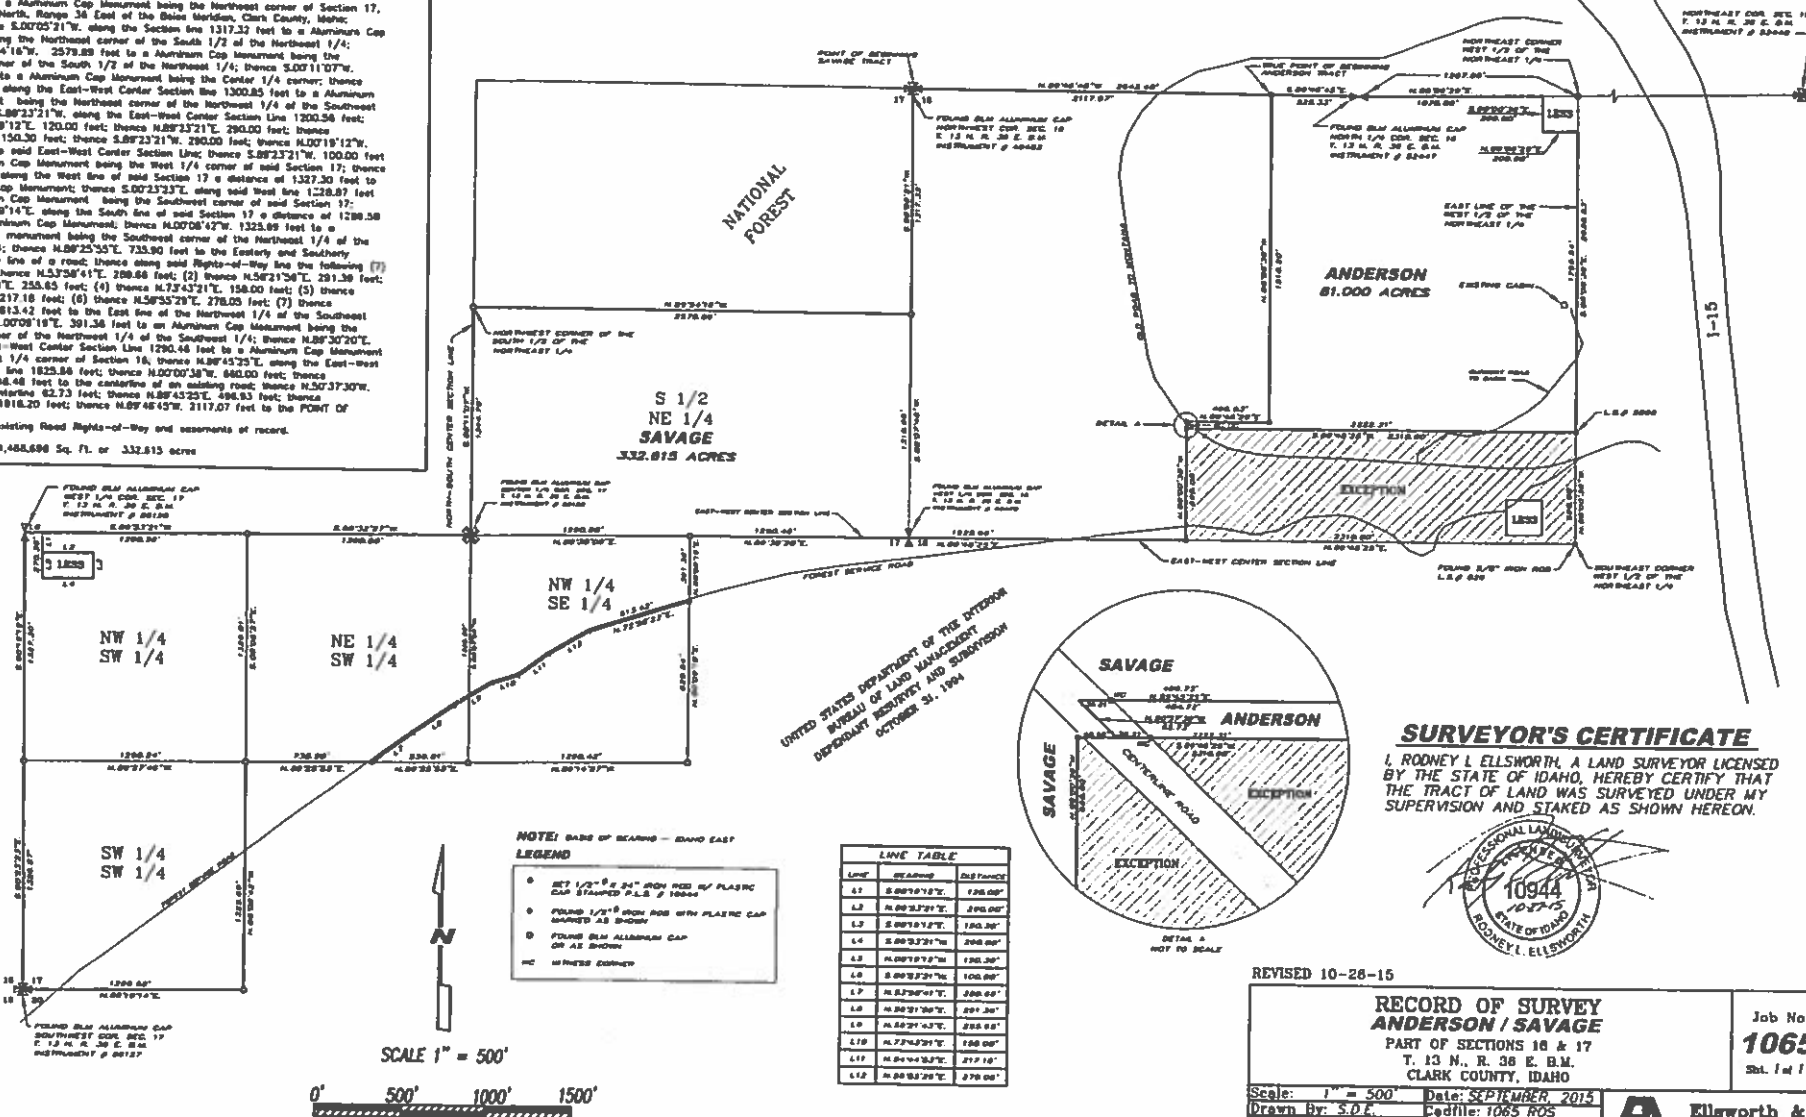

SURVEYOR'S CERTIFICATE

I, RODNEY L. ELLSWORTH, A LAND SURVEYOR LICENSED BY THE STATE OF IDAHO, HEREBY CERTIFY THAT THE TRACT OF LAND WAS SURVEYED UNDER MY SUPERVISION AND STAKED AS SHOWN HEREON.

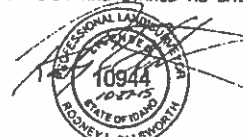

REVISED 10-26-15

RECORD OF SURVEY

ANDERSON / SAVAGE

PART OF SECTIONS 16 & 17
T. 13 N., R. 36 E. B.M.
CLARK COUNTY, IDAHO

Job No.

1065

Sh. 1 of 1

Scale: 1" = 500' Date: SEPTEMBER 2015
Drawn By: S.D.E. Cadfile: 1065.R05
208 522 6414 Fax 208 523 2814
253 1st Street, Idaho Falls, ID. 83401


Ellsworth & Associates, PLLC
Engineers & Land Surveyors

State of Idaho
Department of Water Resources

Water Right
31-10075

STOCKWATER

The map depicts the place of use for the water use listed above and point(s) of diversion of this right as currently derived from interpretations of the paper records and is used solely for illustrative purposes. Discrepancies between the computer representation and the permanent document file will be resolved in favor of the actual water right documents in the water right file.

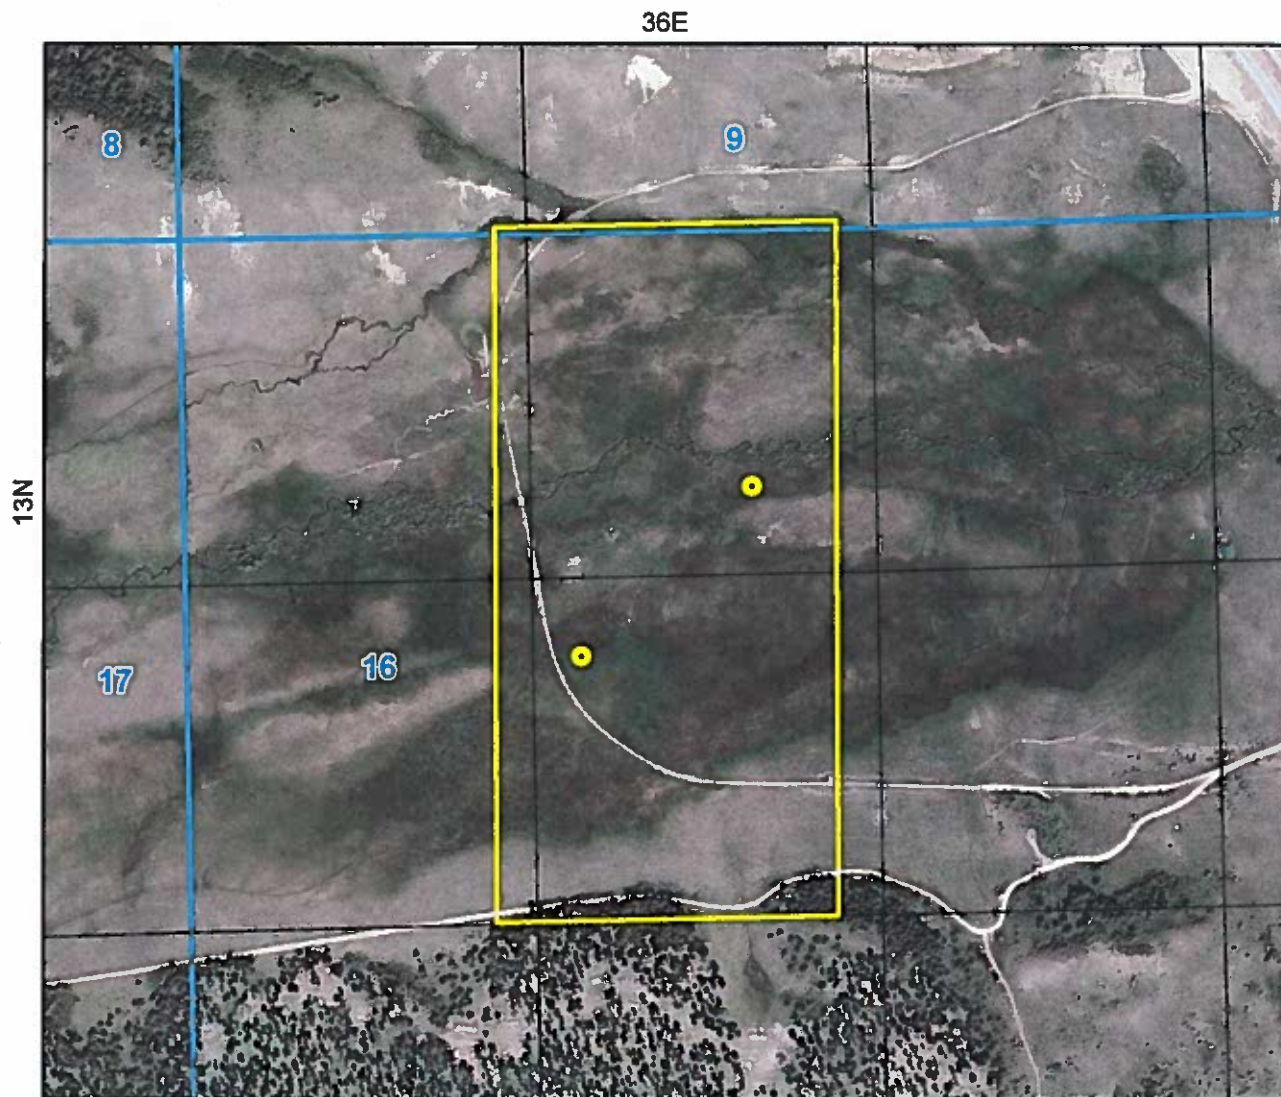

-  Point of Diversion
-  Place Of Use Boundary
-  Townships
-  PLS Sections
-  Quarter Quarters

0 0.075 0.15 0.3 Miles




State of Idaho
Department of Water Resources

Water Right 31-290

DOMESTIC

The map depicts the place of use for the water use listed above and point(s) of diversion of this right as currently derived from interpretations of the paper records and is used solely for illustrative purposes. Discrepancies between the computer representation and the permanent document file will be resolved in favor of the actual water right documents in the water right file.

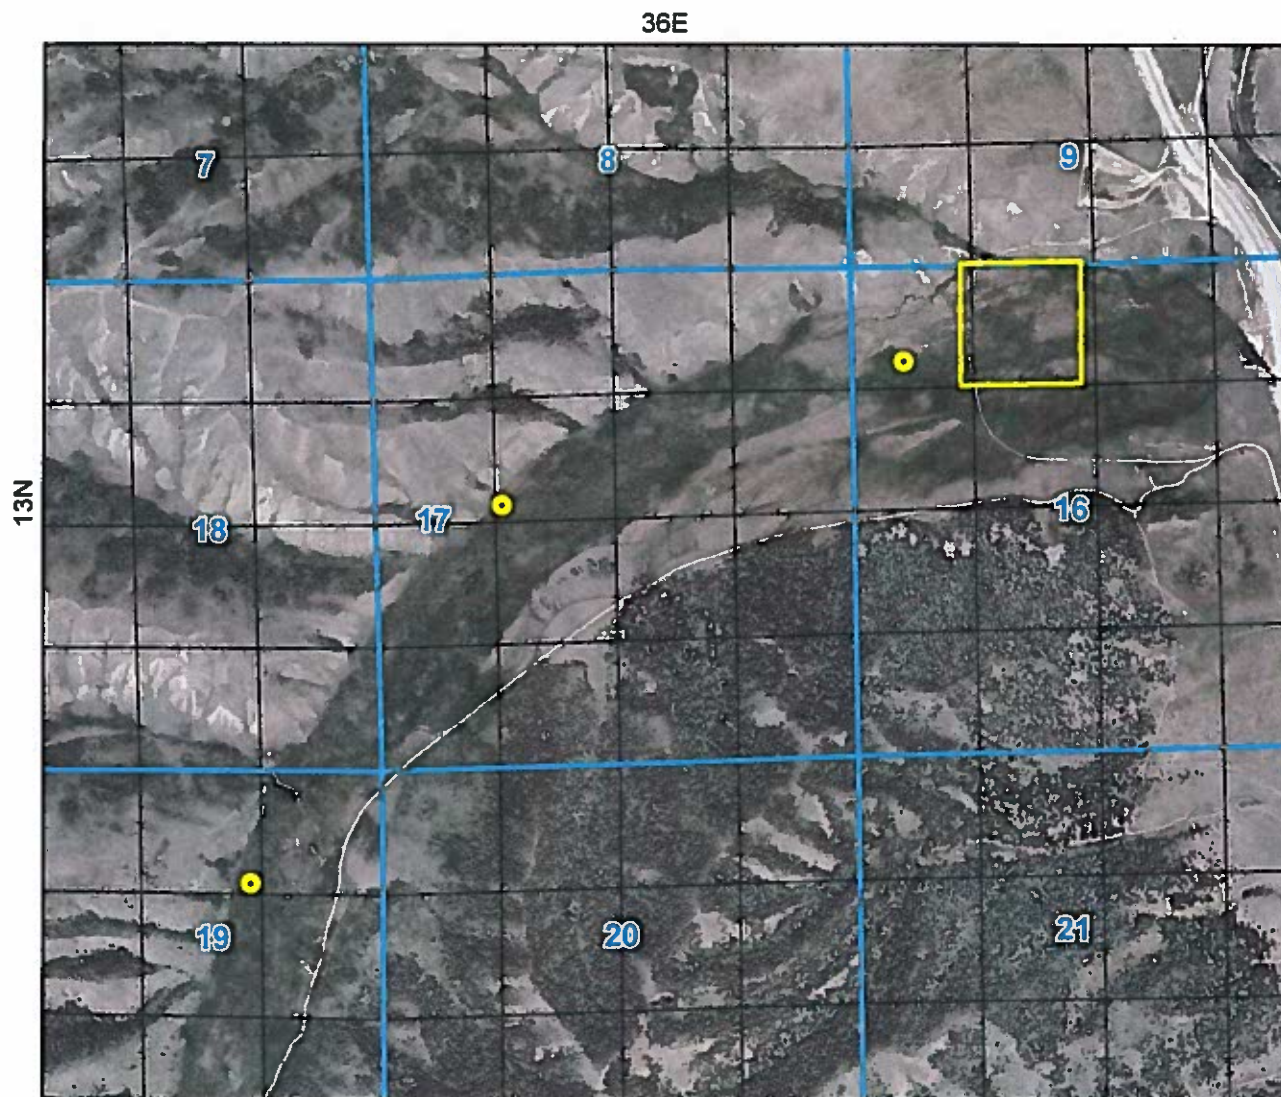

-  Point of Diversion
-  Place Of Use Boundary
-  Townships
-  PLS Sections
-  Quarter Quarters

0 0.25 0.5 1 Miles




State of Idaho
Department of Water Resources

Water Right
31-290

IRRIGATION

The map depicts the place of use for the water use listed above and point(s) of diversion of this right as currently derived from interpretations of the paper records and is used solely for illustrative purposes. Discrepancies between the computer representation and the permanent document file will be resolved in favor of the actual water right documents in the water right file.

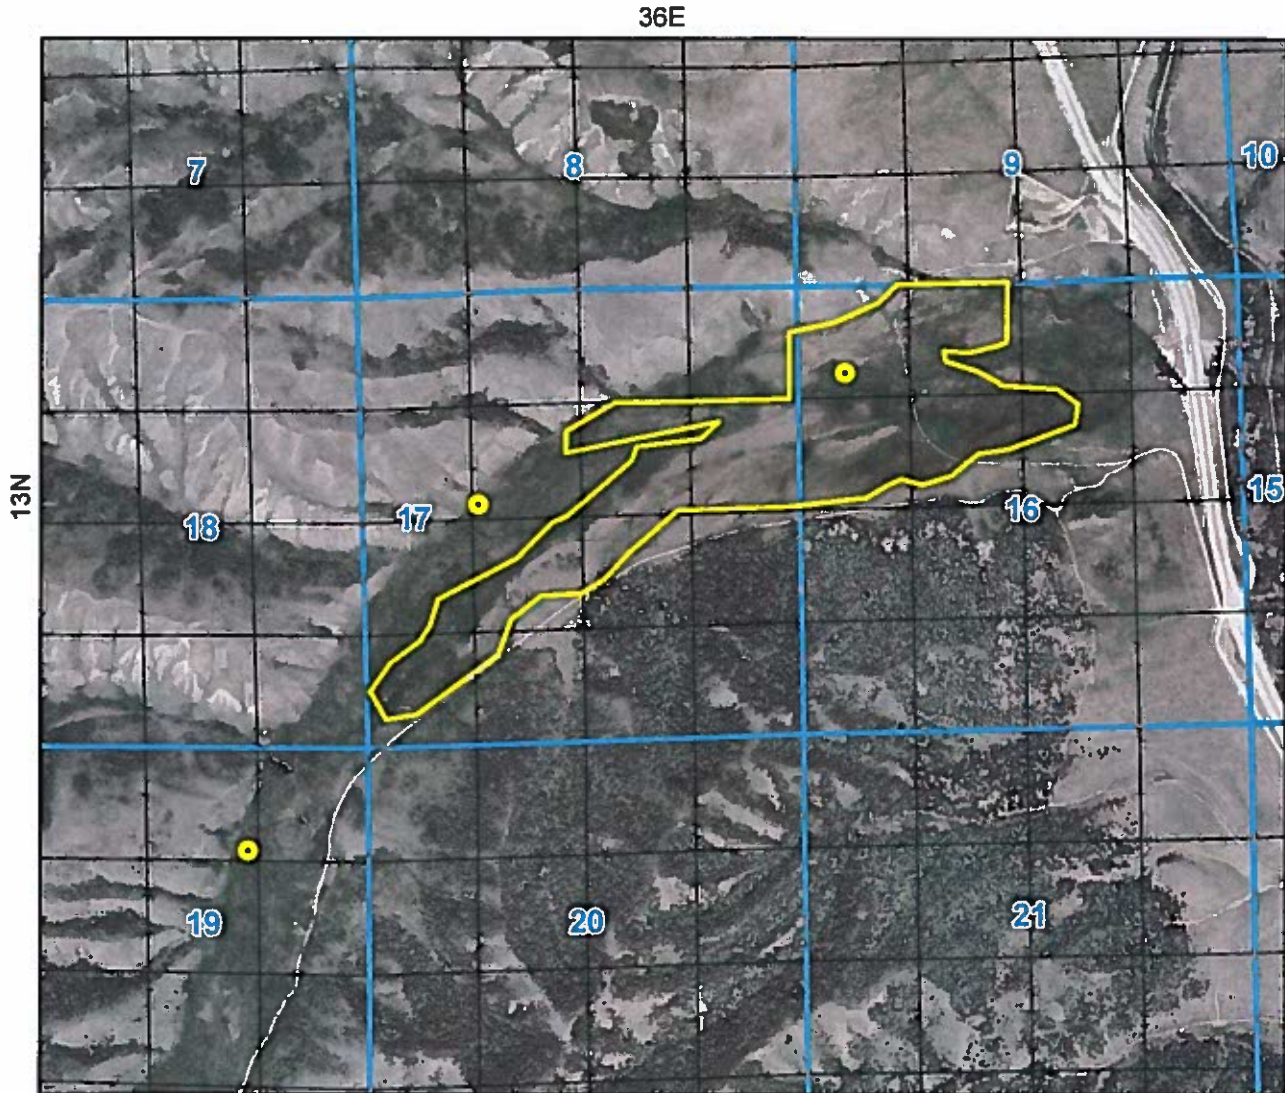

-  Point of Diversion
-  Place Of Use Boundary
-  Townships
-  PLS Sections
-  Quarter Quarters

0 0.275 0.55 1.1 Miles




State of Idaho
Department of Water Resources

Water Right

31-291

DOMESTIC

The map depicts the place of use for the water use listed above and point(s) of diversion of this right as currently derived from interpretations of the paper records and is used solely for illustrative purposes. Discrepancies between the computer representation and the permanent document file will be resolved in favor of the actual water right documents in the water right file.

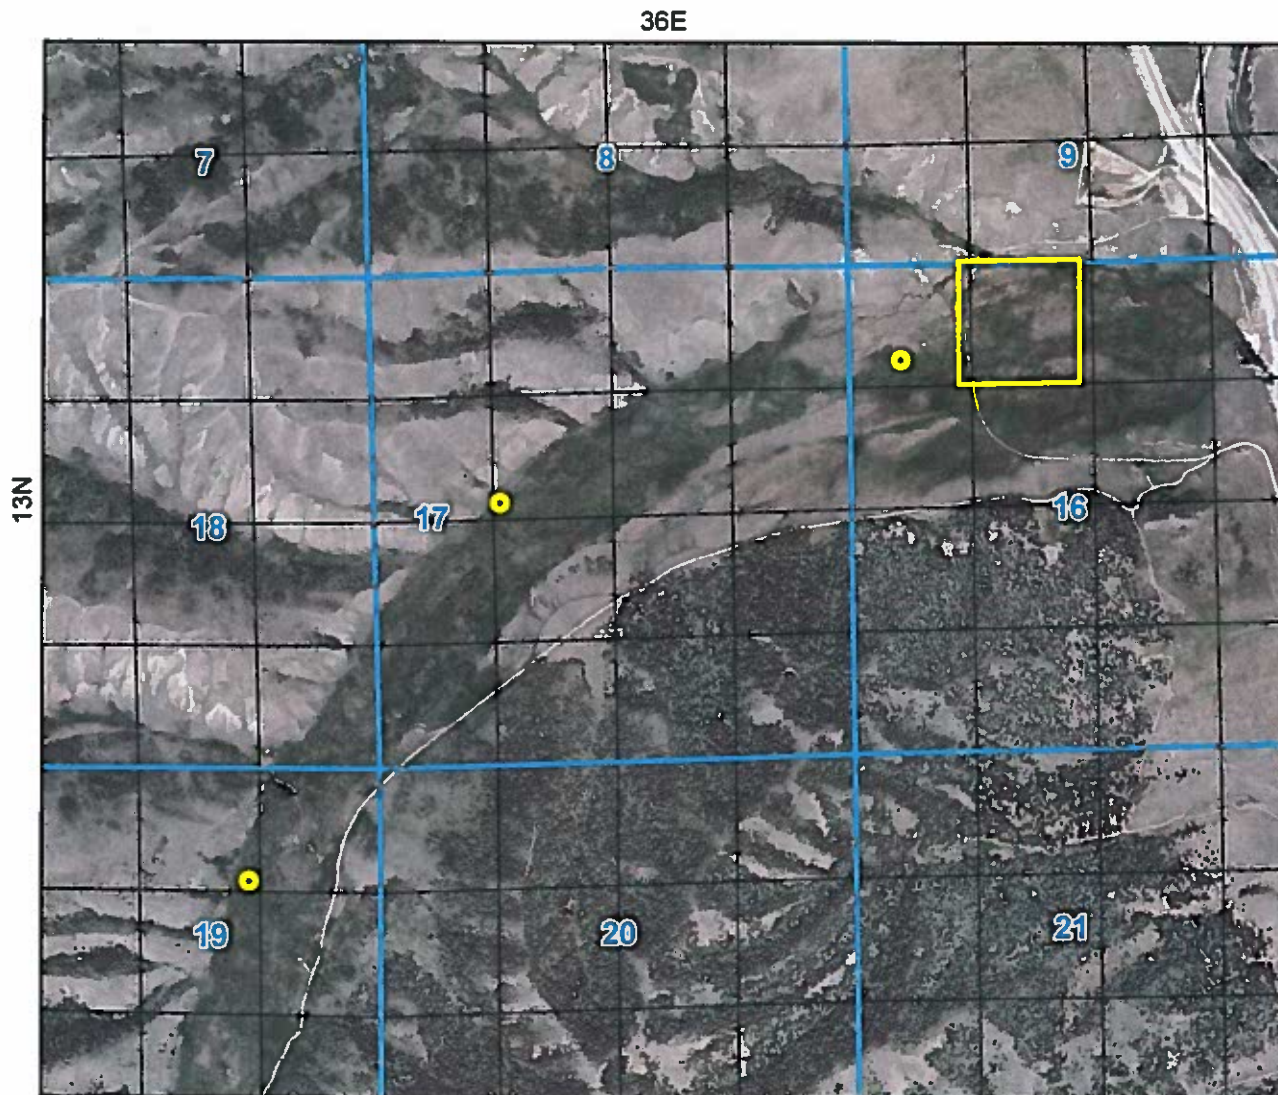

-  Point of Diversion
-  Place Of Use Boundary
-  Townships
-  PLS Sections
-  Quarter Quarters

0 0.25 0.5 1 Miles




State of Idaho
Department of Water Resources

Water Right 31-291

IRRIGATION

The map depicts the place of use for the water use listed above and point(s) of diversion of this right as currently derived from interpretations of the paper records and is used solely for illustrative purposes. Discrepancies between the computer representation and the permanent document file will be resolved in favor of the actual water right documents in the water right file.

36E

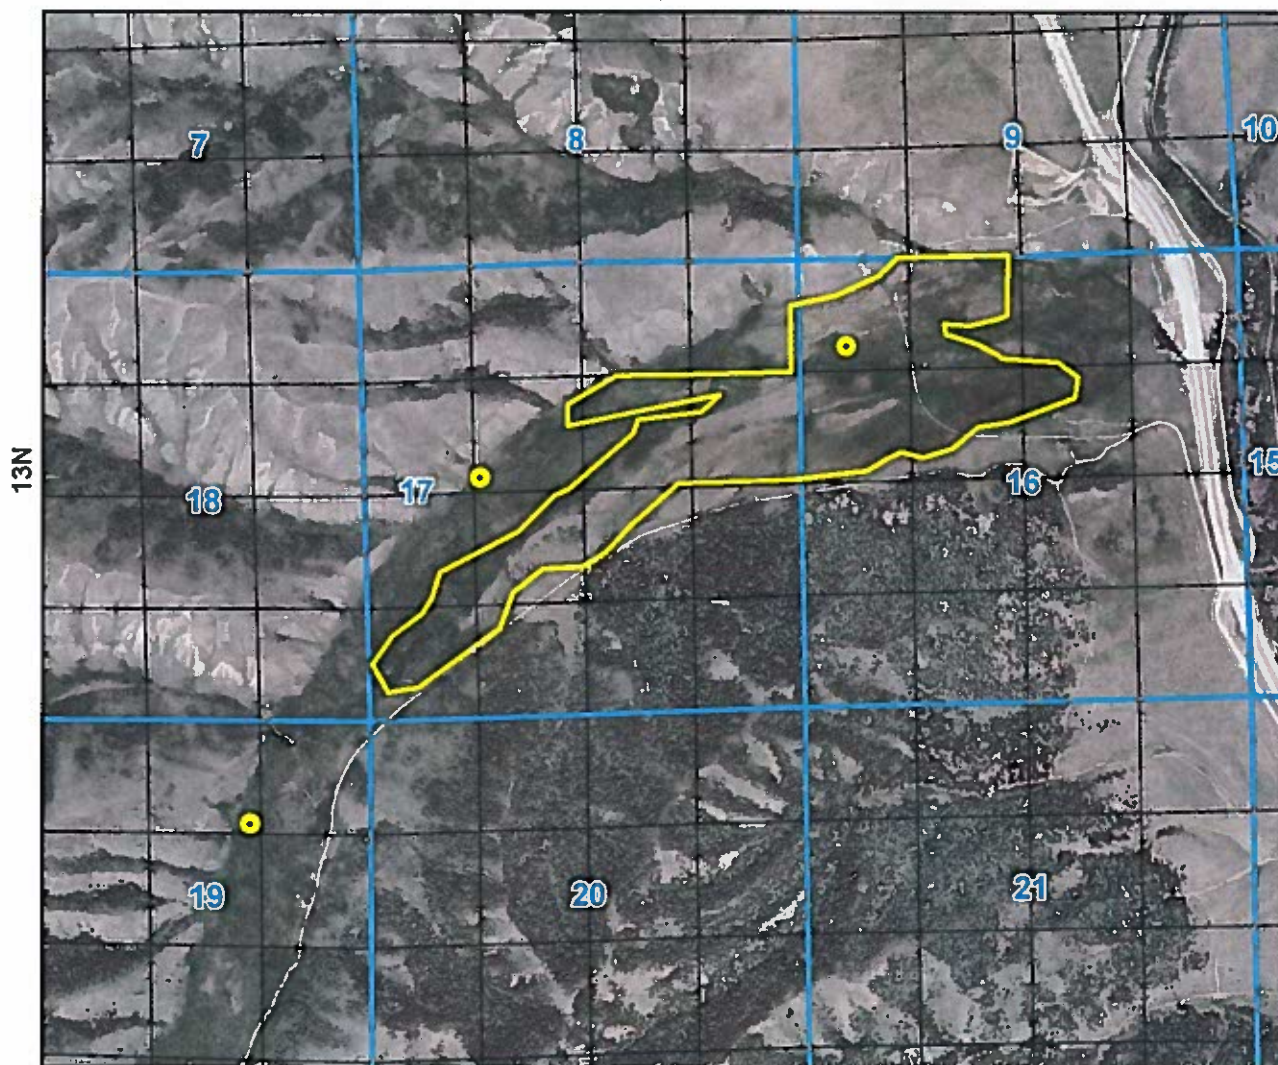

-  Point of Diversion
-  Place Of Use Boundary
-  Townships
-  PLS Sections
-  Quarter Quarters

0 0.275 0.55 1.1 Miles





State of Idaho

DEPARTMENT OF WATER RESOURCES

900 N Skyline Dr., Ste A, Idaho Falls, Idaho 83402-1718

Phone: (208) 525-7161 FAX: (208) 525-7177 www.idwr.idaho.gov

C.L. "BUTCH" OTTER
Governor

GARY SPACKMAN
Director

March 17, 2017

Richard Savage
Nephi Savage
1898 N 2500 E
Hamer ID 83425

RE: Change of Ownership for Water Rights 31-290 (Split into 31-290 & 31-12391), 31-291 (Split into 31-291 & 31-12392) and 31-10075 (Split into 31-10075 & 31-12393)

Dear Water Right Holder:

The department acknowledges receipt of correspondence changing ownership and splitting the above referenced water right. The department has modified its records to reflect the changes and has enclosed computer-generated reports for your records.

Your portion of the water right has a specified point of diversion, nature of use and place of use. If you plan on changing any of these, including adding a new point of diversion, then an Application for Transfer on your portion of this right is required. If you do not plan on changing any items on your water right, then no further action is required at this time.

Updating the ownership record for a water right does not reconfirm the validity of the right. When processing an ownership change notice, the department does not review the history of water use to determine if the right has been deliberately abandoned or forfeited through five years or more of non-use. To read more about water right forfeiture, including how to protect a water right from forfeiture, please see Sections 42-222 and 42-223, Idaho Code.

Please note that Section 42-248, Idaho Code, requires you or the owner of this water right to maintain current ownership and address records on file with the department. Forms to file a change of ownership of a water right and/or a change in the address of the water right owner are available from any department office, or at the department's website at: www.idwr.idaho.gov.

Please feel free to contact this office if you have any questions regarding this matter.

Sincerely,

Jonie Barg
Technical Records Specialist

Enclosures

cc: Bonnie Savage
Sandra Savage
Water District 31
Rigby Andrus & Rigby

RECEIVED

SEP 09 2016

Department of Water Resources
Eastern Region

Law Offices

RIGBY, ANDRUS & RIGBY LAW, PLLC

*Ray W. Rigby, retired
G. Rich Andrus, of counsel, retired
Jerry R. Rigby
Michael S. Kam (1954-2001)
Hyrum D. Erickson
Tyler J. Salvesen
Sean P. Bartholick*

*P.O. Box 250
25 North Second East
Rexburg, ID 83440*

*Telephone: (208) 356-3633
Fax: (208) 356-0768
herickson@rex-law.com*

September 7, 2016

Idaho Department of Water Resources
900 N. Skyline, Ste. A
Idaho Falls, ID 83402

Re: Change in Water Right Ownership

To Whom it May Concern:

This letter accompanies a Notice of Change in Water Right Ownership filed on behalf of Richard Savage and Nephi Savage. The purpose of this letter is to provide a brief explanation of the supporting documents.

Prior to 1996, the property was owned by Bonnie and Neal Savage. At some point they conveyed a part interest to Richard Savage, their son.

In 1996, Neal Savage died. In connection with his estate, Bonnie Savage, conveyed to Sandra Savage Anderson (a daughter), a part interest to the Pleasant Valley property. Sandra's interest was conveyed by Grant Deed, dated March 29, 1999, which is in the Department's back file. Between 1999 and 2012, the property was owned jointly by Bonnie Savage, Richard Savage, and Sandra Savage Anderson.

In 2012, Bonnie Savage, by Grant Deed conveyed her remaining interest 27% interest in the property to Richard Savage and Nephi Savage (Richard's son). The Grant Deed's from Bonnie to Richard and Nephi are enclosed. As such, after 2012, the property was owned by Sandra Savage Anderson, Richard Savage, and Nephi Savage.

Also in 2012, Sandra Savage filed a lawsuit to partition the property. In 2015, the court entered judgment portioning Sandra's portion of the property from the portion owned by Richard and Nephi. The Amended Judgment, filed 11/10/15 and recorded in Clark County as Instrument No. 56229, is enclosed. Also enclosed is a Record of Survey showing the location of the parcels. Sandra's parcel is the easternmost 81 acres with Richard and Nephi retaining the remaining 332.615 acres.

Richard asks that the Department proceed to split the appurtenant water rights to reflect the portions of the place of use now owned by Sandra and by Richard and Nephi. If there is any additional information that would be of use to the Department, please let us know.

Sincerely,



Hyrum Erickson

HE/md

Enclosures

hc/savagerichard.lt9.wpd