

RECEIVED

FEB 24 2015

Page 1

DEPT OF WATER RESOURCES
SOUTHERN REGION

Ident. No. 43-13740

STATE OF IDAHO
DEPARTMENT OF WATER RESOURCES

APPLICATION FOR PERMIT

To appropriate the public water of the State of Idaho

1. Name: STATE OF IDAHO
DEPT OF PARKS & RECREATION
PO BOX 83720
BOISE ID 83720-0065
(208)334-4199
2. Source: ALMO CREEK Tributary to: RAFT RIVER
GROUND WATER
3. Location of Point of Diversion:
#1 GROUND WATER NE1/4NE1/4 Sec. 16, Twp 15S, Rge 24E, B.M.
CASSIA County
#2 ALMO CREEK SE1/4SE1/4SW1/4 Sec. 9, Twp 15S, Rge 24E, B.M.
CASSIA County

4. Water will be used for the following purposes:

Purpose	From	To	RATE OF DIVERSION	ANNUAL VOLUME
RECREATION STORAGE	01/01	to 12/31		17.4 AF
AESTHETIC STORAGE	01/01	to 12/31		17.4 AF
WILDLIFE STORAGE	01/01	to 12/31		17.4 AF
AESTHETIC	03/15	to 11/15	3.00 CFS	
RECREATION	03/15	to 11/15	3.00 CFS	
WILDLIFE	03/15	to 11/15	3.00 CFS	

5. Total quantity to be appropriated is: 3.00 CFS 17.4 AF

6. Proposed diverting works:

POINT OF DIVERSION #1

a. Type and size of devices used to divert water from the source: EXCAVATED POND WITH SMALL EMBANKMENT

b. Height of storage dam 5.5 feet;

Active reservoir capacity 13.2 acre-feet;

Total reservoir capacity 13.2 acre-feet;

c. Proposed well diameter is _____ inches;

Proposed depth of well is _____ feet.

d. Is ground water with a temperature of greater than 85F being sought?

e. If well is already drilled, when? _____;

Drilling Firm _____;

Drilling Permit No. _____.

PLACE OF USE: WILDLIFE STORAGE

STATE OF IDAHO
DEPARTMENT OF WATER RESOURCES

APPLICATION FOR PERMIT

To appropriate the public water of the State of Idaho

PLACE OF USE: AESTHETIC

Twp	Rge	Sec	NE				NW				SW				SE				
			<u>NE</u>	<u>NW</u>	<u>SW</u>	<u>SE</u>	<u>NE</u>	<u>NW</u>	<u>SW</u>	<u>SE</u>	<u>NE</u>	<u>NW</u>	<u>SW</u>	<u>SE</u>	<u>NE</u>	<u>NW</u>	<u>SW</u>	<u>SE</u>	<u>Totals</u>
15S	24E	16	X																

PLACE OF USE: RECREATION

Twp	Rge	Sec	NE				NW				SW				SE				
			<u>NE</u>	<u>NW</u>	<u>SW</u>	<u>SE</u>	<u>NE</u>	<u>NW</u>	<u>SW</u>	<u>SE</u>	<u>NE</u>	<u>NW</u>	<u>SW</u>	<u>SE</u>	<u>NE</u>	<u>NW</u>	<u>SW</u>	<u>SE</u>	<u>Totals</u>
15S	24E	16	X																

PLACE OF USE: WILDLIFE

Twp	Rge	Sec	NE				NW				SW				SE				
			<u>NE</u>	<u>NW</u>	<u>SW</u>	<u>SE</u>	<u>NE</u>	<u>NW</u>	<u>SW</u>	<u>SE</u>	<u>NE</u>	<u>NW</u>	<u>SW</u>	<u>SE</u>	<u>NE</u>	<u>NW</u>	<u>SW</u>	<u>SE</u>	<u>Totals</u>
15S	24E	16	X																

9a. Who owns the property at the point of diversion? If other than applicant, describe the arrangement enabling the applicant to make this filing.

APPLICANT

9b. Who owns the land to be irrigated or place of use? If other than applicant, describe the arrangement enabling the applicant to make this filing.

APPLICANT

10. Remarks:

STATE OF IDAHO
DEPARTMENT OF WATER RESOURCES


APPLICATION FOR PERMIT

To appropriate the public water of the State of Idaho

Application filed to appropriate water used for a fishing and wildlife pond located on Castle Rocks State Park land. The pond will provide water for recreational fishing and wildlife habitat. The pond has a total volume of 13.2 acre-feet with a surface area of 1.4 acres. The pond is mostly excavated with a small embankment around a portion of the pond. Groundwater fills the excavated portion from the high water table in the area. Castle Rocks State Park (Park) currently irrigates the area where the pond is to be constructed with a portion of its water shares in the Almo Water Company (Company) on a rotation schedule as determined by the Company. The Park also has a private irrigation water right, 43-2594, from Almo Creek that is used to irrigate some adjacent land(s). To mitigate, the Park will no longer irrigate 1.4 acres of land within the SENW of Section 16 (see attached map). A portion of the Park's share of Company water will continue to be diverted into an existing irrigation ditch, flowing to and through the proposed pond before continuing to Park irrigated lands below the pond. Company water is diverted on a rotational basis, and this application will not alter the current Company schedule or the quantity of water delivered to the Park. The application seeks to record use of this water, diverted from Almo Creek, for aesthetic, recreation, and wildlife use in the pond. It is estimated that a maximum of 3.0 cfs has been diverted through the headgate that provides water to this area. The 17.4 acre-feet of storage listed on the application reflects the summation of the 13.2 acre-feet storage capacity of the pond plus an estimated 4.2 acre-feet of annual evaporative losses. This 4.2 acre-feet is the product of the 1.4 acre surface area and an estimated precipitation deficit value for small stock ponds of 2.8 acre-feet per acre (Oakley & Malta area).


11. Map of proposed point of diversion and place of use attached? *it*

BE IT KNOWN that the undersigned hereby makes application for permit to appropriate the public waters of the State of Idaho as herein set forth.

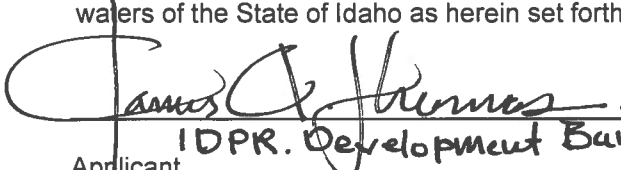
Applicant

IDPR. Development Bureau Chief

Received by DN Date 2/24/2015 Time 12pm Preliminary check by _____Publication prepared by _____ Date 2/26/2015 Published in Times NewsPublication approved _____ Date March 5 & 12, 2015Receipt No. 5034570Date: 2/24/2015 \$330-Received by: DN

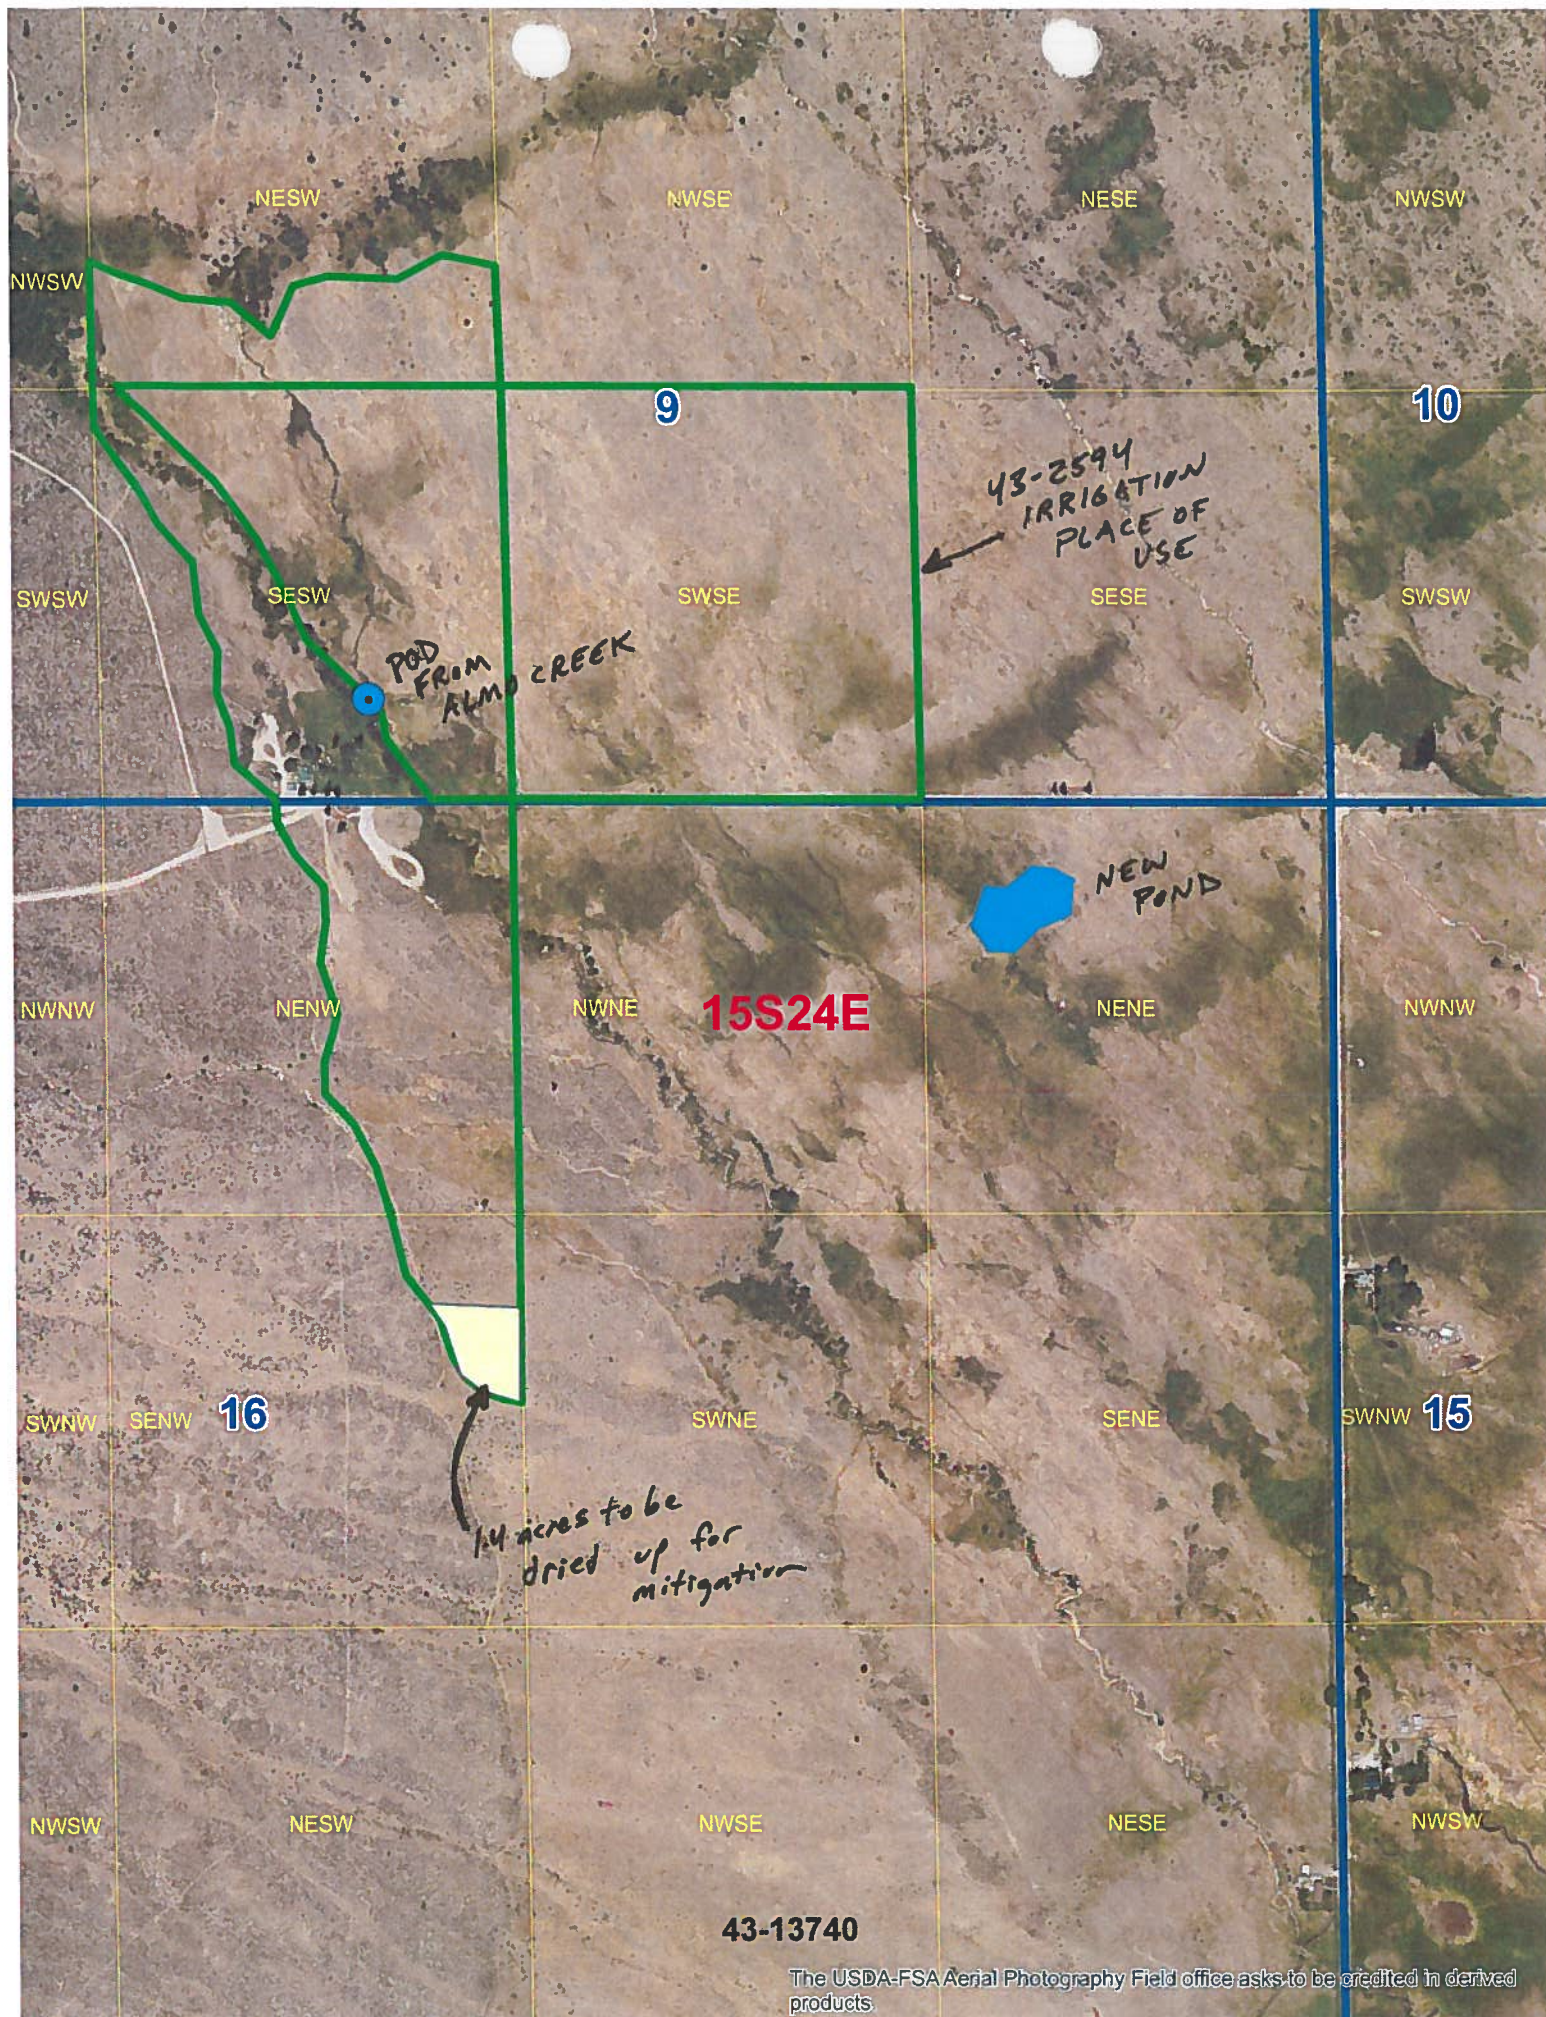

43-13740

The USDA-FSA Aerial Photography Field office asks to be credited in derived products

43-13740

INCORPORATED UNDER THE LAWS OF
IDAHO

220 CAPITAL STOCK, \$57,500.00 Shares 9.5

THE ALMO WATER CO.
FOR
Reclamation of Arid Lands

THIS CERTIFIES THAT State of Idaho Parks and Recreation Board is the owner of
9.5 Shares of each of the Capital Stock of
THE ALMO WATER CO. (ASSESSABLE)
*transferable only on the books of the Corporation by the holder
hereof in person or by Attorney upon surrender of this Certificate
properly endorsed.*
In Witness Whereof, the said Corporation has caused this Certificate to be
signed by its duly authorized officers and to be sealed with the Seal of the Corporation
this 22 day of Oct. A.D. 19
2004
Edna Sheldon SECRETARY [Signature] PRESIDENT

SHARES EACH

© GOES 50.

FEB 24 2015

DEPT OF WATER RESOURCES
SOUTHERN REGION

FISHING POND SCOPE OF PROJECT Castle Rocks State Park



Test pit for pond – November 6, 2014

Castle Rocks State Park: Ranch unit
748 E. 2800 S.
PO Box 169
Almo, ID 83312
208-824-5901

<http://parksandrecreation.idaho.gov/parks/castle-rocks>
<https://www.facebook.com/CastleRocksStatePark>



FISHING AND WILDLIFE POND

Scope of Project

Castle Rocks State Park: Ranch Unit



"A pond should be built near Almo Creek, if environmentally feasible, north of the ranch house. It will be stocked with non-native fish to provide fishing opportunities." Castle Rocks State Park 2006 Master Plan, 6-9

PROPOSAL

In keeping with the approved master plan, a fishing pond of up to 1.4 acres in size will be built on the Ranch Unit of Castle Rocks State Park. The pond will be stocked routinely with non-native fish or biologically sterile trout for the protection of native Yellowstone cutthroat in the upper reaches of Almo Creek. The pond will serve as a recreational facility for public fishing. The impoundment design will be aesthetic, with irregular shoreline and depth, with certain areas focused on increasing wildlife diversity through wetlands enhancement. It will be fed by CRSP irrigation water, from the park's existing 9.5 shares of Almo Water Company, and potentially from ground water recharge from water right 43-13106 (11/1 to 3/31), see Appendix D. Water traveling to and through the pond will be utilized for watering cattle and pasture grass, although the pond itself would exclude cattle with the construction of a perimeter fence. Access to the pond and fishing opportunity would be compliant with ADA. The proposal also includes a parking area and trail.

JUSTIFICATION AND PURPOSE

- The pond advances the approved CRSP Master Plan
- The facility meets a demonstrable need for fishing opportunities in southern Cassia County
- The facility appeals to a local residents, and provides other incentives for out-of-area visitors to come
- The wetland and open water will provide watchable wildlife opportunities
- The pond and associated wetland will increase wildlife diversity and attract other native species
- The facility increases the opportunities to engage children in nature, and will attract families
- The impoundment provides temporary water storage for summer pasture irrigation management
- The pond would likely provide winter recreational opportunities such as ice skating or ice fishing
- The pond's reflective nature will provide an additional aesthetic and photographic appeal to visitors
- The project has a willing and active partner with the Idaho Department of Fish and Game (IDFG)

LOCATION

The master plan calls for the pond to be built north of the ranch house. This area received due consideration; however, the ground is not suitable due to a preponderance of alluvial quartzite boulders. The location is also considered too close to Almo Creek, which would increase the potential for non-native fish to contaminate or compete for habitat of the genetically pure Yellowstone Cutthroat. After initial study and consultation, the preferred location is 665 feet south of the park entrance road and 895 feet west of county road 750 E (elevation 5,692 ft.). The legal description is NE ¼, NE ¼, Sec. 16, T15S, R24E of the Almo, Idaho Quadrangle (see appendix A for survey). Two irrigation ditches feed an existing small impoundment here. In fall 2014, staff dug two 10-foot holes at the proposed location and found the conditions optimal for excavation of a 1.4-acre pond of that depth (approximately 13.2 acre-feet). Two samples of material were collected from the test holes (see Appendix B for test results).

IDFG has provided engineering and design (see Appendix C)

BUDGET AND FUNDING = \$21,875

The 2006 CRSP Master Plan (6-11) estimates the cost of constructing the pond at \$30,000 with an additional expense of \$9,000 to construct the access trail. Strategies for funding the project include significant in-kind labor and equipment from park staff, design and engineering provided by IDFG at no out-of-pocket cost. Sources of funding to be pursued include:

- Base CRSP budget
- Region Minor Maintenance funds
- IDPR Region Road & Bridge funds
- IDFG fishing improvement funds

The following budgets do not include base funded labor.


BUDGET FOR POND WATER CONTROL STRUCTURE

Item	Quantity	Unit	Unit Price	Amount
Concrete Manhole Sections	12	LF	\$ 220	\$ 2,640
12" Canal Gate	1	LS	\$ 950	\$ 950
18" CMP Pipe w/bands	104	LF	\$ 19	\$ 1,976
Anti-Seep Colar for CMP	1	LS	\$ 200	\$ 200
Angle Iron For Dam Boards	1	LS	\$ 150	\$ 150
Dam Boards	1	LS	\$ 150	\$ 150
Metal Lid	1	LS	\$ 400	\$ 400
Fine-grained backfill material	1	CA	\$ 500	\$ 500
Misc: hardware, grout, etc.	1	CA	\$ 500	\$ 500
TOTAL =				\$ 7,466

BUDGET FOR POND EXCAVATION, ROAD AND FENCE MATERIALS

Item	Quantity	Unit	Unit Price	Amount
320 Excavator	2	Week		\$ 4,800
Equipment transportation	1		\$ 600	\$ 600
Fuel for Equipment	1,000	gal	\$ 2.08	\$ 2,080
Northside Welding – dozer repairs	1			\$ 237
Road material	300	Yd	\$ 6	\$ 900
Barbed Wire Fence with posts	2,160	Feet		\$ 1,353
Culverts	2	8"	\$ 256	\$ 512
Signs	3		\$ 100	\$ 300
Kiosk/bulletin board/interp info	1			\$ 2,177
Misc. materials/repairs/contingency				\$ 1,000
Water rights transfer fee				\$ 450
TOTAL (Estimated) =				\$ 14,409

Appendix A – Map, Pond Location

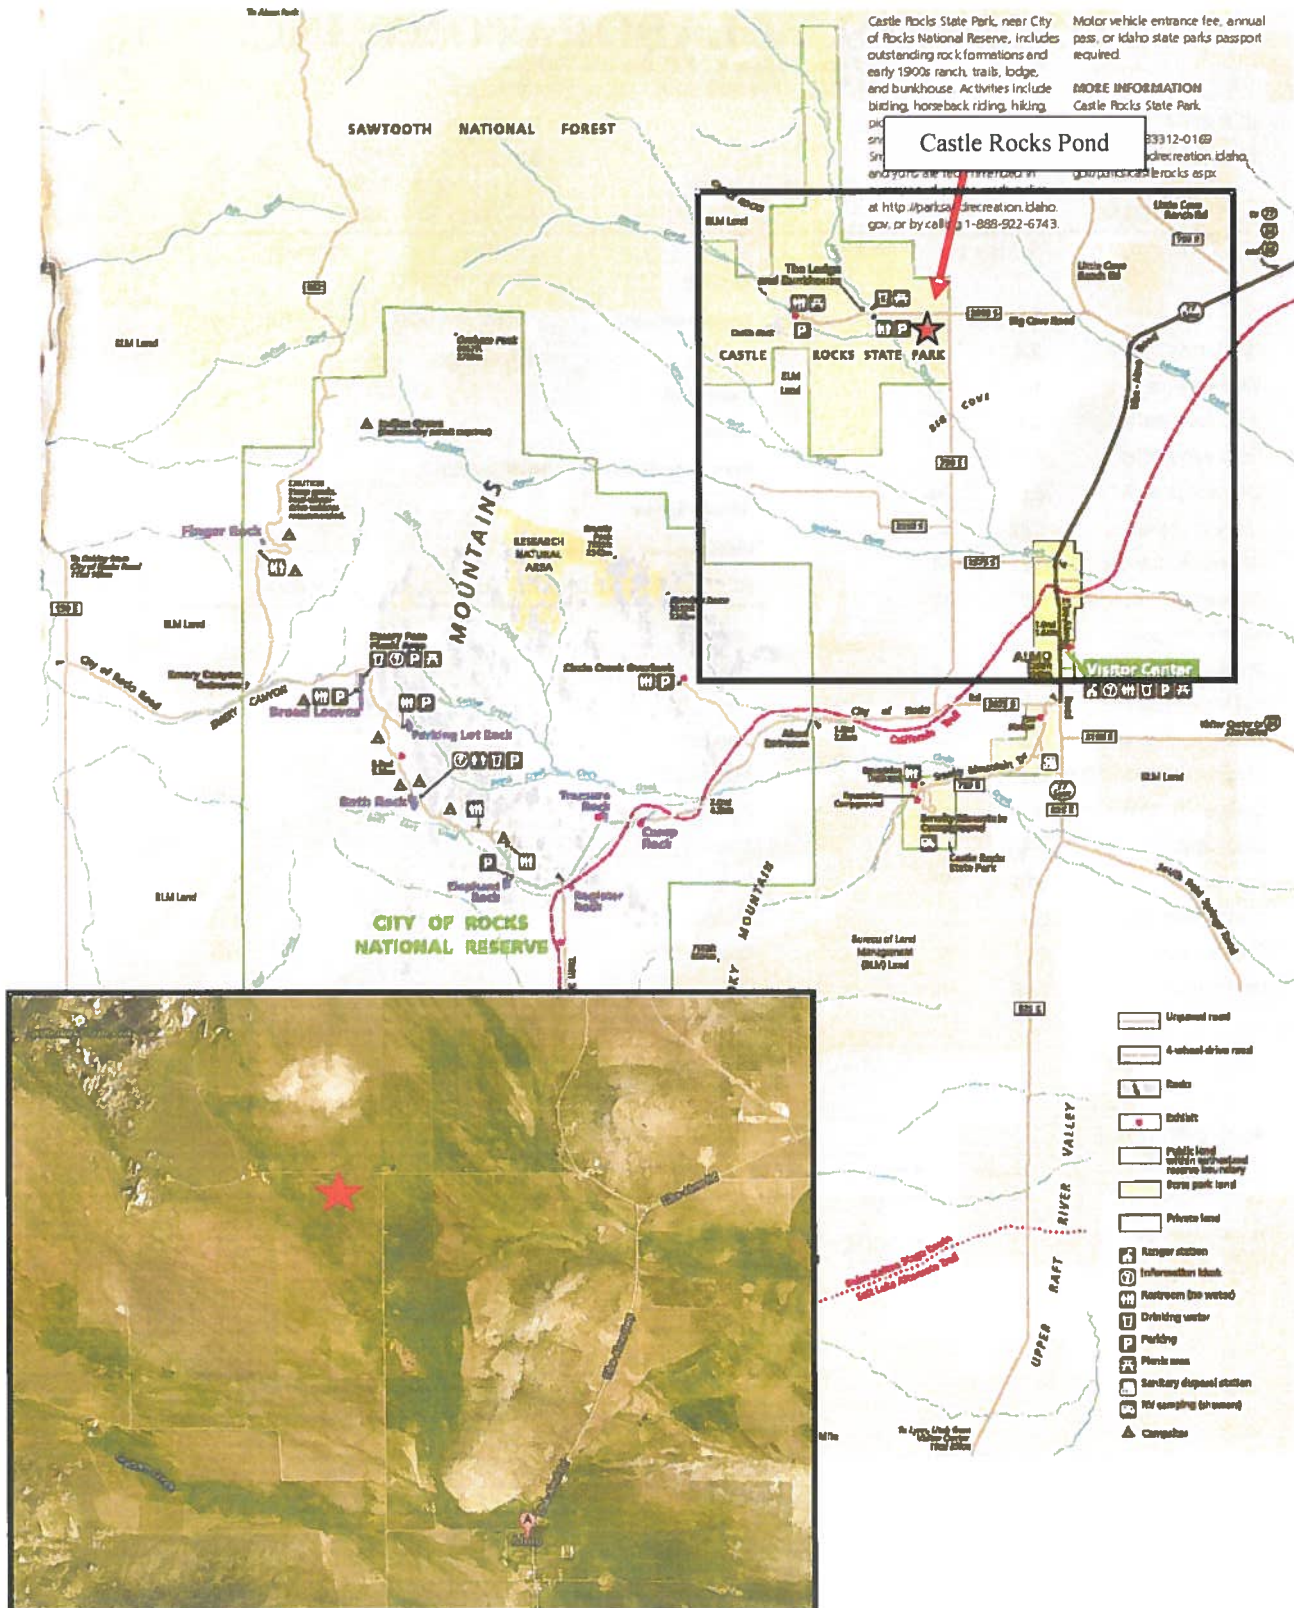

Appendix B – Soil Test Results

STUKENHOLTZ LABORATORY, INC.

1985

2924 Addison Ave. E., P.O. Box 353 Twin Falls
208.734.3050, Fax: 734.3919 www.stukenholtz.com

IDAHO PARKS & REC/ CITY ROCKS
PO BOX 189

208/824-5911

Report No.: 90533

Date Received: 11/19/14

Date Reported: 11/24/14

ALMO ID 83312

SOIL TEST DATA	Sample 1	Sample 2	Sample 1	Sample 2
pH	6.3	M	Grower:	CITY OF ROCKS
Salts, mmhos/cm	0.4	VL	Sample Identity	4-6' BELOW SURF
Chlorides, ppm	11	L	Crop	NONE GIVEN
Sodium, meq/100g	0.1	VL	Yield Goal	
CEC, meq/100g	6.0	L	Acres	
Excess Lime, %	0.0	VL	Prev. Crop T/Acre	NONE GIVEN
Organic Matter, %	0.56	L	Manure T/Acre	
Organic N, lb/Acre	20	VL	Prev. Applied Nutrients	
Ammonium - N, ppm	2.3	VL	RECOMMENDATIONS, lbs. Nutrients or Units Per Acre.	
Nitrate - N, ppm	2	VL	Nitrogen	
Phosphorus, ppm	2	VL	P ₂ O ₅ - Phosphate	
Potassium, ppm	35	VL	K ₂ O - Potash	
Calcium, meq/100g	4.2	H	Calcium	
Magnesium, meq/100g	0.8	H	Magnesium	
Sulfate - S, ppm	5	L	Sulfate - Sulfur	
Zinc, ppm	0.6	L	Zinc	
Iron, ppm	49.2	VH	Iron	
Manganese, ppm	2.3	L	Manganese	
Copper, ppm	2.3	H	Copper	
Boron, ppm	0.05	VL	Boron	
			Elemental Sulfur	

RELATION OF CEC TO SOIL TEXTURE	S A M P L E	ACTUAL AND RECOMMENDED PERCENT OF CEC							
		Actual %	Recommended	Actual %	Recommended	Actual %	Recommended	Actual %	Recommended
0 - 5 Sand		Potassium	Potassium	Calcium	Calcium	Magnesium	Magnesium	Sodium	Sodium
5 - 12 Loamy Sand									
12 - 18 Sandy Loam	1	1.9	3.0 - 6.0 %	70.0	65 - 80 %	13.3	15 - 25 %	1.7	< 3.0 %
18 - 24 Silt Loam									
24 - 36 Clay Loam									
36 + Clay	2								

Our letters and reports are for the exclusive use of the addressed client(s). Its communication to others or use in advertising is prohibited.

2924 Addison Ave. E., P.O. Box 353 Twin Falls
208.734.3050, Fax: 734.3919 www.stukenholtz.com

IDAHO PARKS & REC/ CITY ROCKS
PO BOX 169

Report No.: 90532

Date Received: 11/19/14

Date Reported: 11/24/14

ALMO ID 83312

RELATION OF CEC TO SOIL TEXTURE		S A M P L E	ACTUAL AND RECOMMENDED PERCENT OF CEC							
			Actual % Potassium	Recommended Potassium	Actual % Calcium	Recommended Calcium	Actual % Magnesium	Recommended Magnesium	Actual % Sodium	Recommended Sodium
0 - 5	Sand									
5 - 12	Loamy Sand									
12 - 18	Sandy Loam									
18 - 24	Silt Loam	1	2.3	3.0 - 6.0 %	69.3	65 - 80 %	17.0	15 - 25 %	2.3	< 3.0 %
24 - 36	Clay Loam									
36 +	Clay	2								

6

STUKENHOLTZ LABORATORY, INC.

2924 Addison Ave. E., P.O. Box 353 Twin Falls, ID 83303
208.734.3050, Fax: 734.3919 www.stukenholtz.com

SOIL ANALYSIS

IDAHO PARKS & REC/ CITY ROCKS
PO BOX 169

ALMO ID 83312

208/824-5911
/000-0000

Report No.: 90532
Account No.: 1985
Date Received: 11/20/14
Date Reported: 11/24/14

Sampled for: CITY OF ROCKS

Sample ID: WITHIN 12" SURF

STEADY STATE WATER INFILTRATION RATE: 0.42 in/hr

SOIL TEXTURE: SANDY LOAM

% SAND: 85.6

% SILT: 13.7

% CLAY: 10.7

Supervised by: Paul Stukenholtz

Our reports are for the exclusive use of our clients and may not be used in advertising, etc., without our written permission.

STUKENHOLTZ LABORATORY, INC.

2924 Addison Ave. E., P.O. Box 353 Twin Falls, ID 83303
208.734.3050, Fax: 734.3919 www.stukenholtz.com

SOIL ANALYSIS

IDAHO PARKS & REC/ CITY ROCKS
PO BOX 169

ALMO ID 83312

208/824-5911
/000-0000

Report No.: 90533
Account No.: 1985
Date Received: 11/20/14
Date Reported: 11/24/14

Sampled for: CITY OF ROCKS

Sample ID: 4-6' BELOW SURF

STEADY STATE WATER INFILTRATION RATE: 0.64 in/hr

SOIL TEXTURE: LOAMY SAND

% SAND: 82.3

% SILT: 12.2

% CLAY: 5.5

Supervised by: Paul Stukenholtz

Our reports are for the exclusive use of our clients and may not be used in advertising, etc., without our written permission.

STUKENHOLTZ LABORATORY INC.

SIEVE ANALYSIS

IDAHO PARKS AND RECS
CITY OF ROCKS
PO BOX 169
ALMO, ID 83312
REPORT NUMBER: 90532
SAMPLE ID: WITHIN 12" OF SURFACE

11/24/2014

DRY SIEVE	% MATERIAL
> 1/2"	10.95
>4	8.55
>10	19.10
>20	21.10
>40	16.93
>100	16.09
<100	26.77

2924 Addison Ave. E. • P.O. Box 353 • Twin Falls, ID 83303-0353 • Phone: (208) 734.3050 or (800) 759.3050
Fax: (208) 734.3919 • website: www.stukenholtz.com • email: frontoffice@stukenholtz.com

STUKENHOLTZ LABORATORY INC.

SIEVE ANALYSIS


IDAHO PARKS AND RECS
CITY OF ROCKS
PO BOX 169
ALMO, ID 83312
REPORT NUMBER: 90533
SAMPLE ID: 4-6' BELOW SURFACE


11/24/2014

DRY SIEVE	% MATERIAL
> 1/2"	45.35
>4	17.05
>10	13.46
>20	9.19
>40	5.18
>100	5.36
<100	4.42

2924 Addison Ave. E. • P.O. Box 353 • Twin Falls, ID 83303-0353 • Phone: (208) 734.3050 or (800) 759.3050
Fax: (208) 734.3919 • website: www.stukenholtz.com • email: frontoffice@stukenholtz.com

Appendix C – Engineering and Design

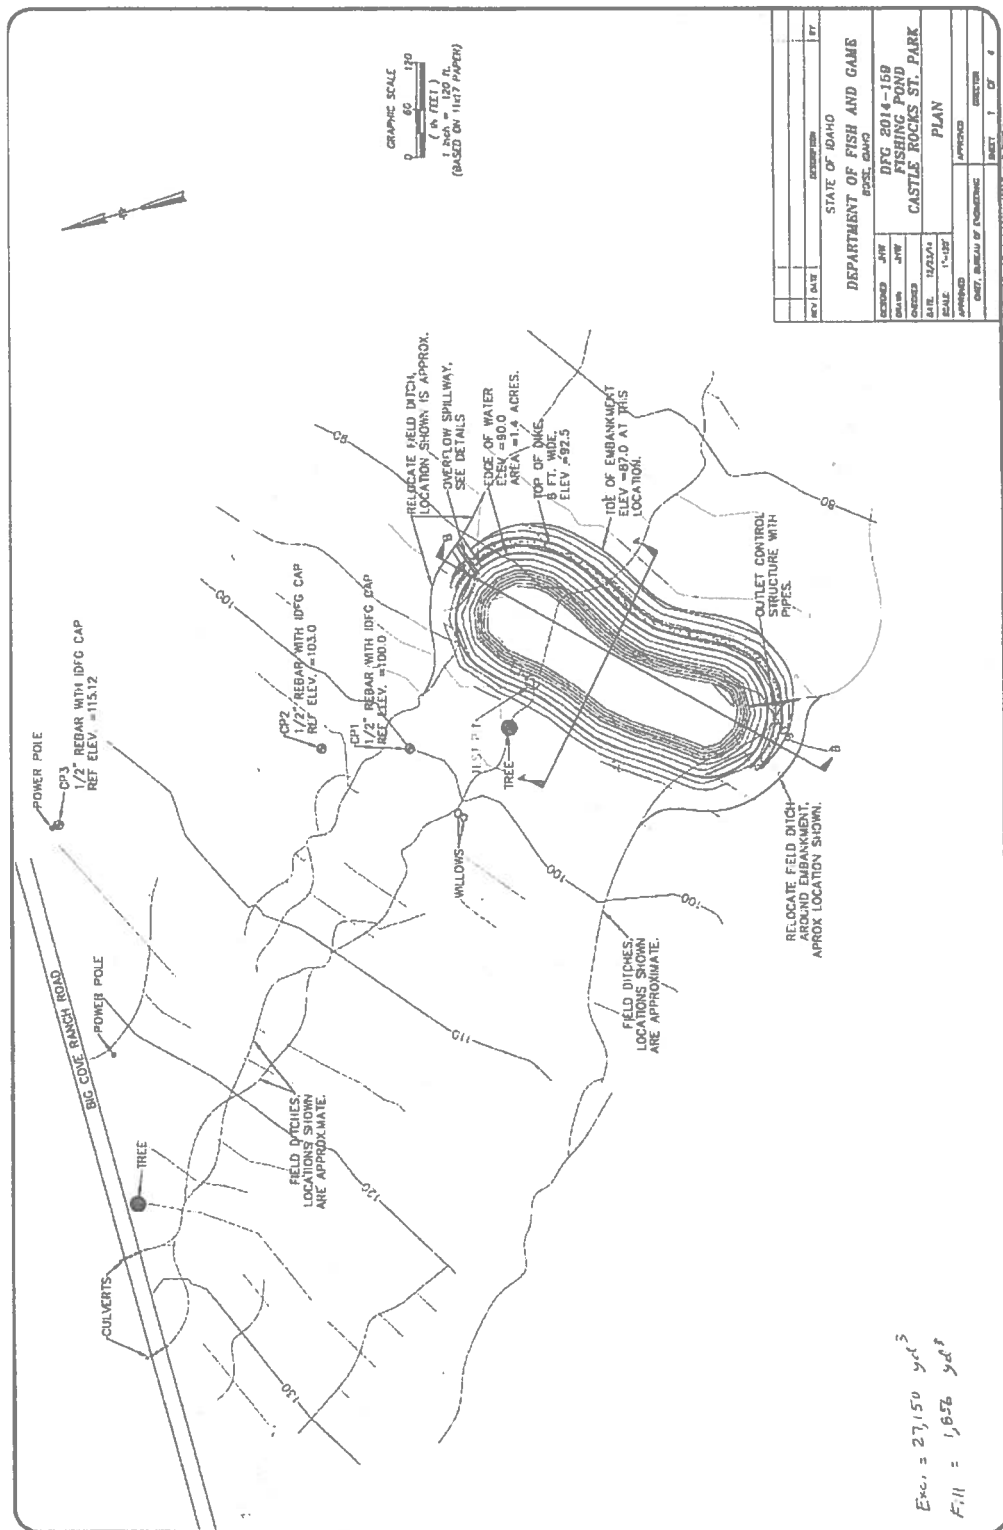

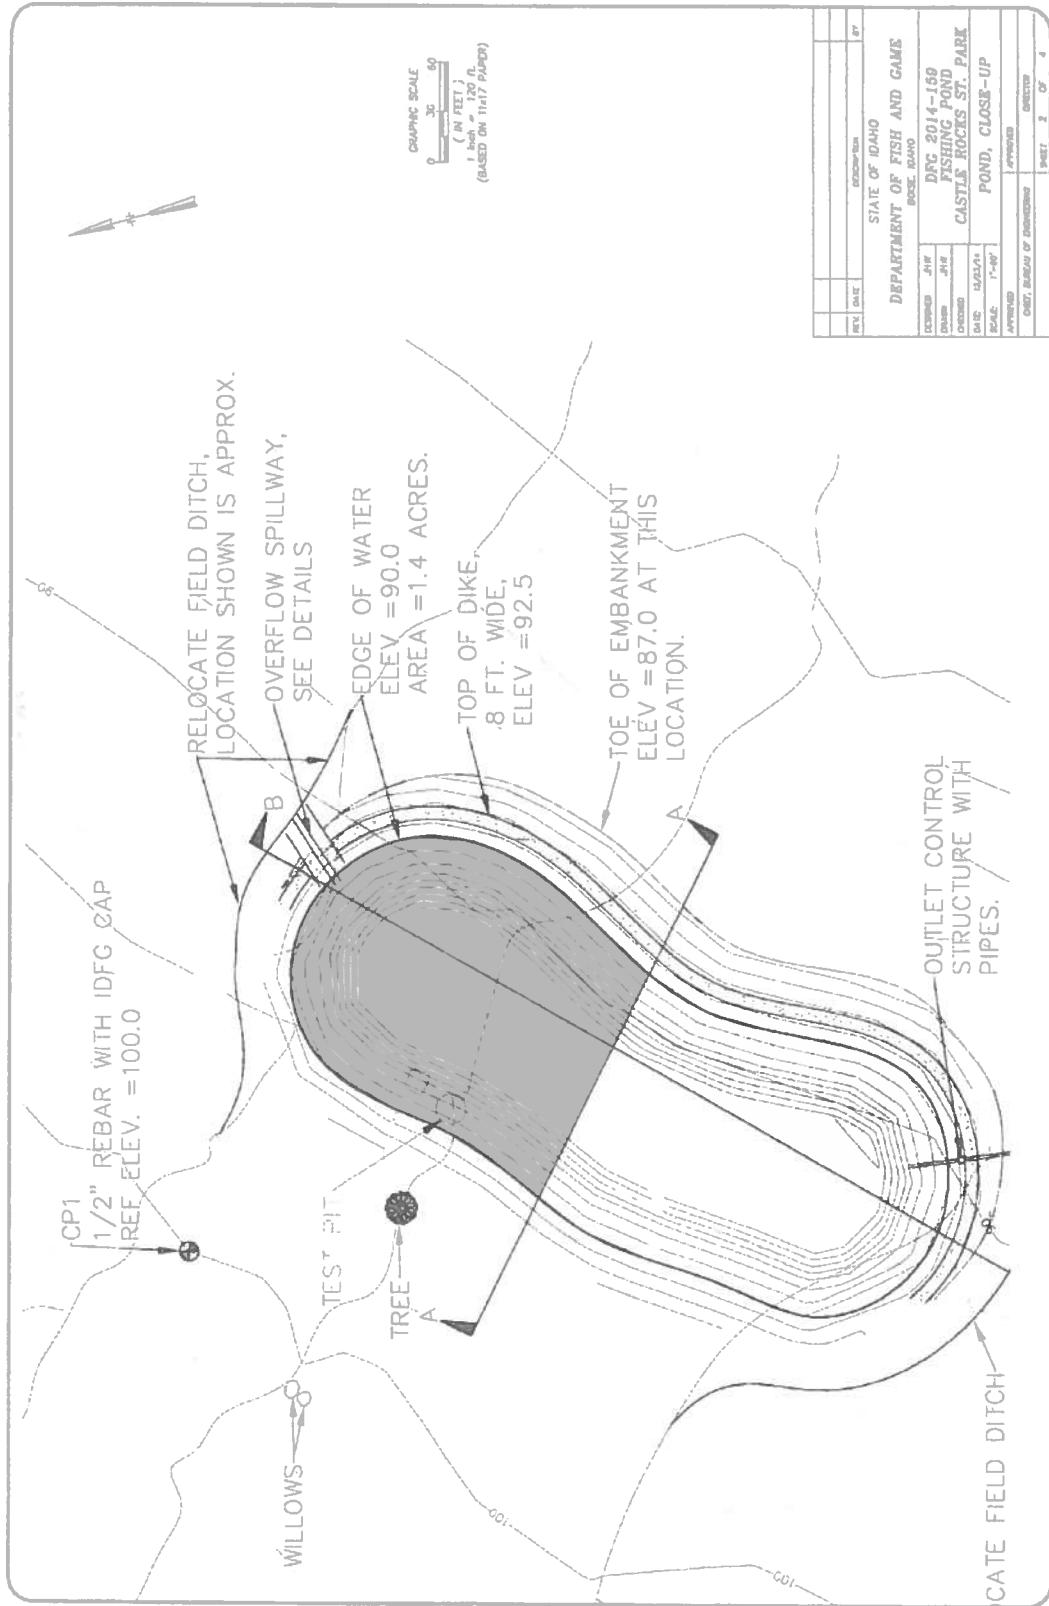


REV	DATE	DESCRIPTION	BY




STATE OF IDAHO	
DEPARTMENT OF FISH AND GAME	
PROJECT NAME	
DESIGNED BY	JIF
DRAWN BY	JIF
CHECKED BY	JIF
DATE	11/24/11
SCALE	1"=40'
APPROVED	APPROVED
CHECK, BUREAU OF ENGINEERING	DIRECTOR
17	18
1	2
1	4

PROJECT NAME	
DRC 2014-159	
FISHING POND	
CASTLE ROCKS ST. PARK	
POND, CLOSE-UP	

WATER CONTROL STRUCTURE AND LOWER BERM CROSS-SECTION

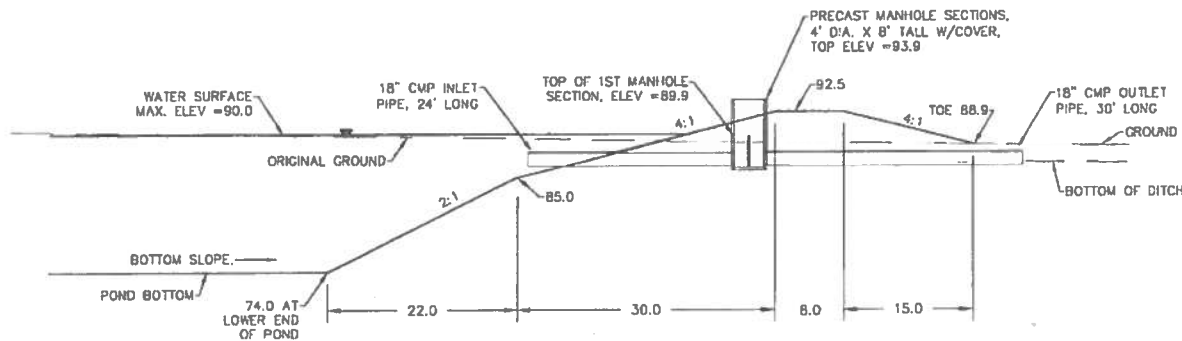

WATER CONTROL STRUCTURE

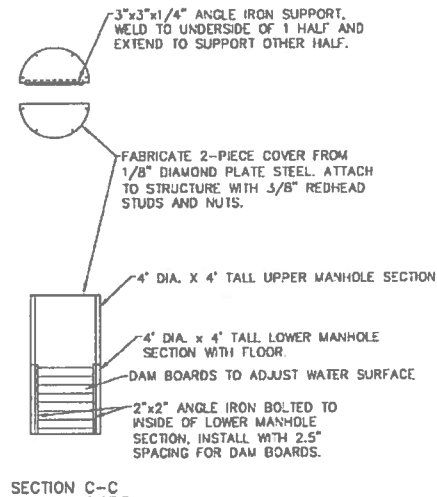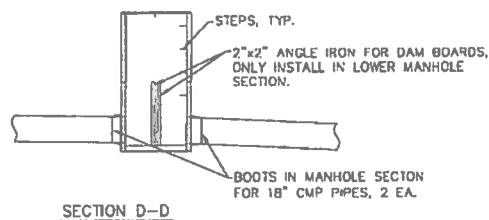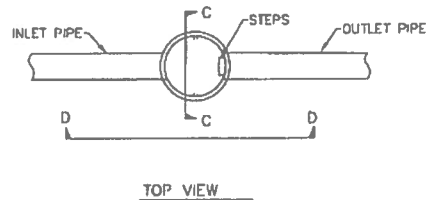

NOTES:


- EMBANKMENT TO BE COMPACTED TO 95% OF MAXIMUM DRY DENSITY.
- 18\" CIP PIPE TO BE ENCASED IN LEAN CONCRETE, APPROXIMATELY 1.5\" THICK ON ENTIRE CIRCUMFERENCE, 1,000 PSI COMPRESSIVE STRENGTH. EST. QUANTITY OF LEAN CONCRETE IS 31 CU YDS.
- BACKFILL AROUND STRUCTURE WITH COMPACTED FINE-GRAINED MATERIALS, CL, CH, OR MH.

REV.	DATE	DESCRIPTION	BY
STATE OF IDAHO			
DEPARTMENT OF FISH AND GAME			
BOISE, IDAHO			
DESIGNED	JHW	DFG 2014-159	
DRAWN	JHW	FISHING POND	
CHECKED		CASTLE ROCKS ST. PARK	
DATE	12/21/14	SECTION AND STRUCTURE	
SCALE	NA		
APPROVED		APPROVED	
CHIEF, BUREAU OF ENGINEERING		DIRECTOR	
		SHEET 3 OF 4	



Drawn by: JHW, Checked by: JHW, Date: 12/21/14, Scale: NA, Sheet: 3 of 4



BOTTOM AND SIDES OF SPILLWAY TO
BE LINED WITH NON-WOVEN
GEOTEXTILE WITH WELL GRADED 5"
MINUS RIP-RAP OVER TOP.
RIP-RAP TO BE 9" THICK LAYER.

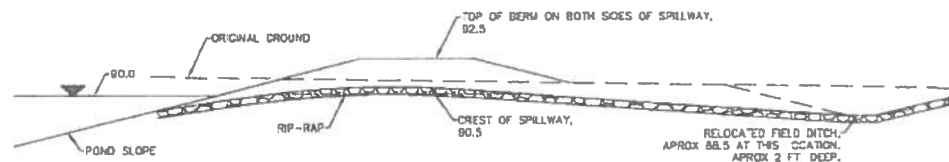

OVERFLOW SPILLWAY
PROFILE

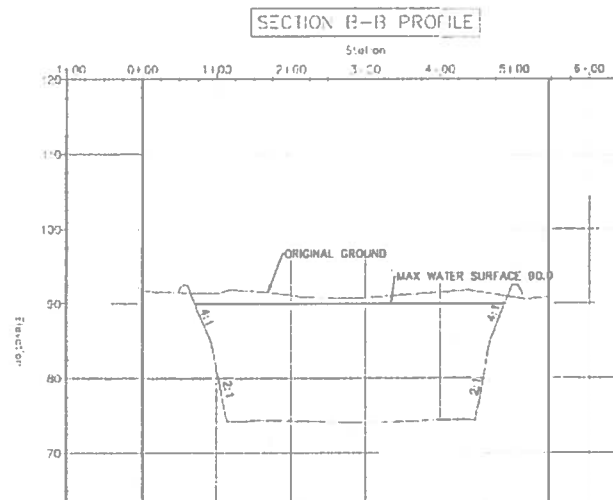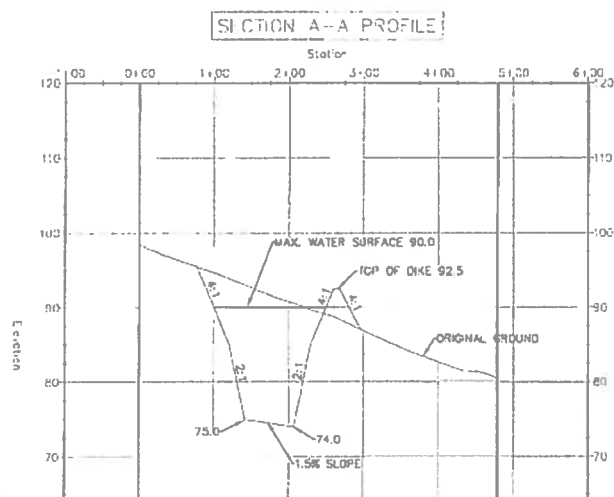

REV.	DATE	DESCRIPTION	BY
STATE OF IDAHO DEPARTMENT OF FISH AND GAME BOISE, IDAHO			
DESIGNED	JHW	DFG 2014-159 FISHING POND CASTLE ROCKS ST. PARK POND SECTIONS, SPILLWAY	
DRAWN	JHW		
CHECKED			
DATE	12/23/14		
SCALE	NA		
APPROVED		APPROVED	DIRECTOR
CHIEF, BUREAU OF ENGINEERING			
		SHEET	4 OF 4

מסלול לימודי תוא ראשון

Appendix D – Water Rights

Page 1

02/07/2005

IDAHO DEPARTMENT OF WATER RESOURCES
Water Right Report 43-2594

WATER RIGHT NUMBER: 43-2594

<u>Owner Type</u>	<u>Name and Address</u>
Current Owner	STATE OF IDAHO DEPT OF PARKS AND REC STATEHOUSE MAIL PO BOX 83720 BOISE, ID 83720-0068 (208) 334-4199

Priority Date: 05/29/1967

Basis: Decreed

Status: Active

<u>Source</u>	<u>Tributary</u>
ALMO CREEK	RAFT RIVER

<u>Beneficial Use</u>	<u>From</u> <u>To</u>	<u>Diversion Rate</u>	<u>Annual Volume</u>
IRRIGATION	03/15 to 11/15	1.840 CFS	287.00 AF
	<u>Total Diversion:</u>	1.840 CFS	287.00 AF

Location of Point(s) of Diversion

ALMO CREEK	NW1/4SE1/4SW1/4	Sec. 9,	Twp 15S,	Rge 24E, B.M.
CASSIA County				
ALMO CREEK	NW1/4NW1/4NE1/4	Sec. 16,	Twp 15S,	Rge 24E, B.M.
CASSIA County				
ALMO CREEK	SE1/4NW1/4SW1/4	Sec. 9,	Twp 15S,	Rge 24E, B.M.
CASSIA County				
ALMO CREEK	SW1/4SE1/4SW1/4	Sec. 9,	Twp 15S,	Rge 24E, B.M.
CASSIA County				
ALMO CREEK	SE1/4SE1/4SW1/4	Sec. 9,	Twp 15S,	Rge 24E, B.M.
CASSIA County				
ALMO CREEK	NW1/4SE1/4SW1/4	Sec. 9,	Twp 15S,	Rge 24E, B.M.
CASSIA County				

Place of Use

IRRIGATION Within CASSIA County

T15S R24E S09	NE&W	10.0	T15S R24E S09	SE&W	10.0
T15S R24E S09	SW&E	40.0	T15S R24E S16	NENW	18.0
T15S R24E S16	SENW	4.0			

Total Acres: 82

IDAHO DEPARTMENT OF WATER RESOURCES
Water Right Report 43-2594

Conditions of Approval:

1. C18 THIS PARTIAL DECREE IS SUBJECT TO SUCH GENERAL PROVISIONS NECESSARY FOR THE DEFINITION OF THE RIGHTS OR FOR THE EFFICIENT ADMINISTRATION OF THE WATER RIGHTS AS MAY BE ULTIMATELY DETERMINED BY THE COURT AT A POINT IN TIME NO LATER THAN THE ENTRY OF A FINAL UNIFIED DECREE. SECTION 42-1412(6), IDAHO CODE.
2. S22 USE OF THIS RIGHT IS COMBINED WITH WATER FROM ALMO WATER COMPANY.

Remarks:

1. General THIS RIGHT IS SUBJECT TO REGULATION BY THE WATERMASTER OF WATER DISTRICT 43D.

Dates and Other Information:

Decreed Date: 6/28/2002

Water District Number: 43B

IDAHO DEPARTMENT OF WATER RESOURCES

Water Right Report 43-10583

WATER RIGHT NUMBER: 43-10583

<u>Owner Type</u>	<u>Name and Address</u>
Current Owner	STATE OF IDAHO DEPT OF PARKS AND REC STATEHOUSE MAIL PO BOX 83720 BOISE, ID 83720-0066 (208) 334-4199

Priority Date: 05/01/1969

Basis: Decreed

Status: Active

<u>Source</u>	<u>Tributary</u>
SPRING	SINKS

<u>Beneficial Use</u>	<u>From</u> <u>To</u>	<u>Diversion Rate</u>	<u>Annual Volume</u>
STOCKWATER	1/01 to 12/31	0.040 CFS	
DOMESTIC	1/01 to 12/31	0.040 CFS	
	<u>Total Diversion:</u>	0.040 CFS	

Location of Point(s) of Diversion

SPRING	NE1/4SE1/4SW1/4	Sec. 9,	Twp 15S,	Rge 24E, B M.
CASSIA County				

Place of UseSTOCKWATER Within CASSIA County

T15S R24E S09 SE3W

DOMESTIC Within CASSIA County

T15S R24E S09 SE3W

Conditions of Approval:

1. N11 THE QUANTITY OF WATER DECREED FOR THIS WATER RIGHT IS NOT A DETERMINATION OF HISTORICAL BENEFICIAL USE.
2. N13 THE QUANTITY OF WATER UNDER THIS RIGHT SHALL NOT EXCEED 13,000 GALLONS PER DAY.

Remarks:

1. Explanatory PARCEL NO. 15S24E093000A STOCKWATER, 200 CATTLE

Dates and Other Information:

Decreed Date: 7/24/1998

IDAHO DEPARTMENT OF WATER RESOURCES
Water Right Report 43-13108

WATER RIGHT NUMBER: 43-13108

<u>Owner Type</u> Current Owner	<u>Name and Address</u> STATE OF IDAHO DEPT OF PARKS AND REC STATEHOUSE MAIL PO BOX 83720 BOISE, ID 83720-0088 (208) 334-4189
------------------------------------	--

Priority Date: 01/13/1958

Basis: Decreed

Status: Active

<u>Source</u> ALMO CREEK STINES CREEK	<u>Tributary</u> RAFT RIVER ALMO CREEK
---	--

<u>Beneficial Use</u>	<u>From</u> <u>To</u>	<u>Diversion Rate</u>	<u>Annual Volume</u>
GROUND WATER RECHARGE	11/01 to 03/31		940.00 AF
	<u>Total Diversion:</u>		940.00 AF

Location of Point(s) of Diversion

STINES CREEK CASSIA County	NE1/4NE1/4NE1/4	Sec. 17, Twp 15S, Rge 24E, B.M.
ALMO CREEK CASSIA County	NW1/4SE1/4SW1/4	Sec. 9, Twp 15S, Rge 24E, B.M.
ALMO CREEK CASSIA County	NW1/4NW1/4NE1/4	Sec. 16, Twp 15S, Rge 24E, B.M.
ALMO CREEK CASSIA County	NE1/4SW1/4NW1/4	Sec. 9, Twp 15S, Rge 24E, B.M.

Place of UseGROUND WATER RECHARGE Within CASSIA County

T16S R24E S09	SWNW	15.0	T16S R24E S09	NESW	30.0
T16S R24E S09	NWSW	20.0	T16S R24E S09	SWSW	20.0
T16S R24E S09	SESW	40.0	T16S R24E S09	SWSE	40.0
T16S R24E S09	SESE	40.0	T16S R24E S16	NENE	40.0
T16S R24E S16	NWNE	40.0	T16S R24E S16	SWNE	40.0
T16S R24E S16	SENE	40.0	T16S R24E S16	NENW	20.0
T16S R24E S16	NWNW	5.0	T16S R24E S16	SWNW	20.0
T16S R24E S16	SENW	20.0	T16S R24E S16	NESW	20.0
T16S R24E S16	SESW	20.0			

IDAHO DEPARTMENT OF WATER RESOURCES
Water Right Report 43-13108

Conditions of Approval:

1. C18 THIS PARTIAL DECREE IS SUBJECT TO SUCH GENERAL PROVISIONS NECESSARY FOR THE DEFINITION OF THE RIGHTS OR FOR THE EFFICIENT ADMINISTRATION OF THE WATER RIGHTS AS MAY BE ULTIMATELY DETERMINED BY THE COURT AT A POINT IN TIME NO LATER THAN THE ENTRY OF A FINAL UNIFIED DECREE. SECTION 42-1412(6), IDAHO CODE.

Remarks:

1. Explanatory THIS RIGHT IS A SPLIT FROM FORMER RIGHT 43-2586.


Dates and Other Information:

Decreed Date: 6/28/2002

Water District Number: 43D

T15S, R24E

IDAHO DEPARTMENT OF PARKS AND RECREATION

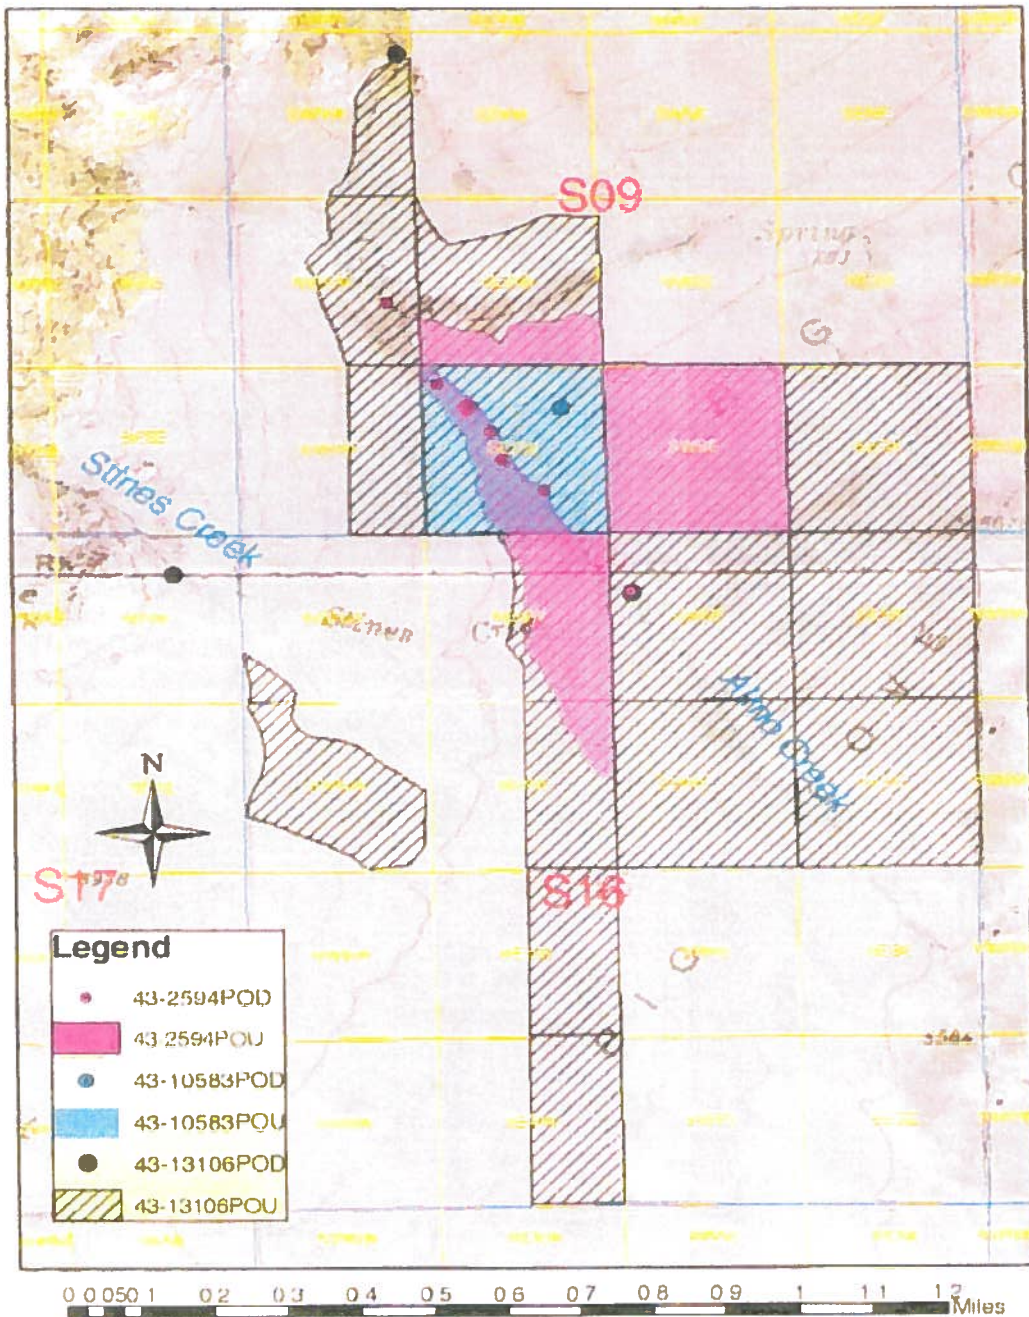

Map prepared
by RDH 12-22-04

RIGHTS: 43-2594, 43-10583 & 43-13106



State of Idaho

DEPARTMENT OF WATER RESOURCES

Southern Region • 650 Addison Ave W, Suite 500 • Twin Falls, Idaho 83301-5858

Phone: (208) 736-3033 • Fax: (208) 736-3037 • Website: www.idwr.idaho.gov

C.L. "BUTCH" OTTER
Governor

GARY SPACKMAN
Director

February 27, 2015

STATE OF IDAHO
DEPT OF PARKS & RECREATION
PO BOX 83720
BOISE, ID 83720-0065

RE: Application For Permit No. 43-13740

Dear Applicant(s):

The Department of Water Resources has received your water right application. Please refer to the number referenced above in all future correspondence regarding this application.

A legal notice of the application has been prepared and is scheduled for publication in the **TIMES NEWS on 3/5/2015 and 3/12/2015**. Protests to this application may be submitted for a period ending ten (10) days after the second publication (**March 23, 2015**).

If the application is protested, you will be sent a copy of each protest. All protests must be resolved before the application can be considered for approval. If the protest(s) cannot be resolved voluntarily, the Department will conduct a conference and/or hearing on the matter.

If the application is not protested, the Department will process your application and notify you of any action taken on the application. If your application is approved, the Department will send you a copy of the permit.

Please contact this office if you have any questions regarding the application.

Sincerely,

Denise Maline
Administrative Assistant

cc:

STATE OF IDAHO
DEPT OF PARKS & RECREATION
PO BOX 169
ALMO, ID 83312

Maline, Denise

From: Maline, Denise
Sent: Thursday, February 26, 2015 11:50 AM
To: Times News
Subject: LEGAL NOTICE
Attachments: Times News Cover Letter.docx; Times News Ad.doc

Attached please find (1) legal notice being submitted for publication on March 5th & 12th, 2015. Please feel free to contact me if you have any questions, or if you are not able to run the ad on the dates requested.

Thank you in advance,

Denise Maline
Administrative Assistant
Idaho Dept of Water Resources, Southern Region
650 Addison Ave W, Ste 500
Twin Falls, ID 83301
(208) 736-3033
denise.maline@idwr.idaho.gov



State of Idaho

DEPARTMENT OF WATER RESOURCES

Southern Region • 650 Addison Ave W, Suite 500 • Twin Falls, Idaho 83301-5858

Phone: (208) 736-3033 • Fax: (208) 736-3037 • Website: www.idwr.idaho.gov

C.L. "BUTCH" OTTER
Governor

GARY SPACKMAN
Director

February 26, 2015

LEGAL NOTICE DEPARTMENT

TIMES NEWS

PO BOX 548

TWIN FALLS, ID 83303-0548

RE: Application For Permit No.(s): 43-13740 & 01-10633

RE: Transfer No. 79596

Water Right No(s): 47-4459, 47-4460, 47-7306, 47-7649

Dear Legal Notice Department:

Please publish the enclosed legal notice on the dates indicated (once a week for two consecutive weekly issues). If you cannot publish the notice on the proposed dates, please contact us immediately.

An affidavit of publication must be submitted to the Department along with the publication bill. Please send the affidavit and bill to this office before March 23, 2015. Your cooperation is appreciated.

Sincerely,

Denise Maline
Administrative Assistant

Enclosure(s)

The following application(s) have been filed to appropriate the public waters of the State of Idaho:

43-13740

STATE OF IDAHO

DEPT OF PARKS & RECREATION

PO BOX 83720

BOISE, ID 83720-0065

Point of Diversion NENE S16 T15S R24E CASSIA County Source GROUND WATER Tributary

Point of Diversion SESESW S9 T15S R24E CASSIA County Source ALMO CREEK Tributary RAFT RIVER

Use: AESTHETIC 03/15 to 11/15 3 CFS

Use: AESTHETIC STORAGE 01/01 to 12/31 17.4 AF

Use: RECREATION 03/15 to 11/15 3 CFS

Use: RECREATION STORAGE 01/01 to 12/31 17.4 AF

Use: WILDLIFE 03/15 to 11/15 3 CFS

Use: WILDLIFE STORAGE 01/01 to 12/31 17.4 AF

Total Diversion: 3 CFS 17.4 AF

Date Filed: 2/24/2015

Place Of Use: RECREATION, AESTHETIC, WILDLIFE, RECREATION STORAGE, AESTHETIC STORAGE, WILDLIFE STORAGE

T15S R24E S16 NENE

Application filed to appropriate water for a proposed fishing and wildlife pond located on Castle Rocks State Park property approximately 1.8 miles north and 0.95 miles west of Almo. The pond will be excavated into the ground water table and irrigation water diverted via Almo Water Company shares will flow through the pond. The application seeks to appropriate 17.4 acre-feet of water for storage in the pond and to make up for annual evaporative losses. The application also lists 3.0 cfs of water from Almo Creek to reflect the additional aesthetic, recreation, and wildlife uses of the Almo Water Company shares flowing through the pond. A mitigation plan that involves drying up irrigated lands to offset consumptive uses associated with the pond has been included as part of the application.

1-10633

A & B IRRIGATION DISTRICT

PO BOX 675

RUPERT, ID 83350-0675

Point of Diversion NENW S20 T10S R22E MINIDOKA County Source SNAKE RIVER Tributary COLUMBIA RIVER

Use: IRRIGATION 03/15 to 11/15 30 CFS

Total Diversion: 30 CFS

Date Filed: 2/11/2015

Place Of Use: IRRIGATION

T09S R22E S1 SWSW

T09S R22E S2 SESW SESE

T09S R22E S10 NENE SWNE NENW SWSE SESE

T09S R22E S11 NENE NWNW SENW SWSW NWSE

T09S R22E S12 SENW NWSW

T09S R22E S15 NE(ALL) NENW L2(SENW) SW(ALL) NESE NWSE

T09S R22E S28 SESW NWSE SESE

Total Acres: 1478.5

Application proposes diverting up to 30 cfs from the Snake River, upstream from Milner Dam, at a point located approximately 6.2 miles west and 4.0 miles south of Paul. Water will be used for irrigation of 1478.5 acres of land located approximately 1.8 - 5.1 miles west and 0.0 to 4.2 miles north of the center of Paul. The 1478.5 acres is currently irrigated with groundwater and the 30 cfs will be used when available as a "soft conversion" in lieu of diverting groundwater. Groundwater rights will continue to be utilized on the 1478.5 acres when the 30 cfs is not available. Published in the Times News, Idaho Statesman, Post Register & Lewiston Tribune on March 5th & 12th, 2015.

**NOTICE OF PROPOSED CHANGE OF WATER RIGHT
TRANSFER NO. 79596**

CITY OF KIMBERLY, PO BOX Z, KIMBERLY, ID 83341; has filed Application No. 79596 for changes to the following water rights within TWIN FALLS County(s): Right No(s). 47-4459, 47-4460, 47-7306, 47-7649; allowing for the total diversion of 5.56 cfs. The purpose of the transfer is to change a portion of the above rights as follows: Transfer proposes to add all seven of the city's existing municipal wells as authorized points of diversion to the City of Kimberly's groundwater rights 47-4459, 47-4460, 47-7306 and 47-7649. The wells are within the City of Kimberly's service area.

Permits will be subject to all prior water rights. For additional information concerning the property locations, contact Southern Region office at (208) 736-3033; or for a full description of the rights &/or proposed transfer, please see www.idwr.idaho.gov/apps/wr/QueryNewTransfers/QueryNewTransfers.aspx. For additional information on new permits, please visit our website at www.idwr.idaho.gov and search under New Water Right Applications. Protests may be submitted based on the criteria of Sec 42-222 and 42-203A, Idaho Code. Any protest against the approval of this application(s) must be filed with the Director, Dept. of Water Resources, Southern Region, 650 Addison Ave W, Ste 500, Twin Falls, ID 83301 together with a protest fee of \$25.00 for each application on or before March 23, 2015. The protestant must also send a copy of the protest to the applicant.

GARY SPACKMAN, Director
Published on March 5th & 12th, 2015



State of Idaho

DEPARTMENT OF WATER RESOURCES

Southern Region • 650 Addison Ave W, Suite 500 • Twin Falls, Idaho 83301-5858

Phone: (208) 736-3033 • Fax: (208) 736-3037 • Website: www.idwr.idaho.gov

C.L. "BUTCH" OTTER
Governor

GARY SPACKMAN
Director

February 26, 2015

BRUCE DURFEE
WATER DISTRICT #43-D
PO BOX 187
ALMO, ID 83312

RE: Application For Permit No.(s): 43-13740

Dear Mr. Durfee:

A copy of the above referenced application is enclosed. Please review the application, then complete the enclosed recommendation form as necessary, and return it to this office within 21 days of the date of this letter.

If the application is approved, IDWR will include appropriate standard conditions of approval for a water right located within a water district, such as regulation by the watermaster, lockable controlling works, and/or measuring devices. Any special conditions or other concerns you have related to this application should be specifically addressed in your recommendation.

IDWR's regional offices can finish reviewing an unprotested application as soon as the protest period has past. Your prompt response to this request will ensure that your recommendation can be considered. If IDWR has not received your written recommendation within 21 days from the date of this letter, IDWR will presume that you do not oppose approval of the application and that you have no comments for IDWR to consider.

Sincerely,

Denise Maline
Administrative Assistant

Enclosure(s)



State of Idaho

DEPARTMENT OF WATER RESOURCES

Southern Region • 650 Addison Ave W, Suite 500 • Twin Falls, Idaho 83301-5858

Phone: (208) 736-3033 • Fax: (208) 736-3037 • Website: www.idwr.idaho.gov

C.L. "BUTCH" OTTER
Governor

GARY SPACKMAN
Director

February 26, 2015

IDAHO DEPT OF FISH & GAME
324 S 417 E, STE 1
JEROME, ID 83338

RE: Application for Permit No. 01-10633 & 43-13740

Dear Fish & Game:

The Department of Water Resources is seeking written comment and/or recommendations from your agency regarding the above referenced water right application. A copy of the application is enclosed for your reference. Please review the application, complete the enclosed recommendation form, and submit it to this office within 21 days.

The Department can publish notice of the application as soon as the initial review is completed. Therefore, your prompt response to this request is appreciated. If your agency desires to formally protest the approval of this application, you may do so after the notice is published by filing a written protest along with a \$25.00 filing fee within 10 days after final publication.

Please contact this office if you have any questions regarding the application, or you may visit our website at www.idwr.idaho.gov.

Sincerely,

A handwritten signature in black ink that reads "Denise Maline".

Denise Maline
Southern Region

Enclosure(s)



Adam Straubinger
Park Planner

**IDAHO DEPARTMENT OF
PARKS AND RECREATION**

.....
5657 Warm Springs Avenue
Boise, Idaho 83716
.....

Phone: 208.514.2457
Fax: 208.334.3741
adam.straubinger@idpr.idaho.gov
www.parkandrecreation.idaho.gov
.....

Mailing Address:
PO Box 83720
Boise, Idaho 83720-0065