



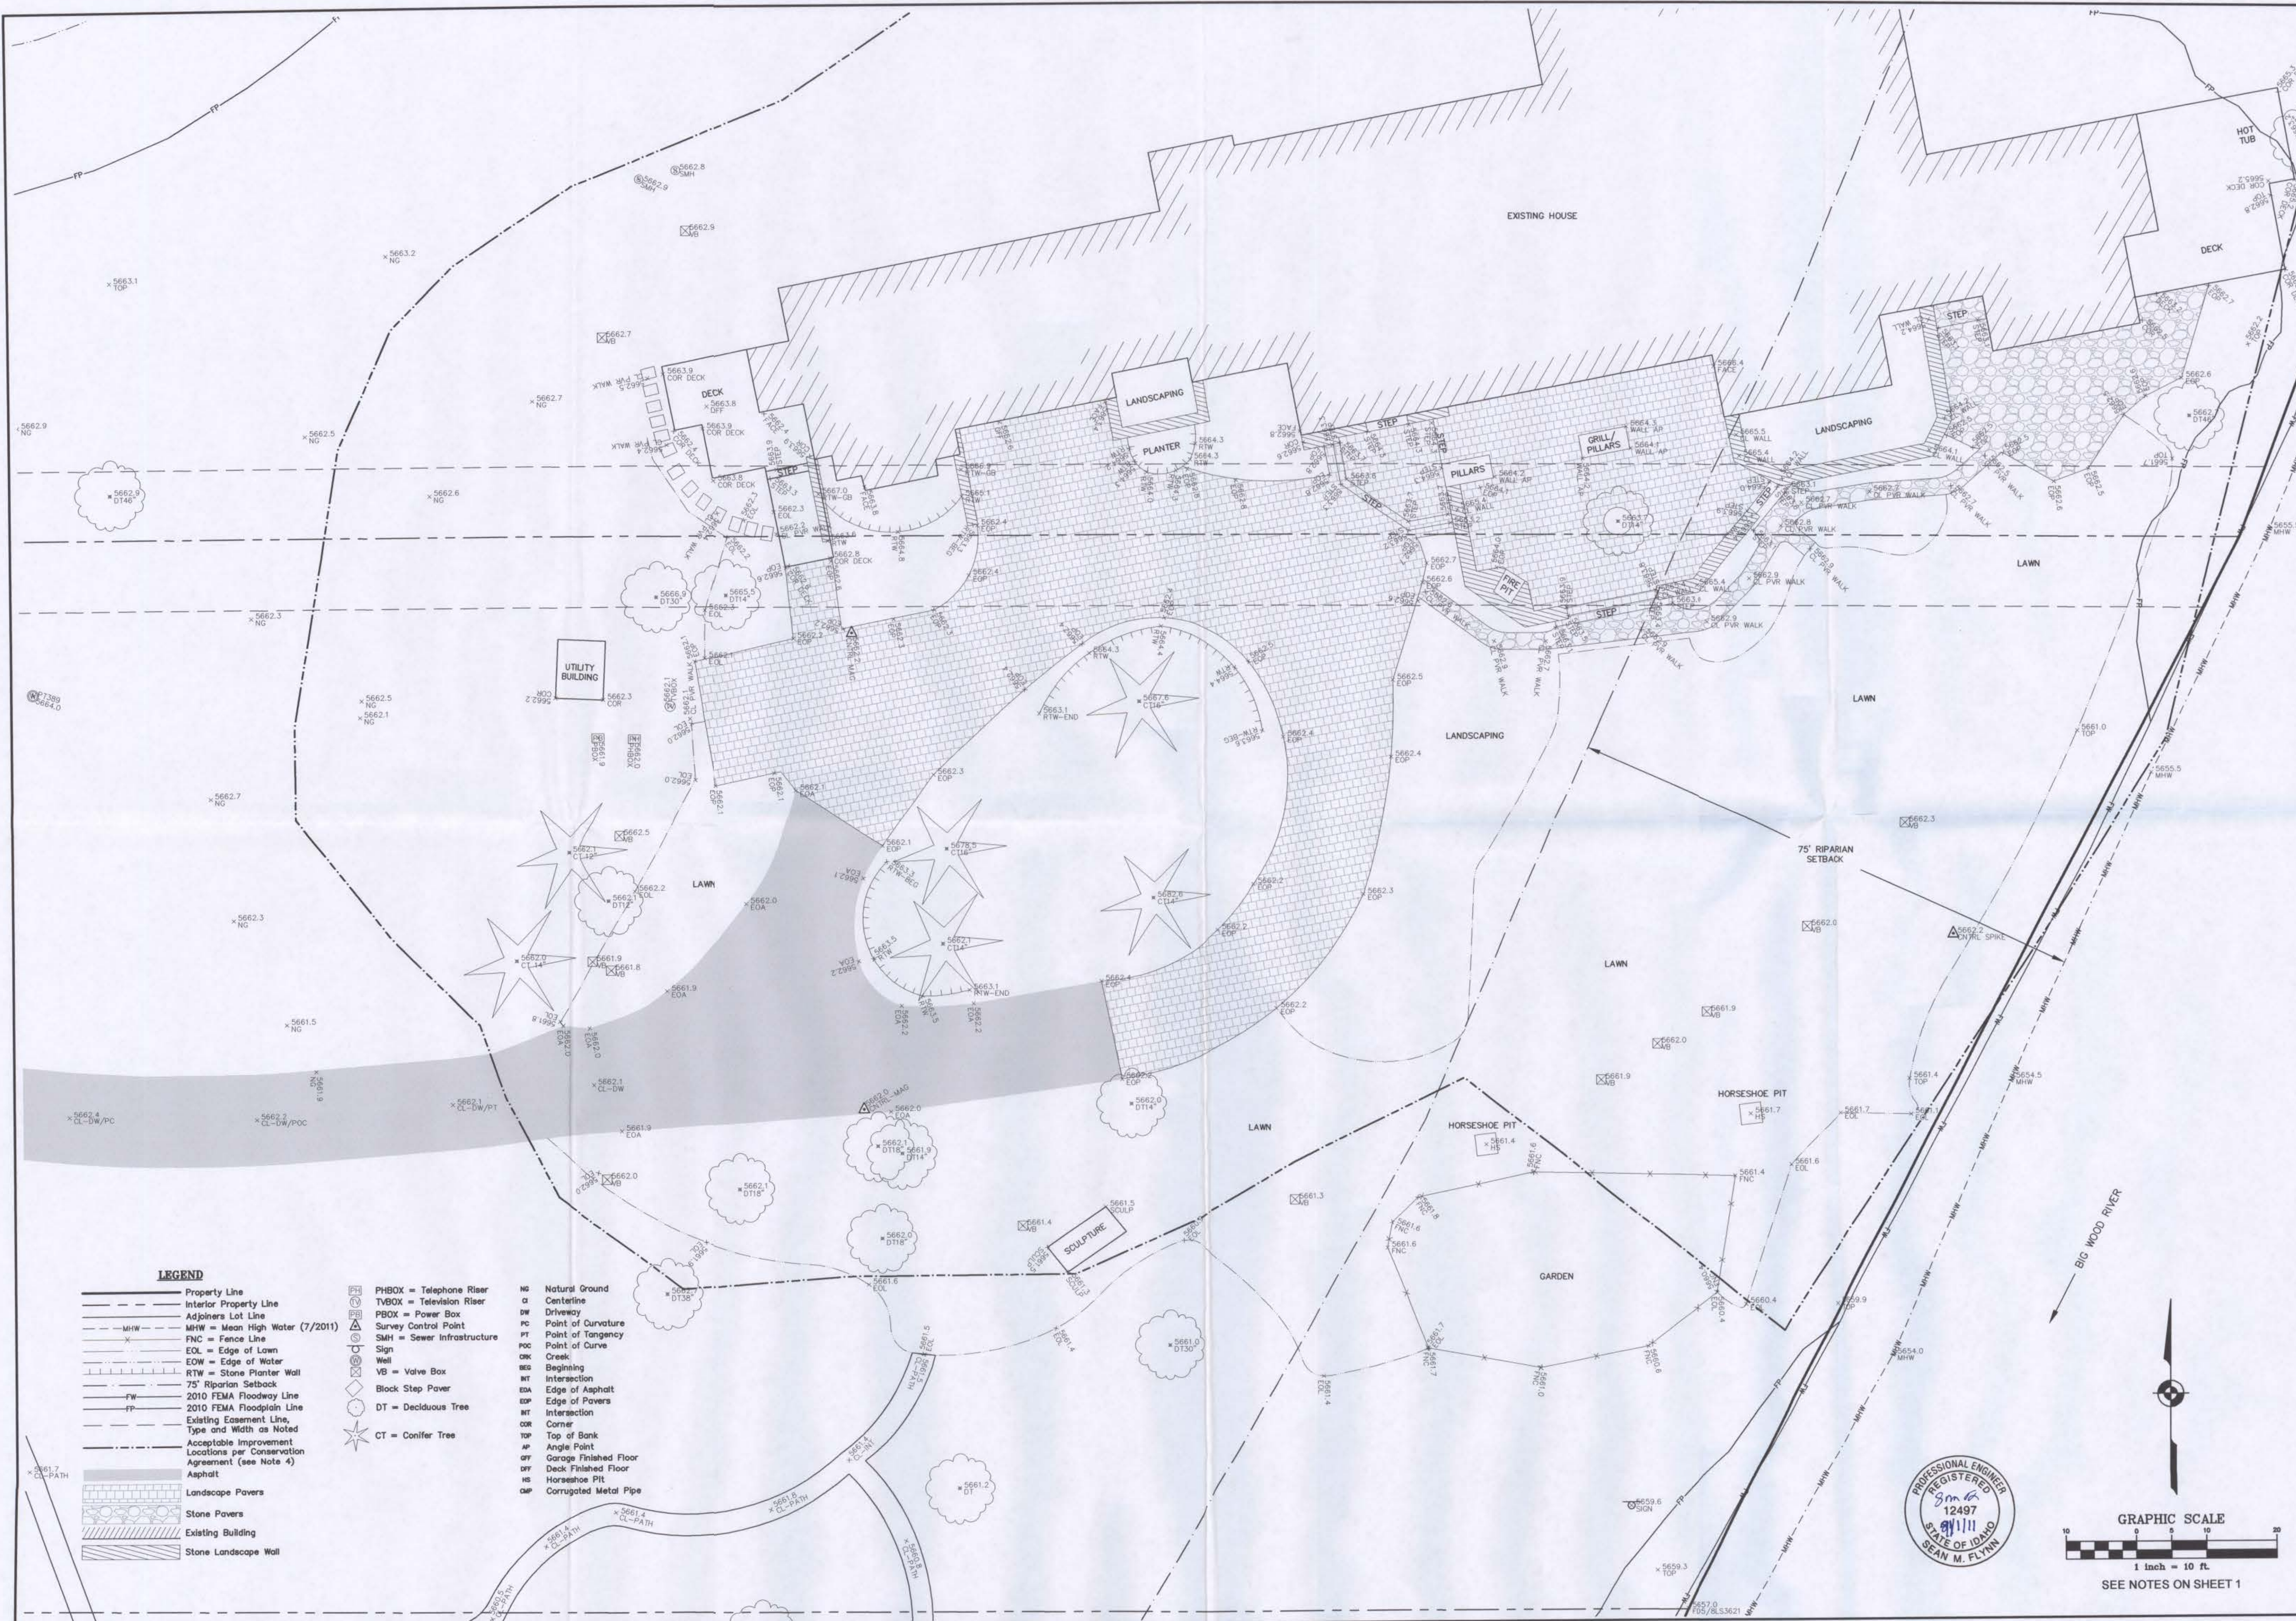

LEGEND

- Property Line
 - Interior Property Line
 - Adjoiners Lot Line
 - MHW = Mean High Water (7/2011)
 - FNC = Fence Line
 - EOL = Edge of Lawn
 - EOW = Edge of Water
 - RTW = Stone Planter Wall
 - 75' Riparian Setback
 - 2010 FEMA Floodway Line
 - 2010 FEMA Floodplain Line
 - Existing Easement Line
 - Type and Width as Noted
 - Acceptable Improvement
 - Locations per Conservation Agreement (see Note 4)
 - Asphalt
 - Landscape Pavers
 - Stone Pavers
 - Existing Building
 - Stone Landscape Wall
- PHBOX = Telephone Riser
 - TVBOX = Television Riser
 - PBOX = Power Box
 - Survey Control Point
 - SMH = Sewer Infrastructure
 - Sign
 - Well
 - VB = Valve Box
 - Block Step Paver
 - DT = Deciduous Tree
 - CT = Conifer Tree

- NG = Natural Ground
- CL = Centerline
- DW = Driveway
- PC = Point of Curvature
- PT = Point of Tangency
- POC = Point of Curve
- CRK = Creek
- BEG = Beginning
- INT = Intersection
- EOA = Edge of Asphalt
- EOP = Edge of Pavers
- INT = Intersection
- COR = Corner
- TOP = Top of Bank
- AP = Angle Point
- GF = Garage Finished Floor
- DF = Deck Finished Floor
- HS = Horseshoe Pit
- CMP = Corrugated Metal Pipe

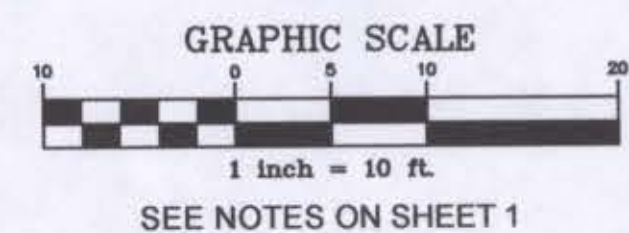

NO. DATE BY

REVISIONS

2

DESIGNED BY
SF
08/04/11

DRAWN BY
BY
08/04/11

CHECKED BY
DATE

DATE
08/04/11

DATE
08/04/11

DATE

REUSE OF DRAWINGS
These drawings, or any portion thereof, shall not be used on any Project or for any other purpose without the written agreement in writing with Galena Engineering, Inc.

GALENA ENGINEERING, INC.
Civil Engineers & Land Surveyors
880 S. Box 425
Ketchum, Idaho 83340
(208) 728-4729
email galena@galena-engineering.com

PROJECT INFORMATION
P:\addisproj\74756-01\topo.dwg 9/1/2011 9:29:59 AM MDT

LOT 6 AMENDED RED CLIFFS SUB NO. 2 AND LOTS 3 & 4 McNEILLY RANCH SUB
LOCATED WITHIN SECTION 31 & 32, T.4N., R.18E., B.M. BLAINE COUNTY, IDAHO
PREPARED FOR LLOYD CONSTRUCTION/RANNEY DRAPER

A PARTIAL TOPOGRAPHIC SURVEY SHOWING

SHT 2 OF 2