

RECEIVED

JAN 31 2013

DEPT. OF WATER RESOURCES
SOUTHERN REGION

LAWSON LASKI CLARK & POGUE, PLLC
ATTORNEYS AT LAW

James R. Laski
jrl@lawsonlaski.com

675 SUN VALLEY ROAD, SUITE A
POST OFFICE BOX 3310
KETCHUM, IDAHO 83340
TELEPHONE: 208-725-0055
FACSIMILE: 208-725-0076
WWW.LAWSONLASKI.COM

January 30, 2013

Mr. Allen Merritt
Idaho Department of Water Resources
1341 Fillmore Street, Suite 200
Twin Falls, ID 83301

Re: Laski- POU Correction Regarding Domestic WR 37-11881.

Dear Allen:

Enclosed are documents supporting a correction to the place of use associated with domestic water right 37-11881 in the name of James R Laski and Jennifer M Card as a lot line shift approved by Blaine County in 2007 changed the lot and place of use configuration associated with 37-11881. The place of use and point of diversion associated with domestic water right 37-11881 are correctly described on Lot 1A on the attached map. No physical change in the well location or use associated with this right has occurred since the partial decree was issued in 2001. In a recent telephone conversation between Zach Latham of Brockway Engineering and Nathan Erickson of IDWR, Southern Region Office, Mr. Erickson indicated that a correction to place of use could be made by IDWR with an updated map and consent from the water right owner in the form of a letter. Please update the place of use associated with 37-11881 as this letter serves as a formal request to do so per the attached map.


Please copy our office and Brockway Engineering on all correspondence regarding this water right transfer application. Don't hesitate to call Zach Latham at Brockway Engineering or me should you have any further questions or comments.

Allen Merritt
January 30, 2013
Page 2

Thank you for your time and assistance on this matter.

Sincerely,

LAWSON LASKI CLARK & POGUE, PLLC

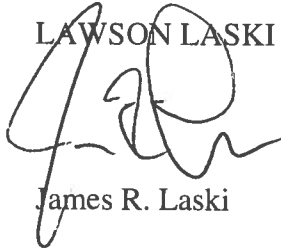
A handwritten signature in black ink, appearing to read 'J. Laski', is written over the printed name 'James R. Laski'.

James R. Laski

/jrl

Enclosures: (1) Map- Correct POU and POD Locations for Lot 1A
(1) TGR Plat Map

Cc: Zach Latham, Brockway Engineering PLLC

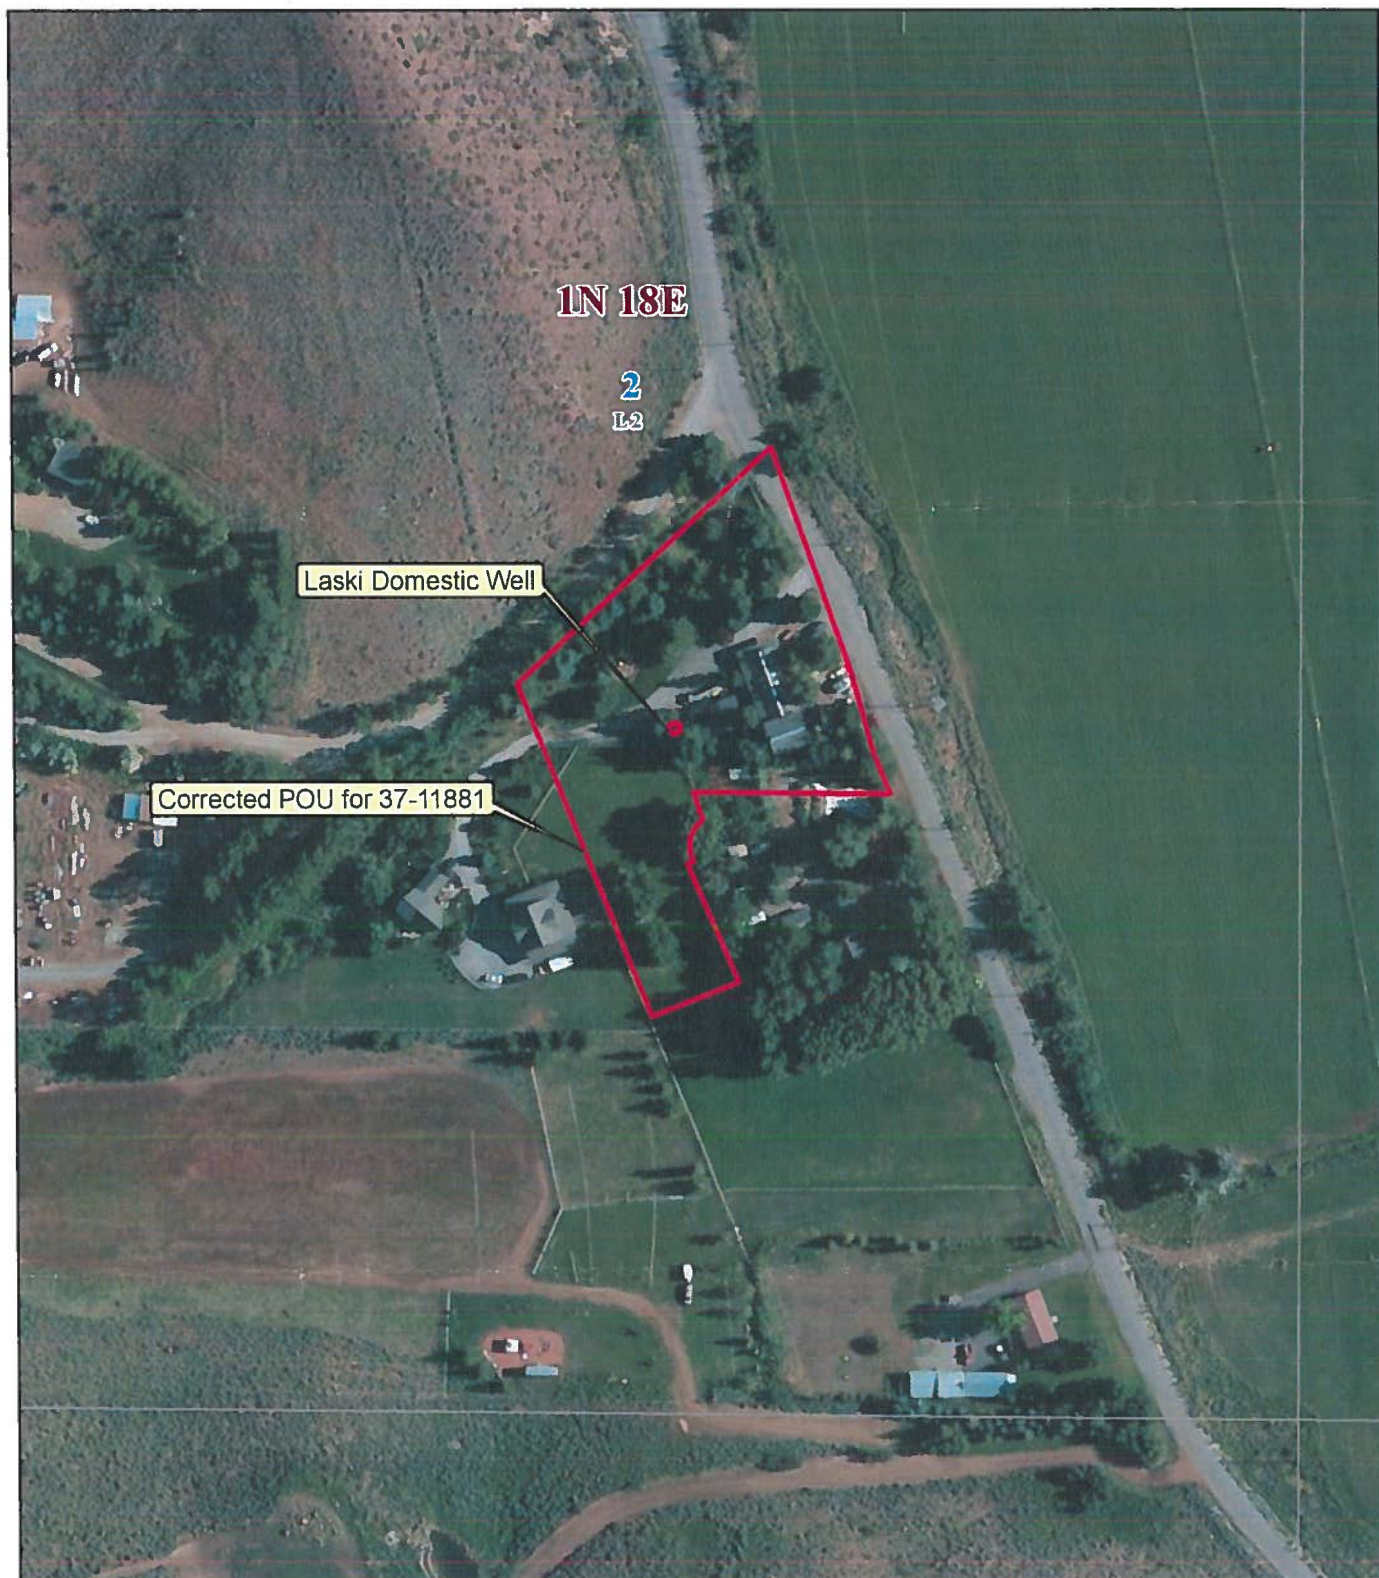

0 62.5 125 250 Feet

LASKI, JIM
DOMESTIC WR POU AMENDMENT 37-11881
NAIP 2011 AERIAL

Legend


- Laski's_Domestic_Well
- Lgl_Desc2
- LOT 1A
- Sections
- twship
- ladesc




TGR SUBDIVISION

A PLAT SHOWING
WHEREIN TAX LOT LINES ARE SHIFTED TO CREATE LOTS 1-3
LOCATED WITHIN
SECTION 2, T.1N., R.18E., B.M., BLAINE COUNTY, IDAHO

SECTION 2, T.1N., R.18E., B.M., BLAINE COUNTY, IDAHO

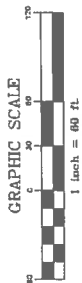

JUNE 2007


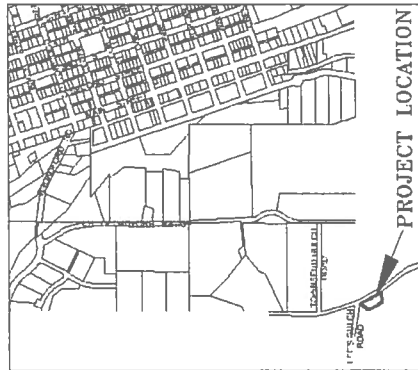


VICINITY MAP

N.T.S.

NOTES

1. Lots 1A and 1B (Tax Lots 4278 and 5254) shall be considered an undivided parcel for the purposes of Title 9 of the Blaine County Code.
2. Individual lot owners are responsible for control of noxious weeds per State regulations. Mowing and manual removal are recommended.
3. All new domestic wells shall be metered. Landscape irrigated by a domestic well is limited to a 1/2 acre maximum per State regulations.

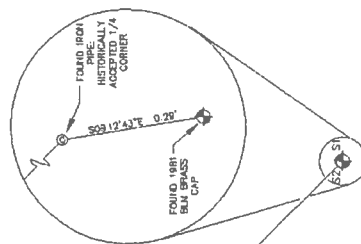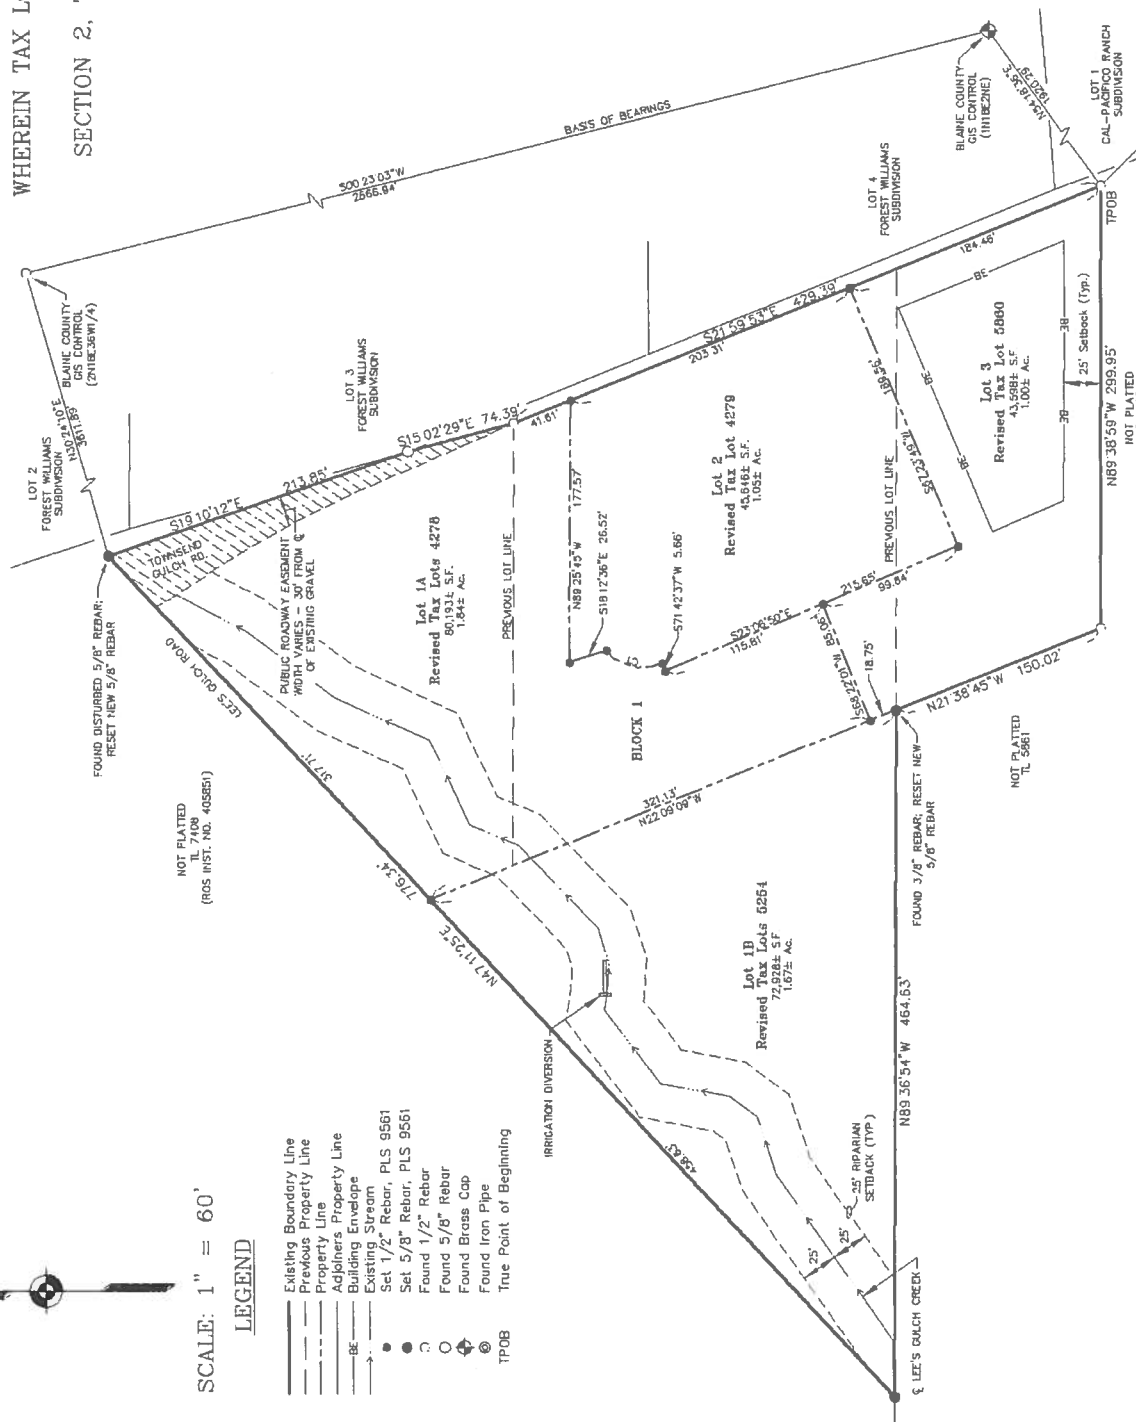

CURVE TABLE				
CURVE	LENGTH	RADIUS	TANGENT	CHORD
C1	42.27'	30.00'	25.30'	80.43'±
				DELTA S 13°10'20" W

HEALTH CERTIFICATE: Sanitary restrictions as required by Idaho Code Title 50, Ch. 13, have been satisfied. Sanitary restrictions will be imposed in accordance with Idaho Code Title 50, Ch. 13, Sec. 50-1326, by issuance of a Certificate of Disapproval.

South Central District Health Dept., EHS

Date

TGR SUBDIVISION
GALENA ENGINEERING, INC.
KETCHUM, IDAHO
SHEET 1 OF 3
Job No 5148.04