

DE

STATE OF IDAHO
DEPARTMENT OF WATER RESOURCES

RECEIVED
MAY 17 2012
DEPT. OF WATER RESOURCES
SOUTHERN REGION

Notice of Change in Water Right Ownership

1. List the numbers of all water rights and/or adjudication claim records to be changed. If you only acquired a portion of the water right or adjudication claim, check "Yes" in the "Split?" column.

Water Right/Claim No.	Split?	Water Right/Claim No.	Split?	Water Right/Claim No.	Split?
37-15C	Yes ☒	37-22745 37-22746	Yes ☐		Yes ☐
	Yes ☐		Yes ☐		Yes ☐
	Yes ☐		Yes ☐		Yes ☐
	Yes ☐		Yes ☐		Yes ☐
	Yes ☐		Yes ☐		Yes ☐

2. Previous Owner's Name: Heber and Rosalie Kirkland
Name of current water right holder/claimant

3. New Owner(s)/Claimant(s): N/A
Name of each new owner as listed on the conveyance document

New owner continued Name connector ☐ and ☐ or ☐ and/or
28 River Lane
Mailing address
Carey ID 83320
City State ZIP
208-823-4480 Kirklandhr@gmail.com
Telephone Email

4. If the water rights and/or adjudication claims were split, how did the division occur?
- ☐ The water rights or claims were divided as specifically identified in a deed, contract, or other conveyance document.
 - ☐ The water rights or claims were divided proportionately based on the portion of their place(s) of use acquired by the new owner.


5. Date you acquired the water rights and/or claims listed above: _____.

6. This form must be signed and submitted with the following **REQUIRED** items:
- A copy of the conveyance document – warranty deed, quitclaim deed, court decree, contract of sale, etc. The conveyance document must include a legal description of the property or description of the water right(s) if no land is conveyed.
 - Plat map, survey map or aerial photograph which clearly shows the place of use and point of diversion for each water right and/or claim listed above (if necessary to clarify division of water rights or complex property descriptions).
 - Filing fee (see instructions for further explanation):
 - \$25 per *undivided* water right.
 - \$100 per *split* water right.
 - No fee is required for pending adjudication claims.


7. Signature: Heber D. Kirkland Title, if applicable _____ Date 17 May 2012
Signature: Rosalie J. Kirkland Title, if applicable _____ Date 17 May 2012
Signature of new owner/claimant Signature of new owner/claimant

For IDWR Office Use Only:
Received by DM Date 5.17.2012 Receipt No. 5032565 Receipt Amt. \$100 -
Approved by _____ Processed by _____ Date _____

A PLAT SHOWING
KIRKLAND SUBDIVISION NO. 2
WHEREIN THE NW1/4 SW1/4 & W1/2 NE1/4 SW1/4, SECTION 35, ARE SUBDIVIDED INTO 3 LOTS
LOCATED WITHIN
SECTION 35, T.1S., R.21E., B.M., CITY OF CAREY, BLAINE COUNTY, IDAHO
APRIL 2012

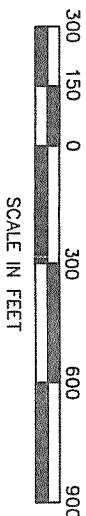

SCALE: 1" = 300'

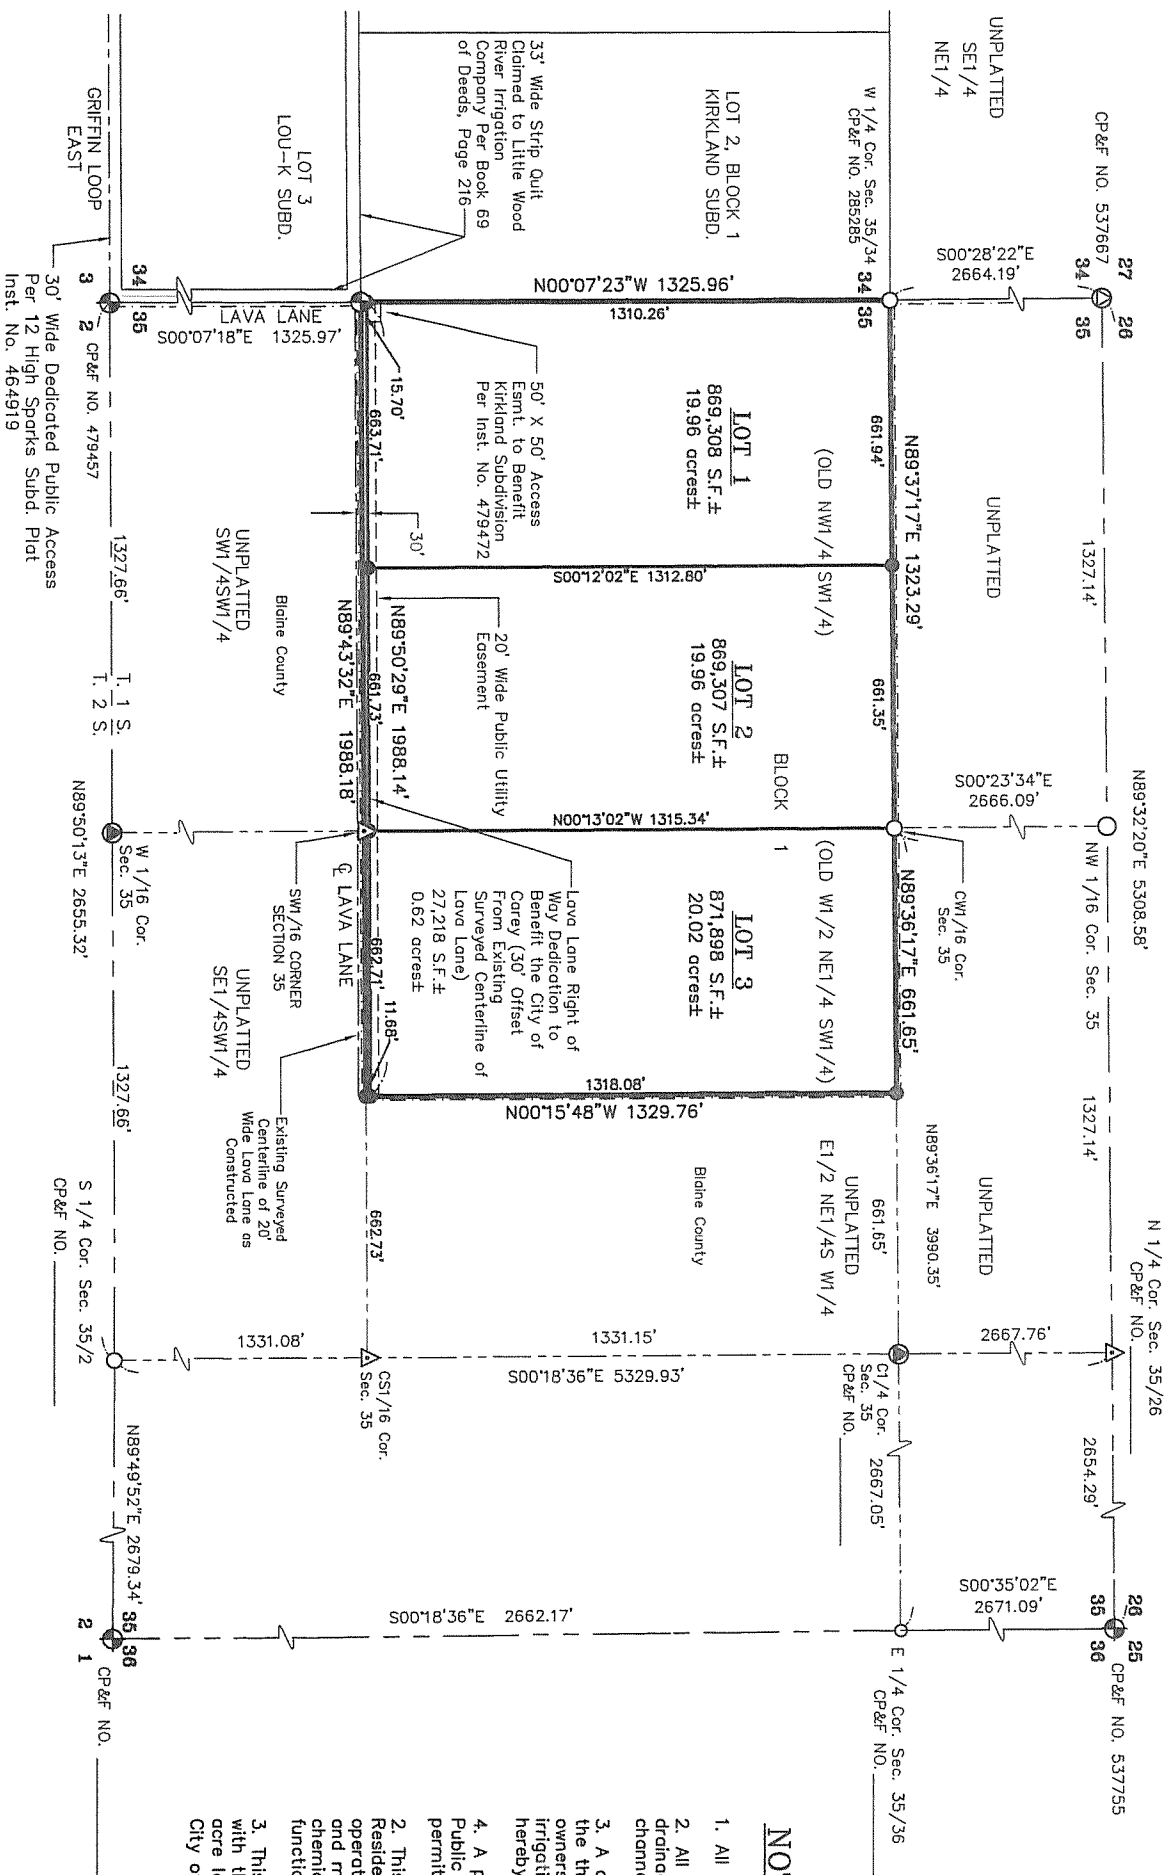


NOTES

1. All utilities shall be placed underground.
2. All surface drainage shall be accommodated by maintaining existing drainage channels where possible or by providing alternative drainage channels to handle surface run-off.
3. A central irrigation water system supplying irrigation water to each of the three lots shall be installed by the subdivider prior transfer of ownership from Heber D. and Rosalie J. Kirkland to future landowners. An irrigation easement of adequate width for access and maintenance is hereby reserved centered over this future water supply system.
4. A planting strip fronting on Lava Lane (outside of the right of way and Public Utility Easement) shall be installed prior to issuance of a building permit.
2. This property includes and is adjacent to active agricultural uses. Residents and purchasers should be aware that agricultural practices and operations, including livestock grazing, occurring day and night, are allowed and may result in dust, odors, use and application of agricultural chemicals, spraying, and other occurrences. These activities are normal functions of agricultural lands and are not considered nuisances.
3. This approximately 60.55 acre parcel as annexed into the City of Carey with the understanding that it is comprised of three approximately 19.7 acre lots. There shall be no further subdivision of said lots without the City of Carey's consideration and consent.

LEGEND

- Property Line
- Lot Line
- Interior Sectional Line
- Sectional Line
- Adjoining Property/Lot Line
- Easement Line, As Shown
- Centerline
- Corey City Limit Line
- Found Brass Cap
- Found Aluminum Cap
- Found 5/8" Rebar
- Found 1/2" Rebar
- Set 5/8" Rebar, P.L.S. 13260
- Set Aluminum Cap, P.L.S. 13260
- Calculated Point - Not Set

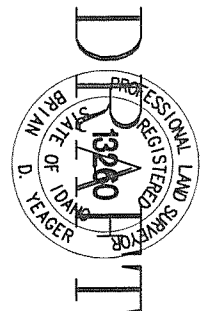

HEALTH CERTIFICATE: Sanitary restrictions as required by Idaho Code Title 50, Ch. 13, have been satisfied. Sanitary restrictions may be reimposed in accordance with Idaho Code Title 50, Ch. 13, Sec. 50-1326, by issuance of a Certificate of Disapproval.

Date

South Central District Health Dept., EHS

BRIAN D. YEAGER, P.L.S. 13260

KIRKLAND SUBDIVISION NO. 2

GALENA ENGINEERING, INC.

KETCHUM, IDAHO

SHEET 1 OF 2

Job No. 6766