

STATE OF IDAHO
DEPARTMENT OF WATER RESOURCES

Transfer No. 77830

APPLICATION FOR TRANSFER OF WATER RIGHT PART 1

Name of Applicant(s) Peter and Trudy Linn Phone 208-878-5466Mailing address 1400 E 6000 S Victor, ID 83455 Email _____

- ☐ If applicant is not an individual and not registered to do business in the State of Idaho, attach documentation identifying officers authorized to sign or act on behalf of the applicant. Label it **Attachment #1**.
- ☐ Attach water right ownership documentation if Department records do not show the transfer applicant as the current water right owner. Label it **Attachment #2a**.
- ☐ If the ownership of the water right will change as a result of the proposed transfer to a new place of use, attach documentation showing land and water right ownership at the new place of use. Include documentation for all affected land and owner(s). Label it **Attachment #2b**.
- ☐ Attach documentation of authority to make the proposed change if the applicant is not the water right owner. Label it **Attachment #**

Provide contact information below if a consultant, attorney, or any other person is representing the applicant in this transfer process.

☐ No RepresentativeName of Representative James Ramage, Valley West Engineering Phone 307-732-7737Mailing address P.O. Box 4852 Jackson, WY 83001 Email james@vwepc.com☐ Send all correspondence for this application to the representative and not to the applicant.

OR

☒ Send original correspondence to the applicant and copies to the representative.☒ The representative may submit information for the applicant but is not authorized to sign for the applicant.

OR

☐ The representative is authorized to sign for the applicant. Attach a Power of Attorney or other documentation providing authority to sign for the applicant and label it **Attachment #4**.

I hereby assert that no one will be injured by the proposed changes and that the proposed changes do not constitute an enlargement in use of the original right(s). The information contained in this application is true to the best of my knowledge. I understand that any willful misrepresentations made in this application may result in rejection of the application or cancellation of an approval.

Peter V. Linn
Signature of Applicant or Authorized Representative

PETER V. LINN
Print Name and Title if applicable

3-20-12
Date

Trudy Linn
Signature of Applicant or Authorized Representative

Trudy Linn
Print Name and Title if applicable

3-20-12
Date

A. PURPOSE OF TRANSFER

- ☐ Change point of diversion ☒ Add diversion point(s) ☐ Change place of use
☒ Change nature of use ☒ Change period of use ☐ Other _____
- Describe your proposal in narrative form, including a detailed description of non-irrigation uses to justify amounts transferred (i.e. number of stock, etc.), and provide additional explanation of any other items on the application. Attach additional pages if necessary and label it **Part 1A.2**. The Teton County Fire Protection District is requiring a fire pond. The proposed water source is Juanita Creek. Applicant has existing irrigation rights from this source (22-535, 22-5095). Applicant proposes to transfer the prorata consumptive share from irrigation to fire pond storage and to offset evaporative loss.

STATE OF IDAHO
DEPARTMENT OF WATER RESOURCES

11830

RECEIVED

MAR 27 2012

APPLICATION FOR TRANSFER OF WATER RIGHT
PART 1 Continued

Department of Water Resources

B. DESCRIPTION OF RIGHTS AFTER THE REQUESTED CHANGES. IF THE RIGHTS ARE BEING SPLIT, DESCRIBE PORTIONS TO BE CHANGED AS THEY WOULD APPEAR AFTER THE REQUESTED CHANGES.

1.	Right Number	Amount (cfs/ac-ft)	Nature of Use	Period of Use	Source & Tributary
All or Part					
☒	☐ 22-535	0.28 cfs	Irrigation	4/15 to 10/31	Unnamed, Sinks
☒	☐ 22-535	0.02 cfs	Diversion to Storage	4/15 to 10/31	Unnamed, Sinks
☒	☐ 22-535	1.1 ac-ft	Fire Protection Storage	1/1 to 12/31	Unnamed, Sinks
☒	☐ 22-2095	0.19 cfs	Irrigation	4/15 to 10/31	Unnamed, Sinks
☒	☐ 22-2095	0.01 cfs	Diversion to Storage	4/15 to 10/31	Unnamed, Sinks
☒	☐ 22-2095	0.5 ac-ft	Fire Protection Storage	1/1 to 12/31	Unnamed, Sinks
☒	☐ 22-535	1.1 ac-ft	Recreation & Wildlife	1/1 to 12/31	Unnamed, Sinks
☒	☐ 22-2095	0.5 ac-ft	Recreation & Wildlife	1/1 to 12/31	Unnamed, Sinks
☐	☐			to	

Total authorized under rights 0.5 cfs and/or 1.6 ac-ft

2. Total amount of water proposed to be transferred or changed 0.5 cubic feet per second and/or 1.6 acre-feet per annu

3. Point(s) of Diversion:

- ☐ No changes to point(s) of diversion are proposed-the following chart is therefore not completed. (Proceed to #4.)
☐ Attach Eastern Snake Plain Aquifer analysis if this transfer proposes to change a point of diversion affecting the ESPA.
Label it Attachment #5.

New ?	Lot	¼	¼	¼	Sec	Twp	Rge	County	Source	Local name or tag #
x		NW	SE	SW	30	4N	46E	Teton	Unnamed Stream	Juanita Creek
		SW	NW	NE	31	4N	46E	Teton	Unnamed Stream	Juanita Springs

4. Place of use: (If irrigation, identify with number of acres irrigated per ¼ ¼ tract.)

- ☐ No changes to place of use are proposed-the following chart is therefore not completed. (Proceed to #5.)

Twp	Rge	Sec	NE ¼				NW ¼				SW ¼				SE ¼				Acres Total
			NE	NW	SW	SE	NE	NW	SW	SE	NE	NW	SW	SE	NE	NW	SW	SE	
4N	46E	30												F					
4N	46E	30											1.6	14.4					1
4N	46E	30												R					
4N	46E	30												W					

Total Acres (for irrigation use) 16

77830

STATE OF IDAHO
DEPARTMENT OF WATER RESOURCES

APPLICATION FOR TRANSFER OF WATER RIGHT
PART 1 Continued

B. DESCRIPTION OF RIGHTS AFTER THE REQUESTED CHANGES. IF THE RIGHTS ARE BEING SPLIT, DESCRIBE PORTIONS TO BE CHANGED AS THEY WOULD APPEAR AFTER THE REQUESTED CHANGES.

1.	Right Number	Amount (cfs/ac-ft)	Nature of Use	Period of Use	Source & Tributary
All or Part ☒ ☐	22-535	0.28 cfs	Irrigation	4/15 to 10/31	Unnamed, Sinks
☒ ☐	22-535	0.02 cfs	Diversion to Storage	4/15 to 10/31	Unnamed, Sinks
☒ ☐	22-535	1.1 ac-ft	Fire Protection Storage	1/1 to 12/31	Unnamed, Sinks
☒ ☐	22-2095	0.18 cfs	Irrigation	4/15 to 10/31	Unnamed, Sinks
☒ ☐	22-2095	0.01 cfs	Diversion to Storage	4/15 to 10/31	Unnamed, Sinks
☒ ☐	22-2095	0.5 ac-ft	Fire Protection Storage	1/1 to 12/31	Unnamed, Sinks
☒ ☐	22-535	1.1 ac-ft	Recreation & Wildlife	1/1 to 12/31	Unnamed, Sinks
☒ ☐	22-2095	0.5 ac-ft	Recreation & Wildlife	1/1 to 12/31	Unnamed, Sinks
☐ ☐				to	

Total authorized under rights 0.5 cfs and/or 1.6 ac-ft

2. Total amount of water proposed to be transferred or changed 0.5 cubic feet per second and/or 1.6 acre-feet per annum

3. Point(s) of Diversion:

- ☐ No changes to point(s) of diversion are proposed-the following chart is therefore not completed. (Proceed to #4.)
☐ Attach Eastern Snake Plain Aquifer analysis if this transfer proposes to change a point of diversion affecting the ESPA.
Label it **Attachment #5**.

New ?	Lot	¼	¼	¼	Sec	Twp	Rge	County	Source	Local name or tag #
x		NW	SE	SW	30	4N	46E	Teton	Unnamed Stream	Juanita Creek
		SW	NW	NE	31	4N	46E	Teton	Unnamed Stream	Juanita Springs

4. Place of use: (If irrigation, identify with number of acres irrigated per ¼ ¼ tract.)

- ☐ No changes to place of use are proposed-the following chart is therefore not completed. (Proceed to #5.)

Twp	Rge	Sec	NE ¼				NW ¼				SW ¼				SE ¼				Acre Total
			NE	NW	SW	SE	NE	NW	SW	SE	NE	NW	SW	SE	NE	NW	SW	SE	
4N	46E	30												F					
4N	46E	30											1.6	14.4					16
4N	46E	30												R					
4N	46E	30												W					

Total Acres (for irrigation use) 16

STATE OF IDAHO
DEPARTMENT OF WATER RESOURCES

APPLICATION FOR TRANSFER OF WATER RIGHT
PART 1 Continued

5. General Information:

- a. Describe the complete diversion system, including how you will accommodate a measuring device and lockable controlling works should they be required now or in the future: _____

An 18" CMP diversion pipe and headgate will be installed. A stage discharge relationship can be used to control the diversion rate. This application coincides with an application for water right for flow through in the pond. The proposed pond is located directly adjacent the stream so any other losses are negligible and there is really no need to regulate.

- b. Who owns the property at the point(s) of diversion? Applicant

If other than the applicant, describe the arrangement enabling the applicant to access the property for the diversion system:

- c. Are the lands from which you propose to transfer the water right subject to any liens, deeds of trust, mortgages, or contracts?

If yes, ☐ Attach a notarized statement from the holder of the lien, deed of trust, mortgage or contract agreeing to the proposed changes on official letterhead signed by an authorized representative. Label it **Attachment #6**. List the name of the entity and type lien: _____

It is the applicant's responsibility to provide notice to lien holder, trustee, mortgagor, or contract holder of the proposed changes that may impact or change the value of the water rights or affected real property. Any misrepresentation of legal encumbrance on this application may result in rejection of the application or cancellation of an approval.

- d. Describe the effect on the land now irrigated if the place or purpose of use is changed pursuant to this transfer:

Area encompassed by fire pond will no longer be irrigated. The remaining irrigation right will be made to coincide with acreage that has and will continue to be irrigated.

- e. Describe the use of any other water right(s) for the same purpose or land, or the same diversion system as right(s) proposed to be transferred at both the existing and proposed point(s) of diversion and place(s) use:

22-4002: 0.02 cfs stockwater and 0.04 cfs domestic (0.06 total) with same point of diversion as 22-595 and 22-2095

22-534: 2.6 cfs irrigation on same land as 22-595 and 22-2095

- f. To your knowledge, has/is any portion of the water right(s) proposed to be changed:

Yes No

- | | | |
|--------------------------|-------------------------------------|---|
| ☐ | ☒ | undergone a period of five or more consecutive years of non-use, |
| ☐ | ☒ | currently leased to the Water Supply Bank, |
| ☐ | ☒ | currently used in a mitigation plan limiting the use of water under the right, or |
| ☐ | ☒ | currently enrolled in a Federal set-aside program limiting the use of water under the rights? |

If yes, describe: _____

STATE OF IDAHO
DEPARTMENT OF WATER RESOURCES

APPLICATION FOR TRANSFER OF WATER RIGHT PART 2

A. DESCRIPTION OF RIGHT(S) AS RECORDED

For each water right listed in Part 1B.1 of the application, attach a **Part 2A** report obtained from any Department office or from the Department's website @ <http://www.idwr.idaho.gov/> , Water Right Transfers, Step 1.
Insert Part 2A reports into the application following Part 1.

B. IF ONLY A PORTION OF THE RIGHT IS PROPOSED TO BE CHANGED, DESCRIBE THE PORTION BEING CHANGED AS IT APPEARS BEFORE THE REQUESTED CHANGES

- ☐ Complete and attach one copy of Part 2B for each right for which only a portion is proposed to be changed. If the entire right is proposed to be changed, Part 2B is not applicable. Additional copies of the **Part 2B** form can be obtained from any Department office or from the Department's website @ <http://www.idwr.idaho.gov/>, Water Right Transfers, Step 3, or Water Right Forms, Changes in Use. Insert completed Part 2B forms into the application following Part 2A of the same water right.

Right Number:

- [illegible]

2. Lands irrigated or place of use: (If irrigation, identify with number of acres irrigated per $\frac{1}{4}$ $\frac{1}{4}$ tract.)

[illegible]

Total Acres (for irrigation use)

77 83 0

77 83 0

IDAHO DEPARTMENT OF WATER RESOURCES

Water Right Report 22-2095

WATER RIGHT NUMBER: 22-2095

<u>Owner Type</u>	<u>Name and Address</u>
Current Owner	PETER LINN 1400 E 6000 S VICTOR, ID 83455 (208) 787-2213
Current Owner	TRUDY LINN 1400 E 6000 S VICTOR, ID 83455 (208) 787-2213

Priority Date: 05/05/1920

Basis: Decreed

Status: Active

<u>Source</u>	<u>Tributary</u>
UNNAMED STREAM	SINKS

<u>Beneficial Use</u>	<u>From</u> <u>To</u>	<u>Diversion Rate</u>	<u>Annual Volume</u>
IRRIGATION	04/15 to 10/31	0.200 CFS	
	<u>Total Diversion:</u>	0.200 CFS	

Location of Point(s) of Diversion

UNNAMED STREAM	NE1/4NE1/4NW1/4	Sec. 32, Twp 04N, Rge 46E, B.M.
TETON County		

Place of Use

IRRIGATION

Twp Rge Sec	NE				NW				SW				SE				Totals
	NE	NW	SW	SE	NE	NW	SW	SE	NE	NW	SW	SE	NE	NW	SW	SE	
04N 46E 30											1.0	16.0					17.0
											L 4						

Total Acres: 17

Conditions of Approval:

1. E55 Use of this right with Right No. 22-535 is limited to the irrigation of a combined total of 17 acres in a single irrigation season.
2. K06 This right is limited to the irrigation of 10 acres within the place of use described above in a single irrigation season.
3. B01 Source is also known as Juanita Creek.
4. C18 This partial decree is subject to such general provisions necessary for the definition of the rights or for the efficient administration of the water rights as may be ultimately determined by the Court at a point in time no later than the entry of a final unified decree. Section 42-1412(6), Idaho Code.

77830
778

IDAHO DEPARTMENT OF WATER RESOURCES

Water Right Report 22-2095

5. F05 Right no(s). 22-535, 22-2095, and 22-4002 are also diverted through point of diversion described above.

Remarks:Comments:Dates and Other Information:

Licensed Date:
 Decreed Date: 11/24/2008
 Enlargement Use Priority Date:
 Enlargement Statute Priority Date:
 State or Federal:
 Owner Name Connector: AND
 Water District Number:
 Generic Max Rate Per Acre:
 Generic Max Volume Per Acre:
 Decree Defendant:
 Decree Plaintiff:
 Civil Case Number: 39576
 Judicial District: FIFTH
 Swan Falls Trust or Nontrust:
 Swan Falls Dismissed:
 DLE Act Number:
 Carey Act Number:
 Mitigation Plan: False

Combined Use Limits:

<u>Rate</u>	<u>Volume</u>	<u>Acres</u>
		17

Combined Water Rights: 22-535 , 22-2095

Element Reviewed/Verified Dates:

<u>Element</u>	<u>Last Reviewed Date</u>	<u>Reviewer</u>	<u>Last Verified Date</u>	<u>Verifier</u>	<u>Status</u>
Priority Date	4/22/2005 2:43:05 PM	sporter			Closed
POD	4/22/2005 2:49:24 PM	sporter			Closed
POU	4/22/2005 2:50:25 PM	sporter			Closed
Season	4/22/2005 2:51:43 PM	sporter			Closed
Summary			04/22/2005	sporter	Closed

Verification Log:

<u>Element</u>	<u>Date Time Stamp</u>	<u>Reviewer</u>	<u>Log text</u>
Priority Date	4/22/2005 2:43:07 PM	sporter	(No) 1. Should this water use have been included in a later court decree of the water rights from this source? (Yes) 4. Is the basis of claim decree or license? (Yes) 5. Does the decree or license have a Priority Date? (Yes) 6. Did the Claimant claim the decreed or licensed Priority Date ? (Yes) 15. Is the basis of claim coded correctly? (No) 16. Is a Priority Date remark and/or condition required?

IDAHO DEPARTMENT OF WATER RESOURCES

Water Right Report 22-2095

POD	4/22/2005 2:49:09 PM	sporter	Edited point location
POU	4/22/2005 2:49:59 PM	sporter	Edited PLS
POD	4/22/2005 2:49:25 PM	sporter	(Yes) 1. Is the basis of this claim a Decree or License? (Yes) 4. Does the Decree or License have a POD? (Yes) 5. Can the claimed POD be verified using the water right file? (No) 10. Is a POD remark and/or condition required?
POU	4/22/2005 2:50:27 PM	sporter	(Yes) 1. Is the basis of this claim a Decree or License? (Yes) 2a. Is the POU required? (Yes) 5. Does the Decree or License have a POU? (Yes) 6. Can the claimed POU be verified using the water right file? (No) 14. Is a POU remark and/or condition required?
Season	4/22/2005 2:51:45 PM	sporter	(Yes) 1. Is the basis of claim Decree or License? (Yes) 4. Does the Decree or License have a Period of Use? (Yes) 5. Can the claimed Period of Use be verified using the water right file? (Yes) 14. Is irrigation claimed as a Purpose of Use? (No) 16. Is the Period of Use on the decree, license or transfer shorter on either the start date or end date than allowable under current IDWR standards? (No) 18. Is a Period of Use remark and/or condition required?
POU	4/22/2005 2:49:50 PM	sporter	Edited shape boundary
Summary	4/22/2005 2:58:52 PM	sporter	(Yes) 1. Is the basis of this claim a Decree, License, Permit, Application or Posted Notice? (No) 2. Does any evidence indicate a five year period of continuous nonuse occurred that could result in recommending forfeiture or partial forfeiture? (No) 5. Does this right have any combined use limits with other rights? (No) 6. Is an additional remark and/or condition required? (Yes) 7. Would you like to view the recommended right? (No) 8. Is this a split or combined right? (No) 9. Do you have documents you would like to attach or link to the file? (Yes) 10. Would you like to set the verification date?

Water Supply Bank:

IDAHO DEPARTMENT OF WATER RESOURCES

Water Right Report 22-535

WATER RIGHT NUMBER: 22-535

<u>Owner Type</u>	<u>Name and Address</u>
Current Owner	TRUDY LINN 1400 E 6000 S VICTOR, ID 83455 (208) 787-2213
Current Owner	PETER LINN 1400 E 6000 S VICTOR, ID 83455 (208) 787-2213

Priority Date: 05/15/1896

Basis: Decreed

Status: Active

<u>Source</u>	<u>Tributary</u>
UNNAMED STREAM	SINKS

<u>Beneficial Use</u>	<u>From</u> <u>To</u>	<u>Diversion Rate</u>	<u>Annual Volume</u>
IRRIGATION	04/15 to 10/31	0.300 CFS	
<u>Total Diversion:</u>		0.300 CFS	

Location of Point(s) of Diversion

UNNAMED STREAM	NE1/4NE1/4NW1/4	Sec. 32, Twp 04N, Rge 46E, B.M.
TETON County		

Place of Use

IRRIGATION

Twp	Rge	Sec	NE				NW				SW				SE				Totals
			NE	NW	SW	SE	NE	NW	SW	SE	NE	NW	SW	SE	NE	NW	SW	SE	
04N	46E	30											1.0	16.0					17.0
													L 4						

Total Acres: 17

Conditions of Approval:

1. E55 Use of this right with Right No. 22-2095 is limited to the irrigation of a combined total of 17 acres in a single irrigation season.
2. F05 Right no(s). 22-535, 22-2095, and 22-4002 are also diverted through point of diversion described above.
3. B01 Source is also known as Juanita Creek.
4. C03 Right includes accomplished change in point of diversion pursuant to Section 42-1425, Idaho Code.
5. C18 This partial decree is subject to such general provisions necessary for the definition of the rights or for the efficient administration of the water rights as may be ultimately determined by the Court at a point in time no later than the entry of a final unified decree. Section 42-1412(6), Idaho Code.

77830

IDAHO DEPARTMENT OF WATER RESOURCES

Water Right Report 22-535

6. C05 Right includes accomplished change in place of use pursuant to Section 42-1425, Idaho Code.

Remarks:Comments:Dates and Other Information:

Licensed Date:
 Decreed Date: 11/24/2008
 Enlargement Use Priority Date:
 Enlargement Statute Priority Date:
 State or Federal:
 Owner Name Connector: AND
 Water District Number:
 Generic Max Rate Per Acre:
 Generic Max Volume Per Acre:
 Decree Defendant:
 Decree Plaintiff:
 Civil Case Number: 39576
 Judicial District: FIFTH
 Swan Falls Trust or Nontrust:
 Swan Falls Dismissed:
 DLE Act Number:
 Carey Act Number:
 Mitigation Plan: False

Combined Use Limits:

<u>Rate</u>	<u>Volume</u>	<u>Acres</u>
		17
Combined Water Rights: 22-535 , 22-2095		

Element Reviewed/Verified Dates:

<u>Element</u>	<u>Last Reviewed Date</u>	<u>Reviewer</u>	<u>Last Verified Date</u>	<u>Verifier</u>	<u>Status</u>
Priority Date	4/22/2005 1:50:35 PM	sporter			Closed
POD	4/22/2005 1:55:34 PM	sporter			Closed
POU	4/22/2005 1:57:50 PM	sporter			Closed
Season	4/22/2005 1:58:29 PM	sporter			Closed
Summary			04/22/2005	sporter	Closed

Verification Log:

<u>Element</u>	<u>Date Time Stamp</u>	<u>Reviewer</u>	<u>Log text</u>
POD	4/22/2005 1:55:35 PM	sporter	(Yes) 1. Is the basis of this claim a Decree or License? (Yes) 4. Does the Decree or License have a POD? (Yes) 5. Can the claimed POD be verified using the water right file? (No) 10. Is a POD remark and/or condition required?
POU	4/22/2005 1:56:05 PM	sporter	Edited shape boundary
POU	4/22/2005 1:57:11 PM	sporter	Edited PLS

IDAHO DEPARTMENT OF WATER RESOURCES

Water Right Report 22-535

POU	4/22/2005 1:57:52 PM	sporter	(Yes) 1. Is the basis of this claim a Decree or License? (Yes) 2a. Is the POU required? (Yes) 5. Does the Decree or License have a POU? (Yes) 6. Can the claimed POU be verified using the water right file? (No) 14. Is a POU remark and/or condition required?
Season	4/22/2005 1:58:31 PM	sporter	(Yes) 1. Is the basis of claim Decree or License? (Yes) 4. Does the Decree or License have a Period of Use? (Yes) 5. Can the claimed Period of Use be verified using the water right file? (Yes) 14. Is irrigation claimed as a Purpose of Use? (No) 16. Is the Period of Use on the decree, license or transfer shorter on either the start date or end date than allowable under current IDWR standards? (No) 18. Is a Period of Use remark and/or condition required?
POD	4/22/2005 1:54:58 PM	sporter	Edited point location
Summary	4/22/2005 2:05:42 PM	sporter	(Yes) 1. Is the basis of this claim a Decree, License, Permit, Application or Posted Notice? (No) 2. Does any evidence indicate a five year period of continuous nonuse occurred that could result in recommending forfeiture or partial forfeiture? (No) 5. Does this right have any combined use limits with other rights? (No) 6. Is an additional remark and/or condition required? (Yes) 7. Would you like to view the recommended right? (No) 8. Is this a split or combined right? (No) 9. Do you have documents you would like to attach or link to the file? (Yes) 10. Would you like to set the verification date?
Priority Date	4/22/2005 1:50:36 PM	sporter	(No) 1. Should this water use have been included in a later court decree of the water rights from this source? (Yes) 4. Is the basis of claim decree or license? (Yes) 5. Does the decree or license have a Priority Date? (Yes) 6. Did the Claimant claim the decreed or licensed Priority Date ? (Yes) 15. Is the basis of claim coded correctly? (No) 16. Is a Priority Date remark and/or condition required?


Water Supply Bank:

[illegible]

SCALE: 1 in = 1000 ft

valleywest^{sd}
engineering

PO BOX 4852
680 CACHE CREEK DR.
JACKSON, WY 83001
307.732.7737
WWW.VWEPC.COM
VALLEYWEST@VWEPC.COM

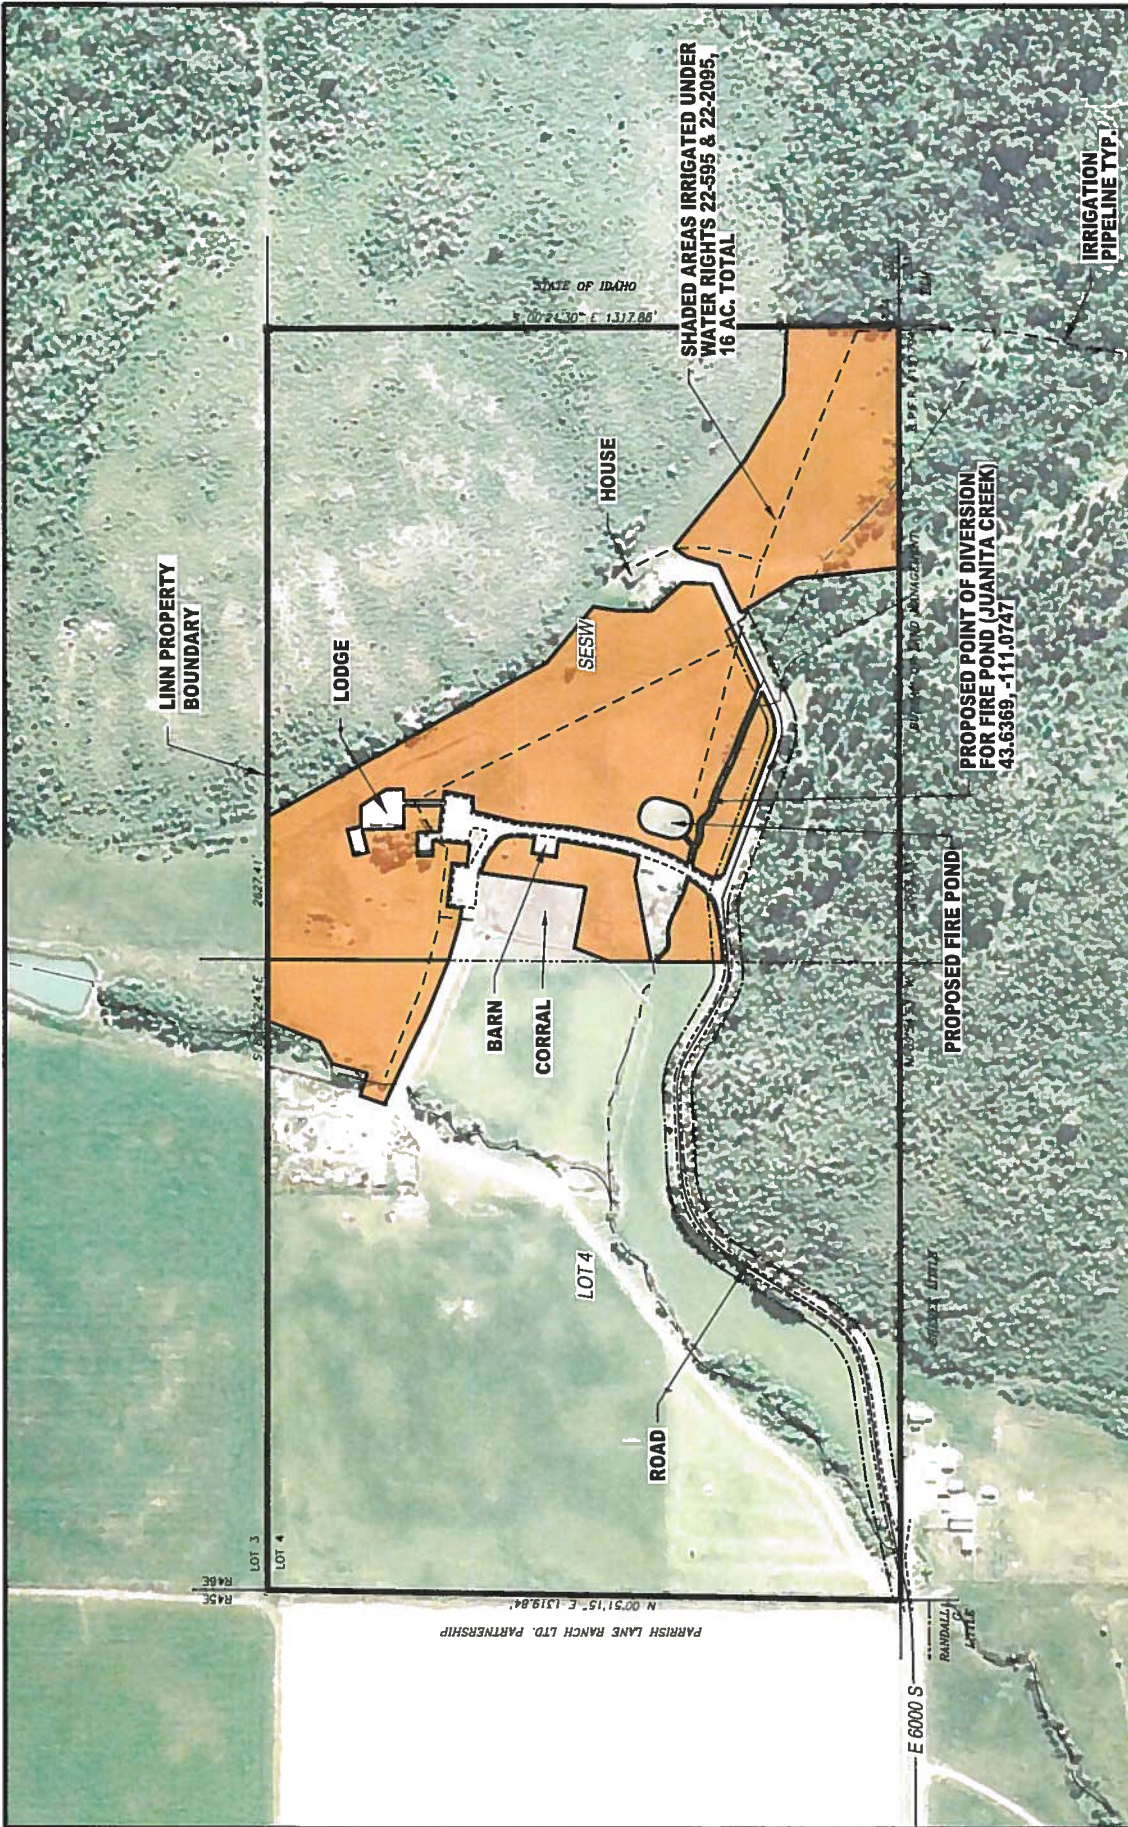


valleywest
engineering

307.732.7737
WWW.VWEPG.COM
VALLEYWEST@VWEPG.COM

PO BOX 4852
680 CACHE CREEK DR.
JACKSON, WY 83001

LINN CANYON RANCH
WATER RIGHT TRANSFER
MARCH 19, 2012
ATT #7A.2 - AERIAL MAP

SCALE: 1 in = 400 ft

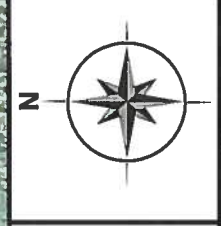


SURVEY MONUMENT LEGEND

- INDICATES AN ORIGINAL STONE FOUND THIS SURVEY
- INDICATES A 2-1/2 INCH DIAMETER GALVANIZED STEEL PIPE WITH A BLU-TYPE BRASS CAP INSCRIBED APPROPRIATELY FOUND THIS SURVEY
- INDICATES A 2-1/2 INCH DIAMETER GALVANIZED STEEL PIPE FOUND THIS SURVEY
- INDICATES A 1/2 INCH DIAMETER STEEL REBAR WITH A 1-1/2 INCH DIAMETER ALUMINUM CAP INSCRIBED PLUS 7481 SET THIS SURVEY

SOURCE OF SURVEY: ON SIGHT LAND SURVEYORS, 2012

77830

EXISTING CONTOURS ARE APPROXIMATED BASED ON FIELD DATA COLLECTED BY ON SIGHT LAND SURVEYOR ON SEPTEMBER 27, 2004, DIGITIZED CONTOURS FROM THE USGS QUADRANGLE, AND FIELD OBSERVATIONS OF STREAM CHANNEL

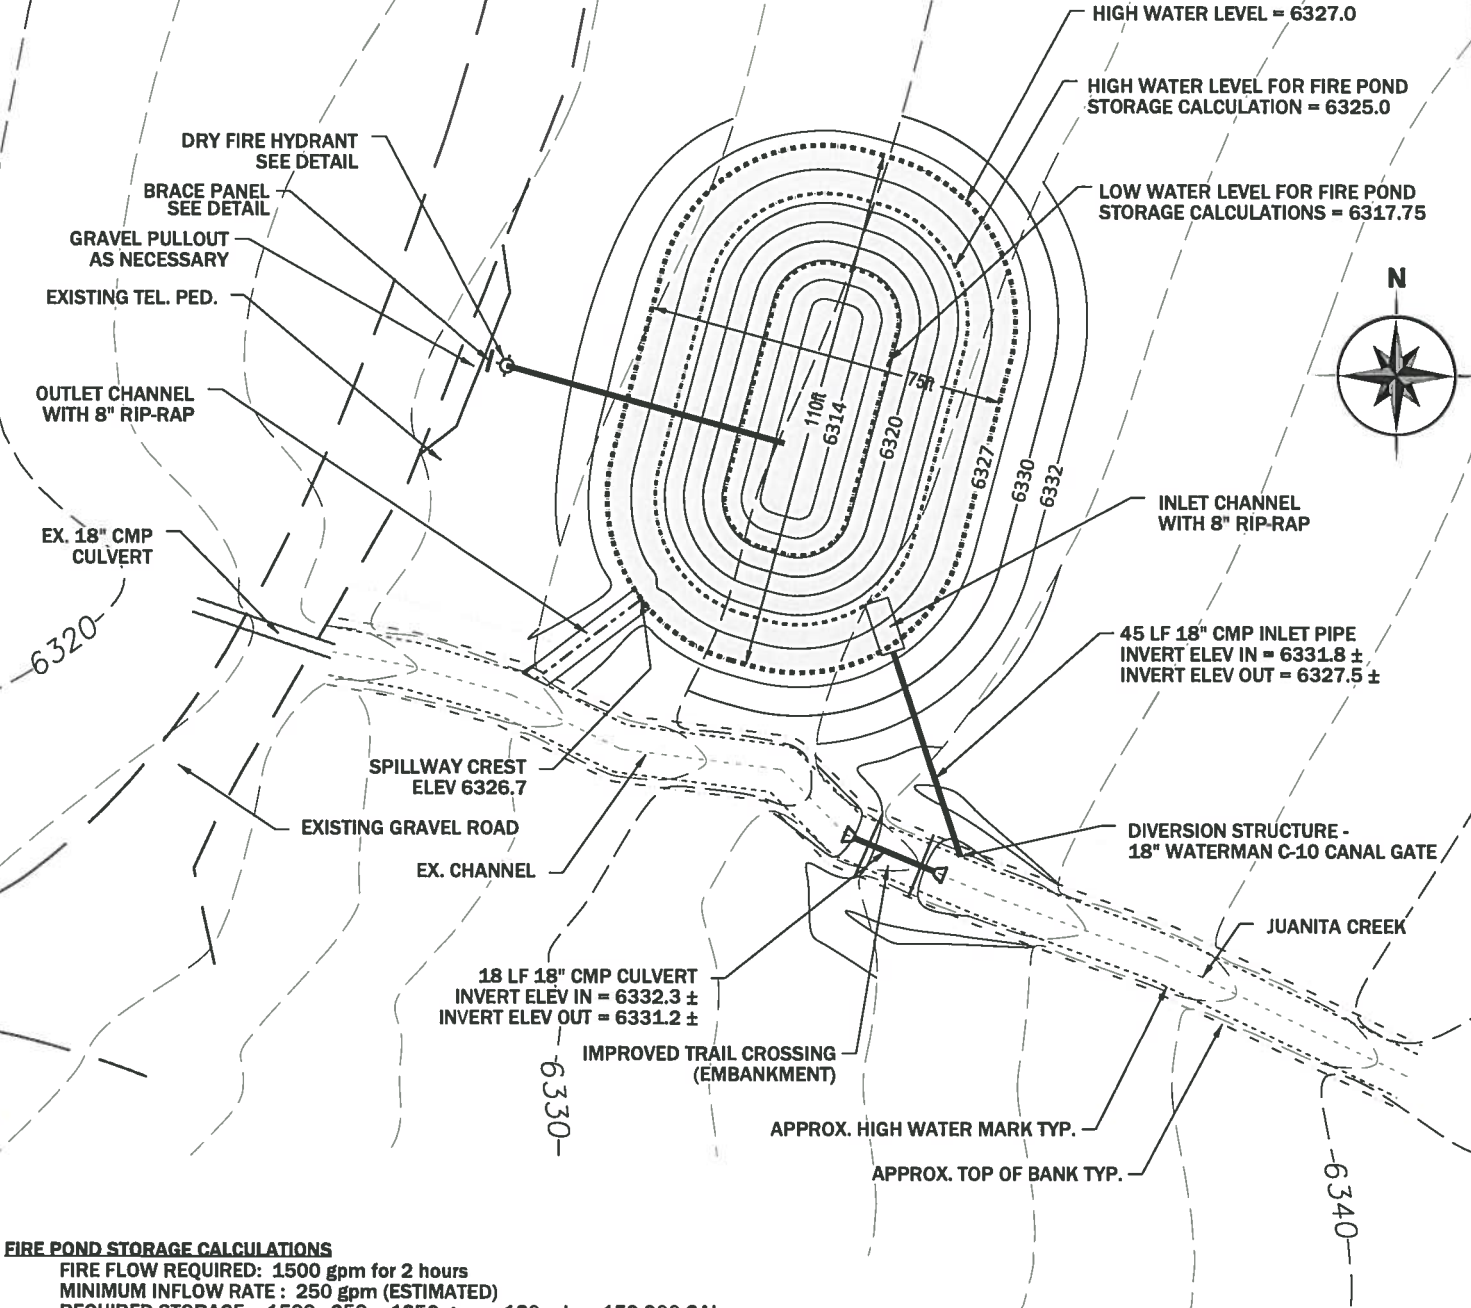

FIRE POND STORAGE CALCULATIONS

FIRE FLOW REQUIRED: 1500 gpm for 2 hours
 MINIMUM INFLOW RATE : 250 gpm (ESTIMATED)
 REQUIRED STORAGE = 1500 - 250 = 1250 gpm x 120 min = 150,000 GAL

RESERVOIR STAGE STORAGE CALCULATIONS

Stage (Elevation)		Storage		Cumulative Storage		Remarks
From	To	CF	gal	CF	gal	
6313.00	6314.00	394	2947	394	2947	
6314.00	6315.00	611	4571	1005	7518	Bottom of Dry hydrant intake
6315.00	6316.00	854	6388	1859	13906	
6316.00	6317.00	1122	8393	2981	22299	
6317.00	6317.75	1032	7720	4013	30019	Min. Level used for Fire Pond (2' above intake pipe)
6317.75	6318.00	383	2865	4396	32884	
6318.00	6319.00	1733	12964	6129	45848	
6319.00	6320.00	2076	15530	8205	61378	
6320.00	6321.00	2445	18290	10650	79668	
6321.00	6322.00	2838	21230	13488	100897	
6322.00	6323.00	3257	24364	16745	125261	
6323.00	6324.00	3701	27685	20446	152947	
6324.00	6325.00	4182	31284	24628	184230	Max. Level used for Fire Pond (2' below full capacity)
6325.00	6326.00	5145	38487	29773	222718	
6326.00	6327.00	6656	49790	36429	272508	High Water Level
				CF	gal	
Inactive Storage for Fire Pond Calculations				4013	30019	
Active Storage for Fire Pond Calculations				20615	154211	
Total Active Storage				32416	242489	
Total Pond Storage				36429	272508	

77830


LINN CANYON RANCH
WATER RIGHT APPLICATION
 MARCH 19, 2012
ATT. #7A.3 -
FIRE POND PLAN
 SCALE: 1 in = 40 ft

 **valleywest**
 engineering

PO BOX 4852
 880 CACHE CREEK DR.
 JACKSON, WY 83001

307.732.7737
 WWW.VWEPC.COM
 VALLEYWEST@VWEPC.COM

EXISTING CONTOURS ARE APPROXIMATED BASED ON FIELD DATA COLLECTED BY ON SIGHT LAND SURVEY... ON SEPTEMBER 27, 2004, DIGITIZED CONTOURS FROM THE USGS QUADRANGLE, AND FIELD OBSERVATIONS OF STREAM CHANNEL

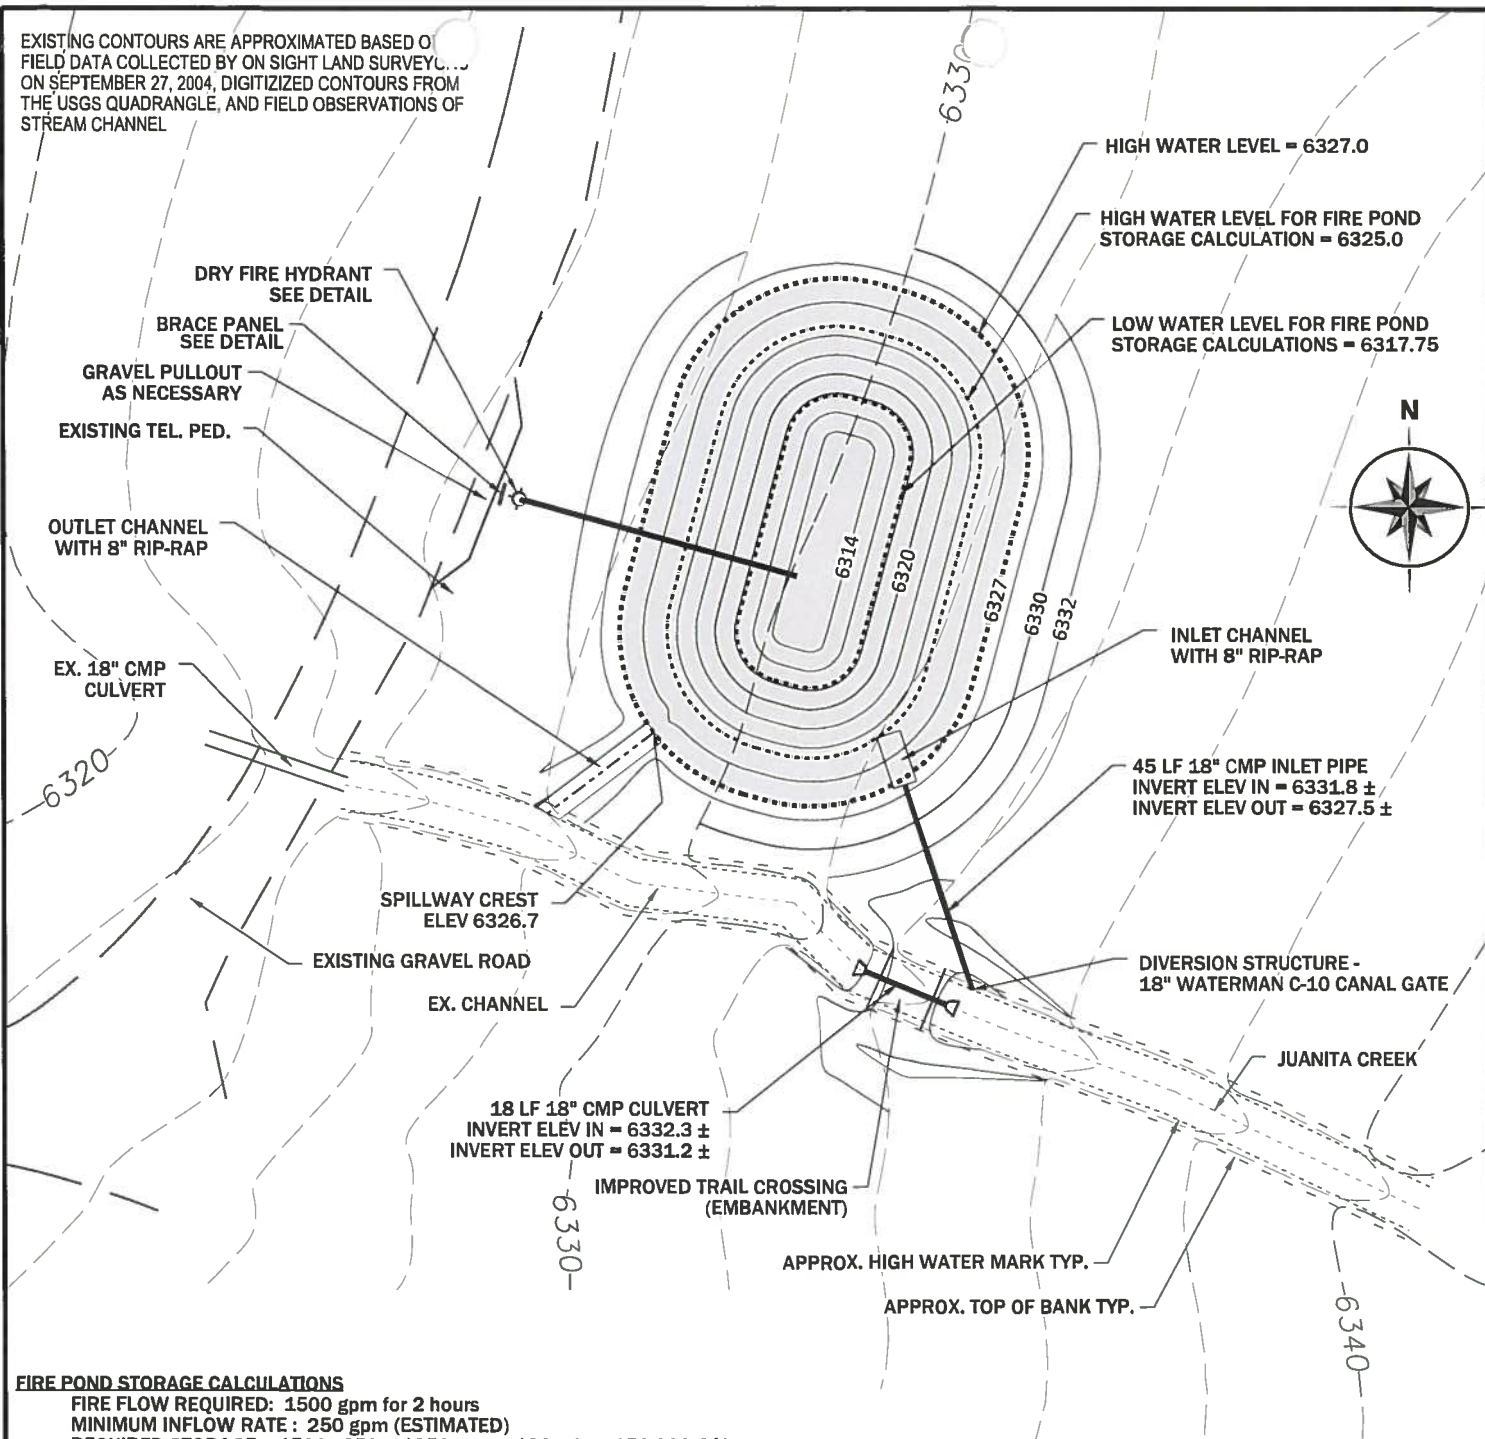

FIRE POND STORAGE CALCULATIONS

FIRE FLOW REQUIRED: 1500 gpm for 2 hours
MINIMUM INFLOW RATE : 250 gpm (ESTIMATED)
REQUIRED STORAGE = 1500 - 250 = 1250 gpm x 120 min = 150,000 GAL

RESERVOIR STAGE STORAGE CALCULATIONS

Stage (Elevation)		Storage		Cumulative Storage		Remarks
From	To	CF	gal	CF	gal	
6313.00	6314.00	394	2947	394	2947	
6314.00	6315.00	611	4571	1005	7518	Bottom of Dry hydrant intake
6315.00	6316.00	854	6388	1859	13906	
6316.00	6317.00	1122	8393	2981	22299	
6317.00	6317.75	1032	7720	4013	30019	Min. Level used for Fire Pond (2' above intake pipe)
6317.75	6318.00	383	2865	4396	32884	
6318.00	6319.00	1733	12964	6129	45848	
6319.00	6320.00	2076	15530	8205	61378	
6320.00	6321.00	2445	18290	10650	79668	
6321.00	6322.00	2838	21230	13488	100897	
6322.00	6323.00	3257	24364	16745	125261	
6323.00	6324.00	3701	27685	20446	152947	
6324.00	6325.00	4182	31284	24628	184230	Max. Level used for Fire Pond (2' below full capacity)
6325.00	6326.00	5145	38487	29773	222718	
6326.00	6327.00	6656	49790	36429	272508	High Water Level
				CF	gal	
Inactive Storage for Fire Pond Calculations				4013	30019	
Active Storage for Fire Pond Calculations				20615	154211	
Total Active Storage				32416	242489	
Total Pond Storage				36429	272508	

77830

LINN CANYON RANCH
WATER RIGHT APPLICATION
MARCH 19, 2012
ATT. #7A.3 -
FIRE POND PLAN
SCALE: 1 in = 40 ft



PO BOX 4852
680 CACHE CREEK DR.
JACKSON, WY 83001

307.732.7737
WWW.VWEPC.COM
VALLEYWEST@VWEPC.COM

LINN GUEST RANCH

WATER RIGHT TRANSFER APPLICATION – MAR 19, 2012

ATTACHMENT #8A

The existing water rights 22-595 and 22-2095 are tied to the typical period of use for irrigation, or from April 15 through October 31. The result of the proposed application will transfer a total of 0.03 cfs from irrigation to fire protection to account for storage and evaporative loss from the pond (see consumptive use calculations below).

The nature of use for the transferred portion of the water right will be fire protection, for which the period of use year may be year around. The precipitation deficit for shallow ponds was adjusted to exclude negative values for the winter months. The fire pond is located adjacent to the stream channel so that any losses from the diversion or return flow would be negligible. Therefore the proposed transfer should not enlarge the rate, volume, or consumptive use.

Linn Fire Pond Consumptive Use Calculations		
Use Category	Annual Mean ⁽¹⁾	
	Precipitation	Deficit
Shallow Ponds	502 mm	1.647 ft
Grass Pasture - Low Management	497 mm	1.631 ft
Max. Surface Area of Fire Pond	0.30 ac	
Consumptive Use (Evaporation)	0.5 ac-ft	
Fire Protection Storage	0.9 ac-ft	
Total Use associated with pond	1.4 ac-ft	
Equivalent Grass Pasture - Low Mgmt	1.0 ac	
(Rounded to nearest acre)		
Actual Acre-ft per annum	1.6 ac-ft	
Existing Water Rights		
22-535	0.3 cfs	15.0 acres irrigation
22-2095	0.2 cfs	10.0 acres irrigation
Total	0.5 cfs	17.0 acres irrigation
Proposed Water Rights		
22-535	0.02 cfs	diversion for storage
22-535	0.28 cfs	14.0 acres irrigation
22-2095	0.01 cfs	diversion for storage
22-2095	0.19 cfs	9.5 acres irrigation
Total	0.50 cfs	16.0 acres irrigation

(1) From ET_{Idaho 2009} Driggs Experiment Station (NWS - 102676) based on thirty

Note: Shallow pond adjusted to exclude negative deficits in winter months

RECEIVED

MAR 21 2012

Department of Water Resources
Eastern RegionSTATE OF IDAHO
DEPARTMENT OF WATER RESOURCES

Transfer No. _____

MINIMUM REQUIREMENTS CHECKLIST
TO BE SUBMITTED WITH APPLICATION FOR TRANSFER

An application for transfer must be prepared in accordance with the minimum requirements listed below to be acceptable for processing by the Department. Incomplete applications will be returned. The instructions, fee schedule, Part 2A reports and additional Part 2B forms are available from any Department office or on the Department's website at <http://www.idwr.idaho.gov/>.

Check whether each item below is *attached* (Yes) or *not applicable* (N/A) for the proposed transfer.

Yes N/A * Means the item is always required and must be included with the application.

- ☐ * Completed Application for Transfer of Water Right form, Part 1.
- ☐ * Signature of applicant(s) or applicant's authorized representative on Application for Transfer Part 1. Include evidence of authority labeled Attachment #3 (see below) if signed by representative.
- ☐ * Application for Transfer Part 2A. Attach a Part 2A report describing each water right in the transfer as currently recorded.
- ☐ ☒ Complete and attach an Application for Transfer Part 2B for each water right for which only a portion is proposed to be changed through this transfer application.
- ☐ * Application for Transfer Part 3A is always required (see Attachment #7a below); Parts 3B and 3C must be completed for transfer applications proposing to change the nature of use of the water right(s) or proposing changes to supplemental right(s).
- ☐ * Correct fee submitted with transfer application form. ([Fee schedule](#) is on website and instructions for application for transfer.)

Attachments to Application - Label each attachment with the corresponding number shown below as Attachment #1-

- ☐ ☒ #1 If the applicant is a business, partnership, organization, or association, and not currently registered in the State of Idaho as a business entity, attach documentation identifying officers authorized to sign or act on behalf of right holder. (See Part 1.)
- ☐ ☒ #2a Water Right ownership documentation if Dept. records do not show the transfer applicant as the current water right owner. Additional fee(s) required for water right ownership changes; see fee schedule.
- ☐ ☒ #2b If the ownership of the water right will change as a result of the proposed transfer to a new place of use, attach documentation showing land and water right ownership at the new place of use. Include documentation for all affected land and owner(s). Additional fee(s) required for water right ownership changes; see fee schedule.
- ☐ ☒ #3 Documentation of authority to make the change if the applicant is not the water right owner.
- ☐ ☒ #4 Power of Attorney or documentation providing authority to sign or act on the applicant's behalf. (See Part 1.)
- ☐ ☒ #5 If the transfer application proposes to change the point of diversion for a water right affecting the Eastern Snake Plain Aquifer (ESPA), attach the results of an ESPA analysis and a detailed mitigation plan to offset any depletions to hydraulically connected reaches of the Snake River. ESPA transfer spreadsheet and model grid labeled cells are available on the Department's website at <http://www.idwr.idaho.gov/WaterManagement/WaterRights/WaterRightTransfers/resources.htm>.
- ☐ ☒ #6 Notarized statement of agreement or a statement on official letterhead signed by an authorized representative from each lien holder or other entity with financial interest in the water right(s) or land affected by the proposed transfer. (See Part 1.5.c.)
- ☒ * #7a Attach a map identifying the proposed point(s) of diversion, place(s) of use, and water diversion and distribution system detail as described on the application. Include legal description labels. If only a portion of the right is proposed to be changed, identify the current location of the part of the existing right(s) proposed to be changed. (See Part 3A.)
- ☒ ☐ #7b If the transfer application proposes to change the place or purpose of use of an irrigation right attach a Geographic Information System (GIS) shape file, or an aerial photo or other image clearly delineating the location and extent of existing acres and changes to the place of use.
- ☒ ☐ #8a If the transfer application proposes to change the nature of use or period of use for one or more rights, provide documentation describing the extent of historic beneficial use for the water rights proposed to be transferred and document how enlargement will be avoided. (See Part 3B.) Additional fee required for proposed changes to nature of use; see fee schedule.
- ☐ ☒ #8b If the transfer application proposes to change the place of use of a supplemental irrigation right, provide documentation regarding the historic use of the supplemental right(s) and availability or reliability of the primary right(s) being supplemented both before and after the proposed change. (See Part 3C.)
- ☐ ☐ #9 Other. Please describe: _____

77830