


DATE: 10-19-07 TIME: _____TO: Emalee Rushing FAX #: 287-6700FROM: Shirley FAX #: (208)392-4473NUMBER OF PAGES INCLUDING COVER SHEET: 3IF YOU DO NOT RECEIVE ALL THE PAGES PLEASE CALL THE
RECORDER'S OFFICE AT (208) 392-4431.INSTRUCTIONS/COMMENTS: RE: Pine Tree Ranch II
& map for T10N R4E Sec 27 SESEThank You
Shirley

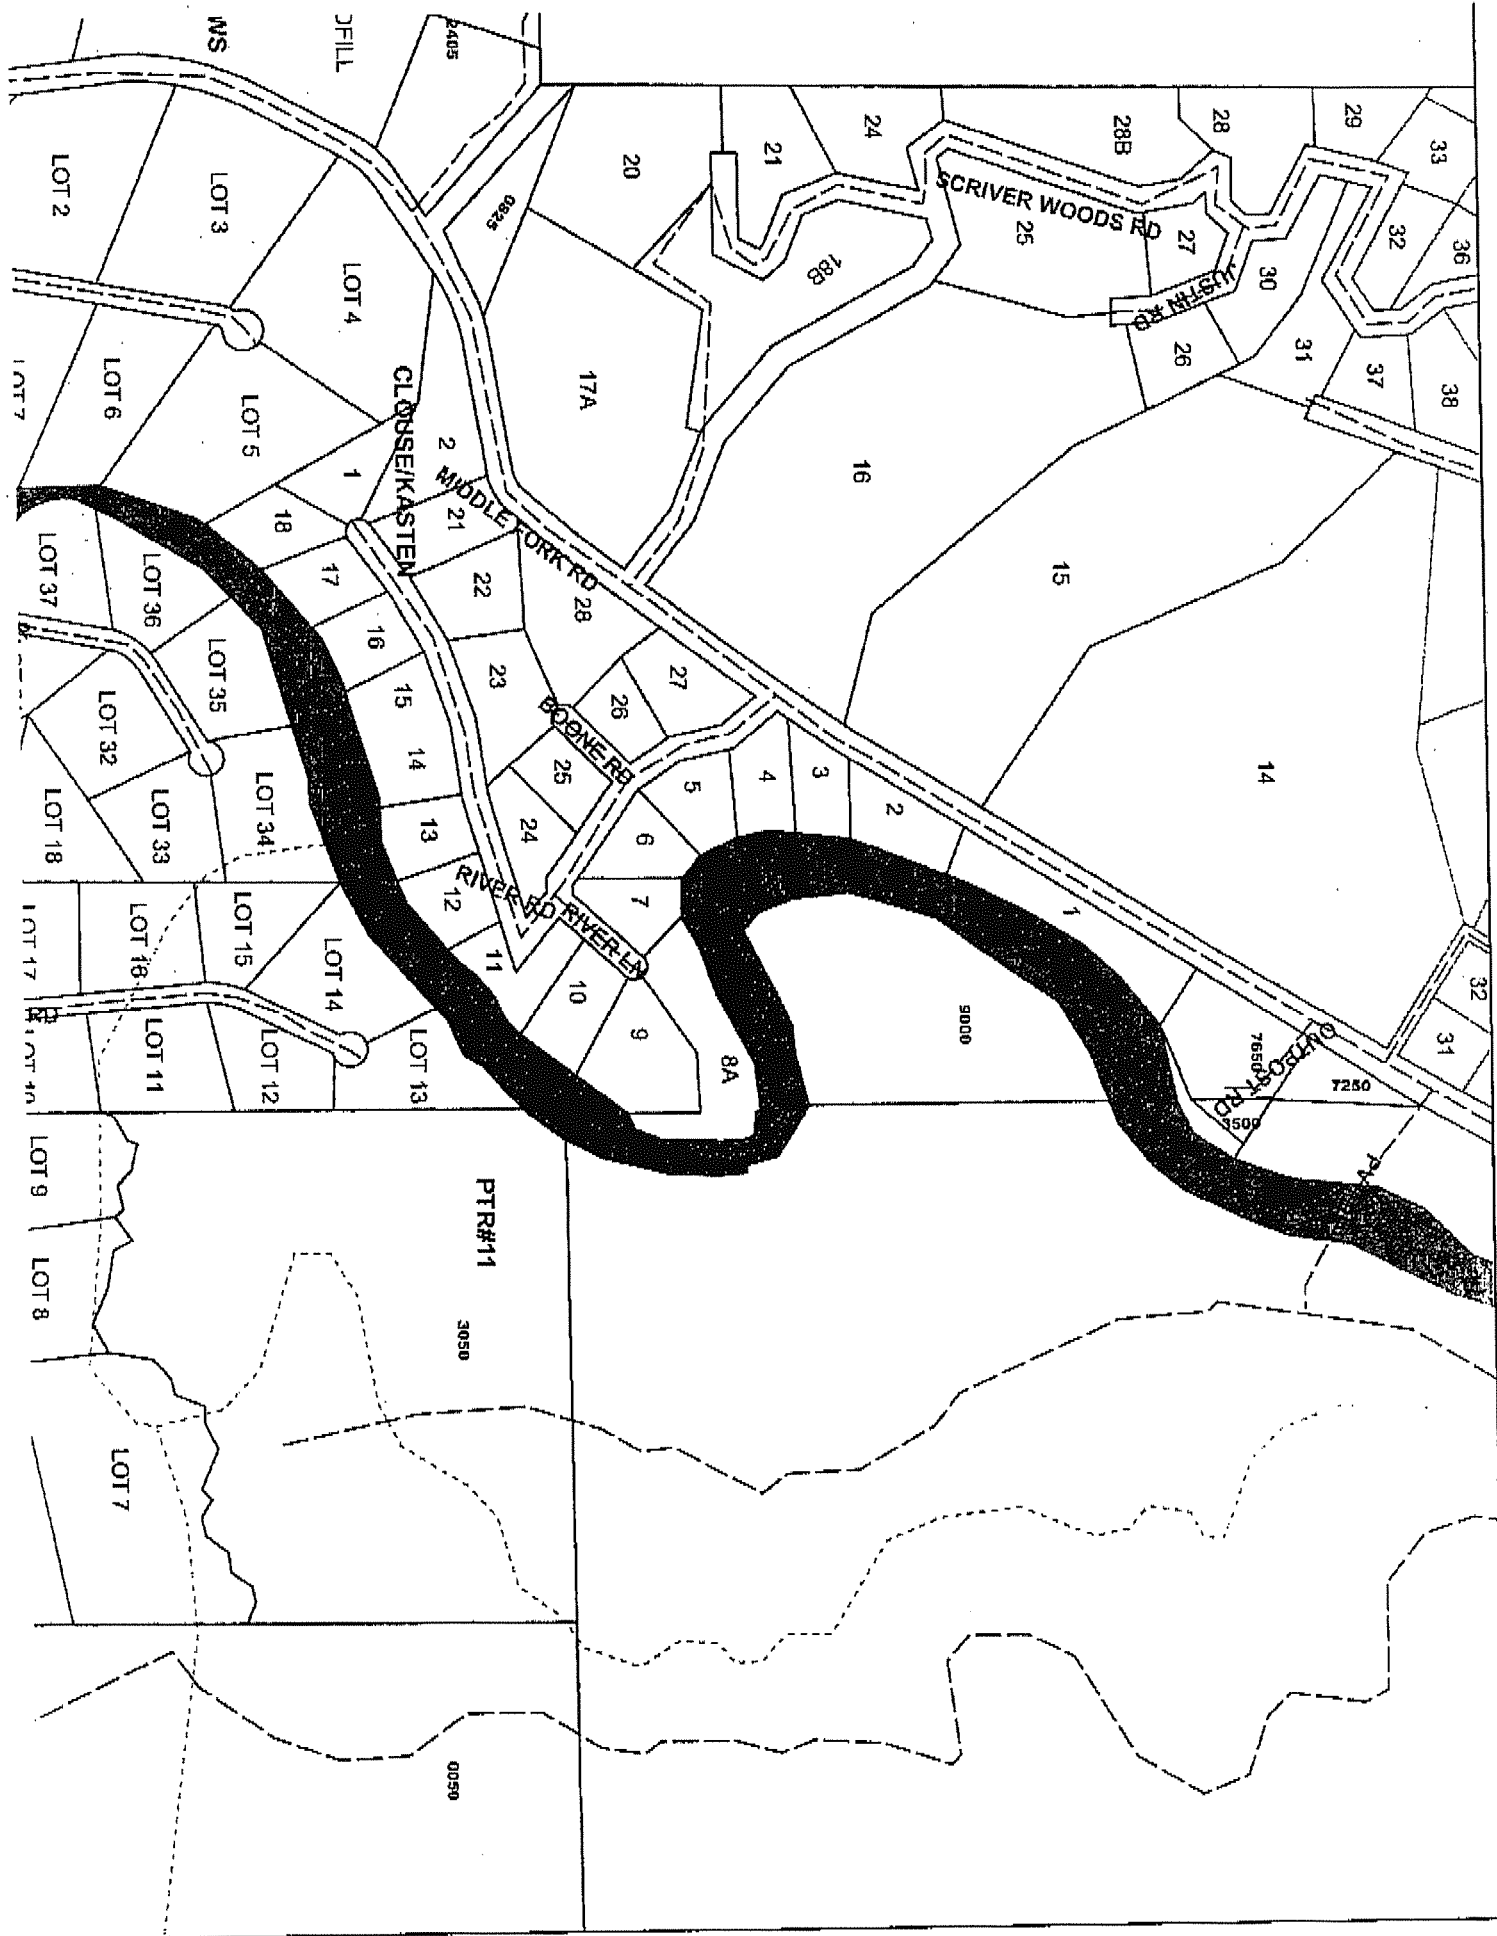


SITUATED IN THE SE 1/4 OF SECTION 27 AND THE NE 1/4 OF SECTION 34, T.10N., R.14E., S.1M., BOISE COUNTY, IDAHO

PINE TREE RANCH NO. 11

ROYALCE ENGINEERING - 1980

SCALE IN FEET

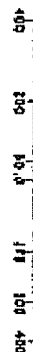


NOTES

1. Boise County deeded no responsibility for maintenance or time removal from road to permit access. Subsequent to Boise County Ordinance, 46441 Nov 27, 1978.
2. A 10' utility and drainage easement, 5' from inside of the line, along the subdivision boundary, except along past easements, and a 10' easement will be centered on all interior lot lines, except along road easements.
3. All road easements shown herein and on all plats and will not be for the use of the public unless otherwise designated and will provide the drainage easement.
4. All other survey are approximate and for the purposes only.
5. Lots shall not be reduced in size.

LEGEND

- Found Stone Monument
- Found Brass Cap
- Set 1/2" x 24" Steel Pin
- Set 5/8" x 30" Steel Pin
- Estimated Line
- Subdivision Boundary
- Lot Number
- Set 2" x 36" Iron Pipe
- Existing Spring

DETAIL LAND CORNER TIES

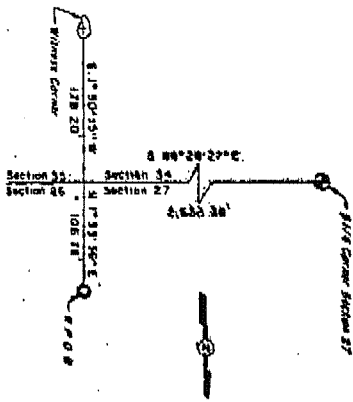









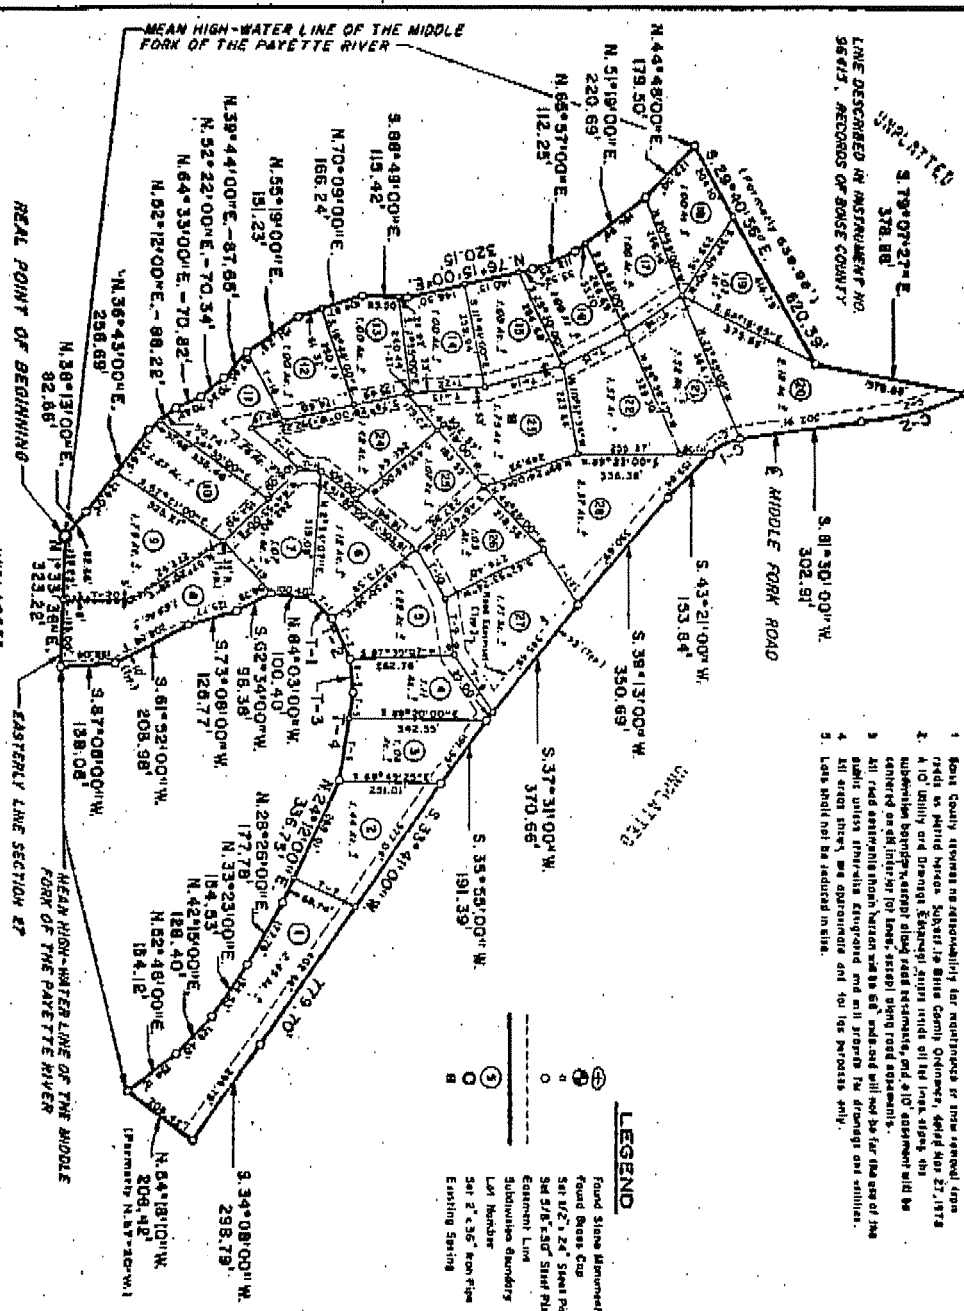

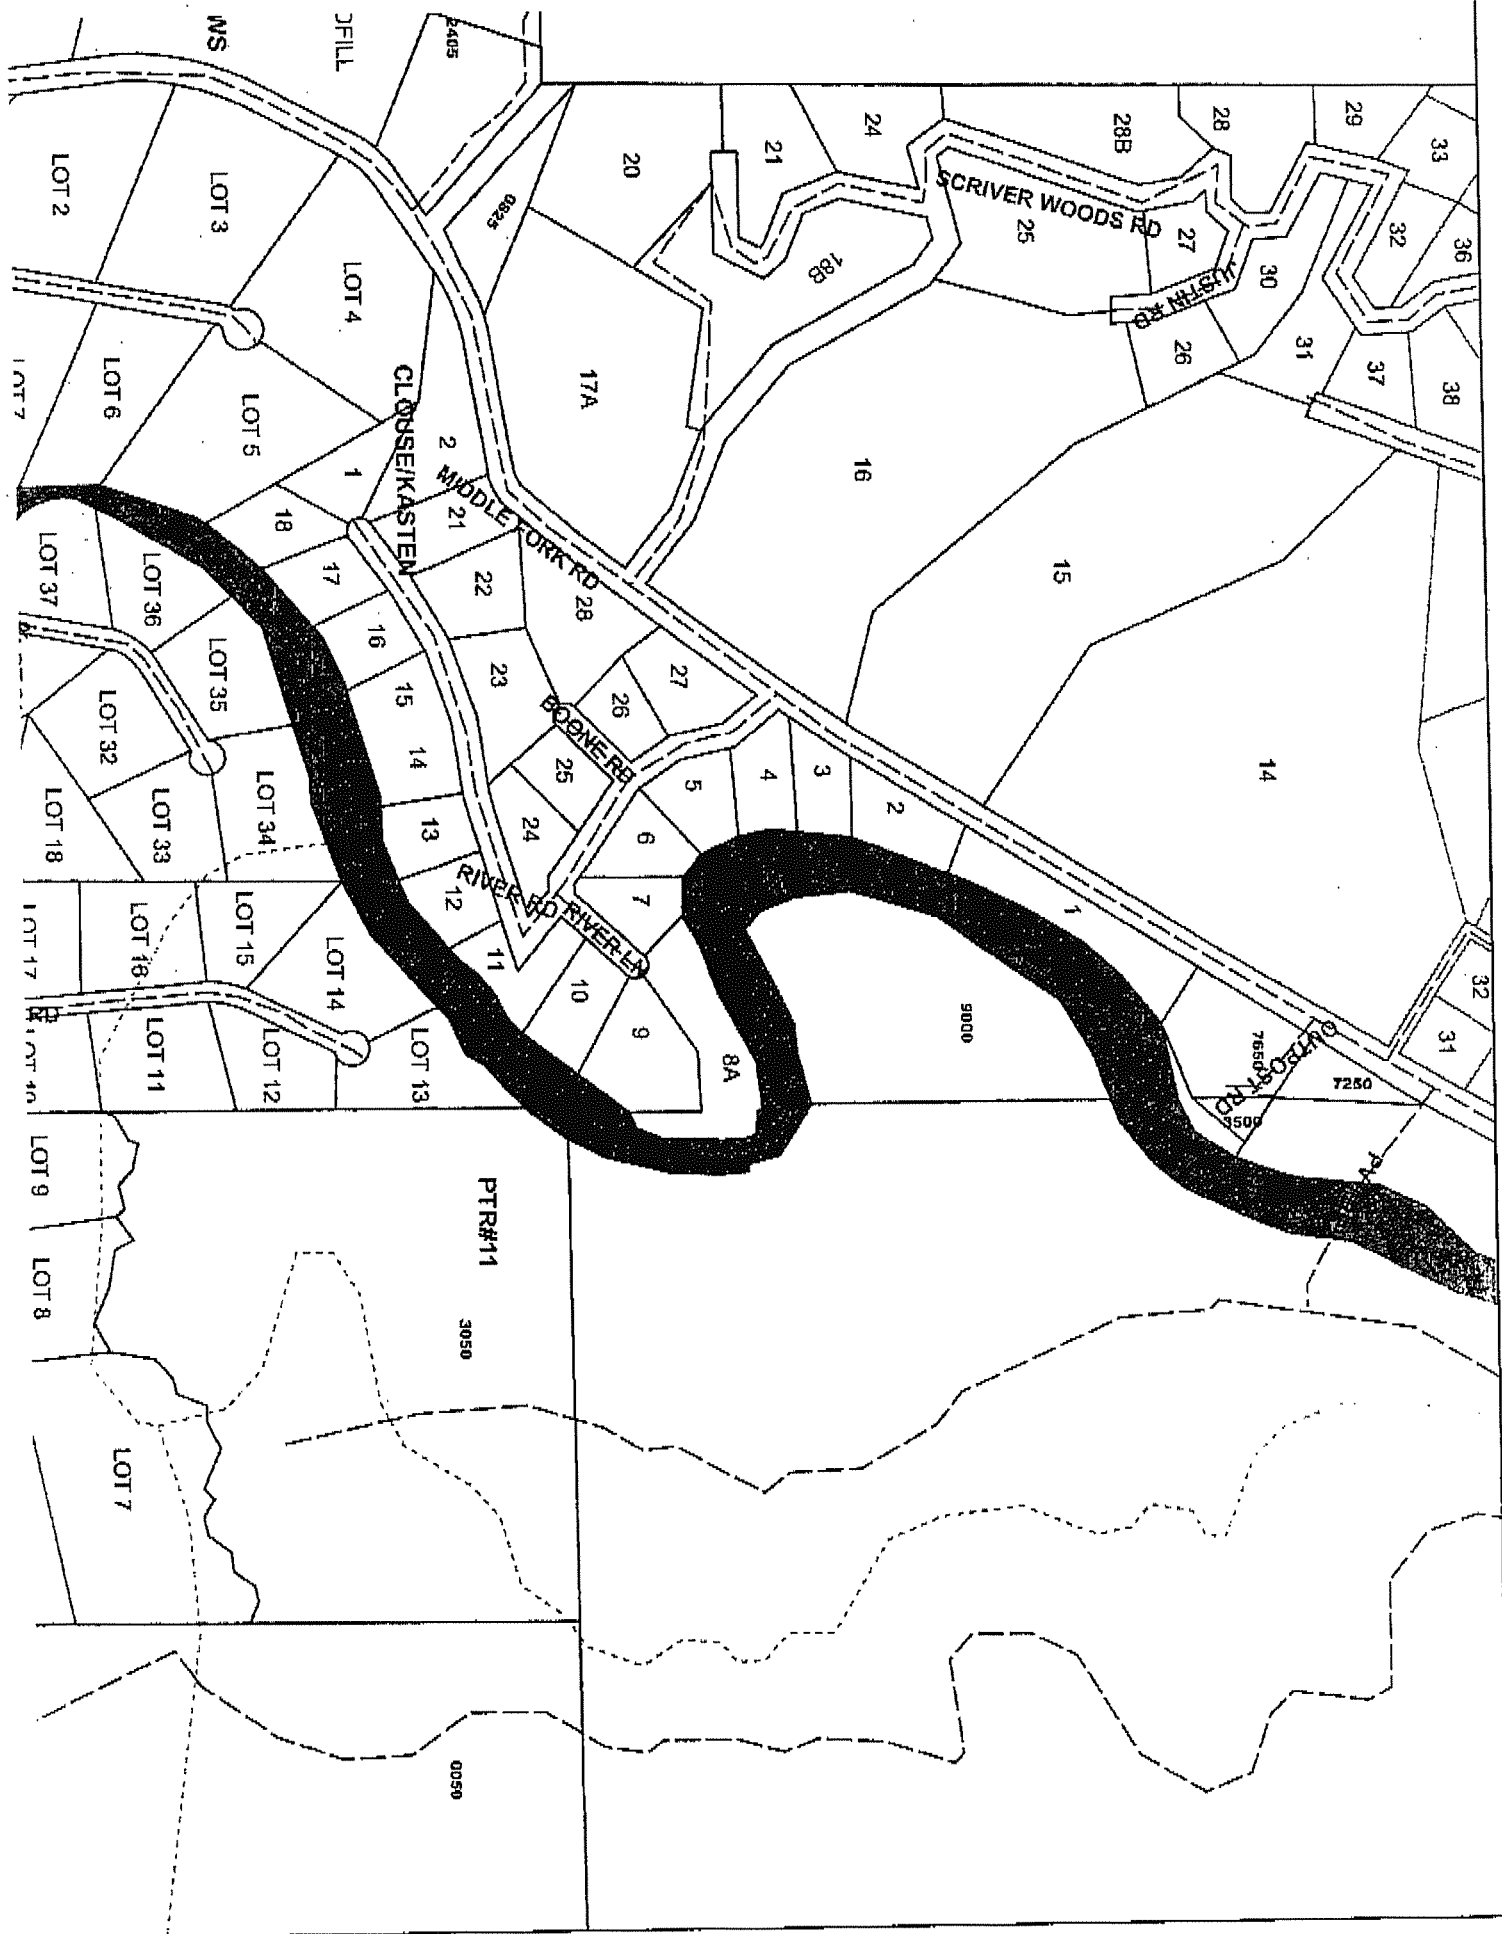

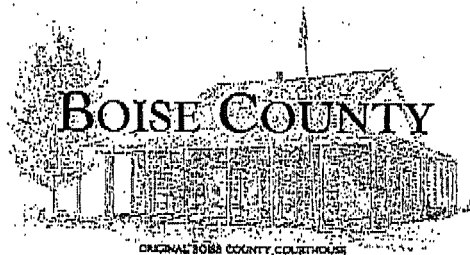

DATE: 10-19-07

TIME: _____

TO: Emalee RushingFAX #: 287-6700FROM: ShirleyFAX #: (208)392-4473NUMBER OF PAGES INCLUDING COVER SHEET: 3IF YOU DO NOT RECEIVE ALL THE PAGES PLEASE CALL THE
RECORDER'S OFFICE AT (208) 392-4431.

INSTRUCTIONS/COMMENTS:

RE: Pine Tree Ranch II
& map for T10N R4E Sec 27 SESEThank You
Shirley

PINE TREE RANCH NO. 11 SITUATED IN THE SE 1/4 OF SECTION 27 AND THE NE 1/4 OF SECTION 34, T.10N., R.4E., S.4M., BOISE COUNTY, IDAHO ROYALCE ENGINEERING - 1980




NOTES

5. Lots shall not be reduced in size.

LEGEND

- Found Stone Monument
- Found Brass Cap
- Set 1/2" x 24" Steel Pin
- Set 5/8" x 30" Steel Pin
- Subdivision Boundary
- Lot Boundary
- Set 2" x 36" Iron Pipe

DETAIL LAND CORNER TIES

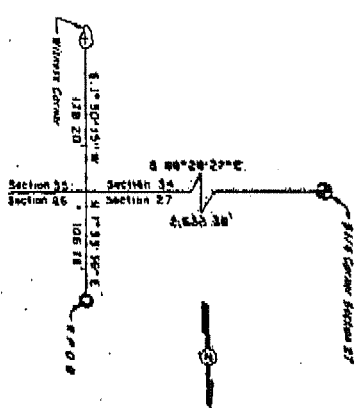






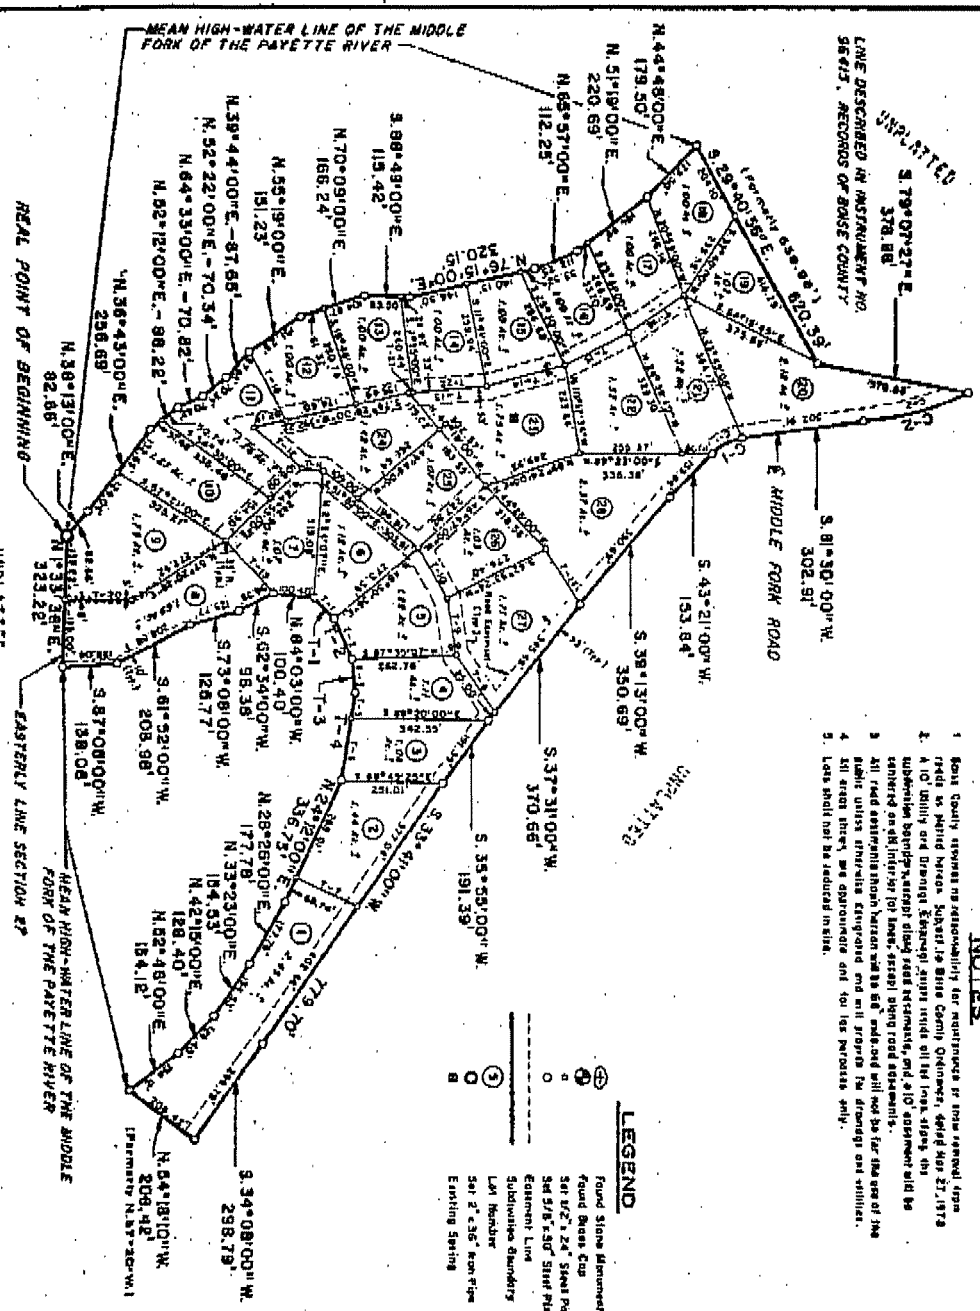


65-13818

PINE TREE RANCH NO. II

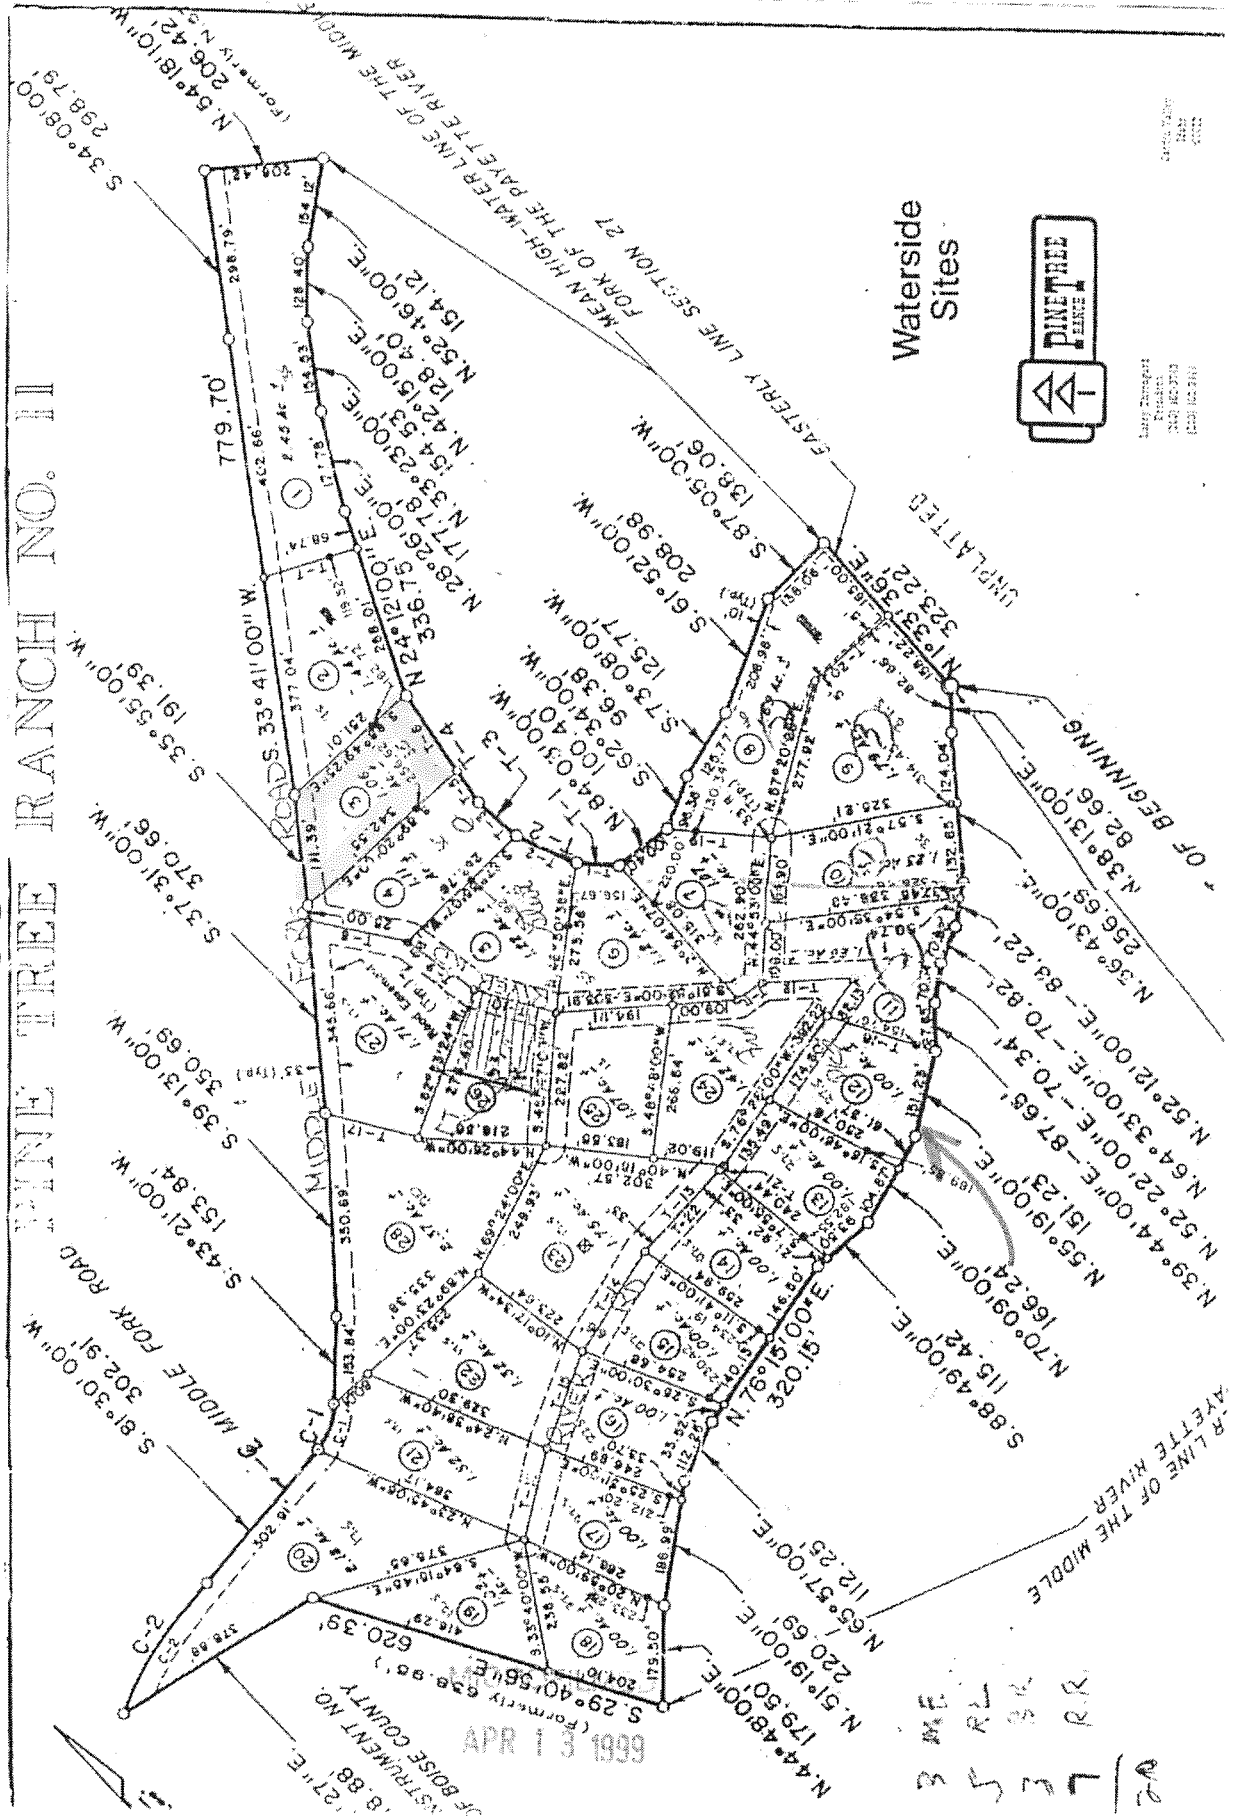


Waterside Sites

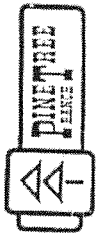


Larry Zimigant
President
2020 MC2703
(202) 102-2111

6661 E 13818
APR 13 1999
OF BOISE COUNTY

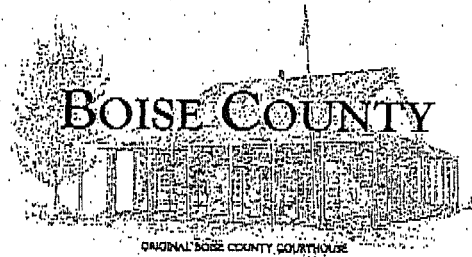

DATE: 10-12-07 TIME: _____TO: Emalea Rushing FAX #: 287-⁶⁷⁰⁰4867FROM: Shirley FAX #: (208)392-4473NUMBER OF PAGES INCLUDING COVER SHEET: 3IF YOU DO NOT RECEIVE ALL THE PAGES PLEASE CALL THE
RECORDER'S OFFICE AT (208) 392-4431.INSTRUCTIONS/COMMENTS: RE: Pine Tree Ranch II
Lot 3Thank You
Shirley

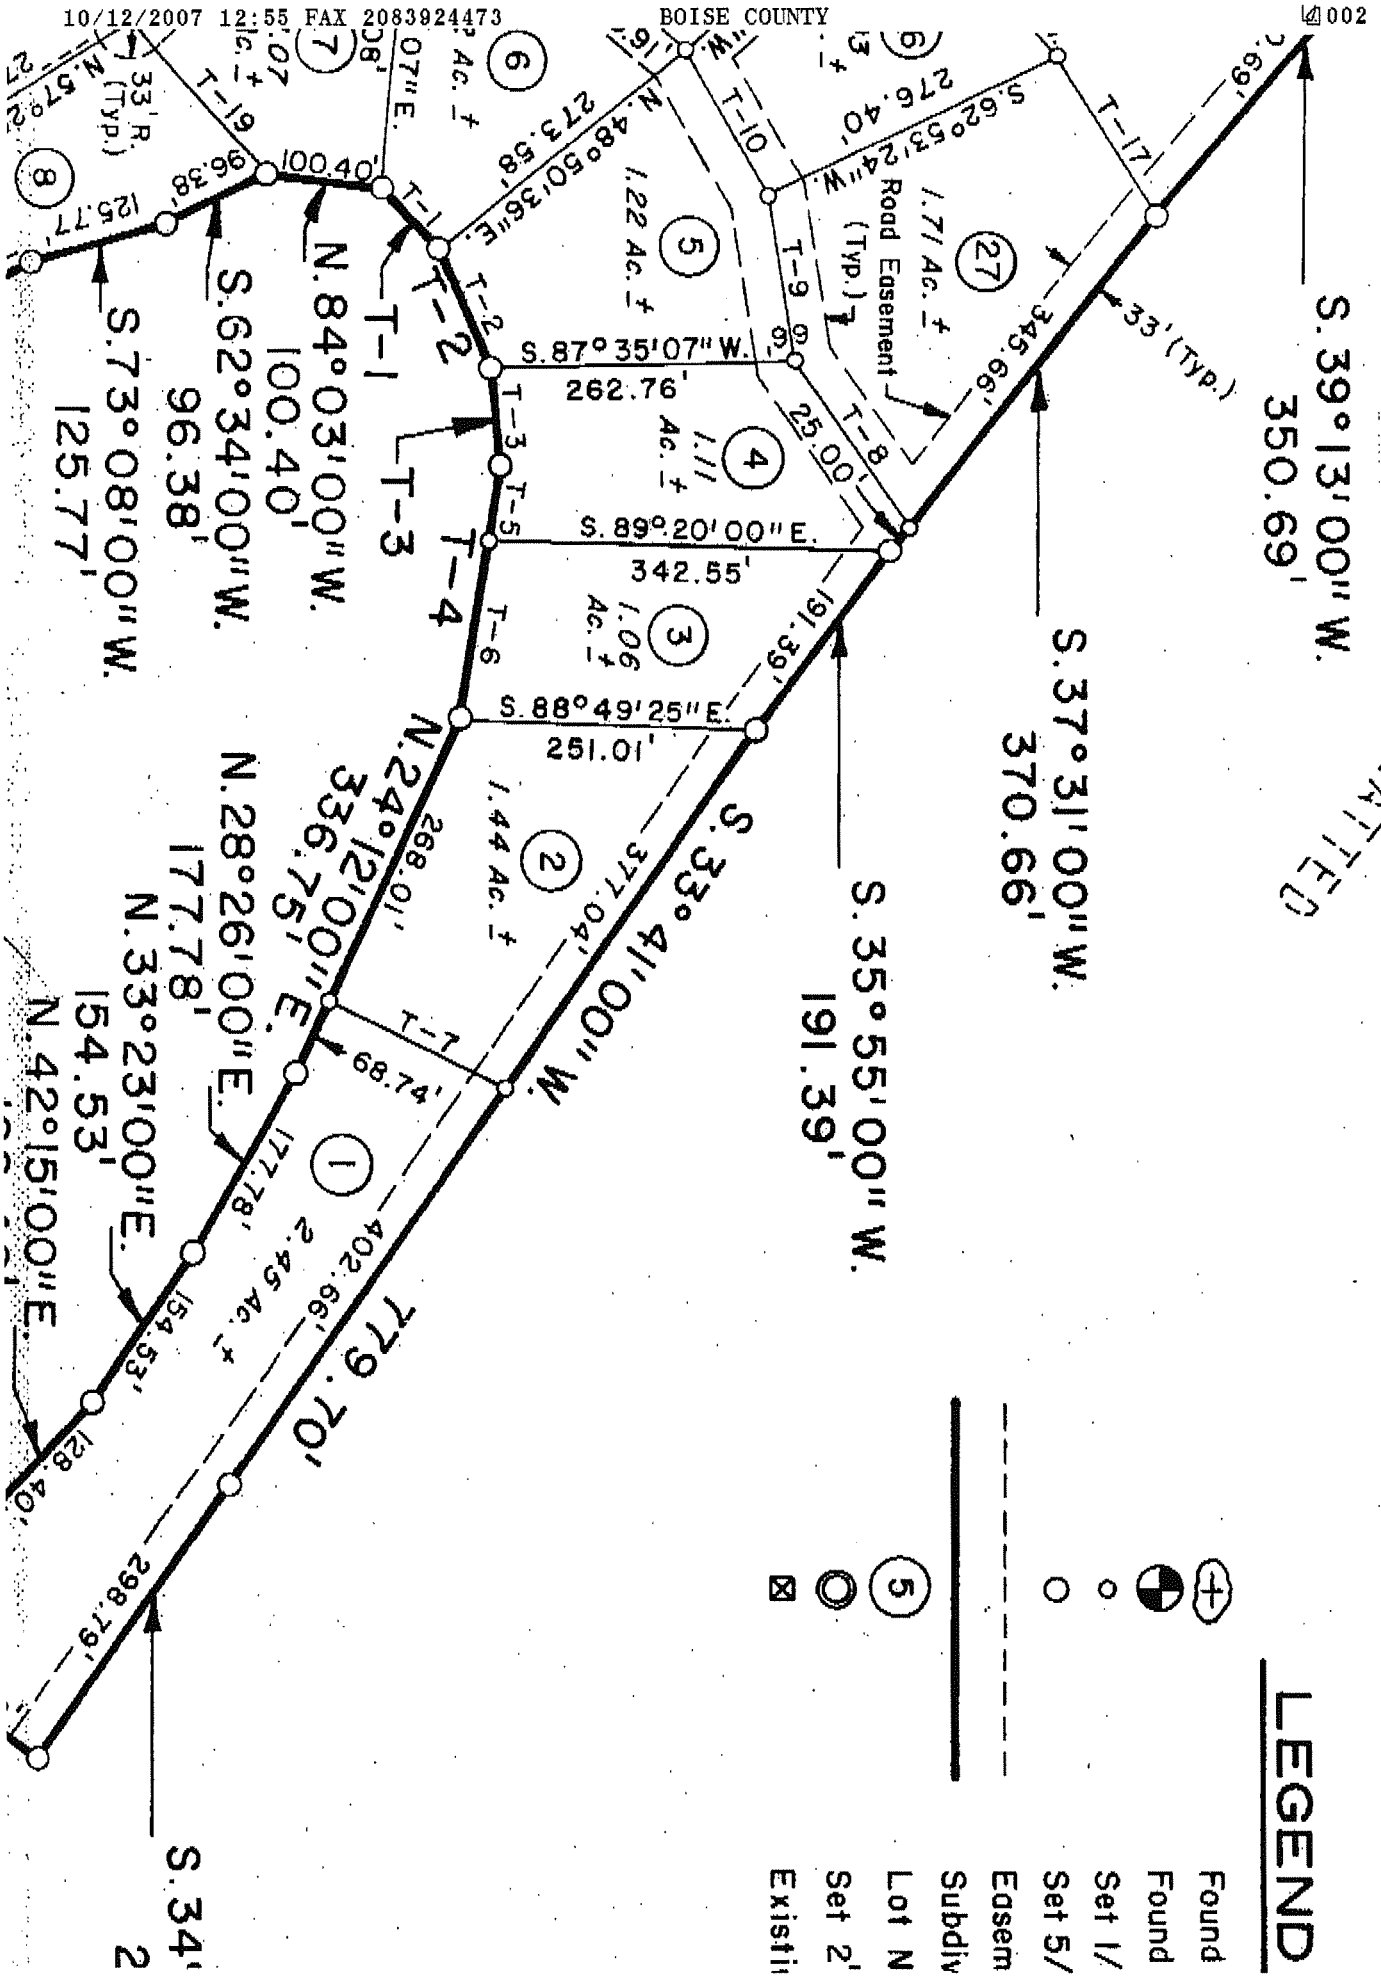

UNPLATTED

LEGEND

- Found
- Found
- Set 1/
- Set 5/
- Easem
- Subdiv
- Lot N
- Set 2'
- Existi

pe

TANGENT

TABLE

NO.	BEARING	L.	NO.	BEARING	L.
T-1	N. 42° 45' 00" W.	72.22'	T-12	S. 50° 37' 00" E.	157.20'
T-2	N. 23° 42' 00" W.	108.11'	T-13	S. 84° 25' 00" W.	197.51'
T-3	N. 7° 22' 00" W.	84.31'	T-14	S. 73° 17' 00" W.	201.63'
T-4	N. 7° 40' 00" E.	219.18'	T-15	S. 62° 34' 00" W.	178.02'
T-5	N. 7° 40' 00" E.	63.96'	T-16	S. 56° 01' 00" W.	162.81'
T-6	N. 7° 40' 00" E.	155.22'	T-17	N. 33° 12' 00" W.	162.48'
T-7	N. 63° 52' 00" W.	168.99'	T-18	S. 28° 29' 00" E.	195.00'
T-8	S. 34° 26' 00" E.	172.44'	T-19	N. 43° 44' 12" W.	173.79'
T-9	S. 10° 46' 00" E.	144.49'	T-20	S. 89° 01' 21" E.	169.47'
T-10	S. 30° 05' 00" E.	145.64'	T-21	S. 84° 25' 00" W.	12.90'
T-11	S. 81° 28' 00" E.	51.01'	T-22	S. 84° 25' 00" W.	184.62'

CURVE

TABLE

NO.	CH. BEARING	CH. L.	R.	Δ	ARC. L.	TAN.
C-1	S. 62° 25' 30" W.	81.70'	125.00'	38° 09' 00"	83.23'	43.22'
C-2	S. 74° 15' 00" W.	266.14'	1054.45'	14° 30' 00"	266.85'	134.14'