



BOUNDARY AND EASEMENT INFORMATION

DUTCHMAN MANUFACTURING, INC.
A DELAWARE CORP. WARRANTY
DEED INST. NO. 308300

DUTCHMAN MANUFACTURING, INC.
A DELAWARE CORP. WARRANTY
DEED INST. NO. 308300

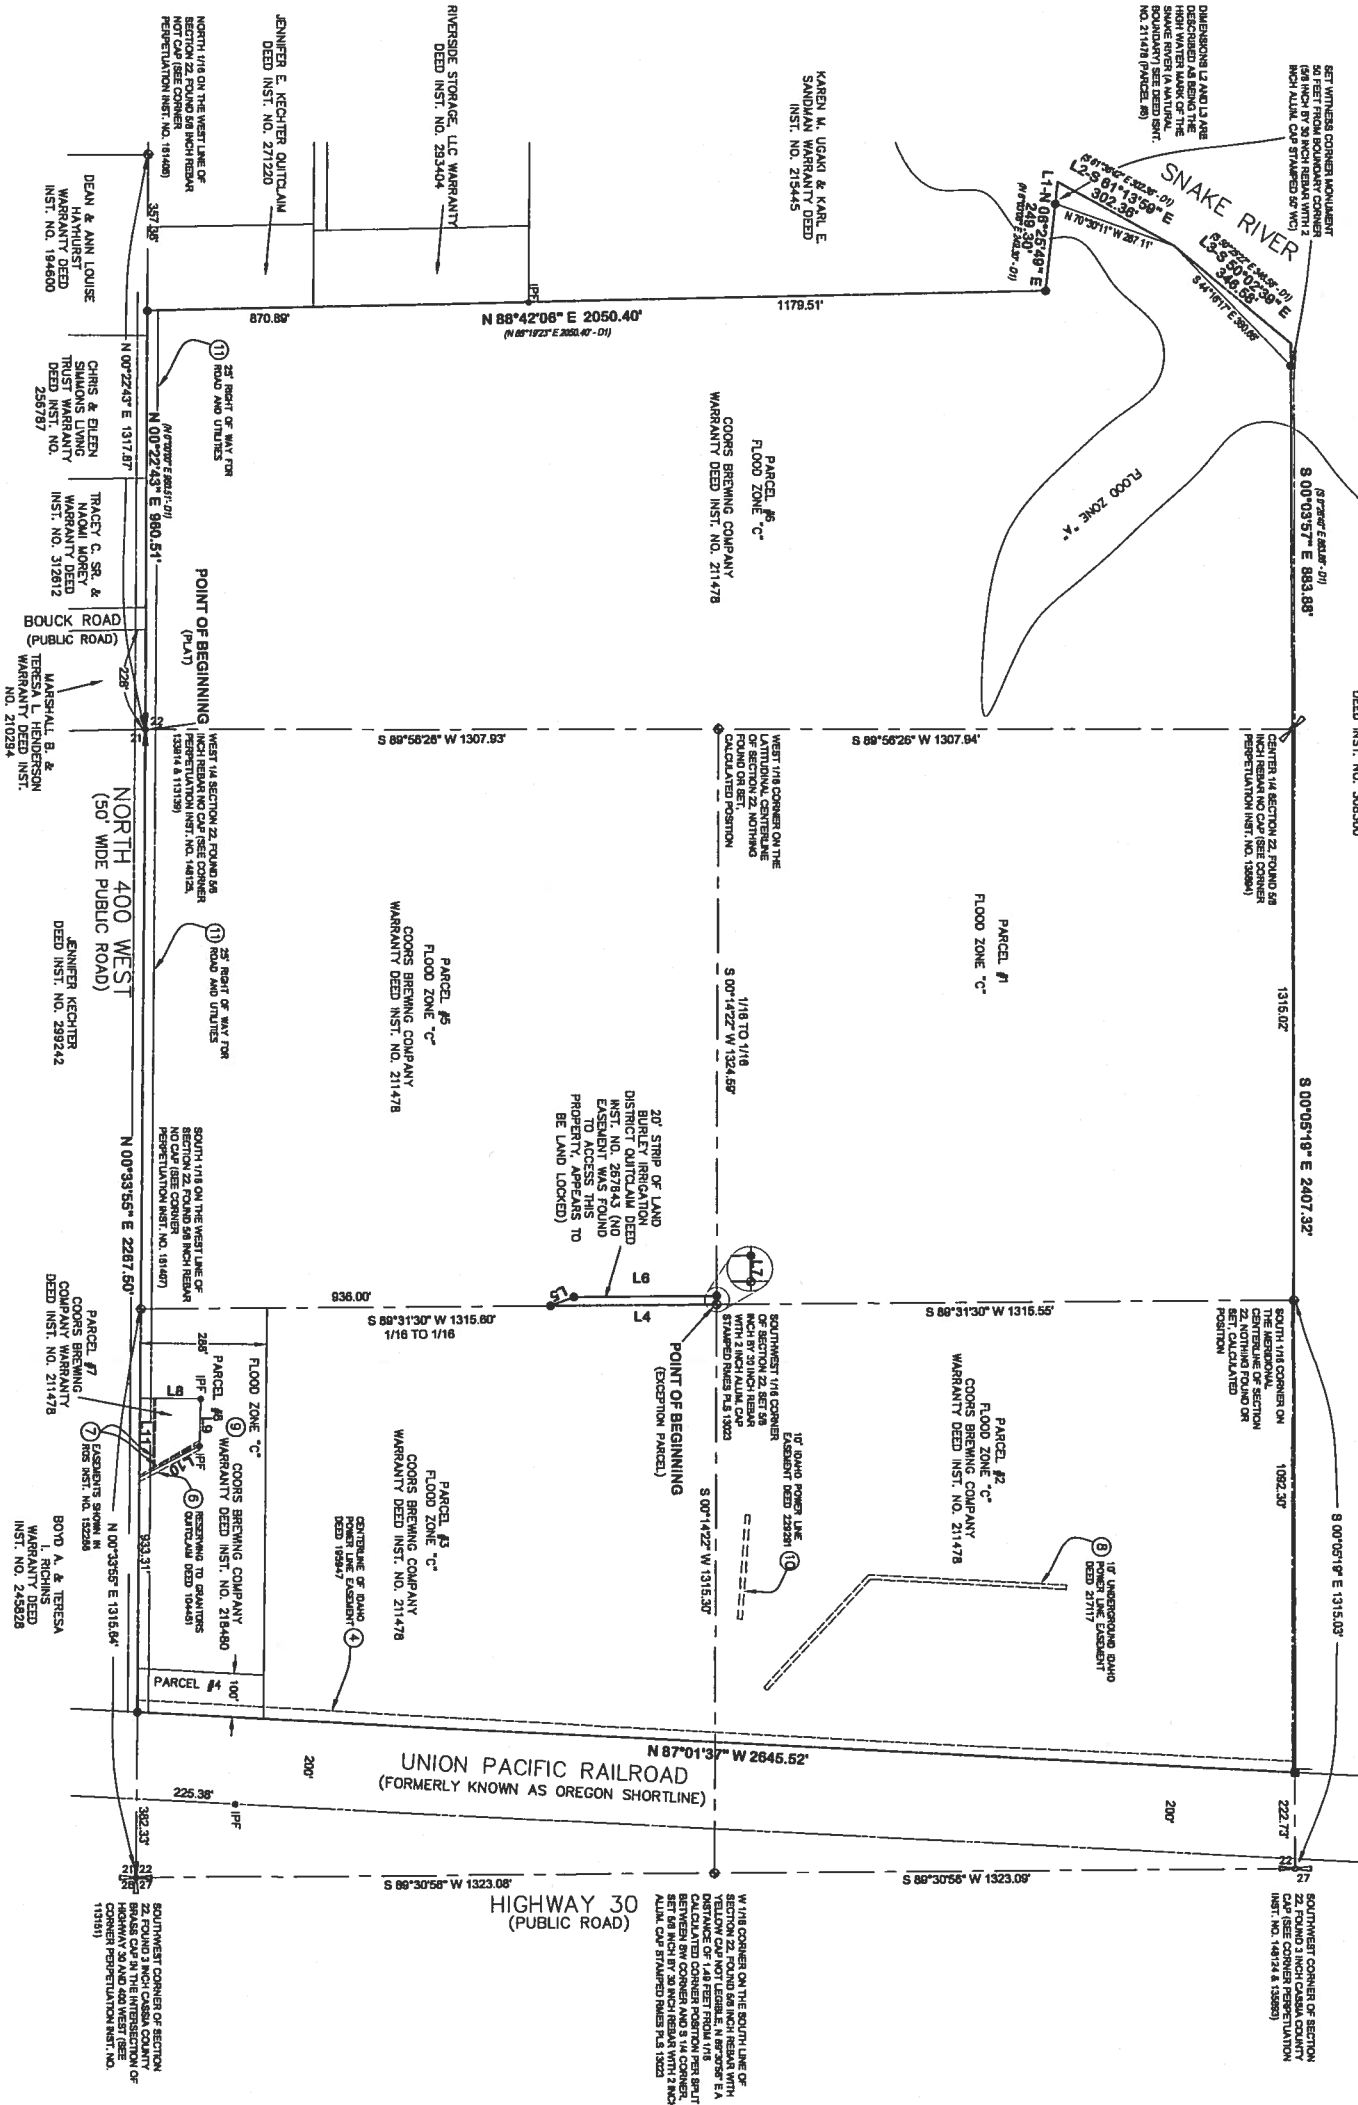

DRAWING DATA	REVISION DATES
SCALE: 1" = 200'	02/21/08
DRAWN BY: MSB	
CHECKED BY:	
DWG. NO.:	

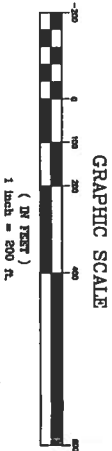

LINE	MEASURED BEARING	MEASURED DISTANCE	RECORD BEARING	RECORD DISTANCE

SURVEYOR'S LEGAL DESCRIPTION

A parcel of land conveyed to Coors Brewing Company by Deed Instrument No. 211478 dated January 16, 1991 and 218480 dated April 10, 1992.

Beginning at the West 1/4 corner of Section 22, Township 10 South, Range 22 East, Boise Meridian, Idaho, being marked by a 5/8 inch rebar not capped, Corner Perpetuation Line No. 0022437 East, along the West line of said Section 22, a distance of 980.51 feet to the Southwest corner of a parcel of land described in Deed Instrument No. 271220, being marked by a 5/8 inch rebar with a 2 inch aluminum cap stamped RME'S PLS 13023.

Thence North 88°42'06" East, along the Southerly boundary line of parcels of land described in Deed Instrument No. 271220, 293404, and 215445, a distance of 2050.40 feet, being marked by a 5/8 inch rebar with a 2 inch aluminum cap stamped RME'S PLS 13023.

Thence North 08°25'49" East, a distance of 249.30 feet to a point on the Southerly meander line of the Snake River.










"Being the same tract of land as described in a title report by Fidelity National Title Insurance Company, File No. 13240, dated April 9, 2008 at 3:00 p.m."


PROJECT NAME: MOYE WHITE PROJECT No. 5083-08-1523-001
ADDRESS: 7 NORTH 400 WEST & 15 NORTH 200 WEST CITY: BURLEY STATE: IDAHO

FOR INQUIRIES CONCERNING THIS SURVEY CONTACT:
6603 CONNOR COURT - SUITE 100
WARRENTON, VIRGINIA 20187
PHONE: (540) 428-3550
FAX: (540) 428-3660


MIKA associates, Inc.
A National Land Services Group



TOPOGRAPHY AND ENCROACHMENT DETAIL

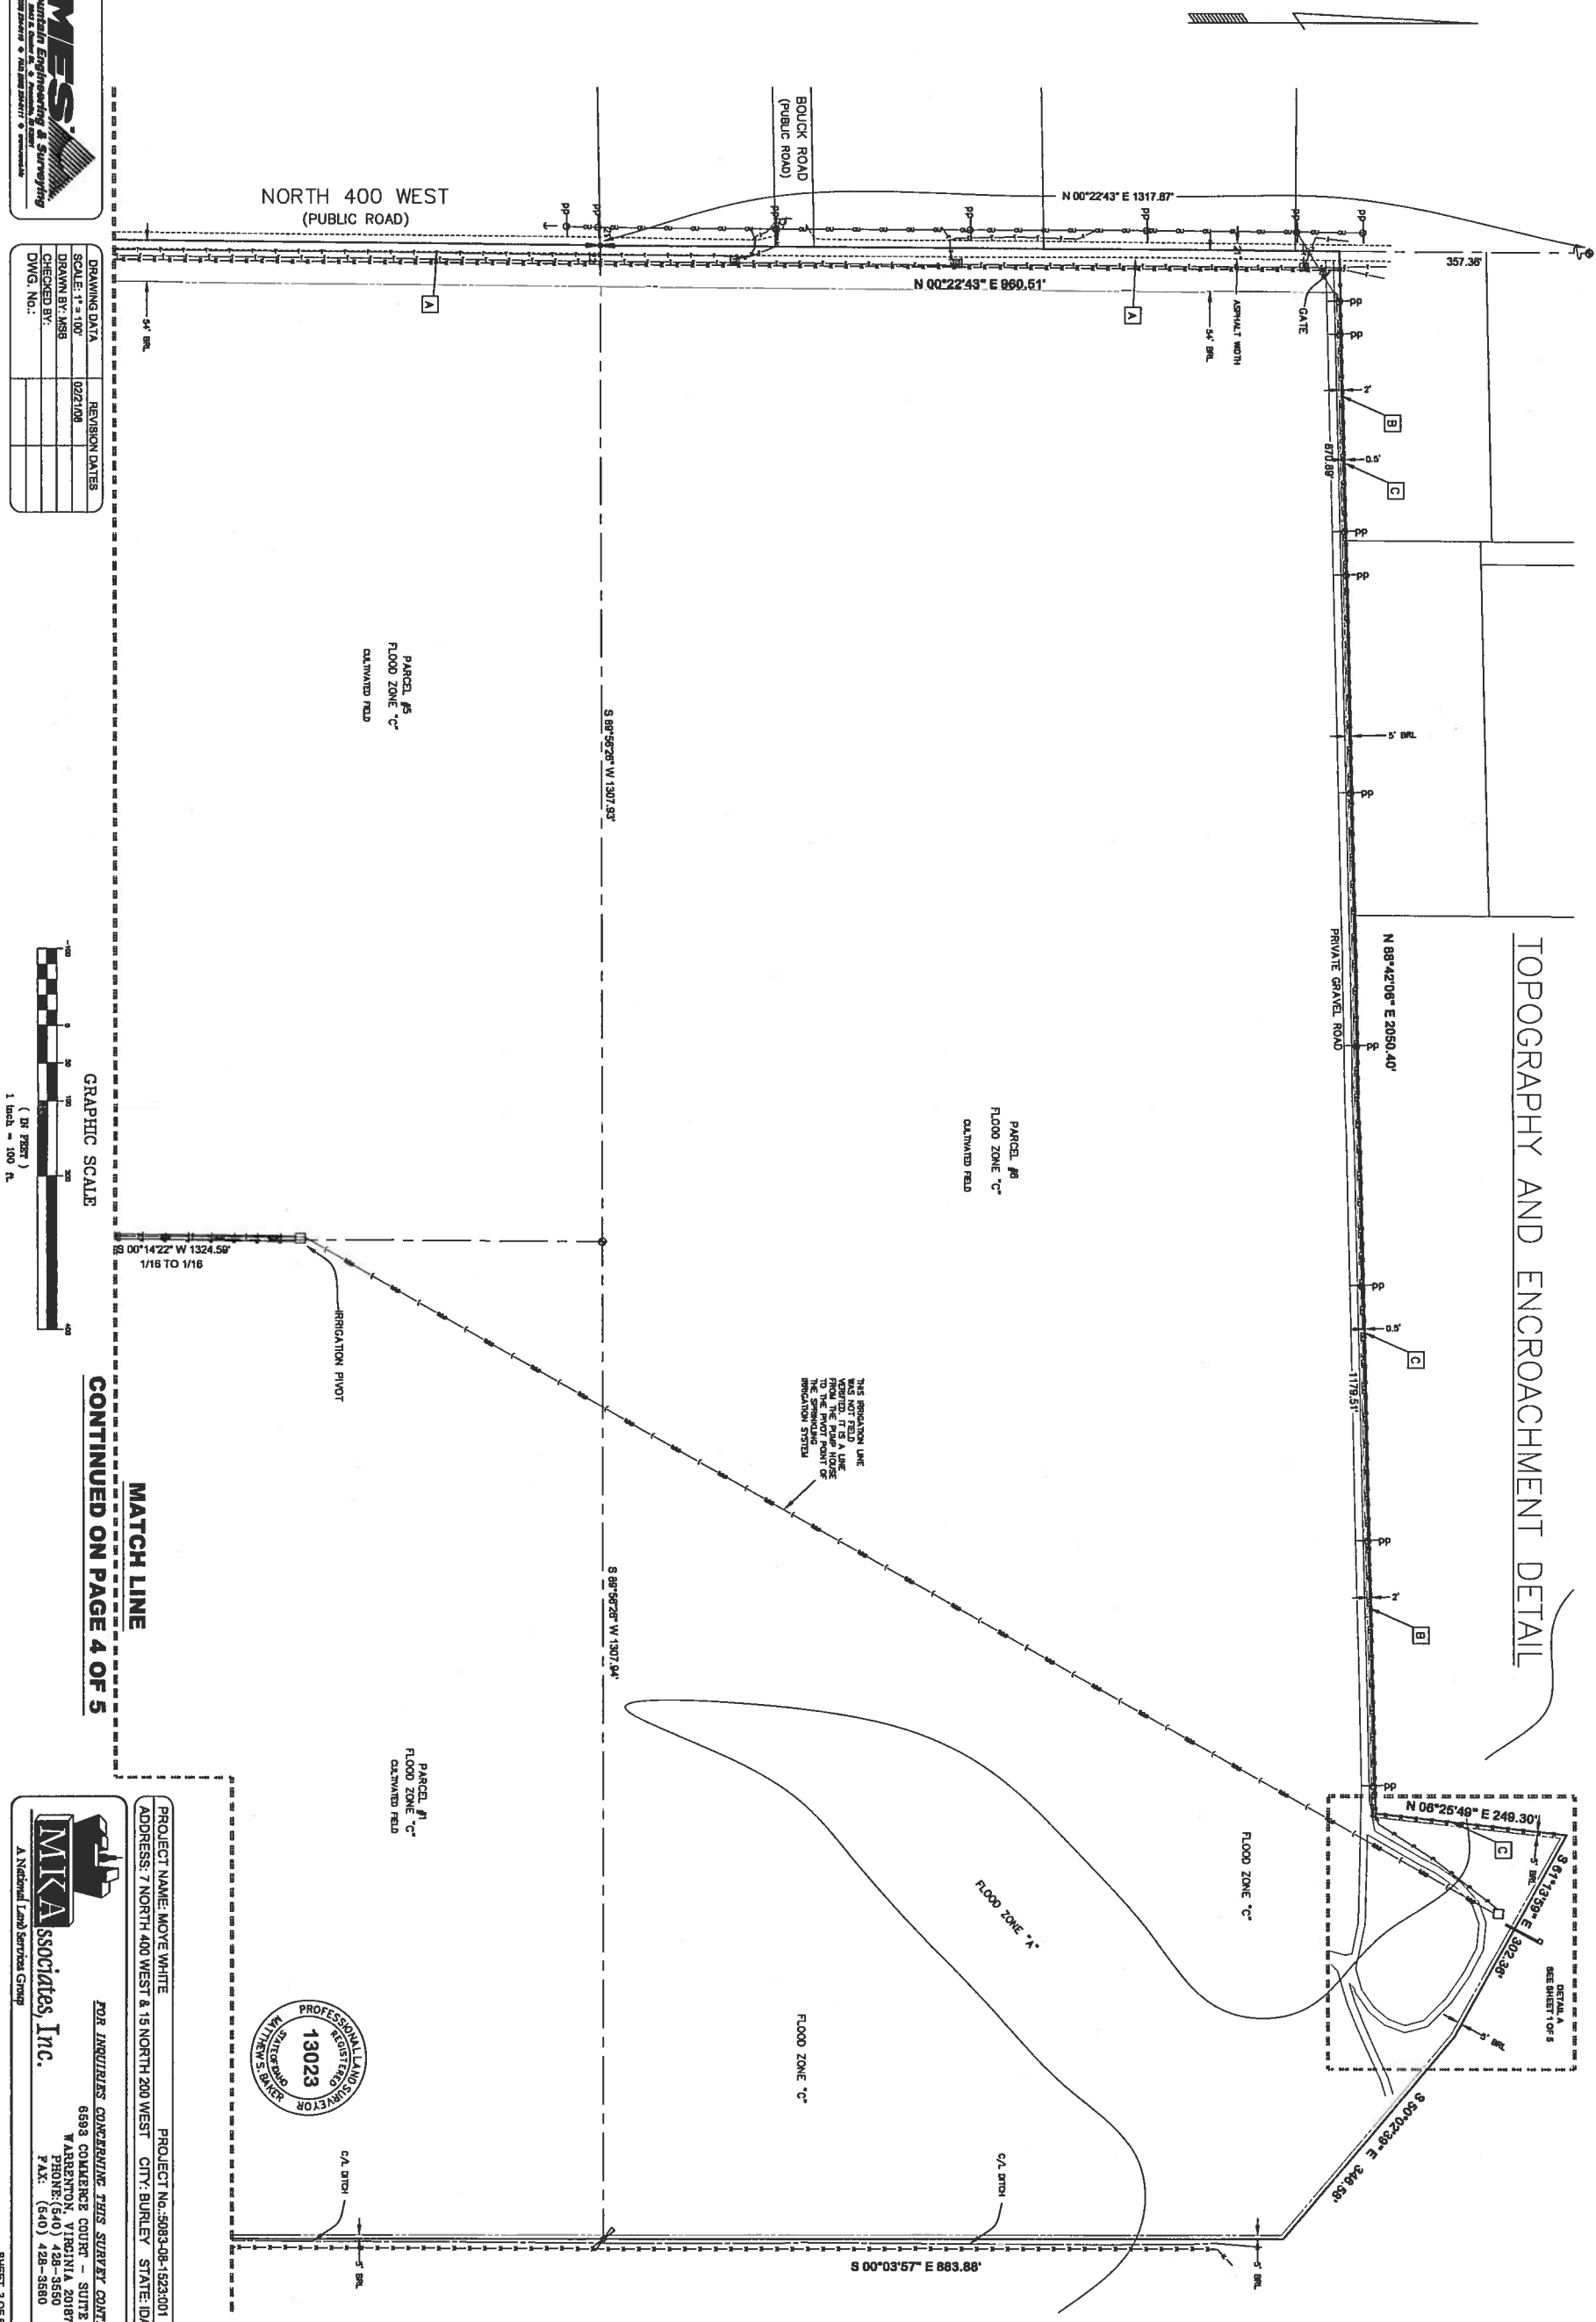

DRAWING DATA	REVISION DATES
SCALE: 1" = 100'	02/21/08
DRAWN BY: MSB	
CHECKED BY:	
DWG. NO.:	

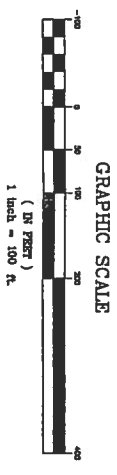

MATCH LINE
CONTINUED ON PAGE 4 OF 5

MIKA associates, Inc.
A National Land Services Group

FOR INQUIRIES CONCERNING THIS SURVEY CONTACT:
6603 COMMERCE COURT - SUITE 100
VARENTON, VIRGINIA 20187
PHONE: (540) 428-3550
FAX: (540) 428-3550

PROJECT NAME: MOVE WHITE
ADDRESS: 7 NORTH 400 WEST & 15 NORTH 200 WEST
CITY: BURLEY STATE: IDAHO

PROJECT No.: 5083-08-1523-001

