

IDAHO DEPARTMENT OF WATER RESOURCES

WELL INSPECTION FORM

1. DRILLING PERMIT NO: NONE OTHER APPLICABLE NO: 47-08147
2. OWNER: MARILYN S. UERLIN BROOK Phone: (208) 734-1845
Address: 3169 E 3500 N, TWIN FALLS, IDAHO 83301
3. WELL LOCATION: Twp 11S, Rge. 17E, Sec. 02, NW 1/4 SE 1/4
County TWIN FALLS (Provide sketch map and photo on reverse.)
4. DRILLER: UNKNOWN Lic. No. UNKNOWN
When Drilled? UNKNOWN
5. WELL CONSTRUCTION:
- Casing Diameter 6 inches Water tight cap? ☒ Yes ☐ No Access Port: ☒ Yes ☐ No
Casing $\geq$ 12 inches above ground? ☐ Yes ☒ No - Describe IT IS ONLY 3" ABOVE GROUND
Depth of Casing UNKNOWN ft. Method Drilled UNKNOWN
Condition of Well Casing: ☒ Good ☐ Fair ☐ Poor Describe _____
Control Valve? ☒ Yes ☐ No Pressure Gauge: ☐ Yes ☒ No
Condition of Piping and Valving GOOD
Auger to a depth of -0- ft. Evidence of Annular Seal ☐ Yes ☒ No
Are there obvious construction problems that may be a source for contamination or waste of water?
☐ Yes ☒ No (Describe in Remarks and Attach Photo - On Reverse)
6. HYDROLOGIC INFORMATION:
- Depth to Static Water UNKNOWN ft. Water Temperature UNKNOWN °F
Flowing Artesian ☐ Yes ☒ No Pressure: UNKNOWN (psi)
Water Sample Taken? ☐ Yes ☒ No If yes, describe purpose _____
Water Quality Measurements/Observations (Describe) _____
7. WELL USE:
- | | | |
|---------------------------------------|---|---|
| ☐ Domestic | ☐ Irrigation | ☒ Stock |
| ☐ Test | ☐ Municipal | ☐ Industrial |
| ☐ Abandoned | ☐ Waste Disposal/Injection | ☐ Not Used |
| ☐ Other: _____ | | |

8. POSSIBLE CONTAMINATION SOURCES:

Is there evidence of Chemigation? [] Yes [X] No

If yes, is there a check-valve present? [] Yes [] No

Is there a possible source of contamination nearby? [X] Yes [] No

If yes, what Type? STOCK YARD


How far away from the well is this source? 200 feet. (THERE IS NOT A WAY FOR WATER TO ENTER WELL EXCEPT THROUGH SEWAGE)

9. REMARKS: THIS WELL LOOKS IN GOOD CONDITION.
THE POSSIBLE THREAT TO CONTAMINATION WOULD
BE GROUND SEEPAGE. HOWEVER, THE WELL HEAD
IS NOT 12 INCHES ABOVE GROUND. THE WELL
HEAD HEIGHT SEEMS TO BE THE ONLY PROBLEM
WITH THIS WELL.


Daniel A. Nelson Summer Field agent
Signature of Dept. Representative & Title

4-10-97
Inspection Date

PHOTOS, DRAWINGS, OTHER ATTACHMENTS:

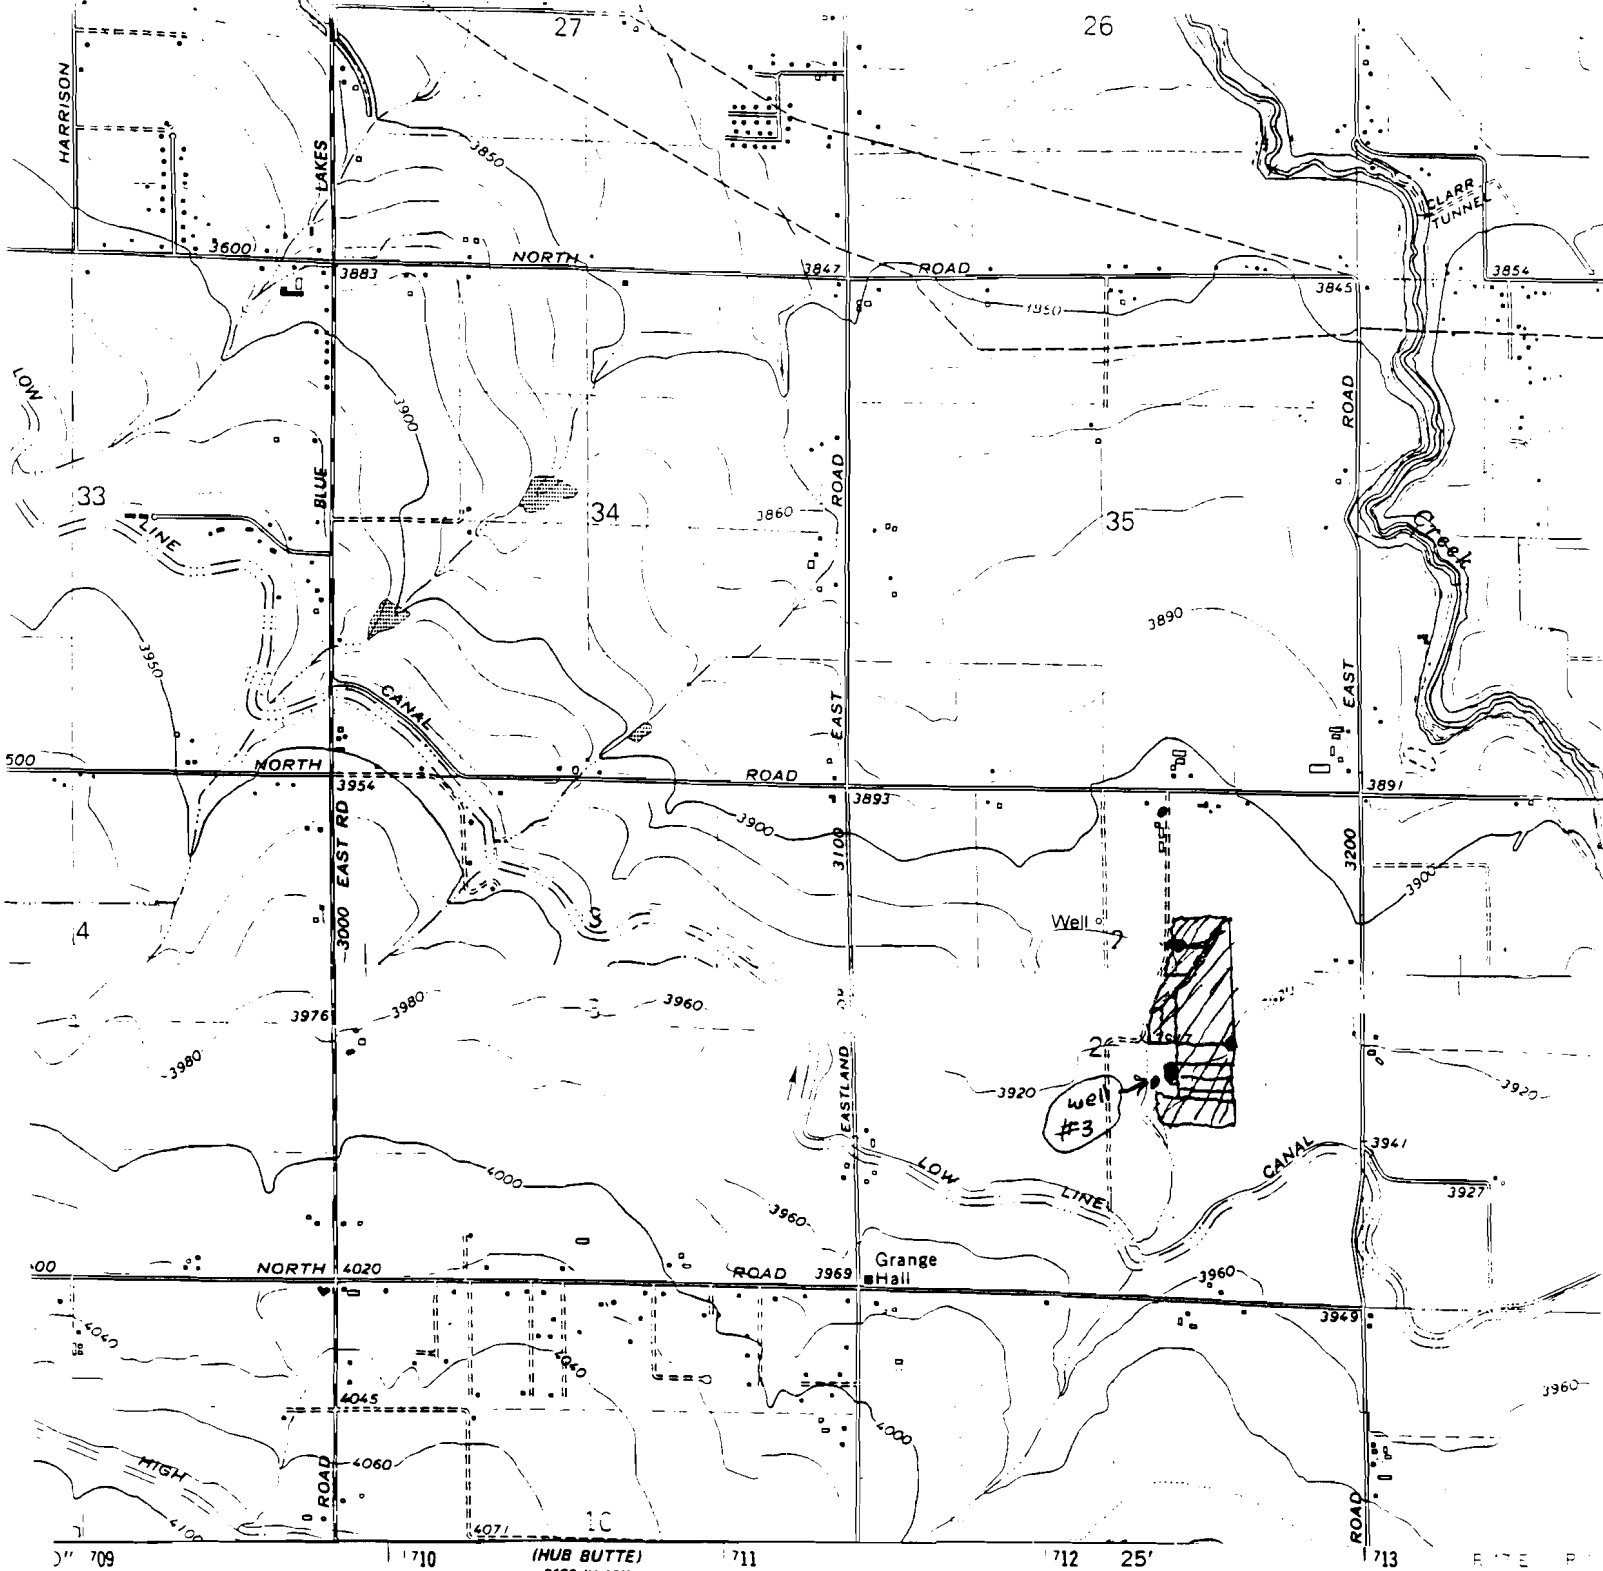

SCALE 1:24 000

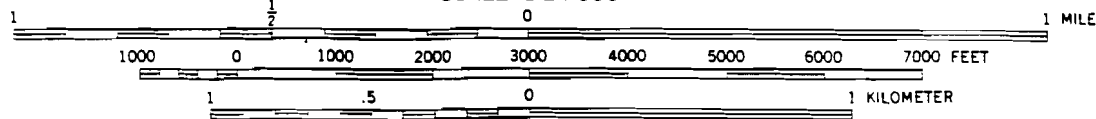


CONTOUR INTERVAL 10 FEET
 DOTTED LINES REPRESENT 5-FOOT CONTOURS
 NATIONAL GEODETIC VERTICAL DATUM OF 1929

COMPLIES WITH U.S. GEOLOGICAL SURVEY STANDARDS FOR SPATIAL ACCURACY-CLASS 2
 FOR SALE BY U.S. GEOLOGICAL SURVEY
 DENVER, COLORADO 80225, OR RESTON, VIRGINIA 22092
 A FOLDER DESCRIBING TOPOGRAPHIC MAPS AND SYMBOLS IS AVAILABLE ON REQUEST




Pr
 har
 Se
 har

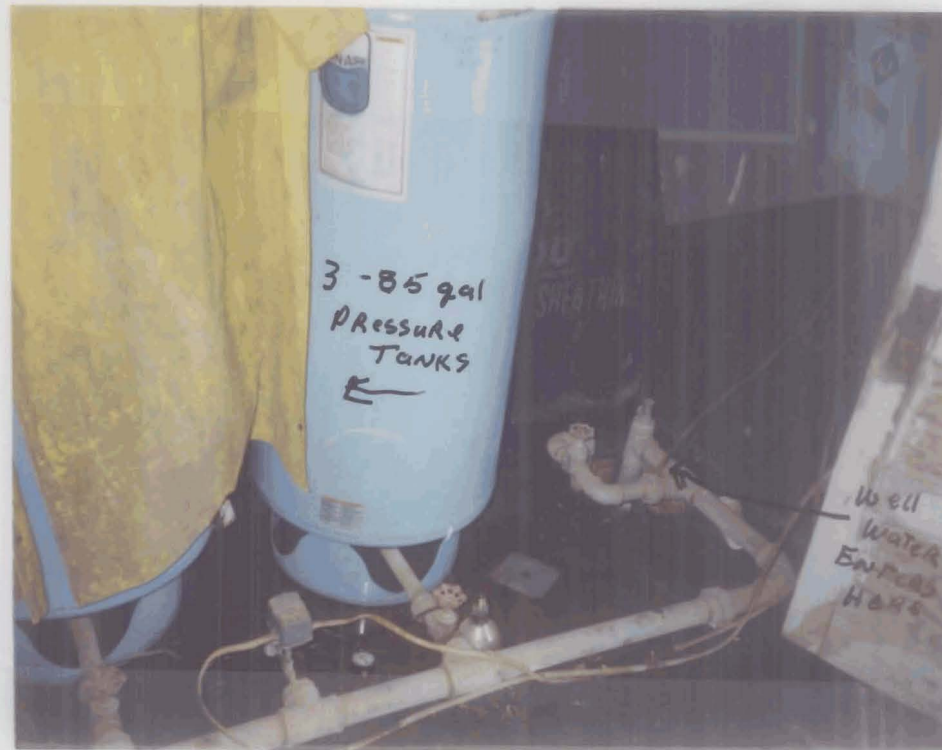

Well #3 Pictures.

↑ This is the interior of the well house. The water enters the well house in the NW corner and then goes to 3-85 gal PRESSURE TANKS

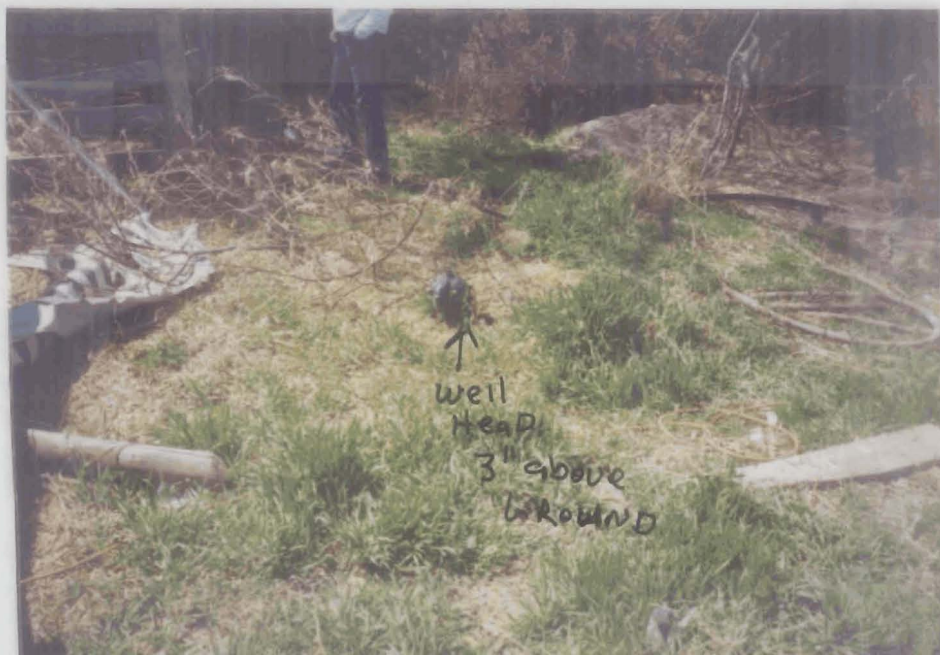

↑ This picture shows the well house and the relationship between the well house and the well.

← This is a picture of the well head. It is a 6" casing 3" above ground.