


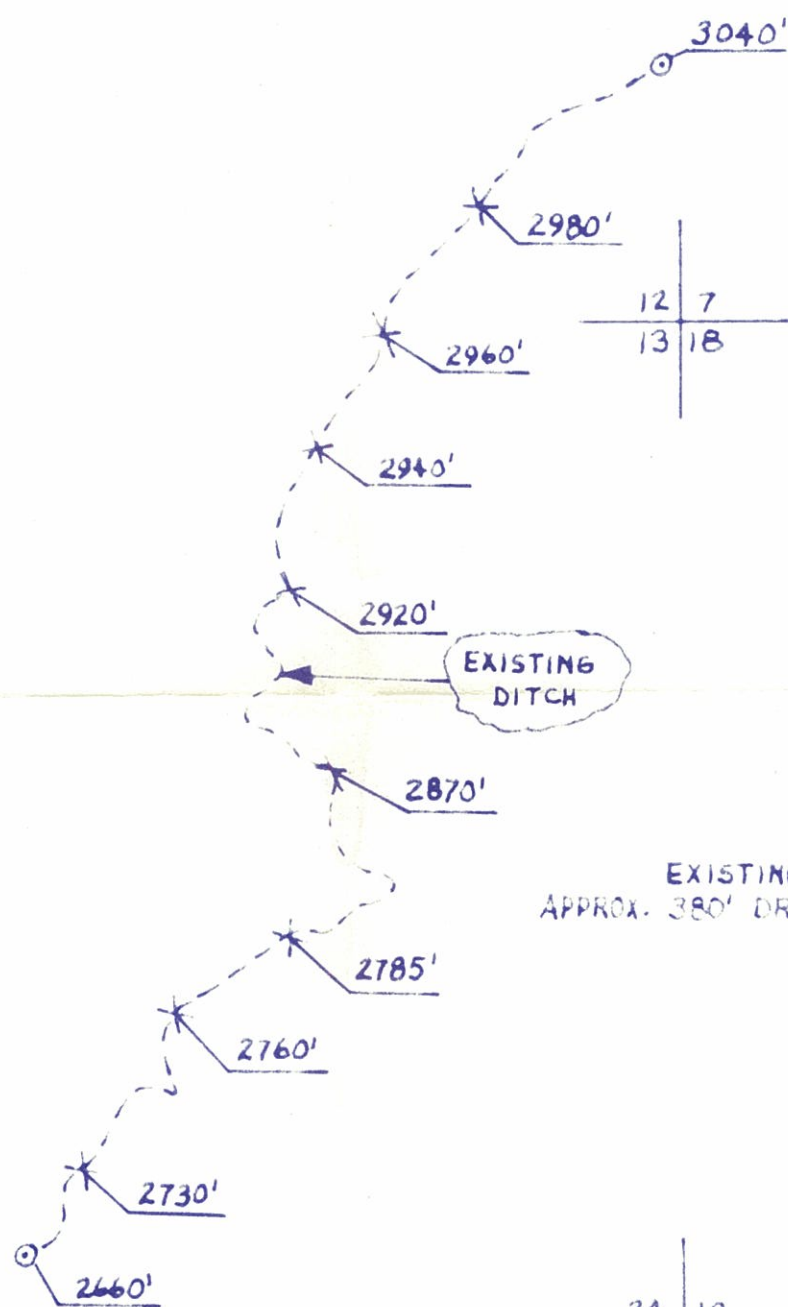



EXISTING DITCH
APPROX. 380' DROP IN 3.0 MILES


2.625 MILES
OPEN DITCH

DOUBLE DIAMOND

M. J. 200

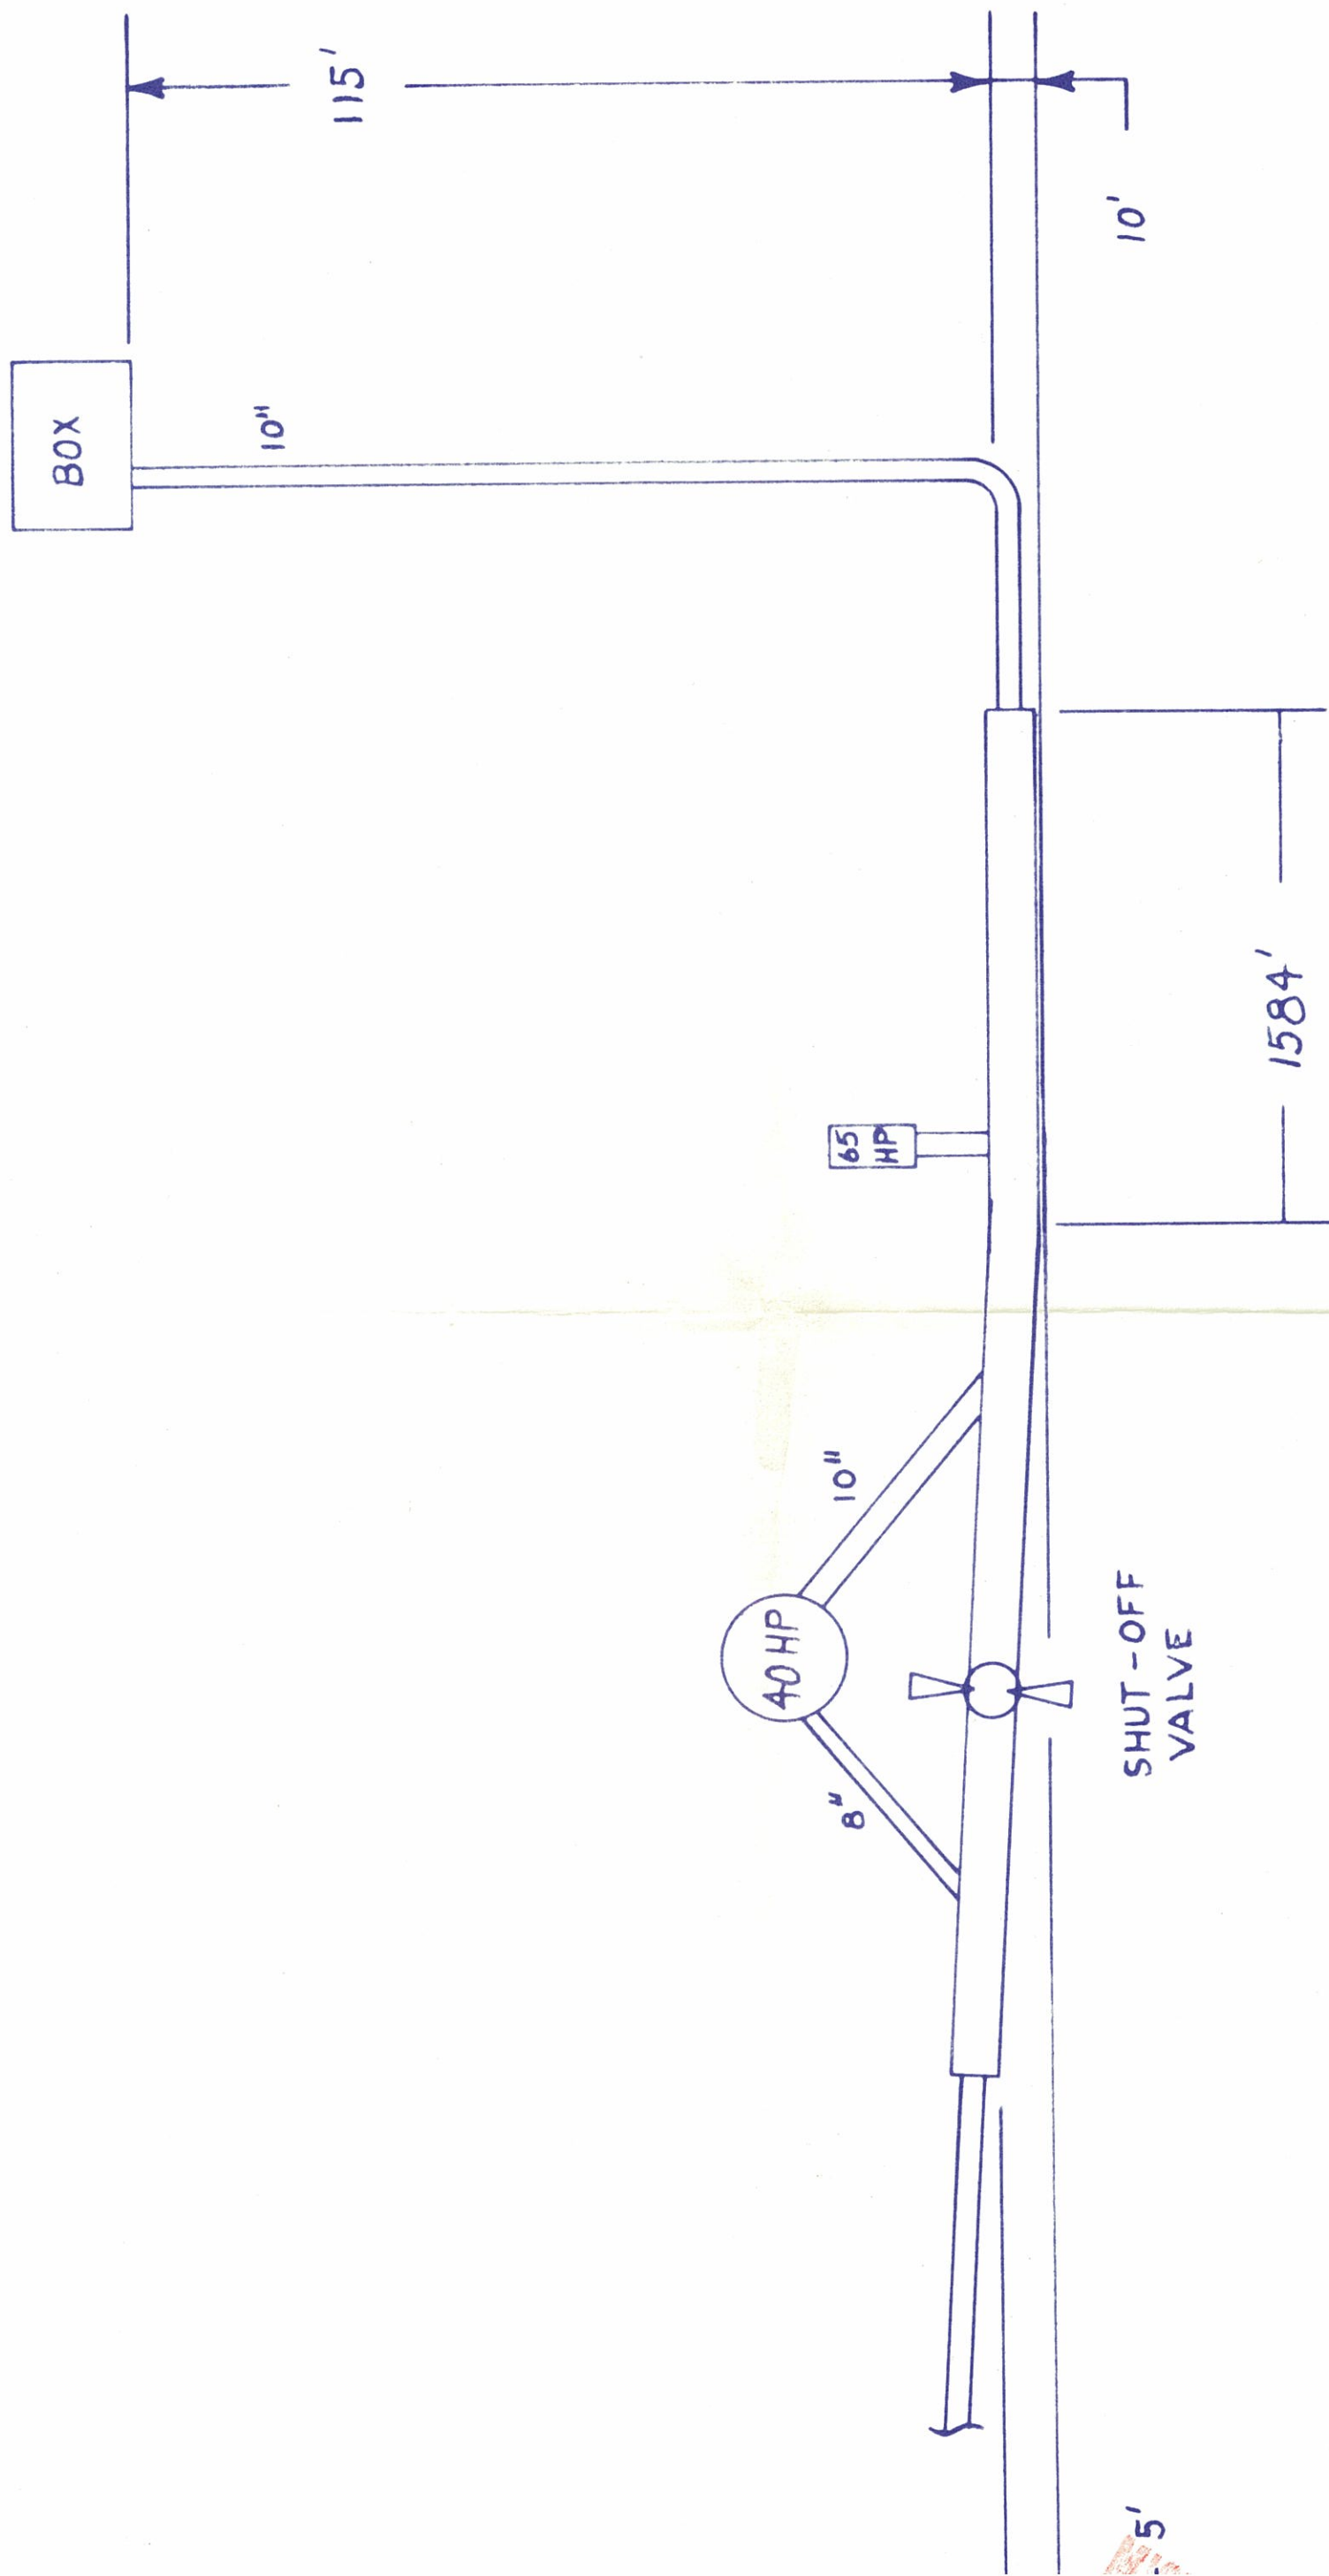

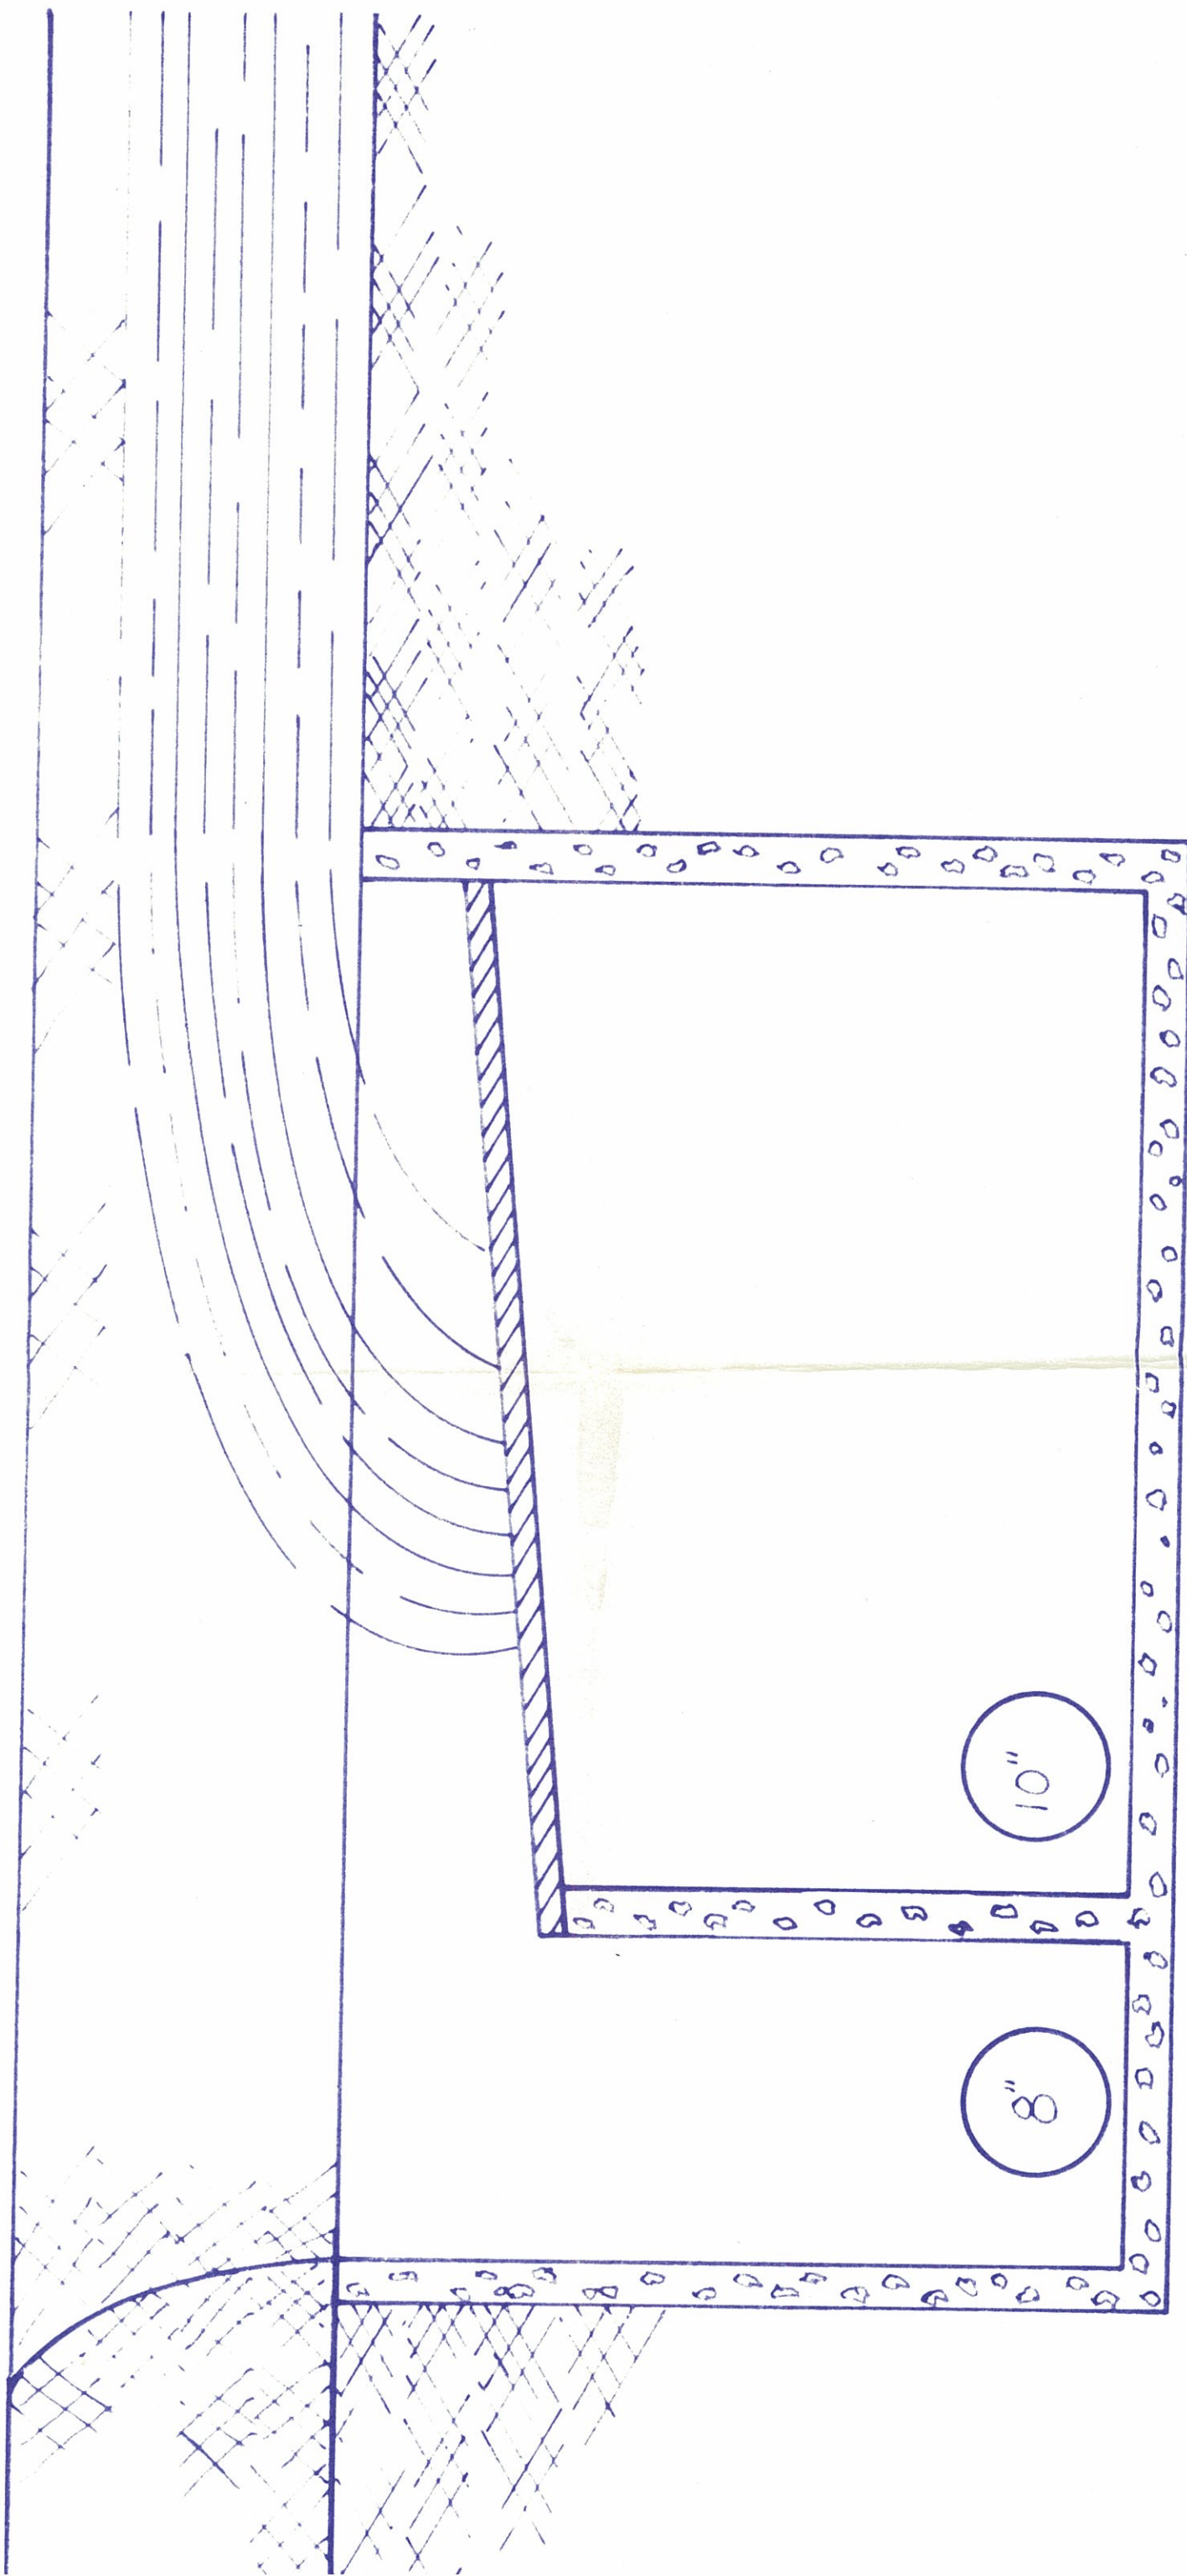

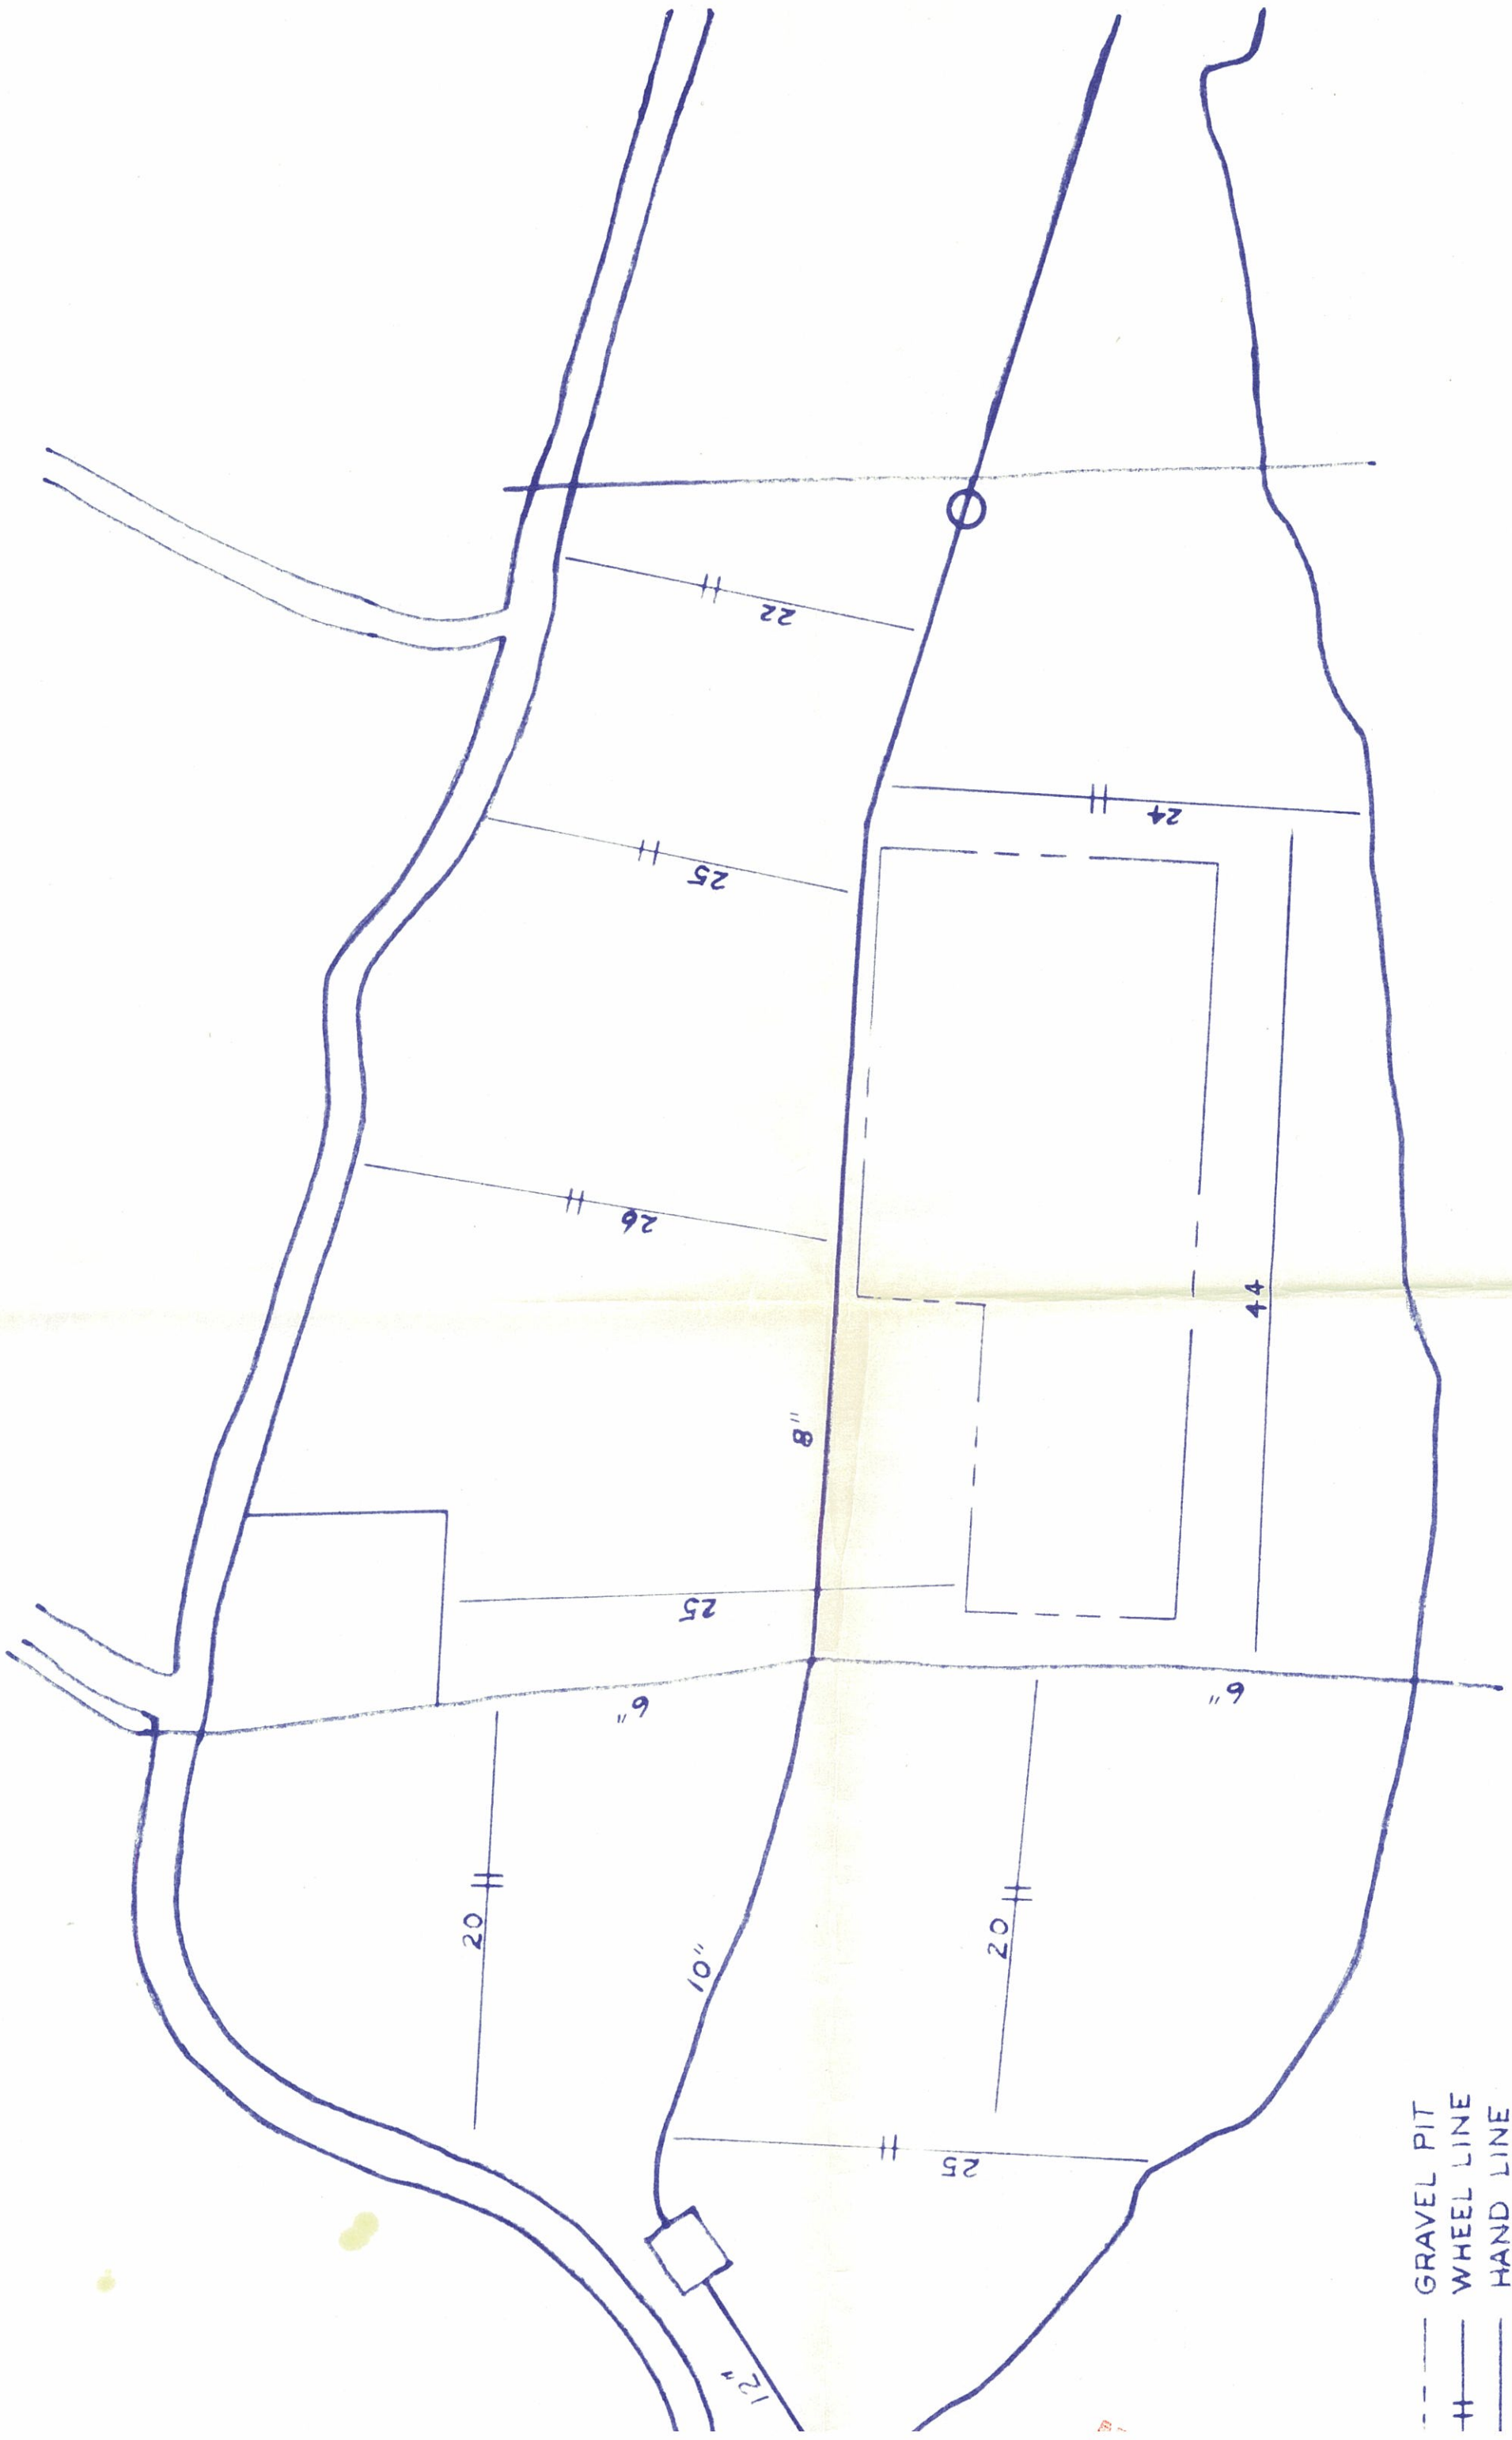

--- GRAVEL PIT
+--- WHEEL LINE
--- HAND LINE

231 TOTAL HEADS